


Do not scale from this drawing. All dimensions and levels are to be checked on site. All areas are approximate and are for information only.
This drawings is to be read in conjunction with all other relevant documents and all works are to comply with the current Building regulations, British Standards and Codes of Practice etc.
All details of the existing structure are to be verified by others on site prior to any works commencing.
The copyright of this drawing and all works executed from this drawing remain the property of View Associates Ltd.
Any 3rd party survey information contained on this drawing is not the responsibility of View Associates Ltd

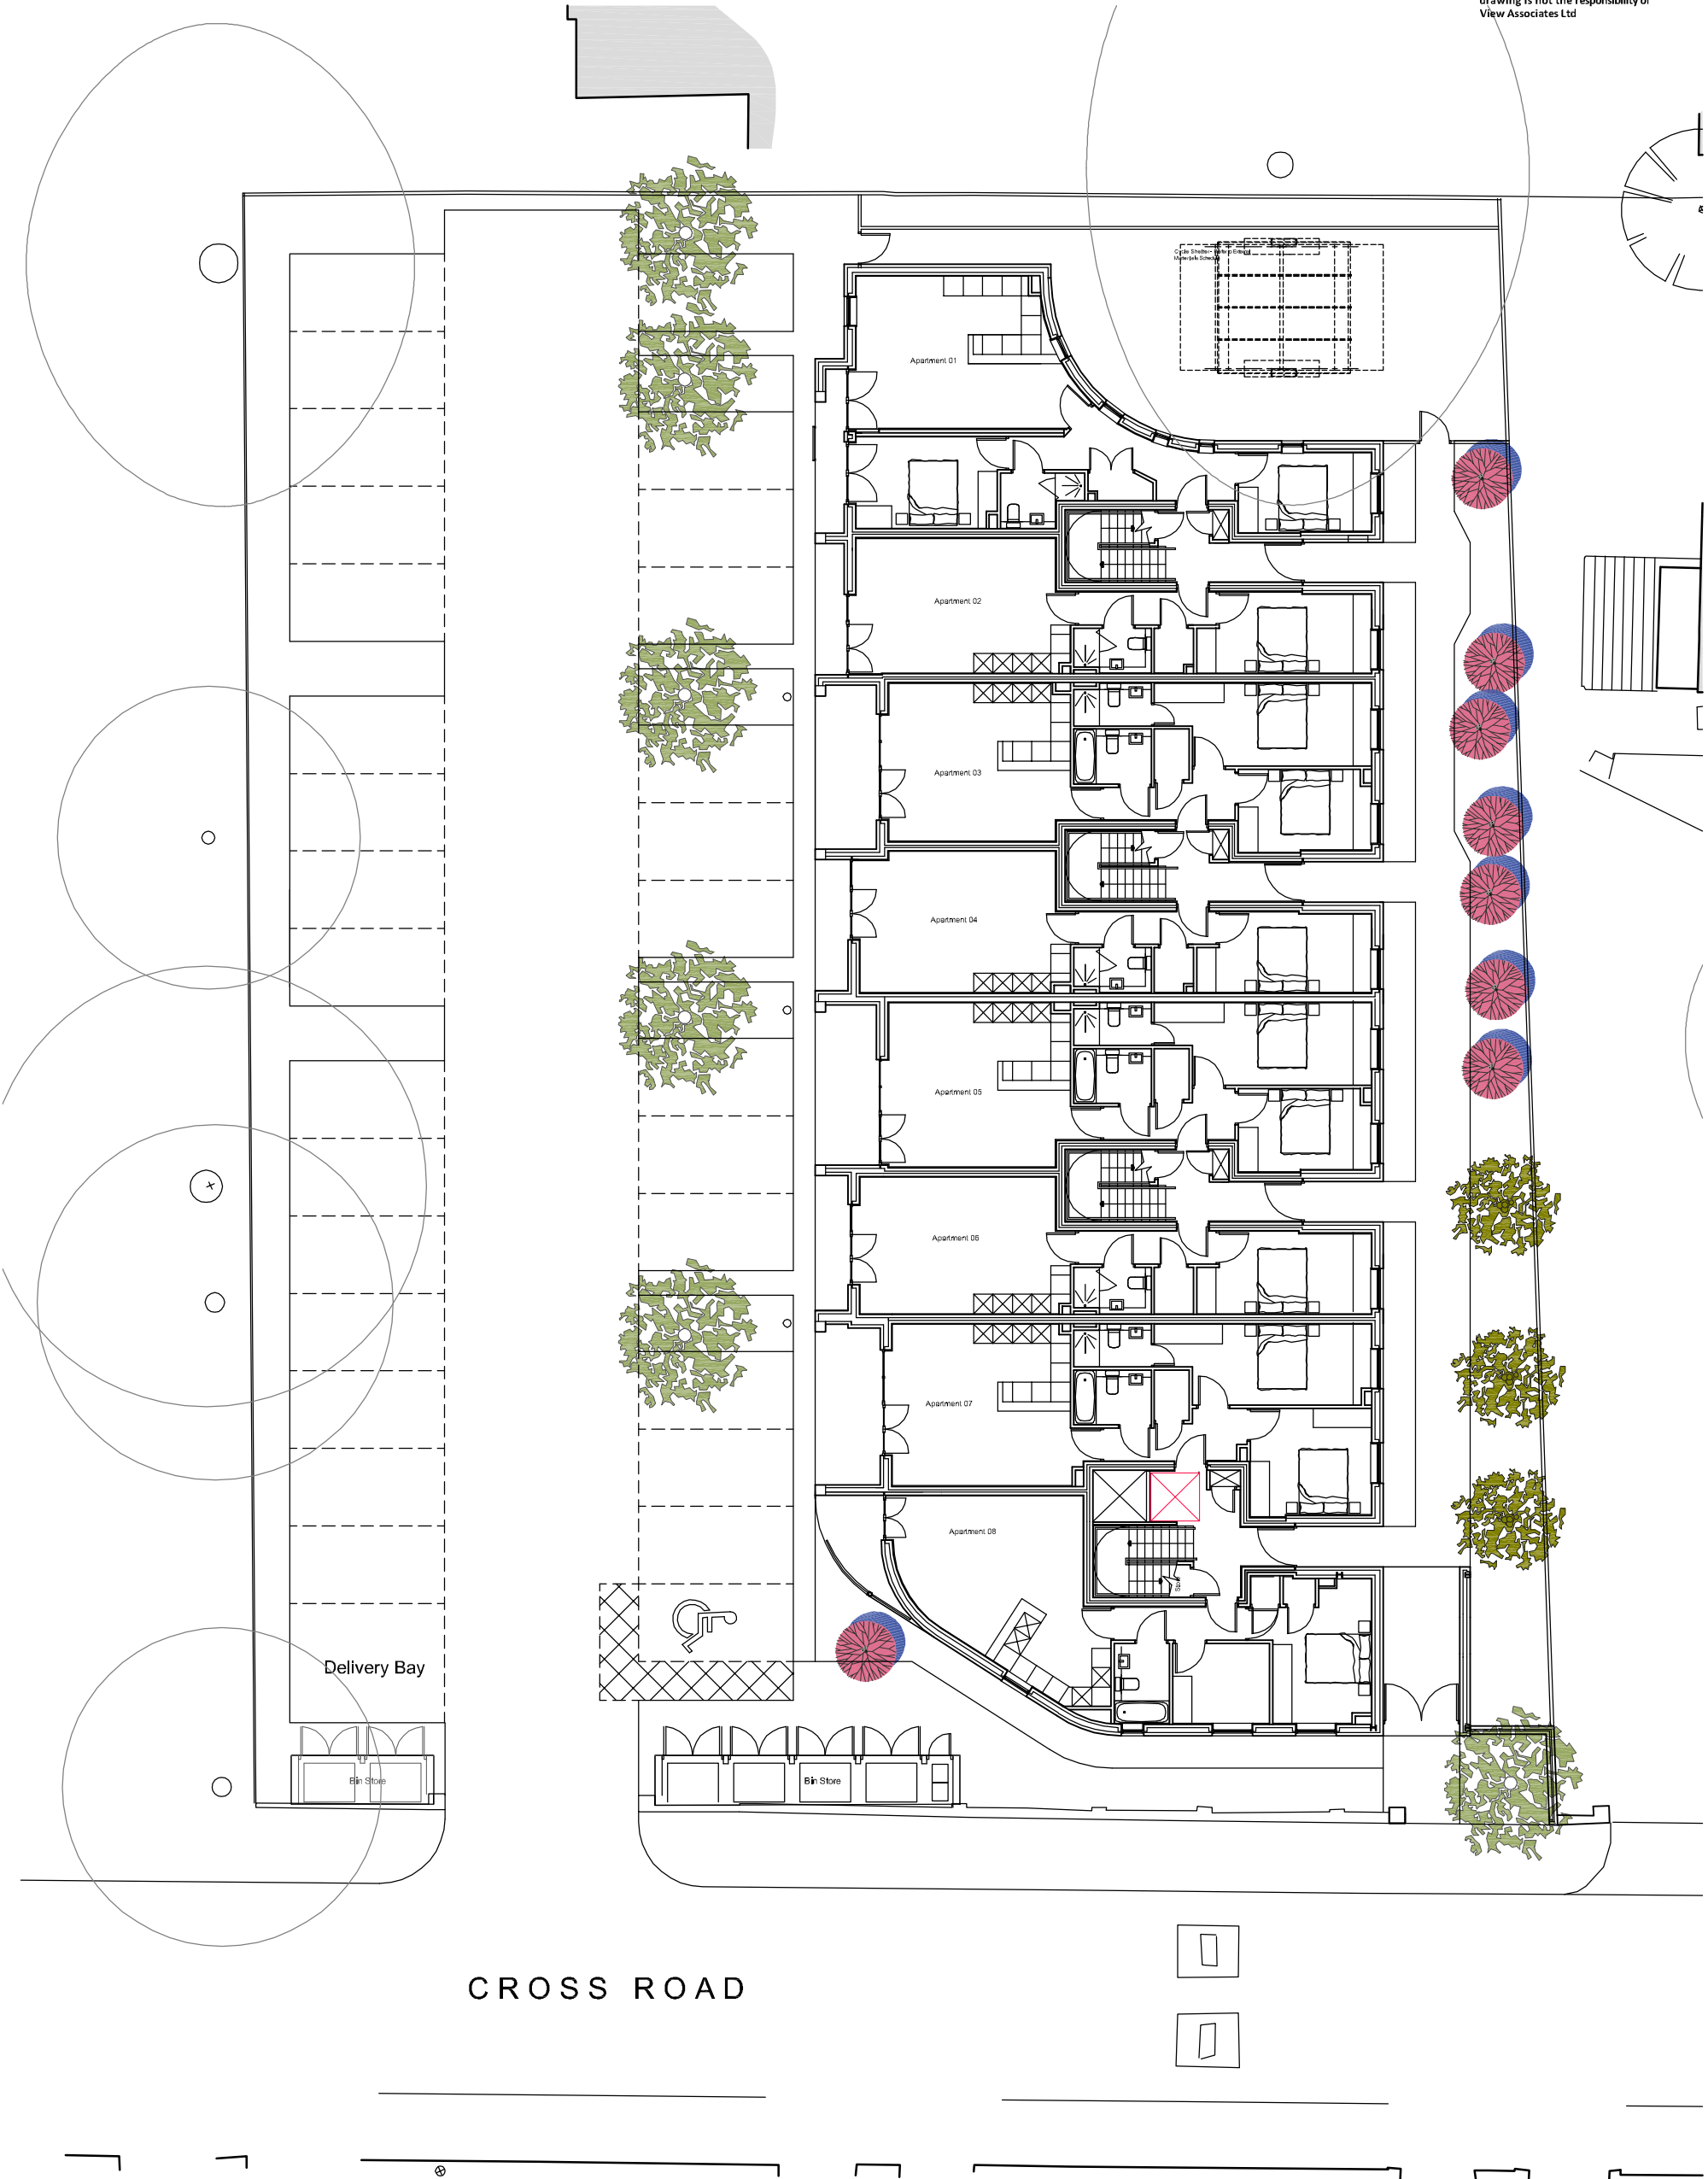

Cross Road Chorlton

Rev	Description	Date	By

Client:	J Greenwood (Builders) Limited
Drawing Title:	Proposed Site Plan

Drawing Number:	(PL)103 REV E
Stage:	Planning
Scale:	1:200 @ A3
Drawn By:	HH
Checked By:	IJ
Date:	09.10.23



VIEW
ASSOCIATES

CHARTERED ARCHITECT

RIBA 

T 0161 941 7458
W viewassociates.co.uk
View Associates Ltd
Suite A, Kings Court
Railway Street
Altrincham WA14 2RD