





PLAN

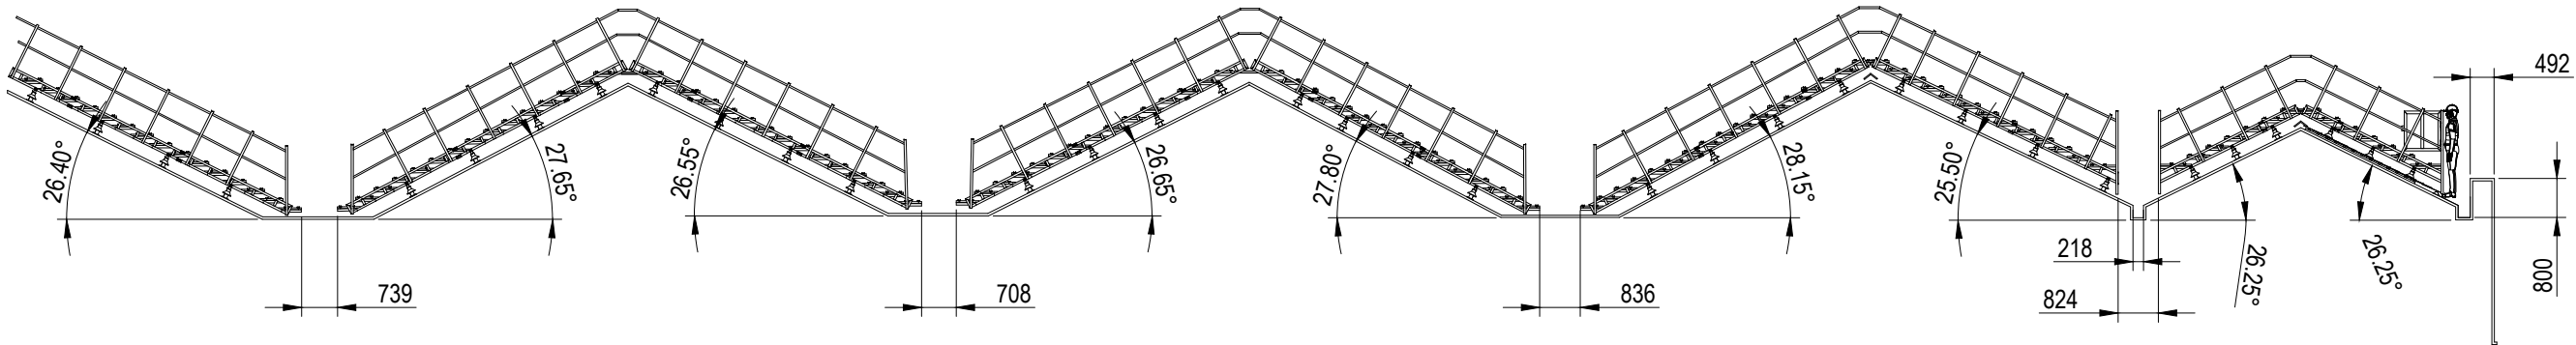

FRONT ELEVATION

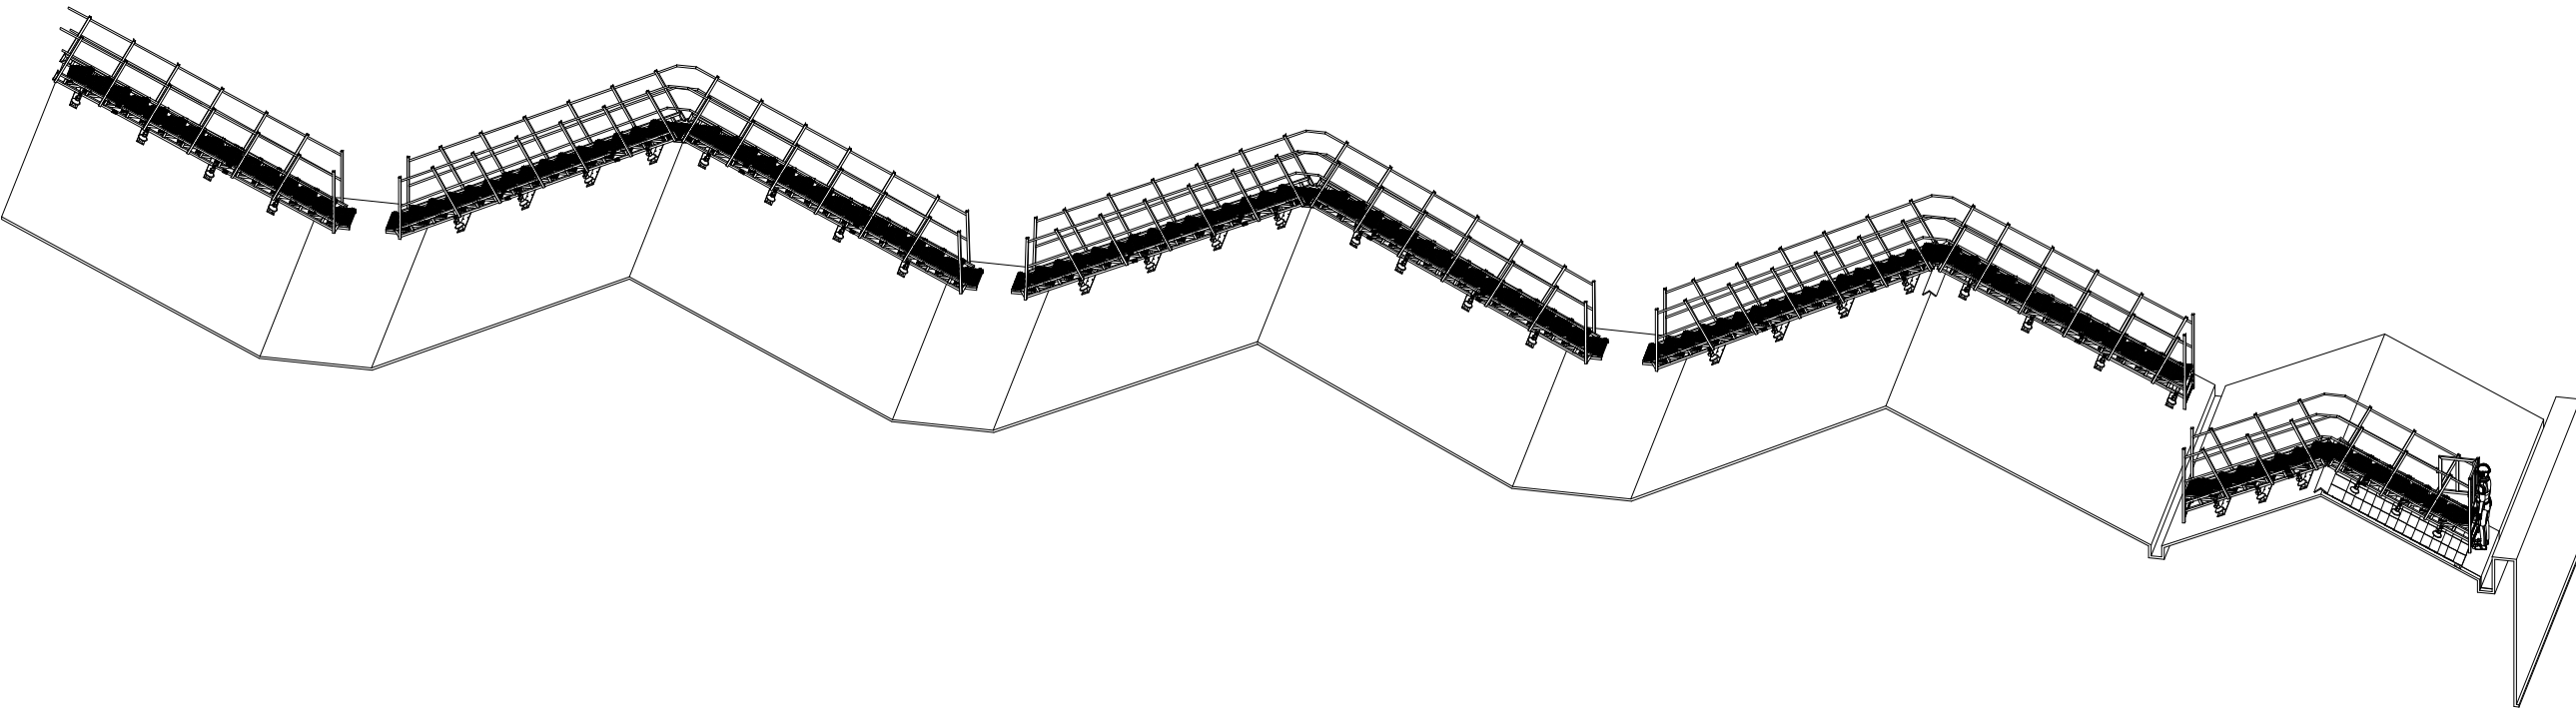

NOTES:
GRP -YELLOW
WALKWAY SECTIONS &
HANDRAIL - PPC RAL 7015
TYPICAL SECTION RUN
WEIGHT = APPROX 160 KG

REVISION CHANGE:

Unless Otherwise Specified
Dimensions Are In Millimetres

A3 sheet	
-------------	--

DATE:	12/02/2025
SCALE:	1:150
DESIGNED:	JH
DRAWN:	JH
CHECKED:	
QUANTITY:	
DRAWING NO:	17694-02-002
SHEET NO:	002
REVISION:	
CLIENT:	HIGHWIRE

PROJECT:
17694 - SIM COMBINED

SHEET TITLE:
STEPPED WALKWAY R16-R8
GA 01



Email:sales@elitesafetyssystems.co.uk
Website:www.elitesafetyssystems.co.uk
Address:Old Waleswood Colliery,
Industrial Estate, Mansfield Rd,
Sheffield S265PQ