




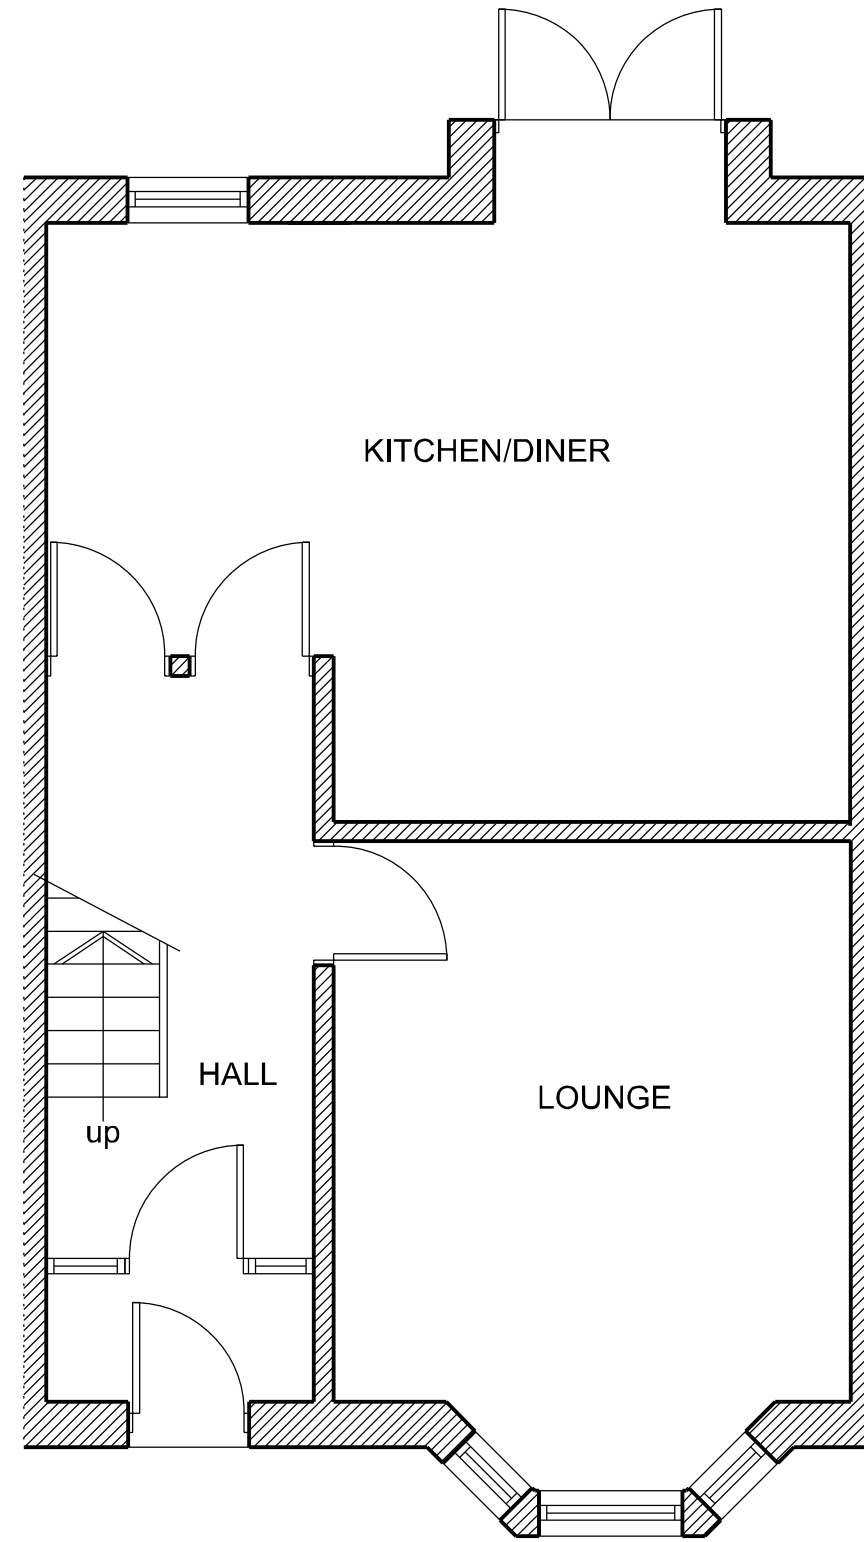

GROUND FLOOR PLAN

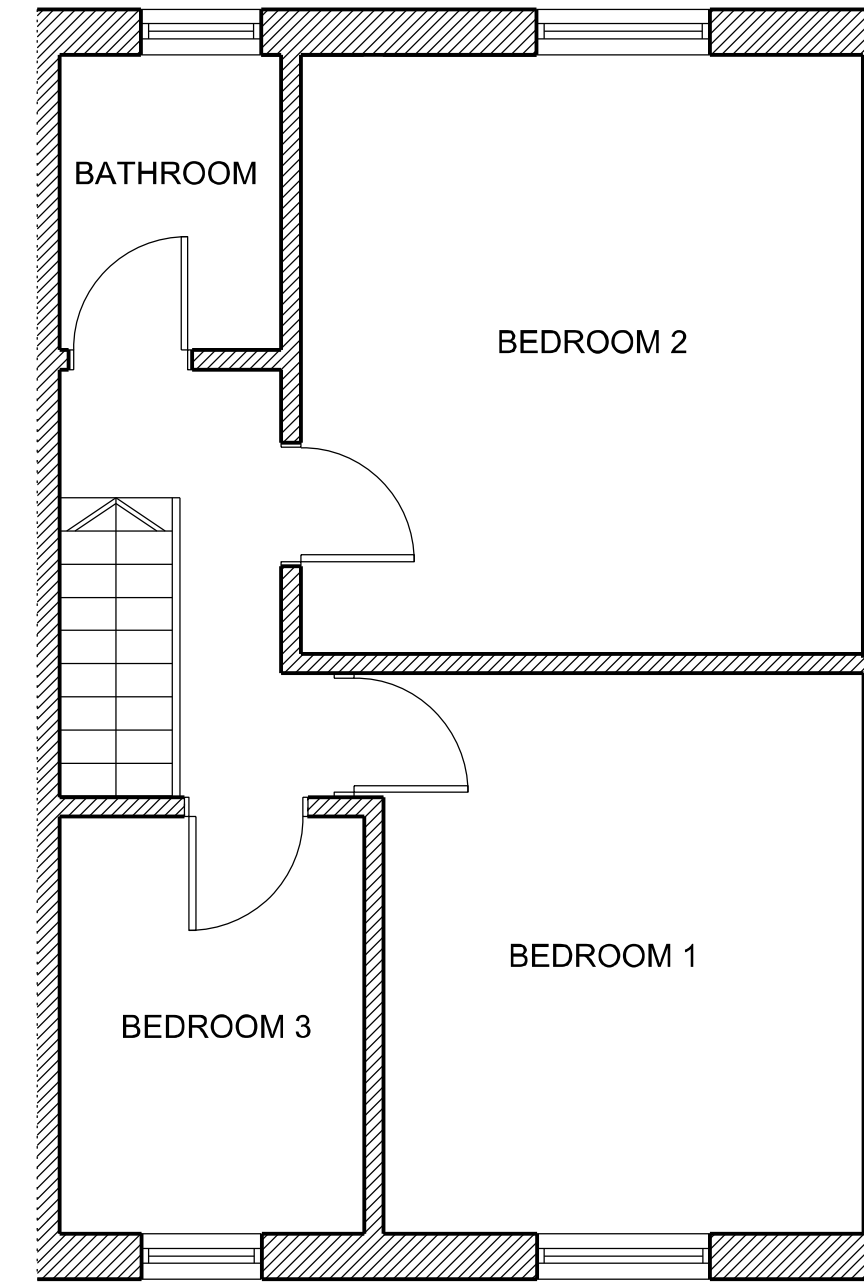

FIRST FLOOR PLAN

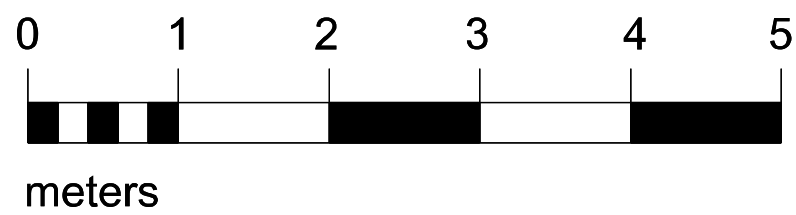

PLAN No. 5BR-DRA-01

EXISTING LAYOUT PLANS

SCALE 1:50 @ A2 1:100@A4

5 Brighton Range, Manchester M18 7LP

