


1. Main roof
2. Rooflight

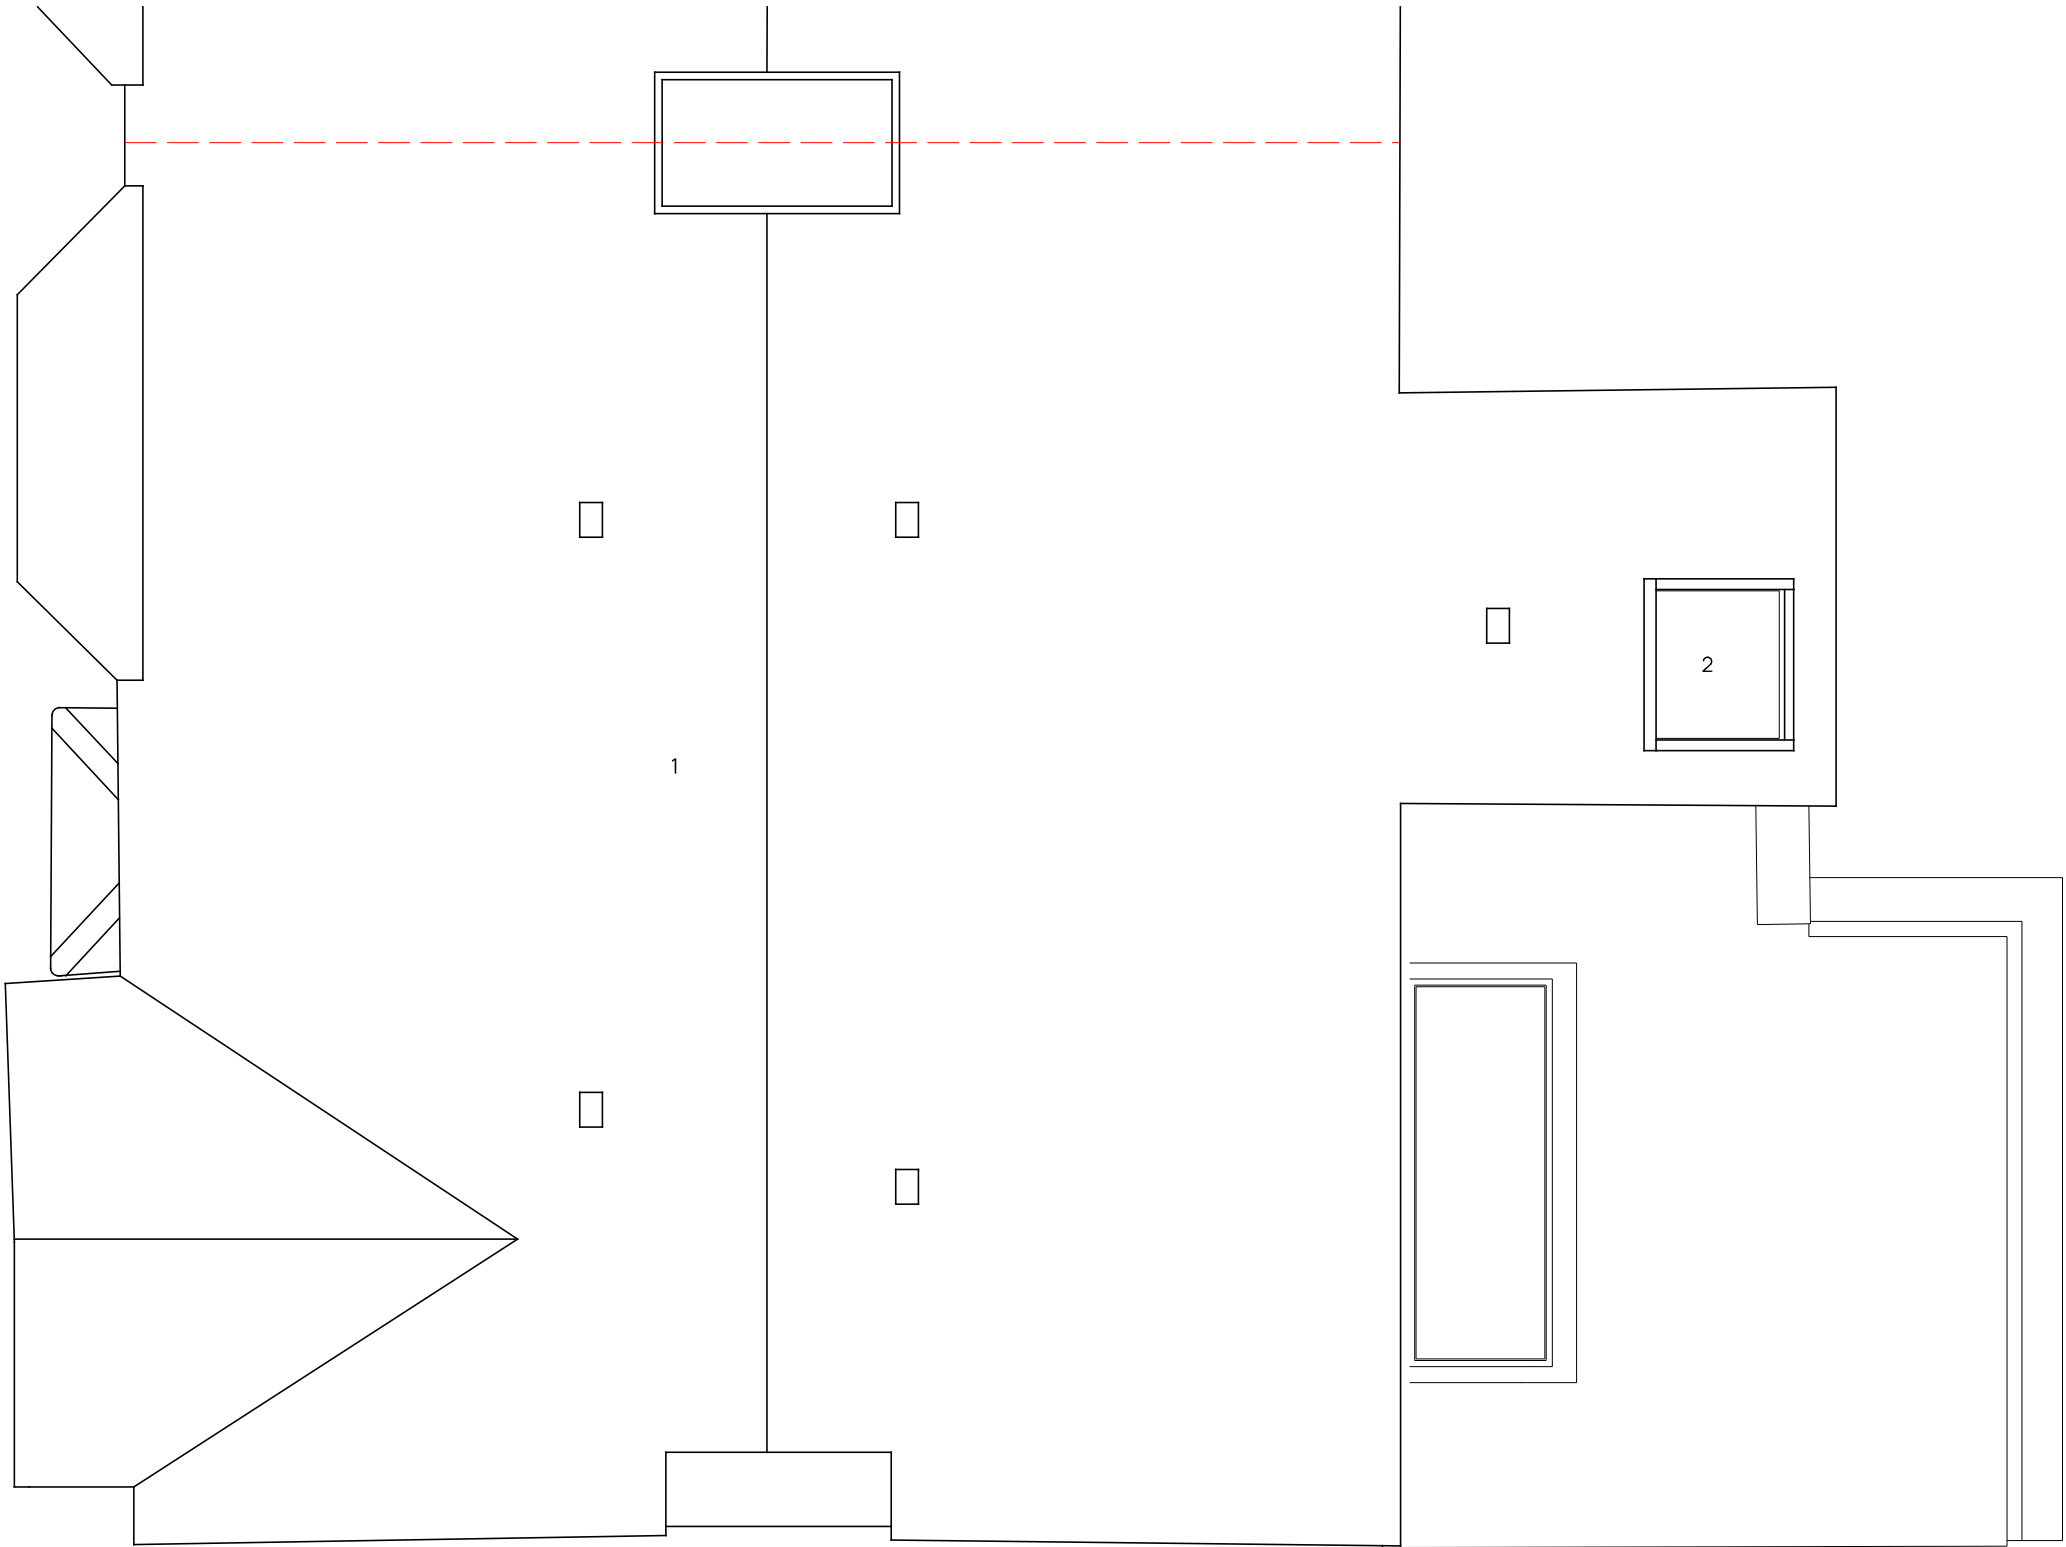

rev	date		description		
Project	OSWALD ROAD, CHORLTON				
Title	ROOF PLAN AS EXISTING				
Project No	25-03	Drawing No	L(-1)030	Status	PLANNING
Scale	1:50@A3	Date	APR 2025	Rev	