





"Copyright in this drawing remains with the designer. Responsibility is not accepted for errors made by others in scaling from this drawing. All construction information should be taken from figured dimensions only. Check all dimensions on site. In case of any discrepancy, refer query to the designer."

GROUND FLOOR PLAN AS PROPOSED

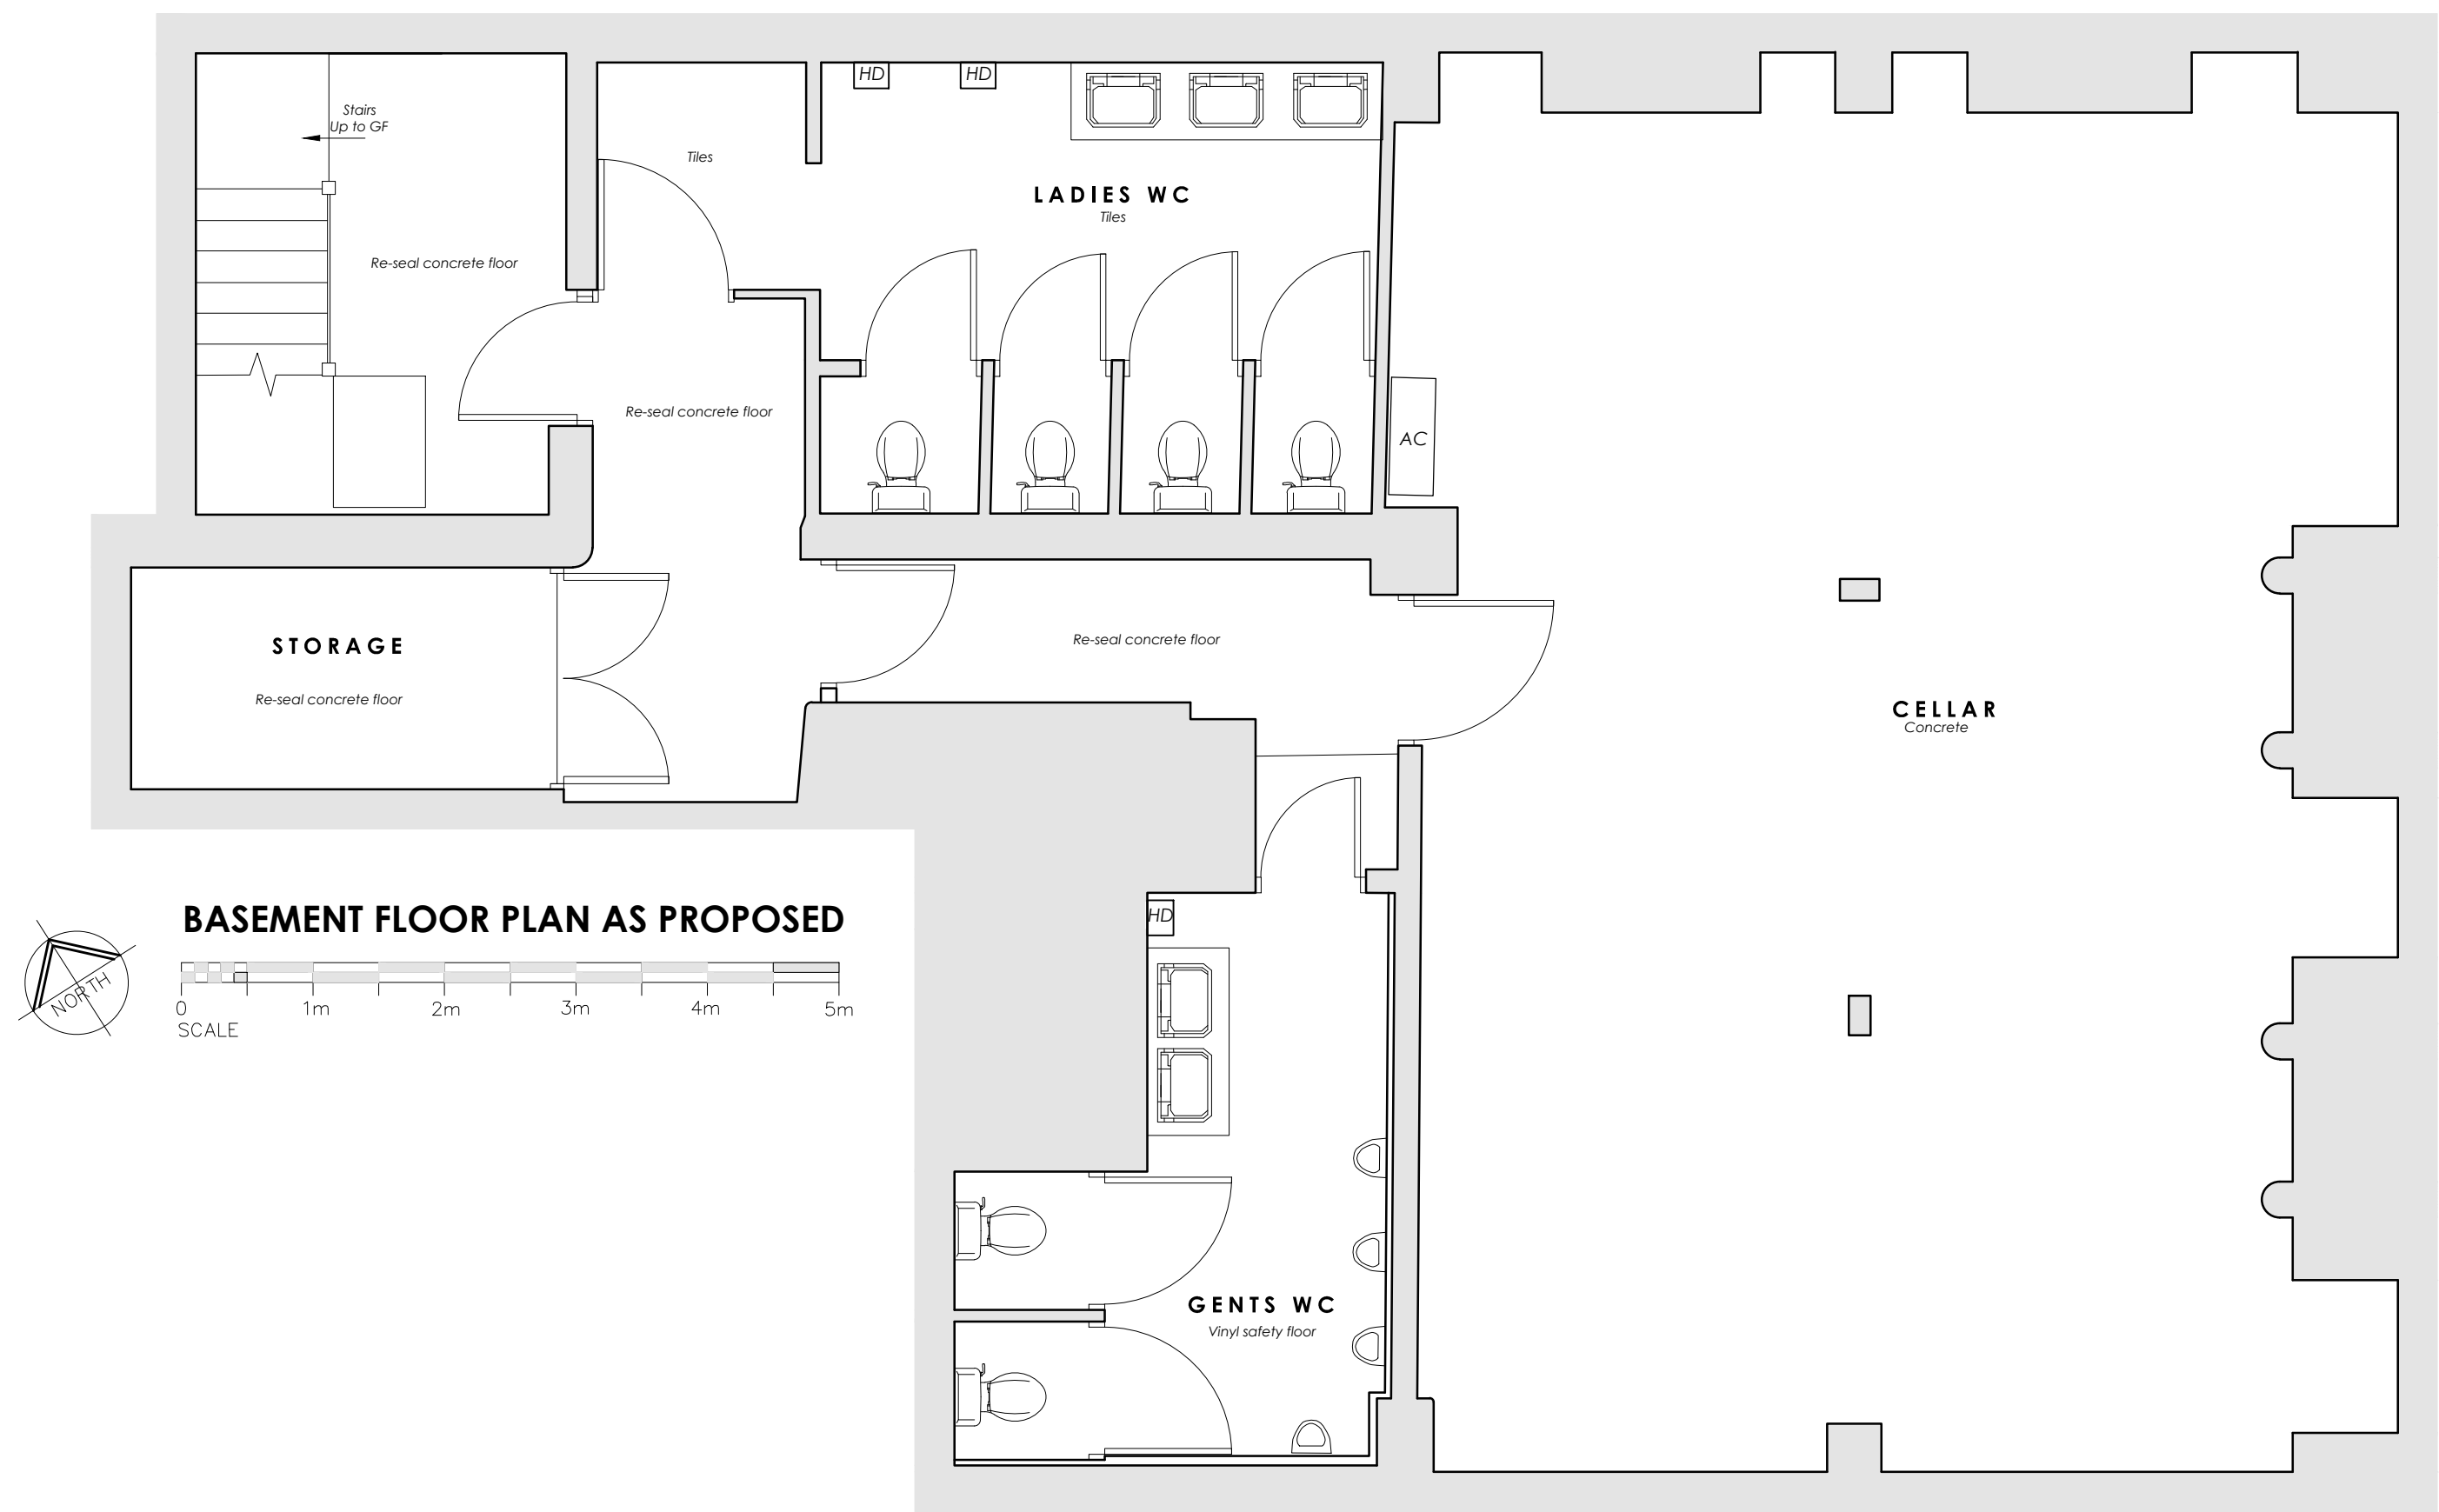

BASEMENT FLOOR PLAN AS PROPOSED

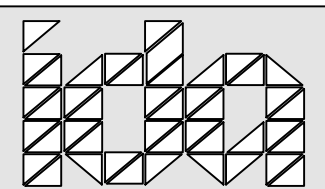

0161 428 0310
office@inventiveda.com
www.inventiveda.com
@inventiveda

Rev	Description	By	Date
-	-	-	-

INVENTIVE DESIGN ASSOCIATES
ARCHITECTURE & INTERIOR DESIGN

Abney Hall, Manchester Road,
Cheadle, SK8 2PD
Company Reg No: 9251414

STAR PUBS AND BARS
THE FREEMOUNT, 73 - 75 Oldham Street,
Manchester M4 1LW
GF & BASEMENT PLANS AS PROPOSED

DRAWN RK **DATE** 21-05-2025 **DRAWING NO.**
SCALE 1:50 @A1 **REV.** 2546 - 301