




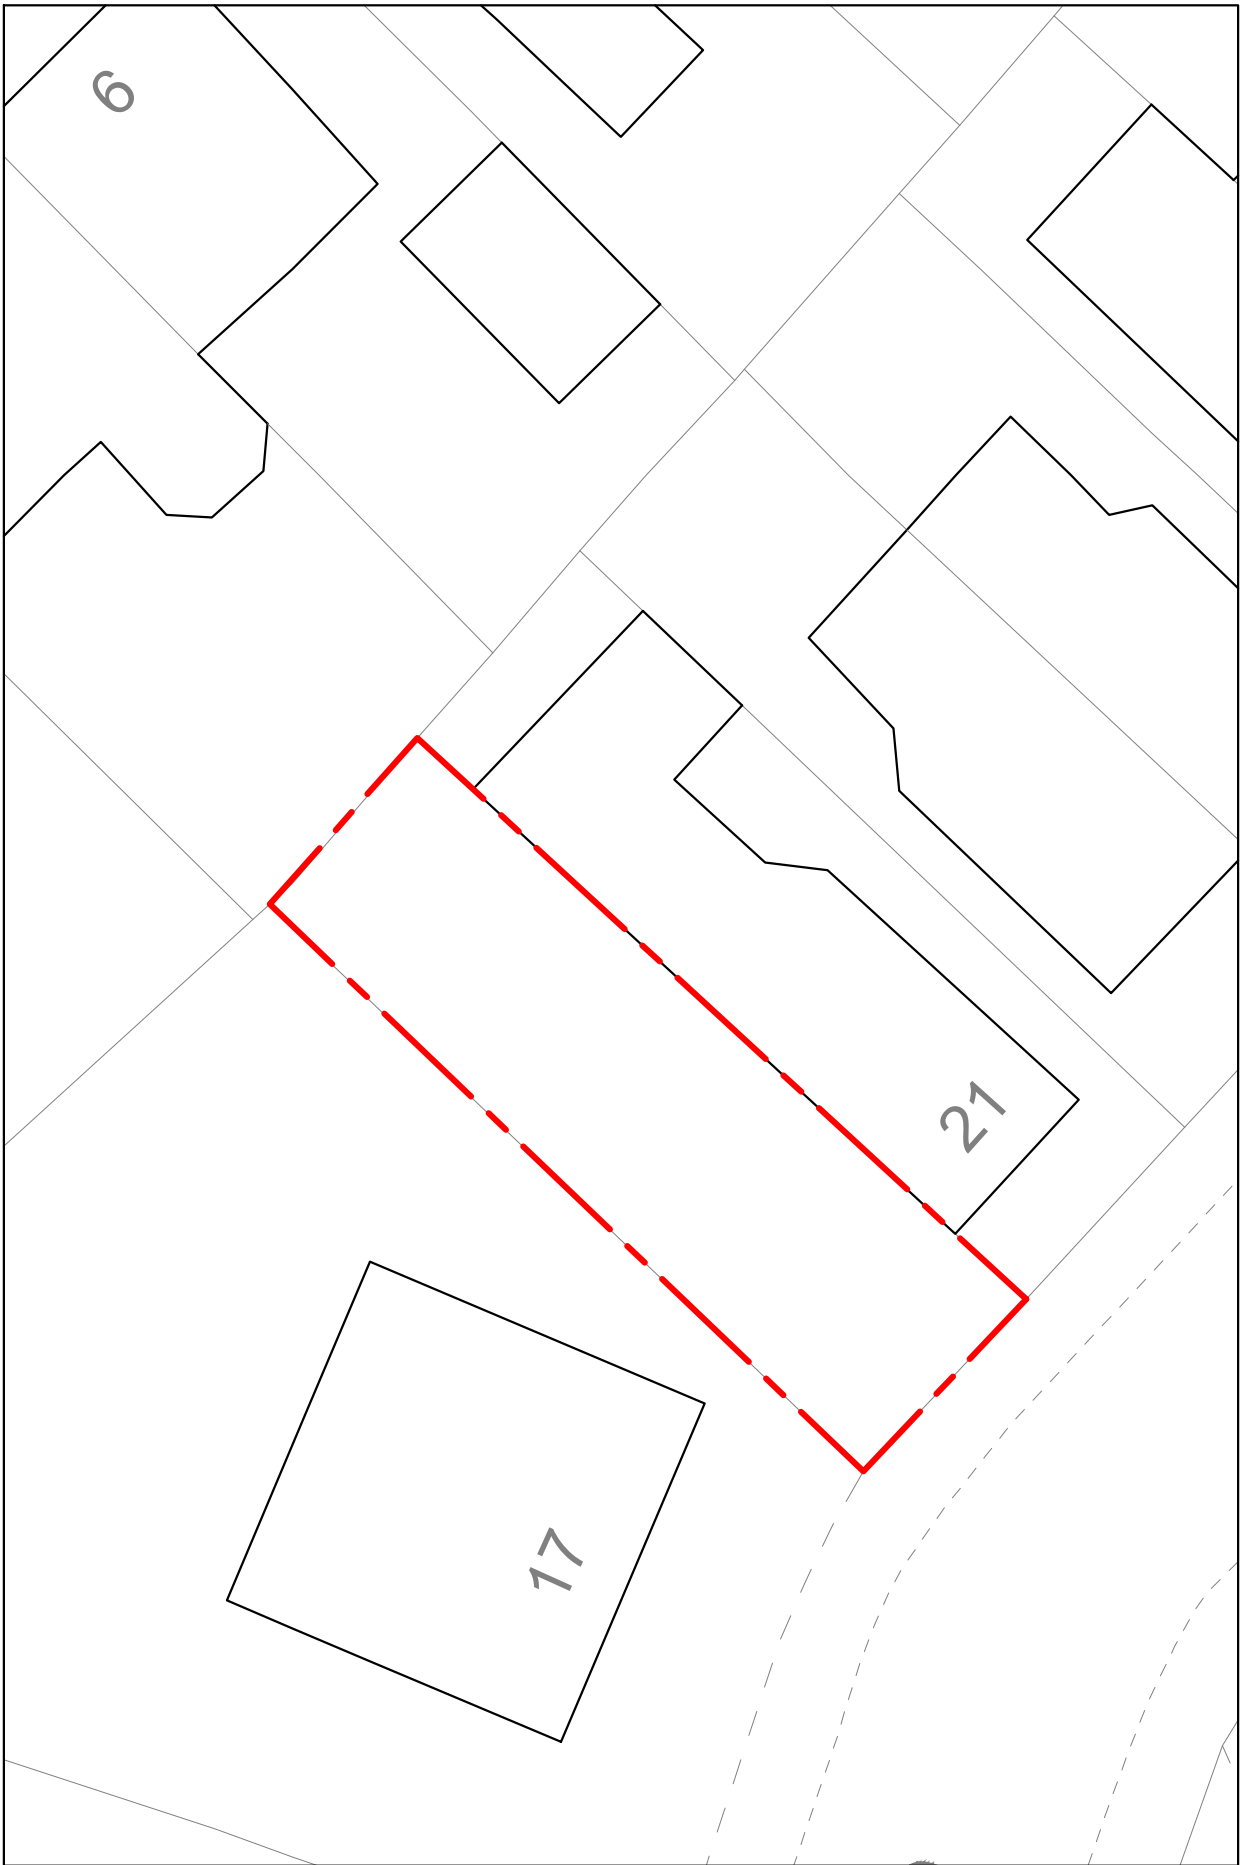

EXISTING SITE PLAN
1:200 @ A3

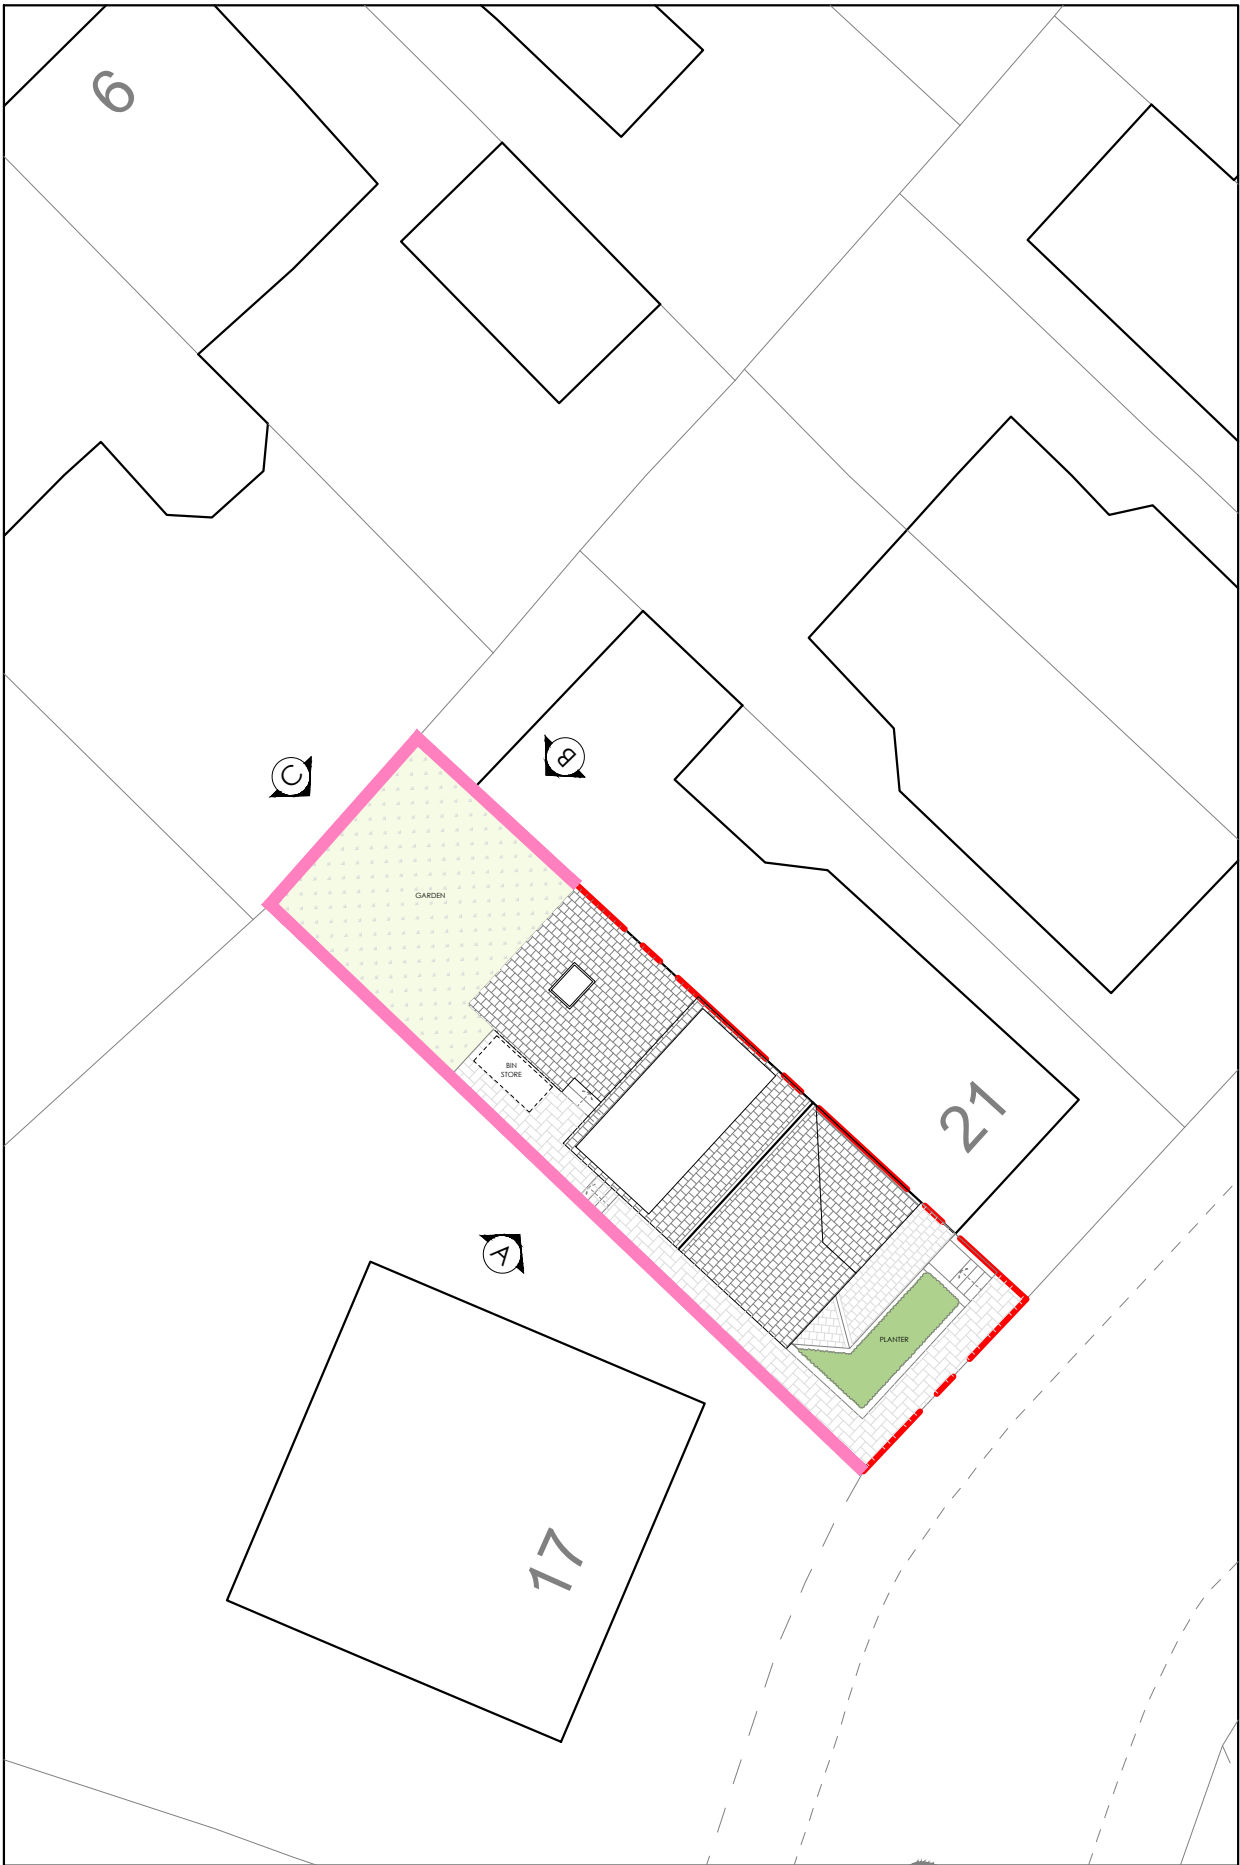

PROPOSED SITE PLAN
1:200 @ A3

 

Dimensioning
Figured dimensions only to be taken from these designs and drawings. Work to annotated dimensions only. All dimensions to be checked on site. Architectural designers to be informed immediately of any discrepancies before work proceeds. Drawings are to be read in conjunction with relevant specifications, structural engineers and service engineers' drawings.

1.8m HIGH COMPOSITE
PANEL FENCING

Rev	Date	Description
-	01/07/25	Issued to client for comments



CLIENT:
Homeowner

PROJECT:
*Land @ Cleveland Road,
Crumpsall*

TITLE:
Existing & Proposed Site Plan

SCALE:
1:200 @ A3

DRAWING NO.
Sheet 5

REV:
DATE:
July 2025