




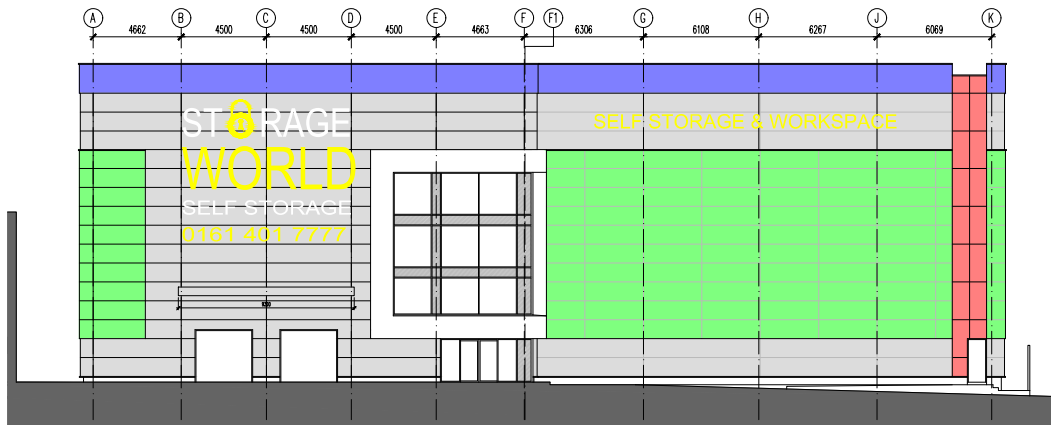


Proposed West Elevation
Scale 1:100 @ A1

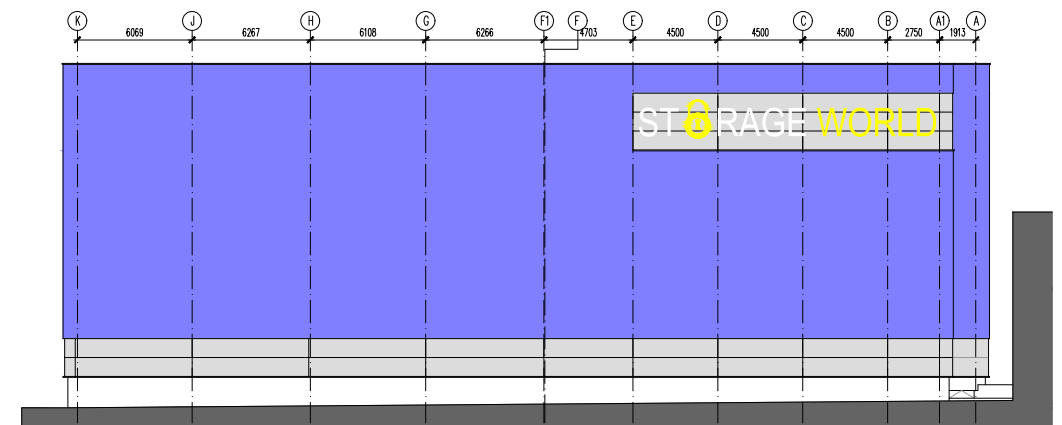

Proposed East Elevation
Scale 1:100 @ A1

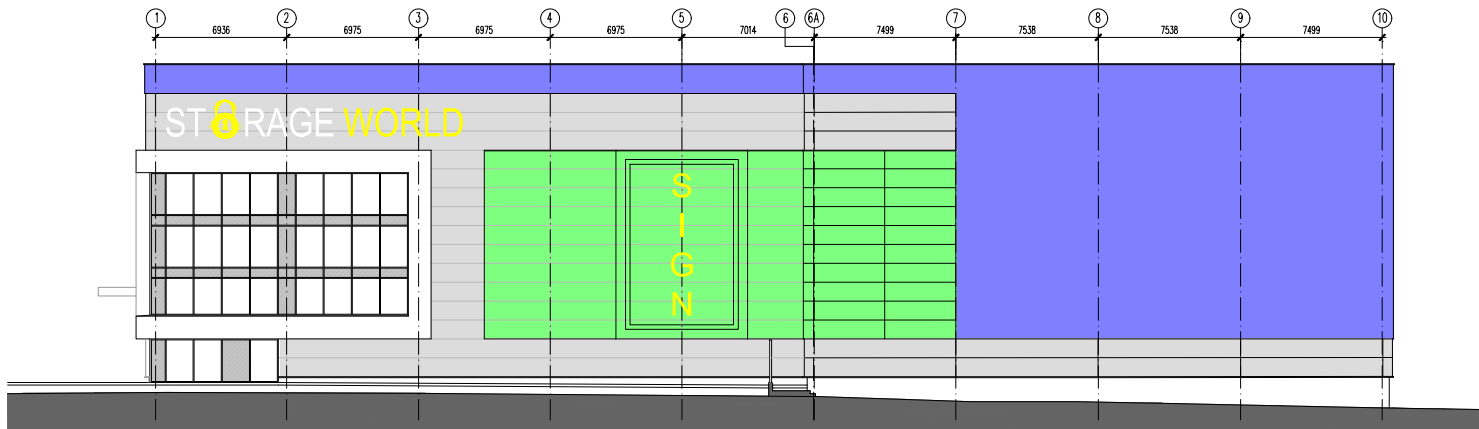

Proposed South Elevation
Scale 1:100 @ A1

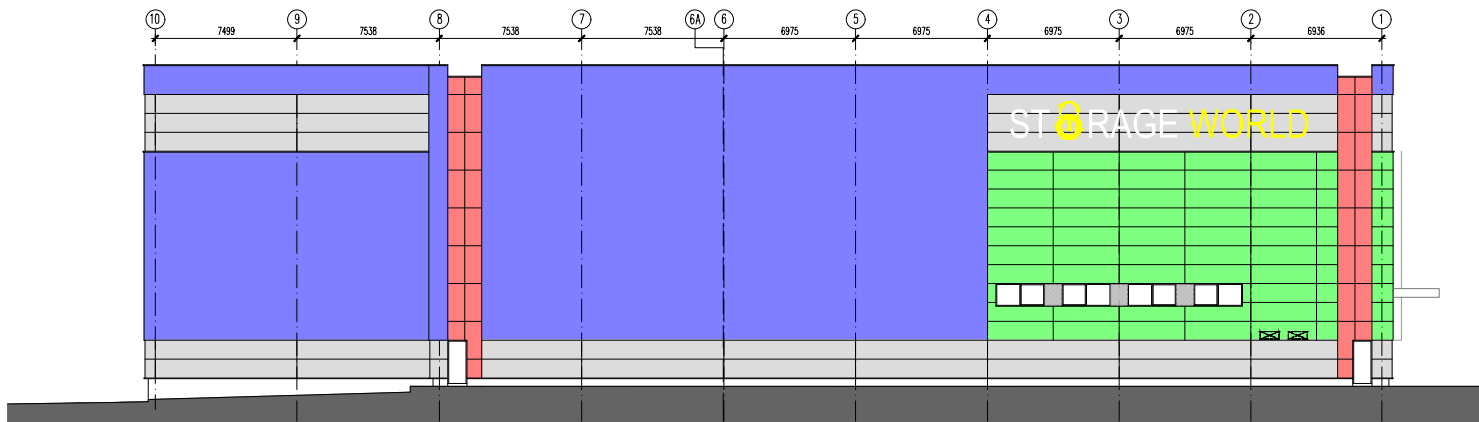

Proposed North Elevation
Scale 1:100 @ A1

KEY:

KS1000 FL (FLAT)	+0mm PROJECTION FROM SHEETING RAIL
KS1000 MR (MICROH)	+50mm PROJECTION FROM SHEETING RAIL
KS1000 MR (MICROH)	+100mm PROJECTION FROM SHEETING RAIL
KS1000 FM (TRAPZODIAL)	+100mm PROJECTION FROM SHEETING RAIL

NO MATERIALS SUBJECT TO SIMILAR APPROVED BY CLIENT

A UPDATED ESCAPE DOORS		17.04.25	LF	Q
By	Issue	Date	By	LF
Status		Purpose for Issue		
Planning	☐	Order	☐	
Construction	☒	As built	☐	CONSTRUCTION
Client				
STORAGE WORLD				