
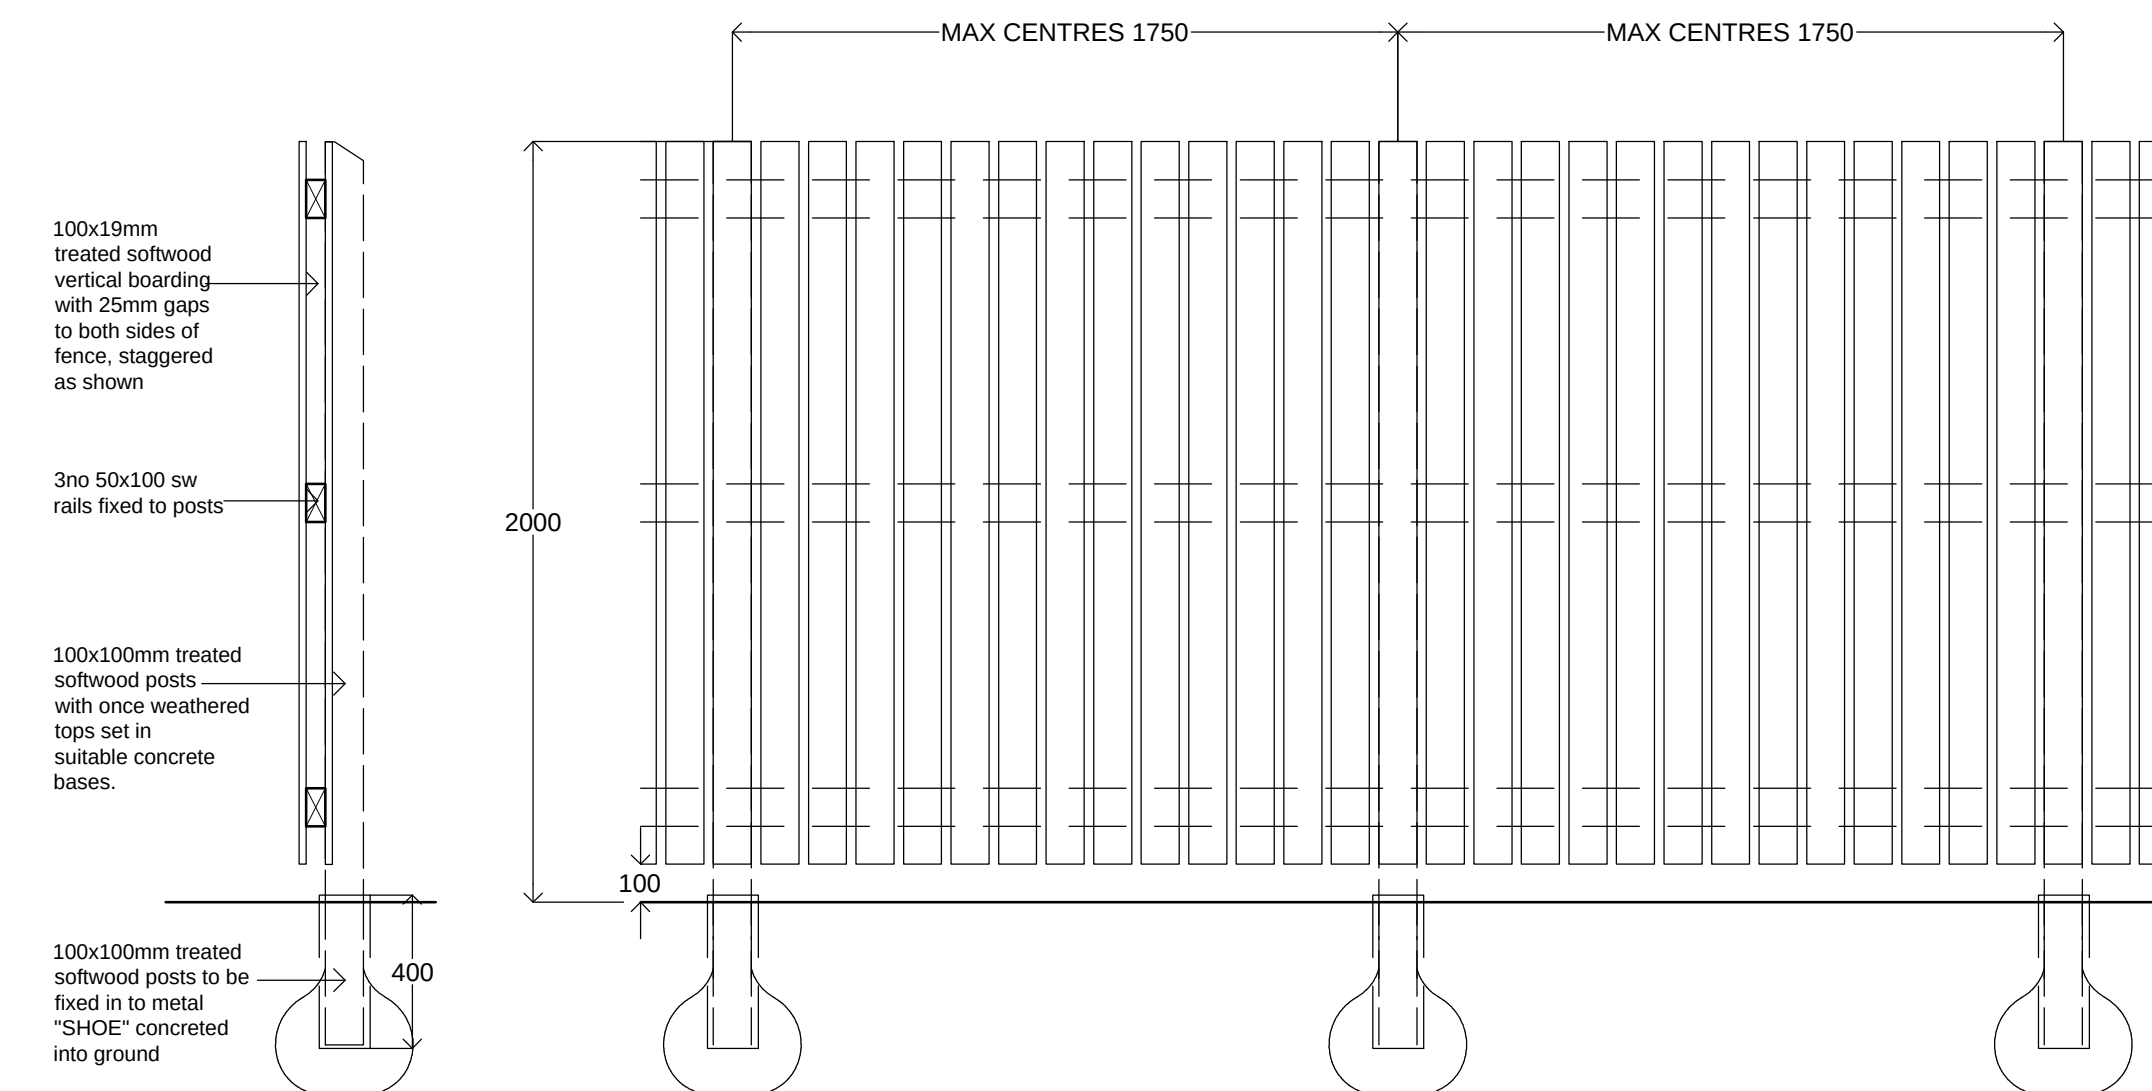


FENCING TYPE 1 - PLAN
SCALE 1:20@A1


FENCING TYPE 1 - SECTION
SCALE 1:20@A1

FENCING TYPE 1 - ELEVATION
SCALE 1:20@A1

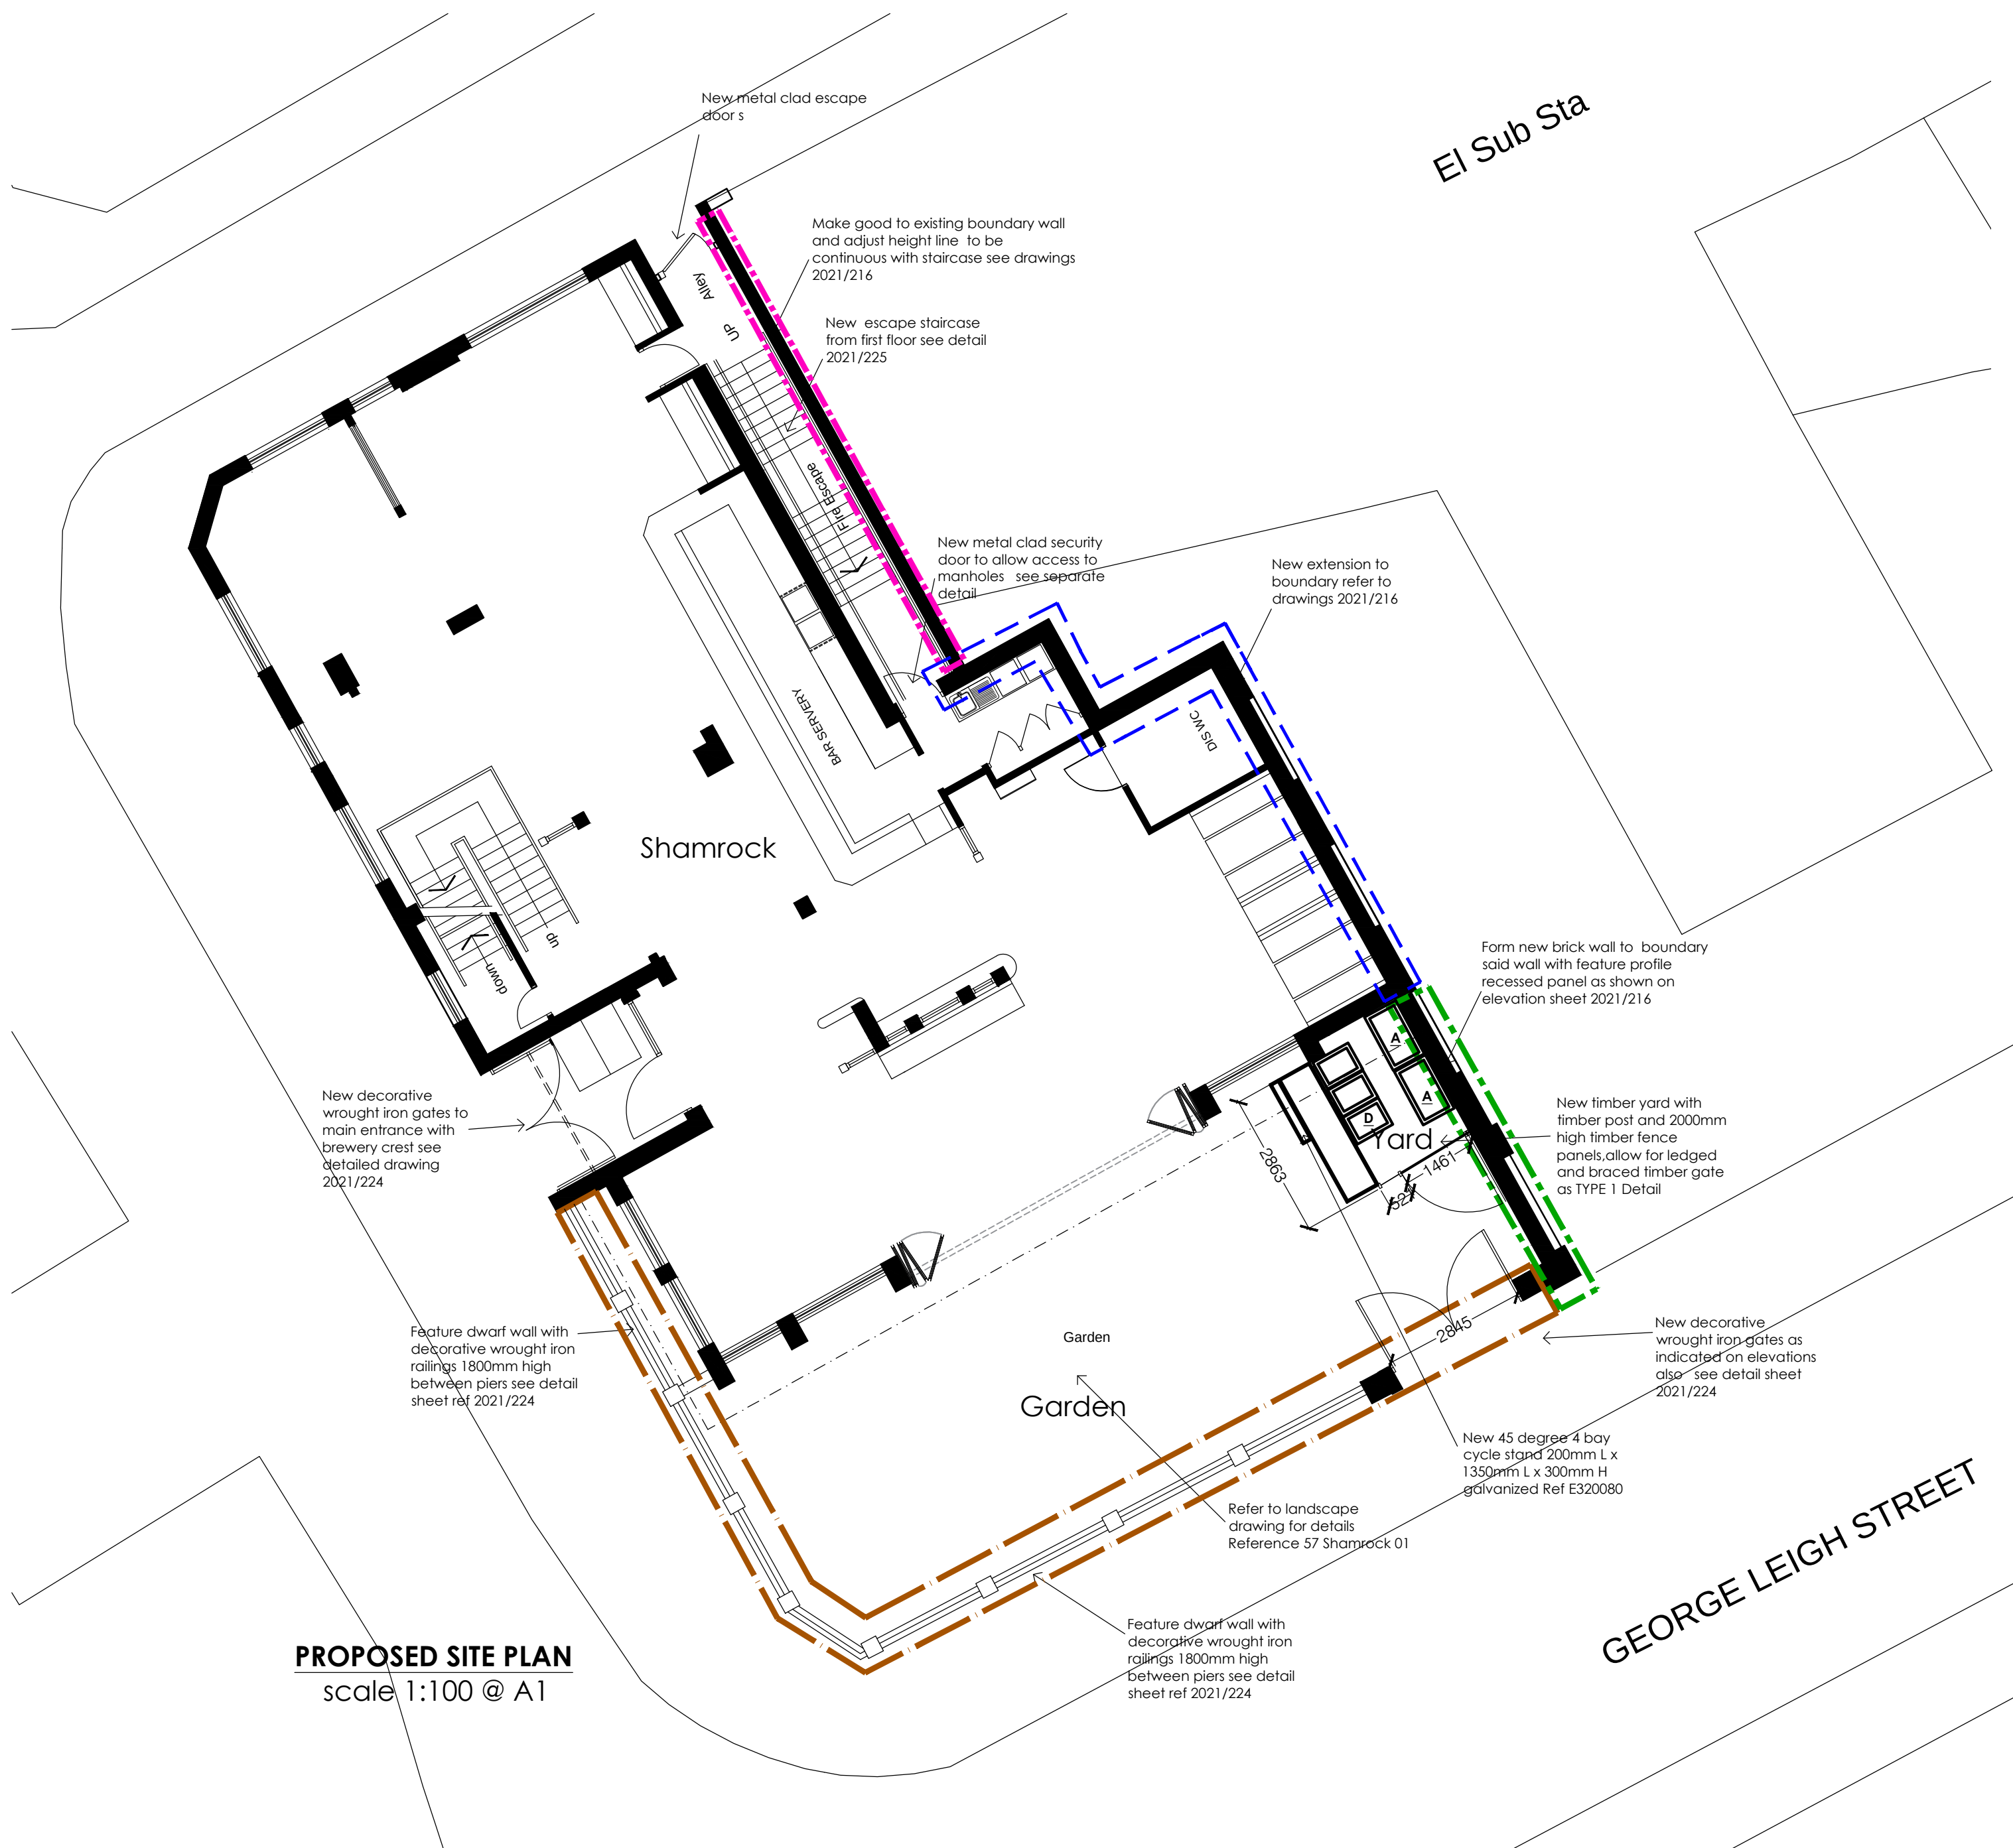


PARRS 45 degree 4 bay
cycle stand 200mm L x
1350mm L x 300mm H
Ref E320080
Tel 01527 585777
Tubular steel construction
with a zinc plated finish for
long lasting prevention of
rust.
Angled sits 45° to the
planter.
Bolt through at fixing points.
Self-supporting, grips and
holds each cycle wheel
securely.
Accepts cycles with tyre
width up to 50mm.


REFUSE BIN LEGEND

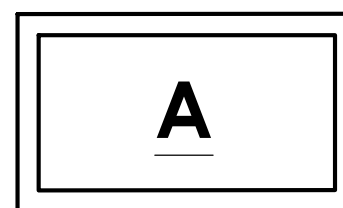


Large wheelie bin with
lockable wheels 660Lt
1200mm L x 700mm W x
1400mm H To be used
for GW

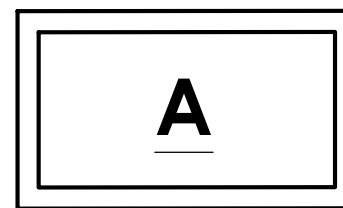


Large wheelie bin with
lockable wheels 660Lt
1200mm L x 700mm W x
1400mm H To be used
for DMR

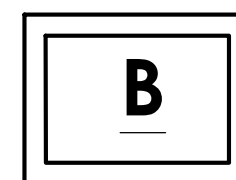

Wheelie bin 240Lt
800mm L x 600mm W x
1400mm H To be used
for GLASS

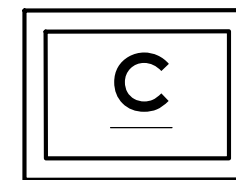

Wheelie bin 240Lt
800mm L x 600mm W x
1400mm H To be used
for GLASS

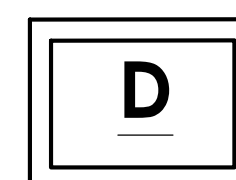

Wheelie bin 240Lt
800mm L x 600mm W x
1400mm H To be used
for FOOD

NOTES

The designs and details on this drawing are copyright and must not be reproduced without the written permission of the designer.

Contractors are to check all sizes and dimensions before setting out any site or shop work. Any errors or discrepancy to be reported to the designer.

REVISIONS	DATE
REV- A: Notes amended for yard	07/02/25 JAA
REV- B: Gates now open into yard planter added, cycle rack added	07/04/25 JAA
REV- C: Cycle rack spec increased	17/04/25 JAA



1-100 Scale Bar (metres)

PLANNING

DRAWING DESCRIPTION

PROPOSED BOUNDARY TREATMENT
SITE PLAN

JOB TITLE

THE SHAMROCK,
17 BENGAL STREET,
MANCHESTER. M4 6AQ.

CLIENT

JOSEPH HOLT BREWERY

DRAWN BY JAA	SCALE 1:20 and 1:100 @ A1
DATE FEB 2025	DRAWING NO. 2021 - 227
CHECKED	REVISION C

John Dixon & Associates Ltd,
Unit 211
Chambers Business Centre,
Chapel Road,
Oldham,
OL8 4QQ.
TEL : 0161 682 0964
FAX : 0161 683 4106
E-MAIL : info@johndixon.co.uk
WEB : www.johndixon.co.uk

