



PLAN

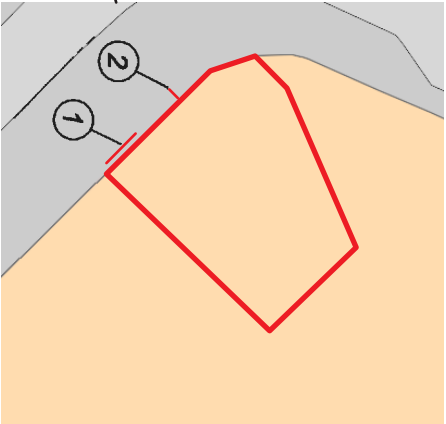

Block Plan
Scale 1:500
① Fascia text
② Projected sign

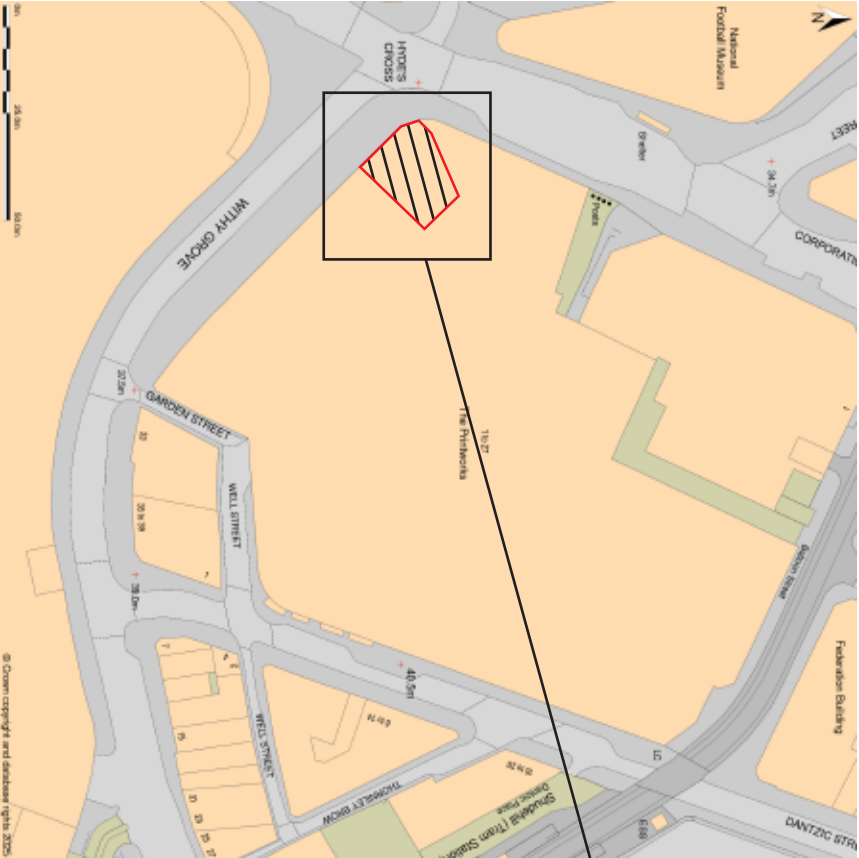

Site Plan
Scale 1:1250

 Technical Signs Floor 1 - Unit 3 Hille Business Centre 132 St Albans Road Watford, Herts, WD24 4AE Tel: 01923 811999 Fax: 01923 811998 E-mail: info@technicalsigns.co.uk				Client: Dave's Hot Chicken	
				Address/Job details 1 The Printworks Manchester M4 2BS	
				Job No: - Site Plan	
Drawn by DN		Date 19/05/25			
Scale As specified (A3)		Drawing No 597050-3		Rev	