



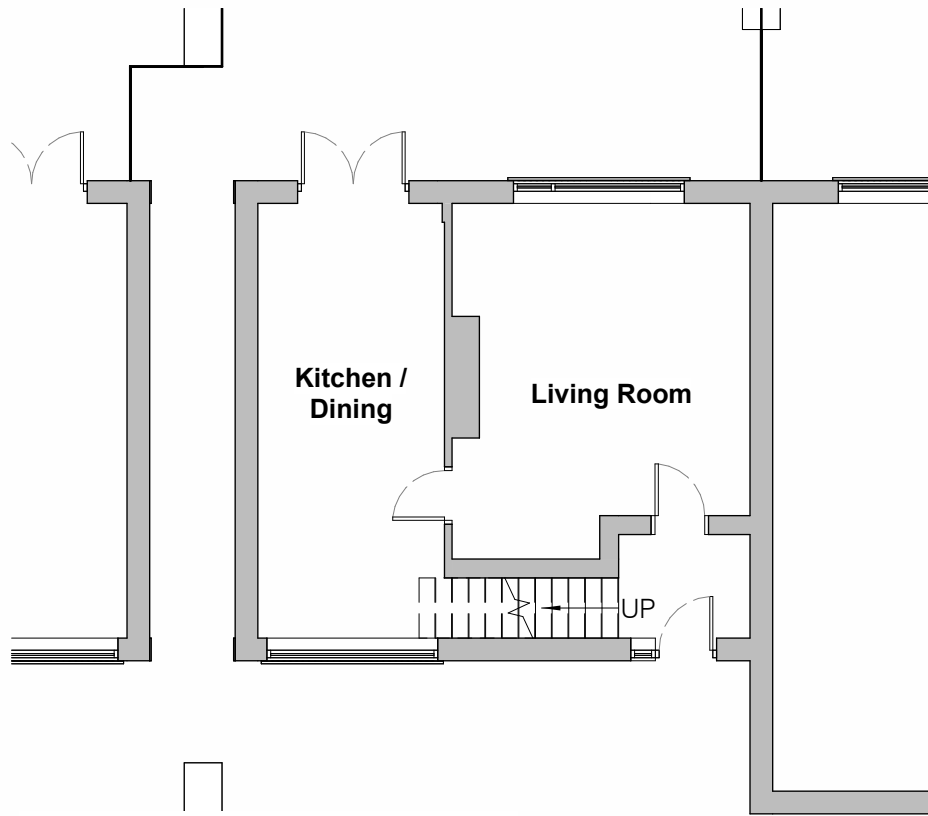

Exsting Ground Floor Plan

Scale: 1 : 100

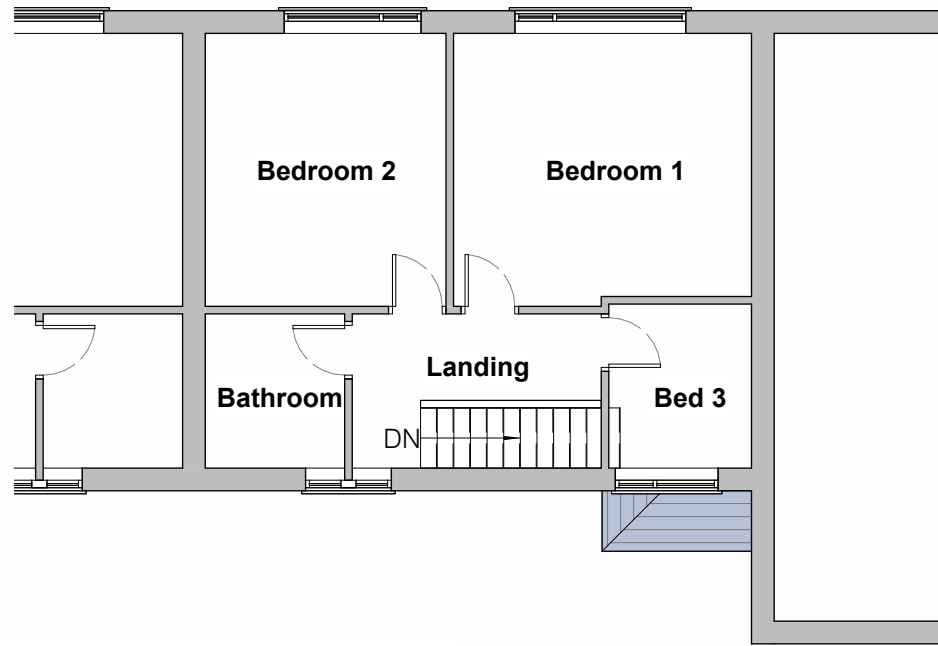

Existing First Floor Plan

Scale: 1 : 100



Existing Front Elevation

Scale: 1 : 100



Existing Rear Elevation

Scale: 1 : 100



Scale 1: 100

A	Issued for Planning	03/06/2025	RW	RW
-	Initial Issue	20/05/2025	RW	RW
Rev.	Description	Date	By	App. By

ORIGINAL BY:	INITIAL ISSUE:	APPROVED BY:
RW	10/12/19	Approver

DRAWING NUMBER:						
PROJECT ID	ORIGINATOR	ZONE	LEVEL	TYPE	ROLE	NUMBER
25005-	RWD-	ZZ	-	XX	-	DR - A - 00-002
						REV. A
PLOT DATE: 03/06/2025 17:35:00			03/06/2025 LAST ISSUE DATE:			

R WATSON DESIGN SERVICES LTD.
CHARTERED ARCHITECTURAL TECHNOLOGIST

e: info@rwdsltd.com m: 07841 592534
@: www.rwdsltd.com

28 Eaton Lane | Davenham | Northwich | Cheshire | CW9 8JL

PROJECT INFORMATION:
Proposed Single Storey Rear
Extension
47 Hardcastle Avenue,
Manchester
M21 7LJ

PROJECT REF:
25005

DRAWING TITLE:
Existing Floor Plans and Elevation

MODEL REF & VERSION:

CLIENT:
Mr & Mrs Scott

CLIENT REF:

STATUS CODE:
S0

PURPOSE OF ISSUE:
Work in Progress

REFERENCING SHEET:
00-002

SCALE @A3

1 : 100