




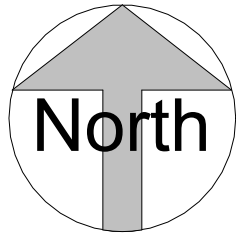


Location Plan

1 : 1250

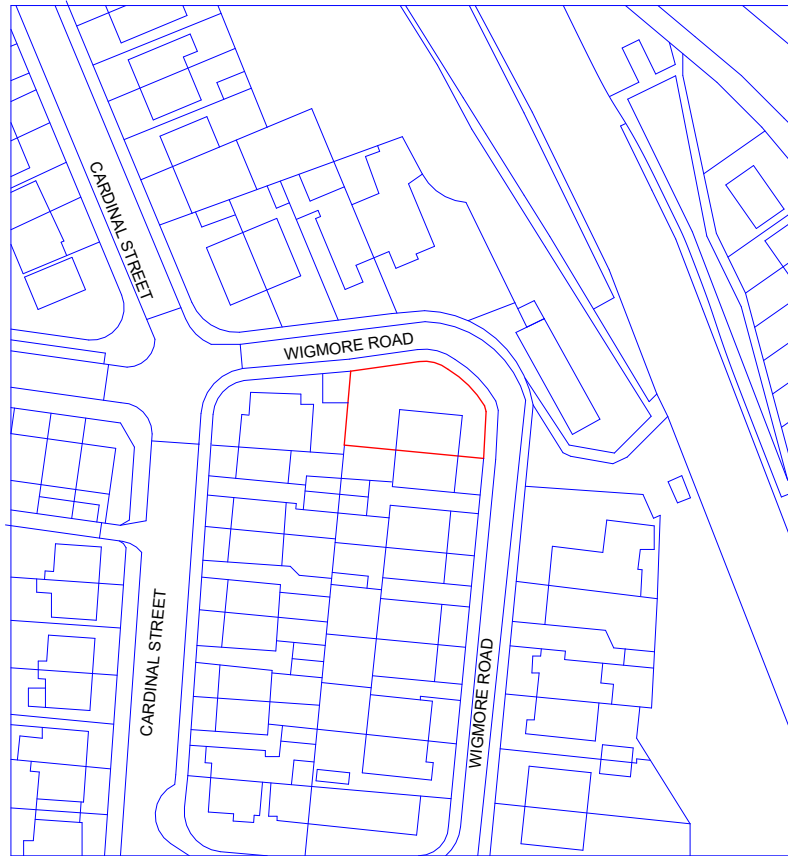

VISUAL SCALE 1:2500 @ A3

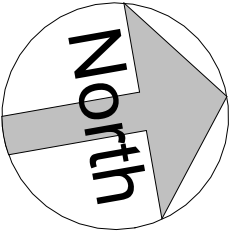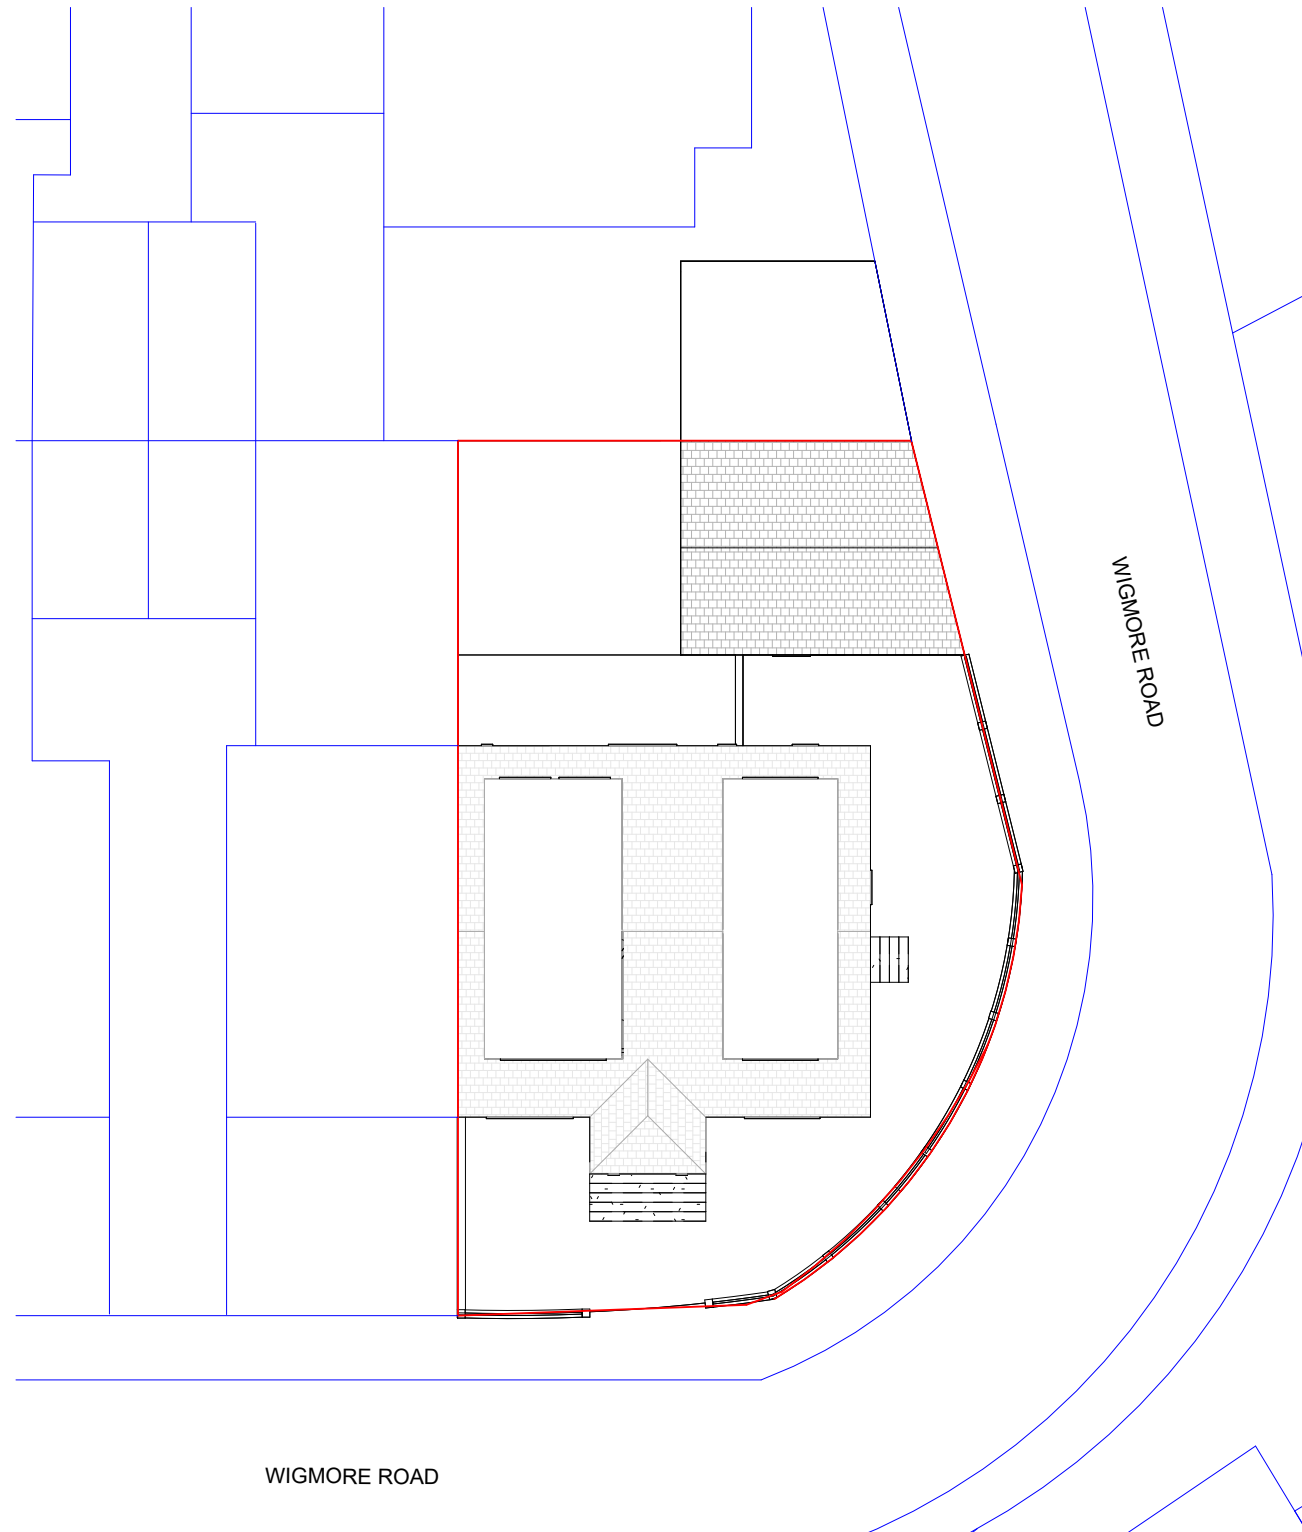

Site Plan

1 : 200



VISUAL SCALE 1:200 @ A3

THIS DRAWING IS THE COPYRIGHT OF MD DESIGN CONSULTANCY. DO NOT SCALE FROM THESE DRAWINGS. ALL LEVELS/DIMENSIONS TO BE CHECKED ON SITE PRIOR TO WORKS COMMENCING. REPORT ALL DISCREPANCIES TO CLIENT/DESIGNER.

Proposed Erection Of A Detached Garage

2 Wigmore Rd, Cheetham Hill,
Manchester, M8 0NP

Location & Site Plan
(DR) A204

Project Number
0039

Client Name
Aamir Aasfaque

Drawn By
MDR

Rev	Description	Date
A	First Issue	01.03.25
B	Plans Amended Following Clients Comments	06.03.25
C	Submitted For Planning Approval	12.03.25

Revision **C**

CIAT

affiliate



MD DESIGN
CONSULTANCY

07728417797
dabeer@mddesigns.co.uk