





1 Proposed South-West Elevation
Scale: 1:50




2 Proposed North-West Elevation
Scale: 1:50

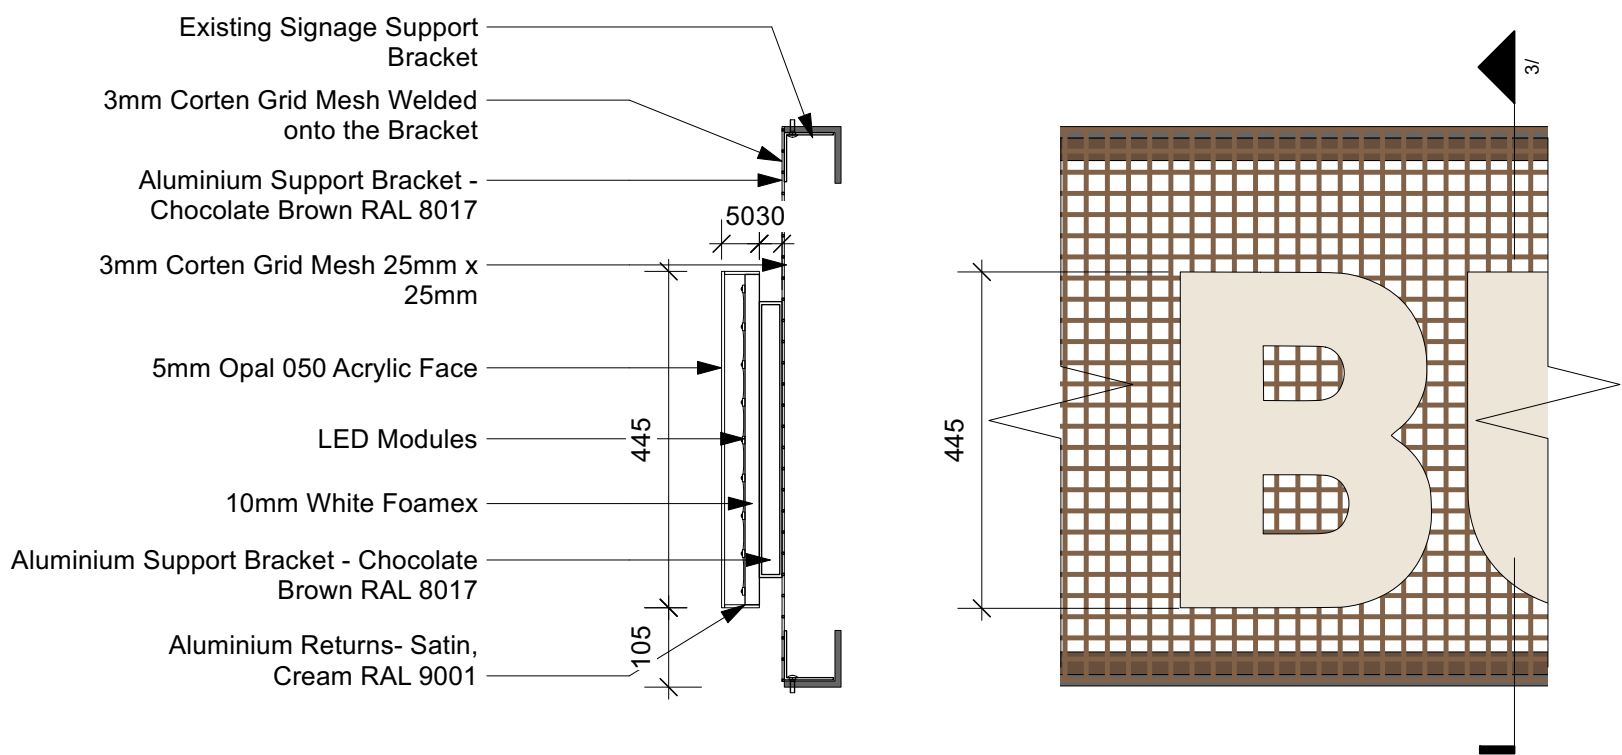


3 Detail 1 Fascia Sign Section
Scale: 1:10

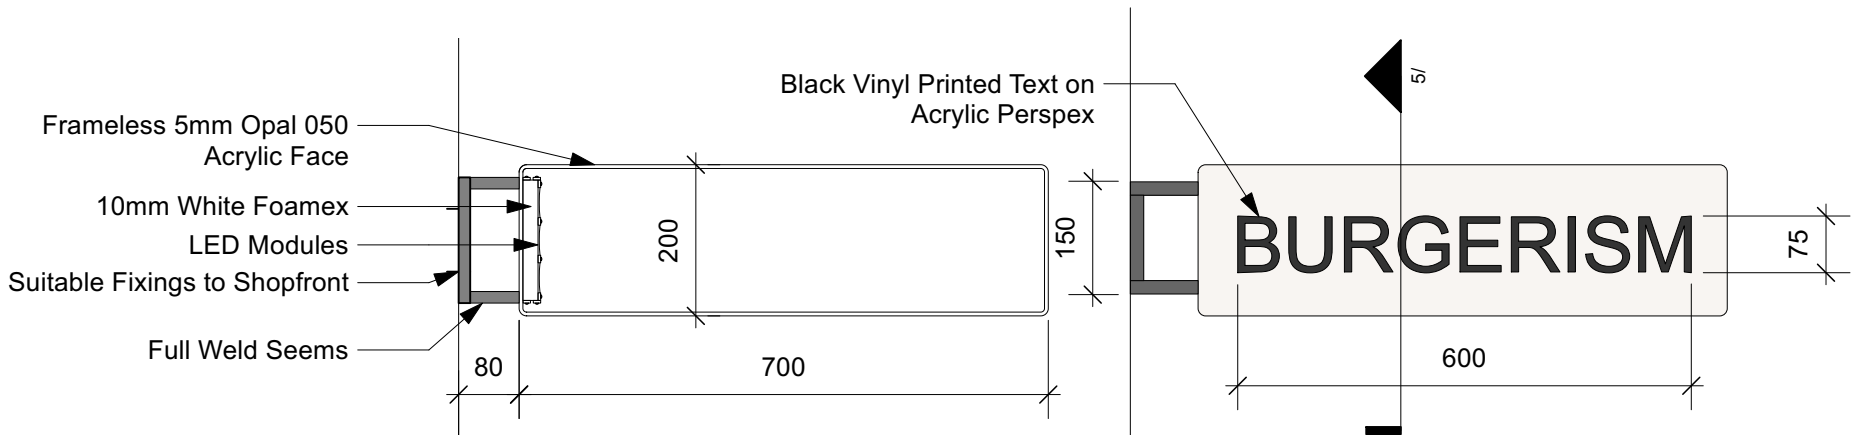

5 Detail 3 Projection Sign Section
Scale: 1:10

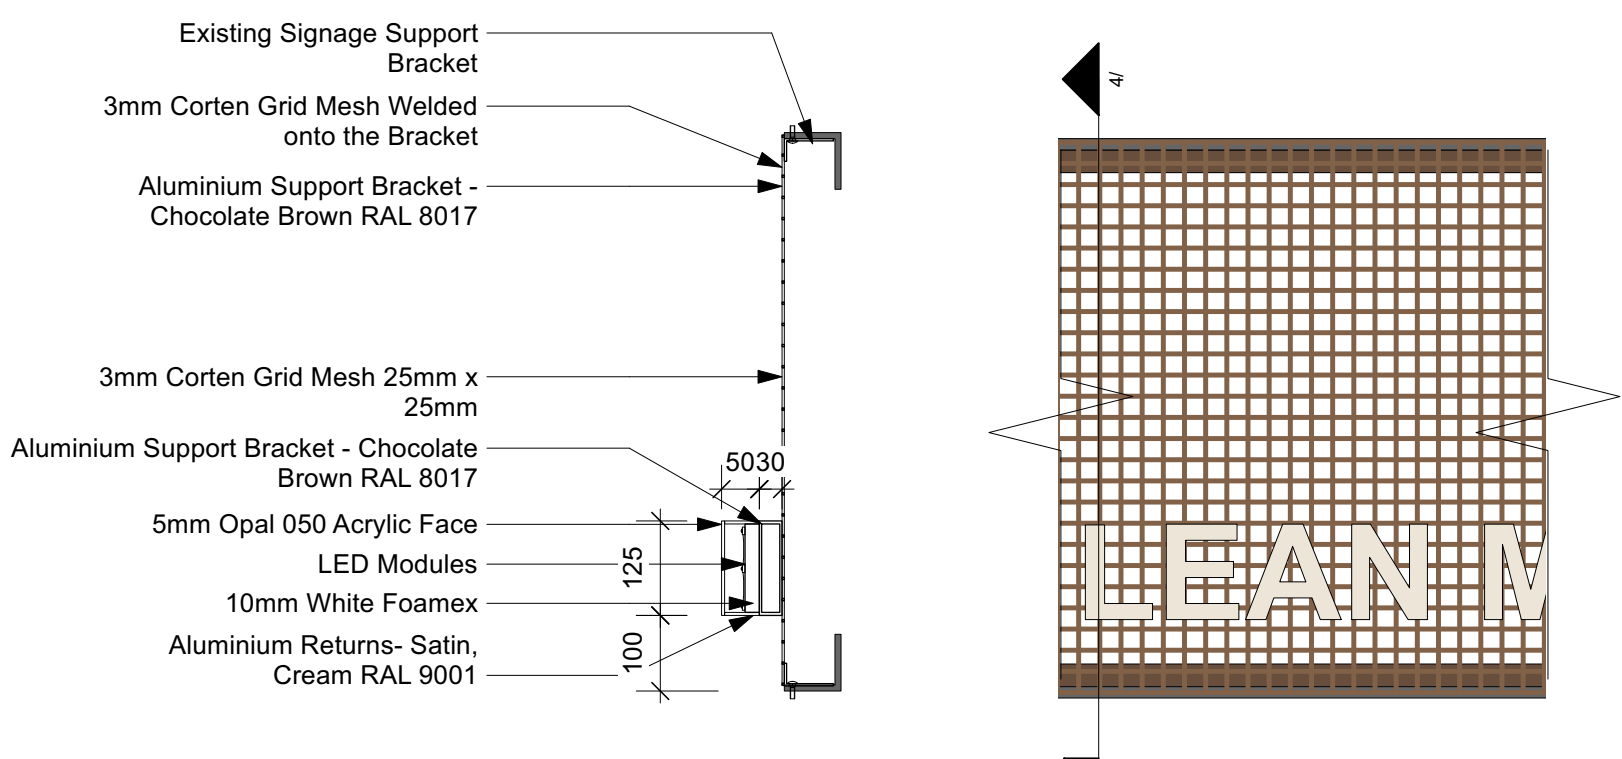


4 Detail 2 Fascia Sign Section
Scale: 1:10

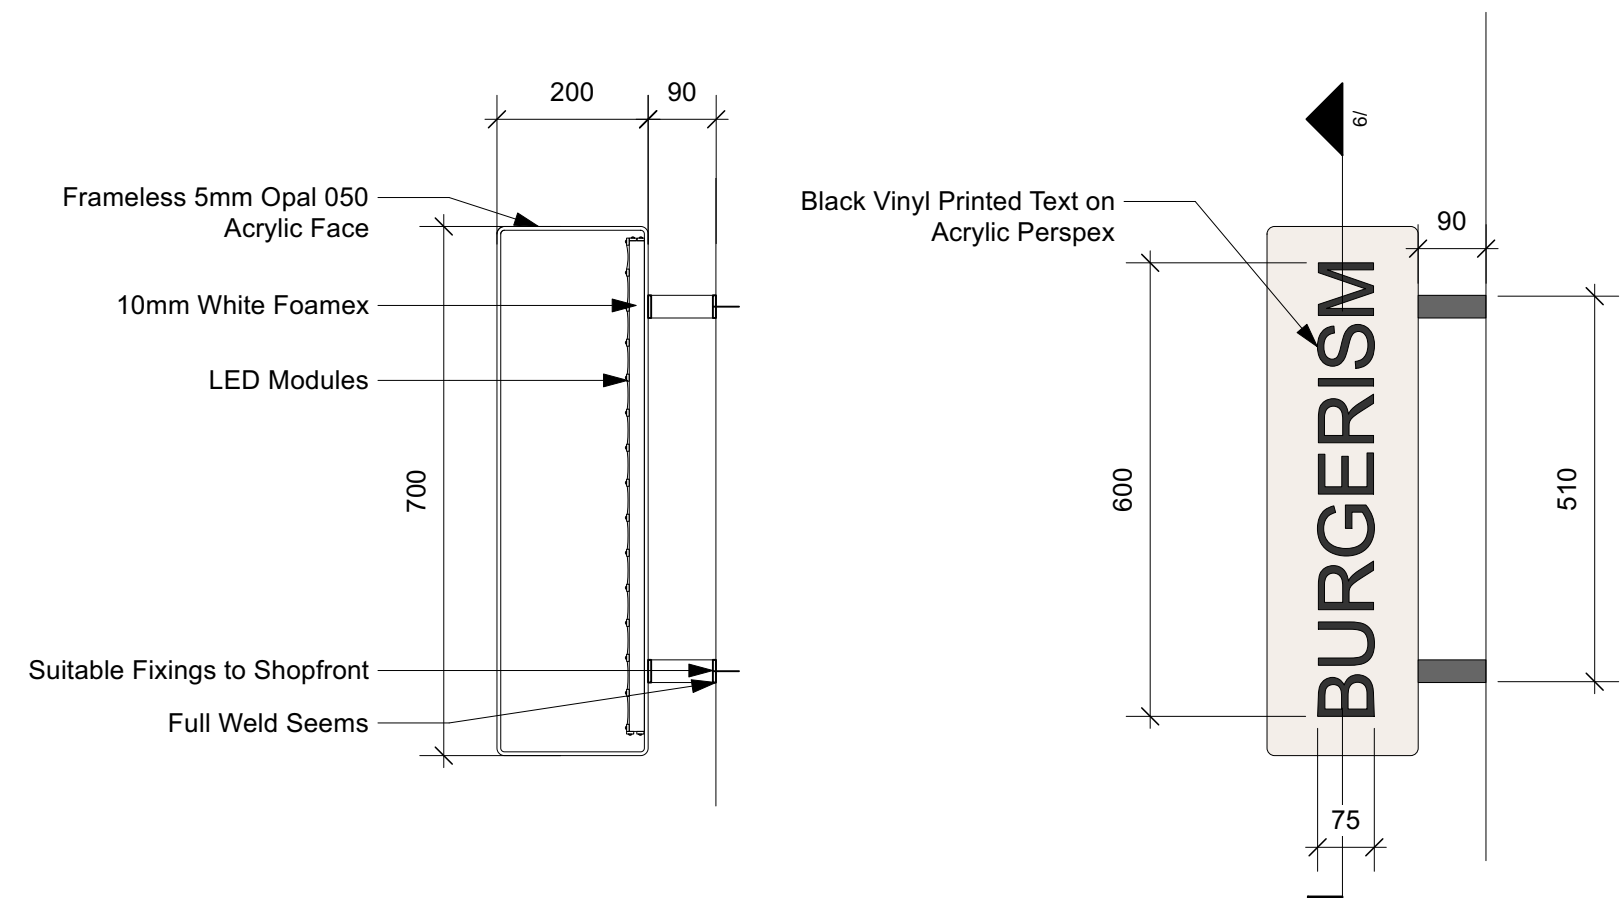

6 Detail 4 Projection Sign Section
Scale: 1:10

SIGNAGE SCHEDULE		
REF	IMAGE	DESCRIPTION
A		Main Letters- See Detail 1 2 No. 3345mm x 445mm x 50mm BURGERISM Letters C/O Opal 5mm 050 Acrylic Faces with Aluminium Returns Finished Satin Cream Ral 9001 , 10mm White Foamex Back C/W LED Modules for Face Illumination.
		Letter mounted onto Supporting Metal Bar Which is Mounted onto a Corten Mesh 25mm x 25mm x 3mm (Grid Size) Fascia Size - South West Elevation : 5110mm x 710mm, North West Elevation- 6614mm x 710mm. Luminance Level- 300 Candela Per SQ/M LED Temperature : 3500K
B		Main Letters- See Detail 2 1 No. 2915mm x 125mm x 50mm LEAN MEAN BURGERISM CUISINE Letters C/O Opal 5mm 050 Acrylic Faces with Aluminium Returns Finished Satin Cream Ral 9001 , 10mm White Foamex Back C/W LED Modules for Face Illumination.
C		Letter mounted onto Supporting Metal Bar Which is Mounted onto a Corten Mesh 25mm x 25mm x 3mm (Grid Size) Fascia Size - South West Elevation : 5110mm x 710mm. Luminance Level- 300 Candela Per SQ/M LED Temperature : 3500K
		Projection Sign- See Detail 3 2 No. 700mm (L) x 200mm (D) x 200mm (H) Internally Illuminated Projection Sign. Opal 5mm 050 Acrylic Faces, 10mm white Foamex backs C/W LED Modules for Face Illumination. Black Printed Vinyl Letter 'BURGERISM' on both sides.
D		Wall Bracket and Cover Plates Mounted to Existing Brickwork Column with Suitable Toggle Bolts or Rawbolt Finished With RAL 9005 .
		Projection Sign- See Detail 4 1 No. 700mm (H) x 200mm (D) x 200mm (L) Internally Illuminated Projection Sign. Opal 5mm 050 Acrylic Faces, 10mm white Foamex backs C/W LED Modules for Face Illumination. Black Printed Vinyl Letter 'BURGERISM, DELIVERIES AND COLLECT' on 3 sides.
E		2 No. Wall Bracket and Cover Plates Mounted to Existing Brickwork Column with Suitable Toggle Bolts or Rawbolt Finished With RAL 9005 .
		Projection Sign- See Detail 5 1 No. DELIVERY COLLECTION Letters C/O Opal 5mm 050 Acrylic Faces with Aluminium Returns Finished Satin Cream Ral 9001 , 10mm White Foamex Back C/W LED Modules for Face Illumination. For Sizes of the Lettering Refer to Detail 5.
		Lettering to attach directly onto the glazing with a strong adhesive.
		Luminance Level- 300 Candela Per SQ/M LED Temperature : 3500K

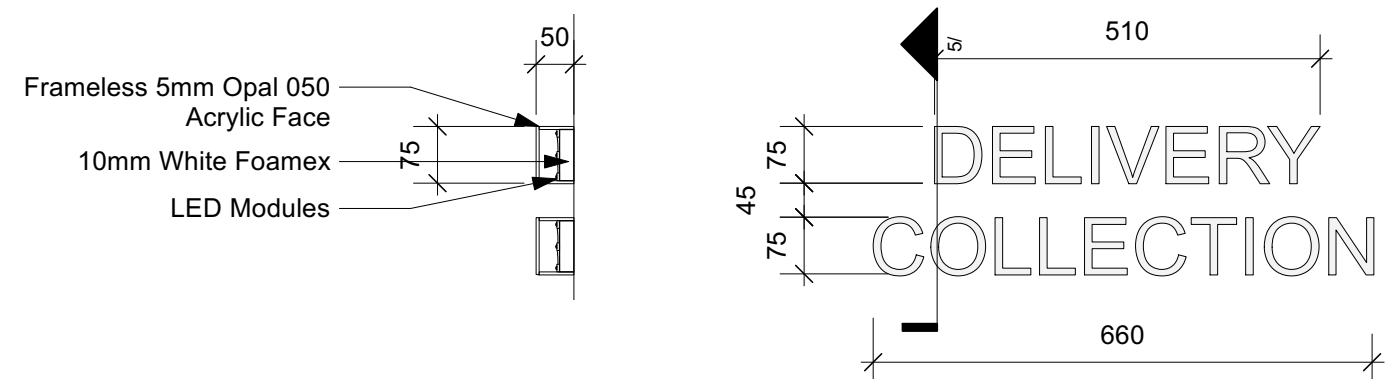

7 Detail 5 Fascia Sign Section
Scale: 1:10