


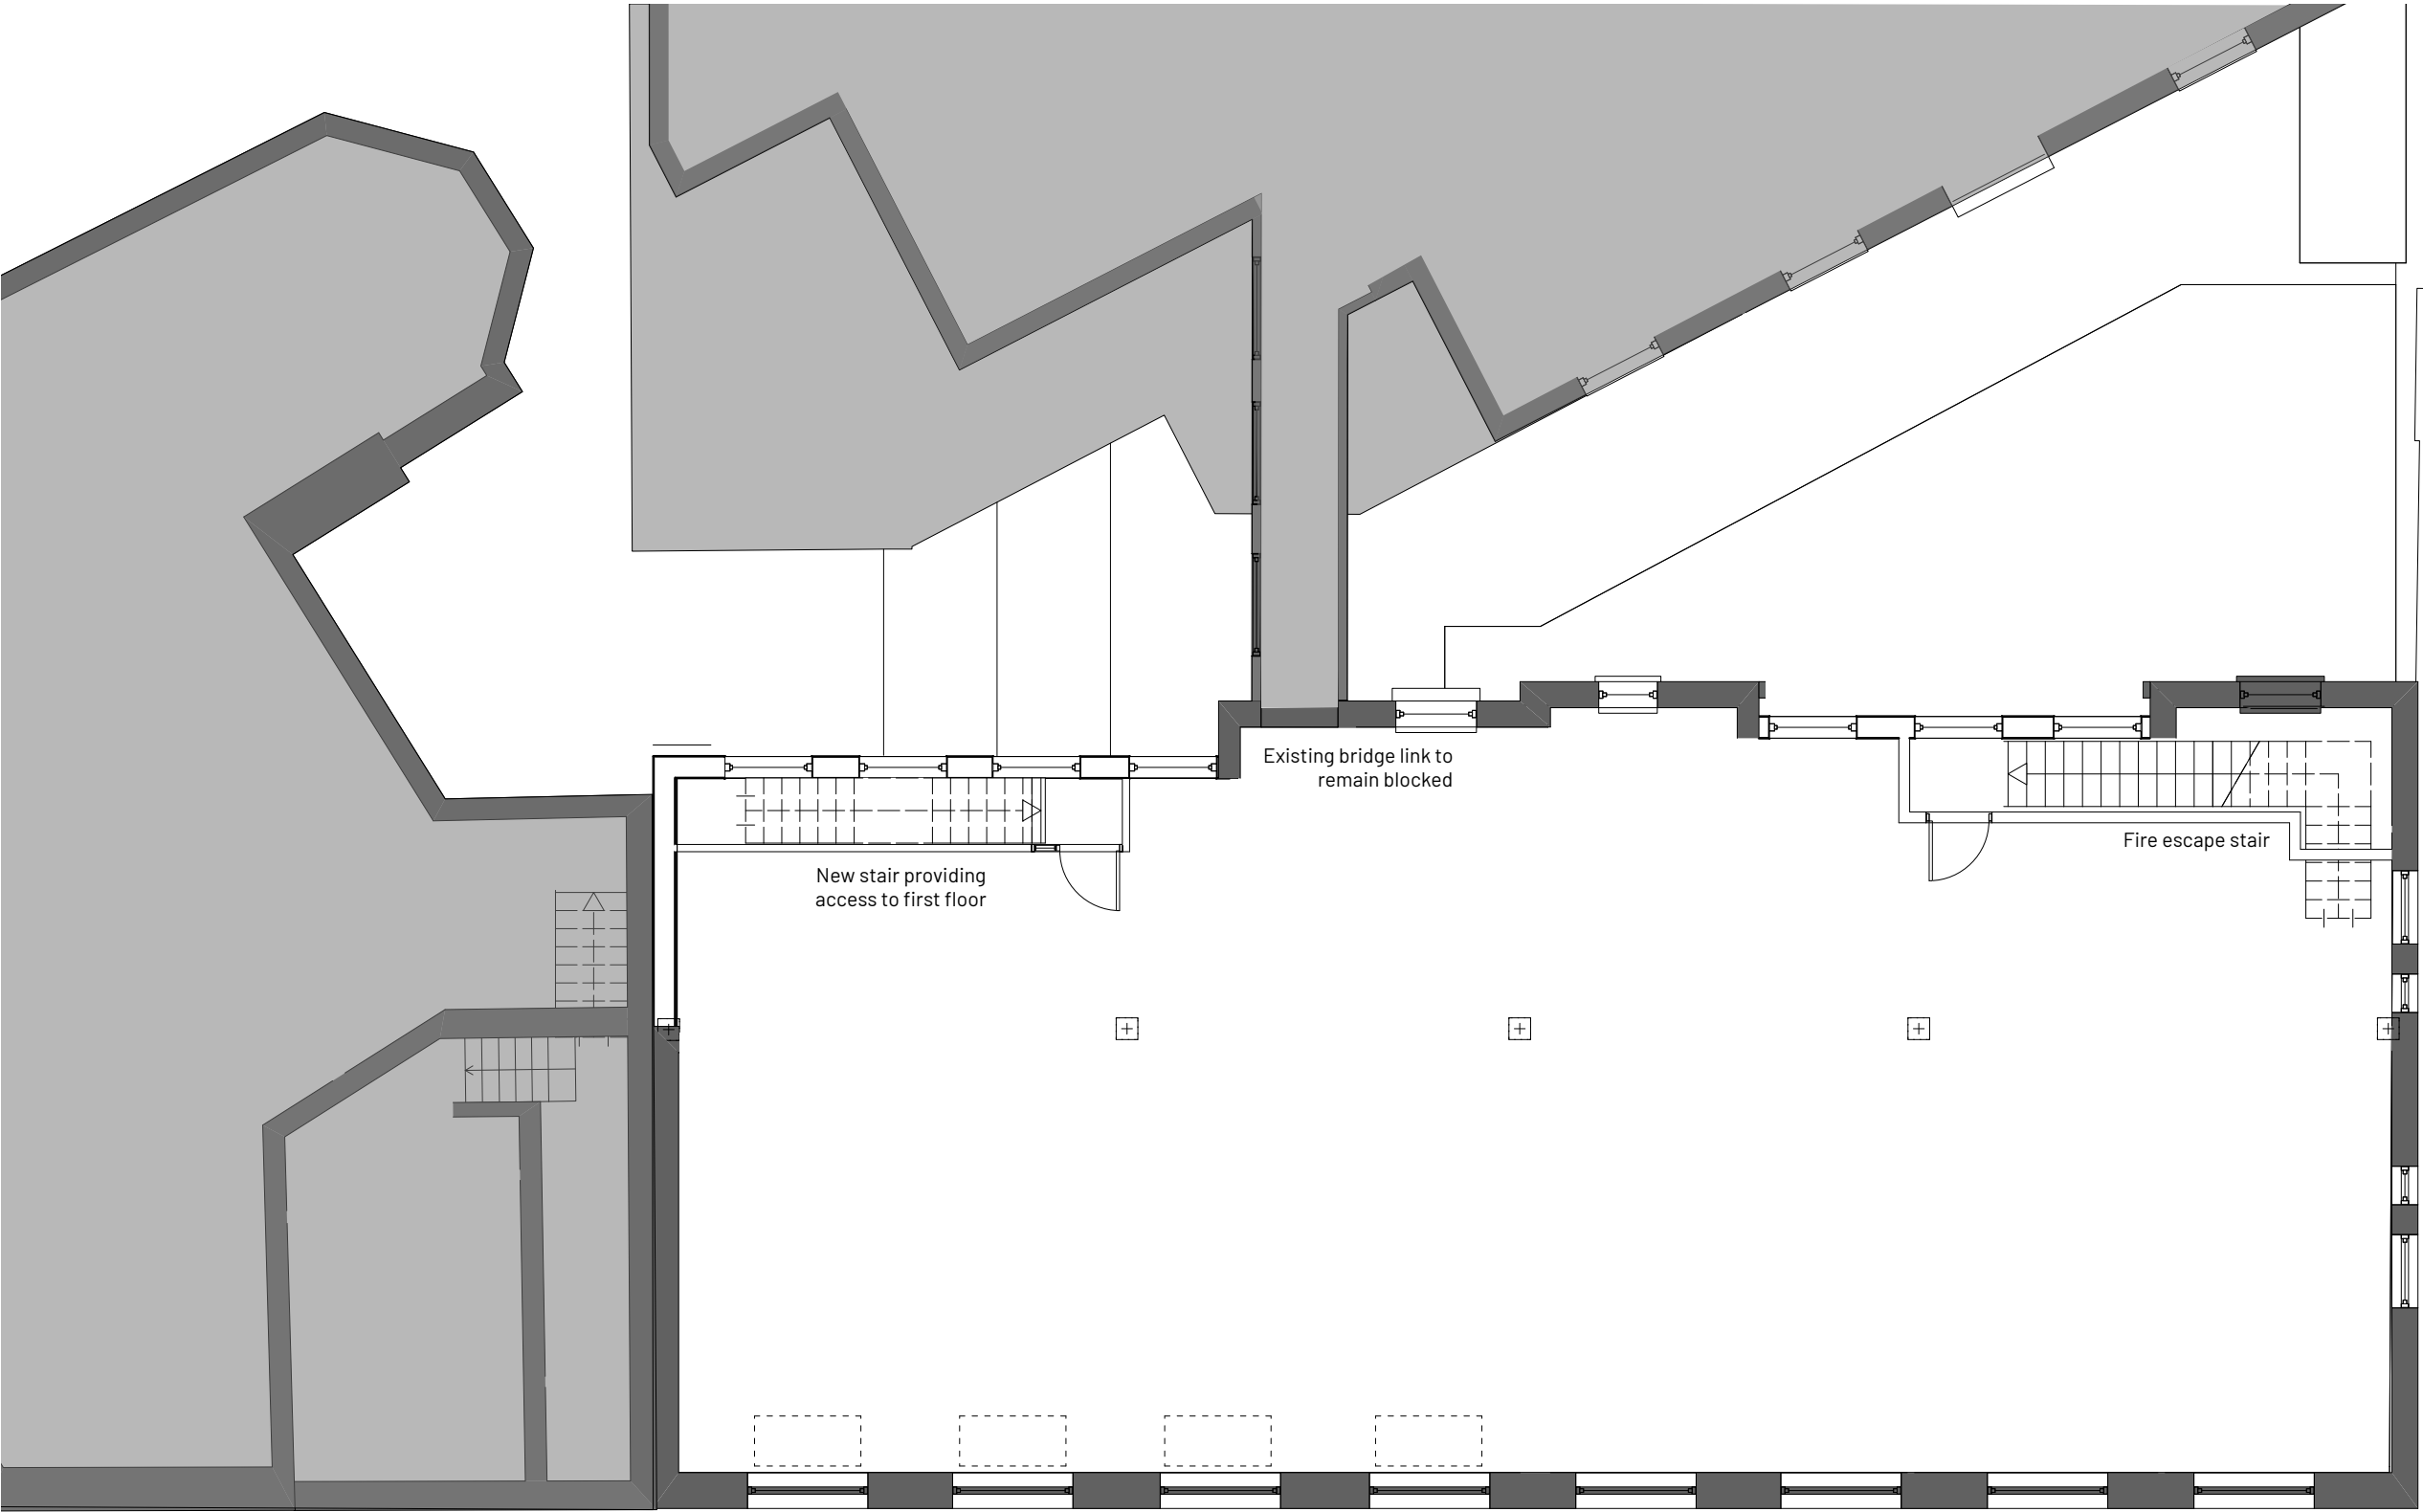

COPYRIGHT OF ATELIER MB LTD
DO NOT SCALE FROM THIS DRAWING
DIMENSIONS TO BE CHECKED ON SITE

Key

- Existing
- Proposed

H	recess corrected	AB	AB
25/06/2025			
G	First floor access amended	RJD	
25/03/2025			
F	Plan amended	RJD	
21/02/2025			
E	Plan amended	RJD	
20/02/2025			
D	Layout amended	RJD	AB
14/02/2025			
C	Annotation amended	RJD	AB
21/11/2024			
B	Annotation amended	RJD	AB
18/11/2024			
A	First floor stair amended	RJD	AB
29/10/2024			
REV	NOTE	DRN	CHK

95 Lapwing Lane

Proposed First Floor Plan

PROJECT REF.	2033
DRWG NO.	P(110)
REVISION	H
SCALE	1:100 @ A3
DATE 1st DRAWN	Aug 24 RJD

SK sketch E existing P proposed T tender C construction FI final issue

+44 161 236 0051
ARCHITECT@ATELIERMB.CO.UK

ATELIER.MB

3 Proposed First Floor
Scale: 1:100