





FRONT ELEVATION

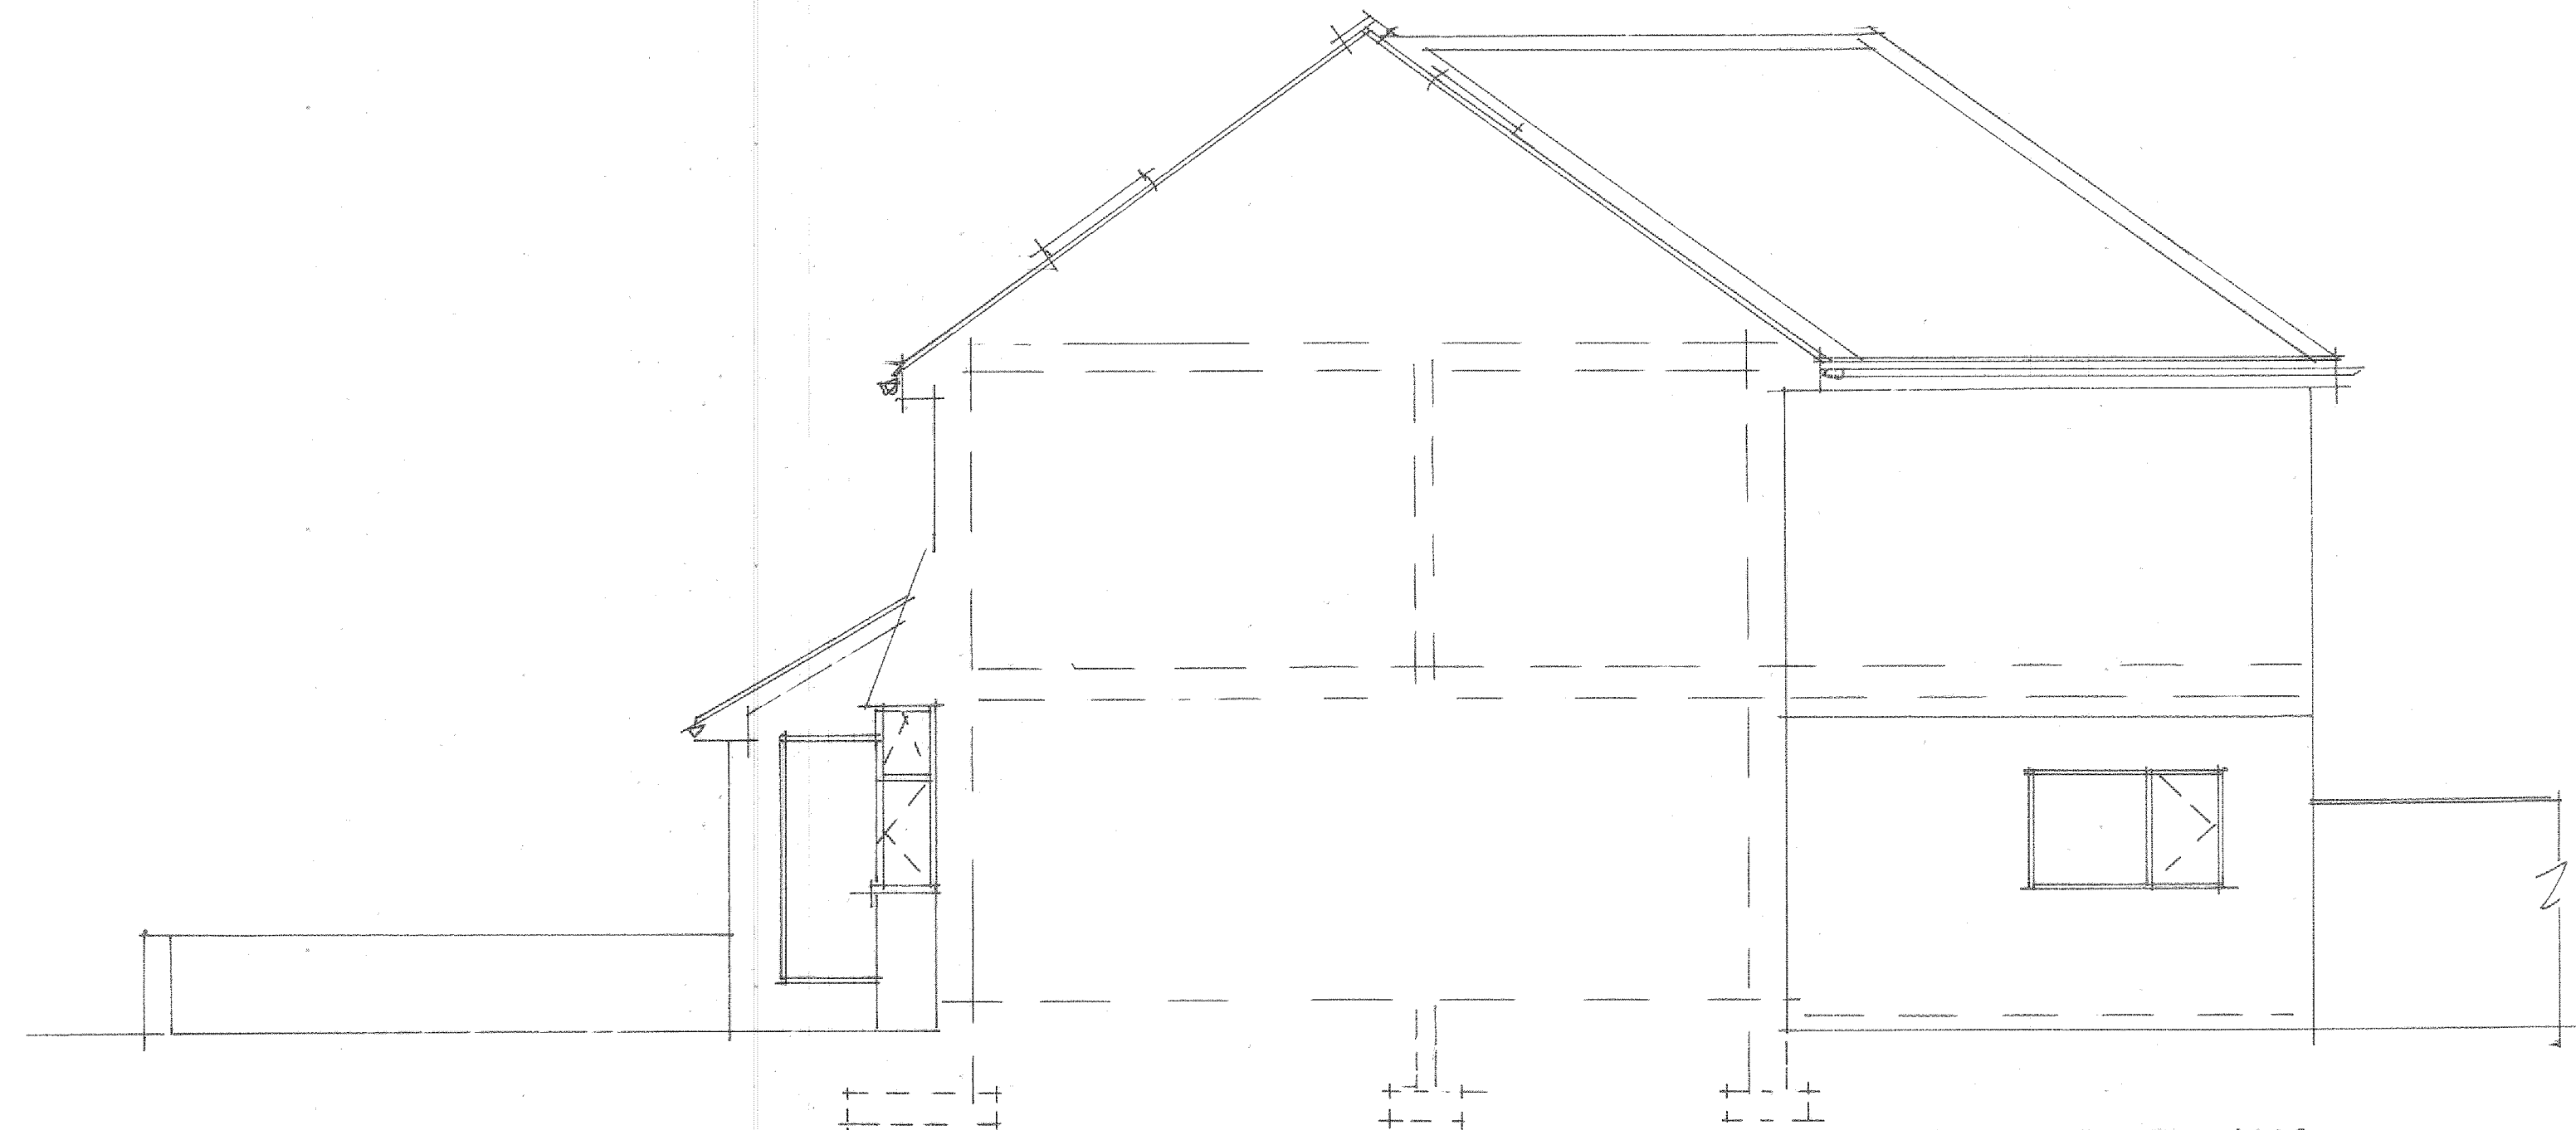

SIDE ELEVATION



REAR ELEVATION

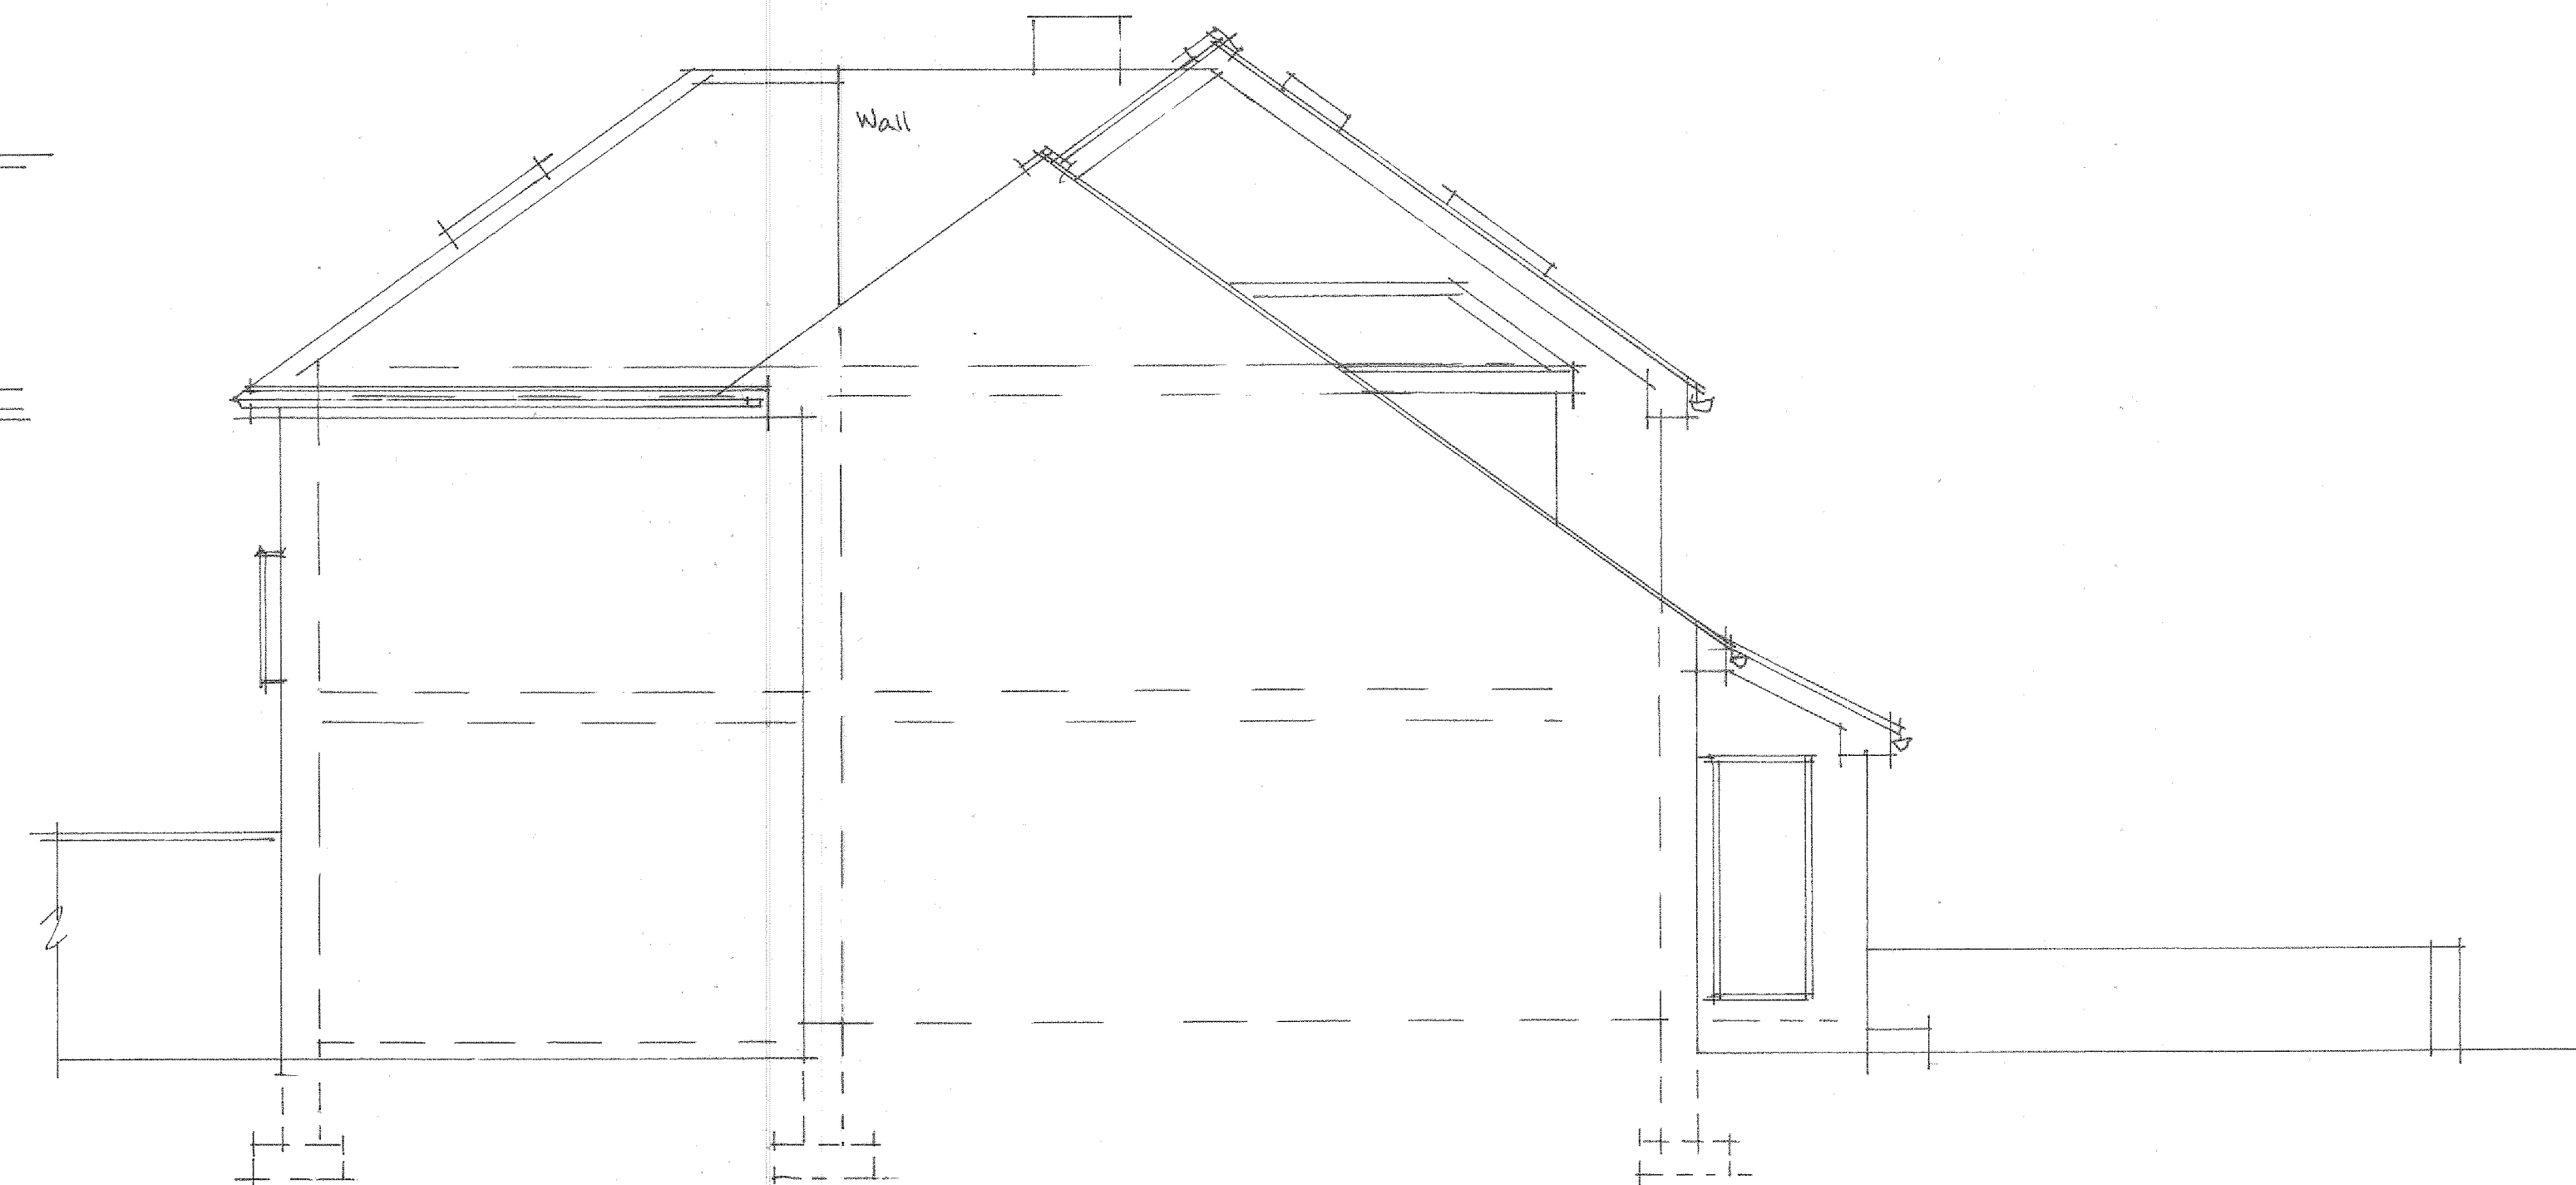

RETURN ELEVATION

PROJECT
PROPOSED CHANGE OF USE FROM
DWELLING (C3) TO CHILDREN'S
CARE HOME (C2).
DRAWING TITLE
PROPOSED ELEVATIONS.
CLIENT
LAND AND SECURITIES.
THE BANK, EVERY STREET,
MANCHESTER, M4 7EX.
ADDRESS
56, BANKSIDE ROAD,
DIDSbury. M20 5GD.
SCALE
SCALE 1:200@A1
DRAWING No
CL 05255945/5.
DATE
MAY 2025.

