


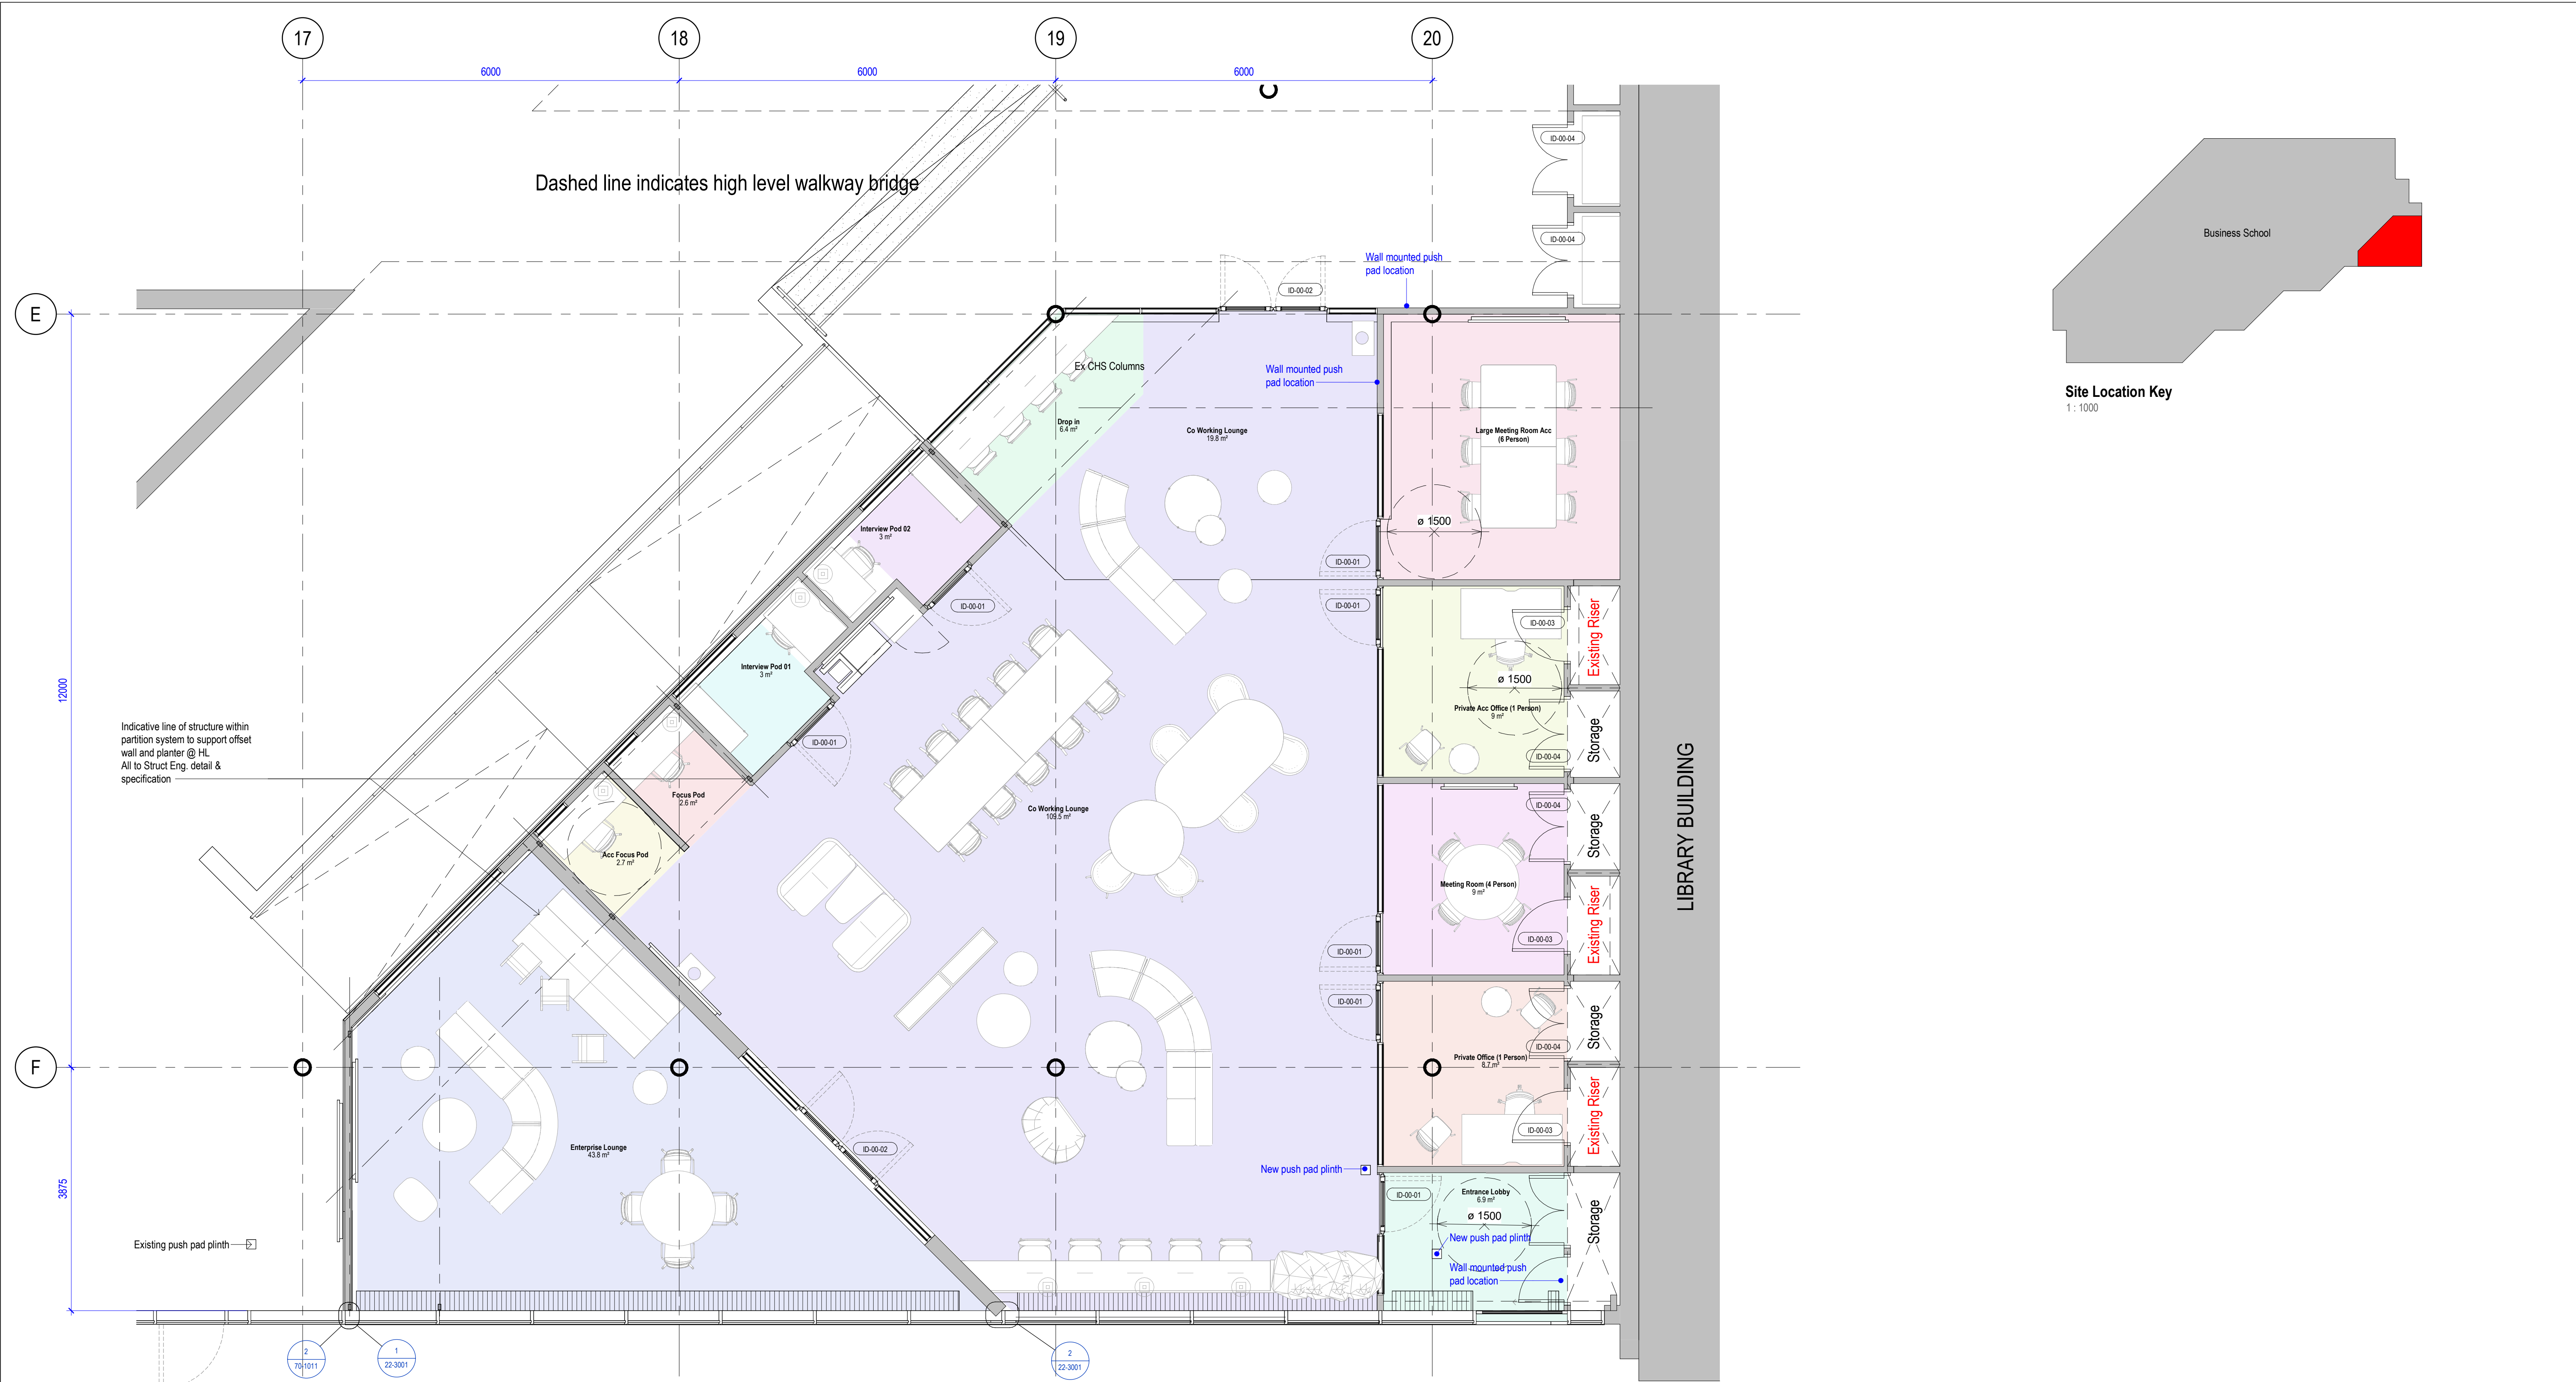

1 Proposed GA
1:50

GENERAL NOTES:

DAY Architectural Ltd does not warrant or take responsibility for any costs, losses or claims whatsoever arising from these drawings, specifications and related documents unless there is full compliance by the intended recipient or user with the following:

1. All boundaries, dimensions and levels are to be checked on site before construction and any discrepancies reported to the Architect / Designer prior to commencement of any works.

2. Partial Services: Any discrepancies with site or other information is to be advised to the Architect / Designer and direction and / or approval is to be sought before the implementation of the design.

3. Block and site plans are reproduced under license from the Ordnance Survey.

4. Do not scale off drawings: Any measurements taken from information which is not dimensioned on the electronic copy are at the risk of the recipient.

5. For the purpose of coordination, all relevant parties must check this information prior to implementation and report any discrepancies to the Architect / Designer. The information must solely and only be used for the coordination and/or construction of the current project.

6. The copyright of the original documents belongs to DAY Architectural Limited. The information is only for use in preparation of documents for this project. The information issued may be confidential and must not be used other than by the intended recipient.

7. The recipient is responsible for verifying the correctness and completeness of the information issued. This should be done by consulting all relevant associated documents including but not limited to information provided by the Civil / Structural Engineer, MEP Engineer(s), Fire Engineer, Acoustician, Highway Consultant, Flood Risk Assessor, Party Wall Assessor and any other project designers / consultants supplied during the course of the project and by confirming dimensions on site.

8. It is the responsibility of the recipient to ensure they have the most up to date information.

9. If altered or added to in any way, all references to DAY Architectural Limited must be removed and those making the changes assume total responsibility for the information thereon.

10. The Architect does not warrant that planning permission, Building Control/Building Safety Regular Approval and other approvals from third parties shall be granted at all or, if granted, will be granted in accordance with any anticipated timescale. All designs provided are subject to such approvals.

11. Any facade/building design provided by DAY Architectural Limited is in relation to indicative design intent only and DAY Architectural Limited shall have no contractual or insurance liability for such design however provided.

0

1

2

3

4

5

GRAPHIC SCALE: 1:50

CLIENT

Manchester Metropolitan University

PROJECT

1611-24

Careers Hub

STAGE 4

REV

DESCRIPTION

DATE

REV BY

CHKD BY

P12

Stage 4 Final Issue

21.02.25

PM

SD

P11

Stage 4 Issue - Review and Comment

17.02.25

SD

MB

P10

Issued for comment

13.02.25

JRB

MB

P09

Stage 4 issue

06.12.24

SD

CK

P08

Stage 4 issue

29.11.24

SD

CK

P07

Minor amends to layout

12.11.24

SD

CK

P06

Revised layout following client feedback

25.10.24

SD

CK

P05

Revised layout following client feedback

24.10.24

SD

CK

P04

Stage 3 issue for coordination

18.10.24

SD

CK

P03

Revised following client feedback

14.10.24

SD

CK

P02

Addition of scale bar

08.10.24

SD

CK

P01

Initial issue for coordination

07.10.24

SD

CK

CLIENT

Manchester Metropolitan University

PROJECT

1611-24

Careers Hub

STAGE 4

REV

DESCRIPTION

DATE

REV BY

CHKD BY

P12

Stage 4 Final Issue

21.02.25

PM

SD

P11

Stage 4 Issue - Review and Comment

17.02.25

SD

MB

P10

Issued for comment

13.02.25

JRB

MB

P09

Stage 4 issue

06.12.24

SD

CK

P08

Stage 4 issue

29.11.24

SD

CK

P07

Minor amends to layout

12.11.24

SD

CK

P06

Revised layout following client feedback

25.10.24

SD

CK

P05

Revised layout following client feedback

24.10.24

SD

CK

P04

Stage 3 issue for coordination

18.10.24

SD

CK

P03

Revised following client feedback

14.10.24

SD

CK

P02

Addition of scale bar

08.10.24

SD

CK

P01

Initial issue for coordination

07.10.24

SD

CK

CLIENT

Manchester Metropolitan University

PROJECT

1611-24

Careers Hub

STAGE 4

REV

DESCRIPTION

DATE

REV BY

CHKD BY

P12

Stage 4 Final Issue

21.02.25

PM

SD

P11

Stage 4 Issue - Review and Comment

17.02.25

SD

MB

P10

Issued for comment

13.02.25

JRB

MB

P09

Stage 4 issue

06.12.24

SD

CK

P08

Stage 4 issue

29.11.24

SD

CK

P07

Minor amends to layout

12.11.24

SD

CK

P06

Revised layout following client feedback

25.10.24

SD

CK

P05

Revised layout following client feedback

24.10.24

SD

CK

P04

Stage 3 issue for coordination

18.10.24

SD

CK

P03

Revised following client feedback

14.10.24

SD

CK

P02

Addition of scale bar

08.10.24

SD

CK

P01

Initial issue for coordination

07.10.24

SD

CK

CLIENT

Manchester Metropolitan University

PROJECT

1611-24

Careers Hub

STAGE 4

REV

DESCRIPTION

DATE

REV BY

CHKD BY

P12

Stage 4 Final Issue

21.02.25

PM

SD

P11

Stage 4 Issue - Review and Comment

17.02.25

SD

MB

P10

Issued for comment

13.02.25

JRB

MB

P09

Stage 4 issue

06.12.24

SD

CK

P08

Stage 4 issue

29.11.24

SD

CK

P07

Minor amends to layout

12.11.24

SD

CK

P06

Revised layout following client feedback

25.10.24

SD

CK

P05

Revised layout following client feedback

24.10.24

SD

CK

P04

Stage 3 issue for coordination

18.10.24

SD

CK

P03

Revised following client feedback

14.10.24

SD

CK

P02

Addition of scale bar

08.10.24

SD

CK

P01

Initial issue for coordination

07.10.24

SD

CK

CLIENT

Manchester Metropolitan University

PROJECT

1611-24

Careers Hub

STAGE 4

REV

DESCRIPTION

DATE

REV BY

CHKD BY

P12

Stage 4 Final Issue

21.02.25

PM

SD

P11

Stage 4 Issue - Review and Comment

17.02.25

SD

MB

P10

Issued for comment

13.02.25

JRB

MB

P09

Stage 4 issue

06.12.24

SD

CK

P08

Stage 4 issue

29.11.24

SD

CK

P07

Minor amends to layout

12.11.24

SD

CK

P06

Revised layout following client feedback

25.10.24

SD

CK

P05

Revised layout following client feedback

24.10.24

SD

CK

P04

Stage 3 issue for coordination

18.10.24

SD

CK

P03

Revised following client feedback

14.10.24

SD

CK

P02

Addition of scale bar

08.10.24

SD

CK

P01

Initial issue for coordination

07.10.24

SD

CK

CLIENT

Manchester Metropolitan University

PROJECT

1611-24

Careers Hub

STAGE 4

REV

DESCRIPTION

DATE

REV BY

CHKD BY

P12

Stage 4 Final Issue

21.02.25

PM

SD

P11

Stage 4 Issue - Review and Comment

17.02.25

SD

MB

P10

Issued for comment

13.02.25

JRB

MB

P09

Stage 4 issue

06.12.24

SD

CK

P08

Stage 4 issue

29.11.24

SD

CK

P07

Minor amends to layout

12.11.24

SD

CK

P06

Revised layout following client feedback

25.10.24

SD

CK

P05

Revised layout following client feedback

24.10.24

SD

CK

P04

Stage 3 issue for coordination

18.10.24

SD

CK

P03

Revised following client feedback

14.10.24

SD

CK

P02

Addition of scale bar

08.10.24

SD

CK

P01

Initial issue for coordination

07.10.24

SD

CK

CLIENT

Manchester Metropolitan University

PROJECT

1611-24

Careers Hub

STAGE 4

REV

DESCRIPTION

DATE

REV BY

CHKD BY

P12

Stage 4 Final Issue

21.02.25

PM

SD

P11

Stage 4 Issue - Review and Comment

17.02.25

SD

MB

P10

Issued for comment

13.02.25

JRB

MB

P09

Stage 4 issue

06.12.24

SD

CK

P08

Stage 4 issue

29.11.24

SD

CK

P07

Minor amends to layout

12.11.24

SD

CK

P06

Revised layout following client feedback

25.10.24

SD

CK

P05

Revised layout following client feedback

24.10.24

SD

CK

P04

Stage 3 issue for coordination

18.10.24

SD

CK

P03

Revised following client feedback

14.10.24

SD

CK

P02

Addition of scale bar

08.10.24

SD

CK

P01

Initial issue for coordination

07.10.24

SD

CK

CLIENT

Manchester Metropolitan University

PROJECT

1611-24

Careers Hub

STAGE 4

REV

DESCRIPTION

DATE

REV BY

CHKD BY

P12

Stage 4 Final Issue

21.02.25

PM

SD

P11

Stage 4 Issue - Review and Comment

17.02.25

SD

MB

P10

Issued for comment

13.02.25

JRB

MB

P09

Stage 4 issue

06.12.24

SD

CK

P08

Stage 4 issue

29.11.24

SD

CK

P07

Minor amends to layout

12.11.24

SD

CK

P06

Revised layout following client feedback

25.10.24

SD

CK

P05

Revised layout following client feedback

24.10.24

SD

CK

P04

Stage 3 issue for coordination

18.10.24

SD

CK

P03

Revised following client feedback

14.10.24

SD

CK

P02

Addition of scale bar

08.10.24

SD

CK

P01

Initial issue for coordination

07.10.24

SD

CK

CLIENT

Manchester Metropolitan University

PROJECT

1611-24

Careers Hub

STAGE 4

REV

DESCRIPTION

DATE

REV BY

CHKD BY

P12

Stage 4 Final Issue

21.02.25

PM

SD

P11

Stage 4 Issue - Review and Comment

17.02.25

SD

MB

P10

Issued for comment

13.02.25

JRB

MB

P09

Stage 4 issue

06.12.24

SD

CK

P08

Stage 4 issue

29.11.24

SD

CK

P07

Minor amends to layout

12.11.24

SD

CK

P06

Revised layout following client feedback

25.10.24

SD

CK

P05

Revised layout following client feedback

24.10.24

SD

CK

P04

Stage 3 issue for coordination

18.10.24

SD

CK

P03

Revised following client feedback

14.10.24

SD

CK

P02

Addition of scale bar

08.10.24

SD

CK

P01

Initial issue for coordination

07.10.24

SD

CK

CLIENT

Manchester Metropolitan University

PROJECT

1611-24

Careers Hub

STAGE 4

REV

DESCRIPTION

DATE

REV BY

CHKD BY

P12

Stage 4 Final Issue

21.02.25

PM

SD

P11

Stage 4 Issue - Review and Comment

17.02.25

SD

MB

P10

Issued for comment

13.02.25

JRB

MB

P09

Stage 4 issue

06.12.24

SD

CK

P08

Stage 4 issue

29.11.24

SD

CK

P07

Minor amends to layout

12.11.24

SD

CK

P06

Revised layout following client feedback

25.10.24

SD

CK

P05

Revised layout following client feedback

24.10.24

SD

CK

P04

Stage 3 issue for coordination

18.10.24

SD

CK

P03

Revised following client feedback

14.10.24

SD

CK

P02

Addition of scale bar

08.10.24

SD

CK

P01

Initial issue for coordination

07.10.24

SD

CK

CLIENT

Manchester Metropolitan University

PROJECT

1611-24

Careers Hub

STAGE 4

REV

DESCRIPTION

DATE

REV BY

CHKD BY

P12

Stage 4 Final Issue

21.02.25

PM

SD

P11

Stage 4 Issue - Review and Comment

17.02.25

SD

MB

P10

Issued for comment

13.02.25

JRB

MB

P09

Stage 4 issue

06.12.24

SD

CK

P08

Stage 4 issue

29.11.24

SD

CK

P07

Minor amends to layout

12.11.24

SD

CK

P06

Revised layout following client feedback

25.10.24

SD

CK

P05

Revised layout following client feedback

24.10.24

SD

CK

P04

Stage 3 issue for coordination

18.10.24

SD

CK

P03

Revised following client feedback

14.10.24

SD

CK

P02

Addition of scale bar

08.10.24

SD

CK

P01

Initial issue for coordination

07.10.24

SD

CK

CLIENT

Manchester Metropolitan University

PROJECT

1611-24

Careers Hub

STAGE 4

REV

DESCRIPTION

DATE

REV BY

CHKD BY

P12

Stage 4 Final Issue

21.02.25

PM

SD

P11

Stage 4 Issue - Review and Comment

17.02.25

SD

MB

P10

Issued for comment

13.02.25

JRB

MB

P09

Stage 4 issue

06.12.24

SD

CK

P08

Stage 4 issue

29.11.24

SD

CK

P07

Minor amends to layout

12.11.24

SD

CK

P06

Revised layout following client feedback

25.10.24

SD

CK

P05

Revised layout following client feedback

24.10.24

SD

CK

P04

Stage 3 issue for coordination

18.10.24

SD

CK

P03

Revised following client feedback

14.10.24

SD

CK

P02

Addition of scale bar

08.10.24

SD

CK

P01

Initial issue for coordination

07.10.24

SD

CK

CLIENT

Manchester Metropolitan University

PROJECT

1611-24

Careers Hub

STAGE 4

REV

DESCRIPTION

DATE

REV BY

CHKD BY

P12

Stage 4 Final Issue

21.02.25

PM

SD

P11

Stage 4 Issue - Review and Comment

17.02.25

SD

MB

P10

Issued for comment

13.02.25

JRB

MB

P09

Stage 4 issue

06.12.24

SD

CK

P08

Stage 4 issue

29.11.24

SD

CK

P07

Minor amends to layout

12.11.24

SD

CK

P06

Revised layout following client feedback

25.10.24

SD

CK

P05

Revised layout following client feedback

24.10.24

SD

CK

P04

Stage 3 issue for coordination

18.10.24

SD

CK

P03

Revised following client feedback

14.10.24

SD

CK

P02

Addition of scale bar

08.10.24

SD

CK

P01

Initial issue for coordination

07.10.24

SD

CK

CLIENT

Manchester Metropolitan University

PROJECT

1611-24

Careers Hub

STAGE 4

REV

DESCRIPTION

DATE

REV BY

CHKD BY

P12

Stage 4 Final Issue

21.02.25

PM

SD

P11

Stage 4 Issue - Review and Comment

17.02.25

SD

MB

P10

Issued for comment

13.02.25

JRB

MB

P09

Stage 4 issue

06.12.24

SD

CK

P08

Stage 4 issue

29.11.24

SD

CK

P07

Minor amends to layout

12.11.24

SD

CK

P06

Revised layout following client feedback

25.10.24

SD

CK

P05

Revised layout following client feedback

24.10.24

SD

CK

P04

Stage 3 issue for coordination

18.10.24

SD

CK

P03

Revised following client feedback

14.10.24

SD

CK

P02

Addition of scale bar

08.10.24

SD

CK

P01

Initial issue for coordination

07.10.24

SD

CK

CLIENT

Manchester Metropolitan University

PROJECT

1611-24

Careers Hub

STAGE 4

REV

DESCRIPTION

DATE

REV BY

CHKD BY

P12

Stage 4 Final Issue

21.02.25

PM

SD

P11

Stage 4 Issue - Review and Comment

17.02.25

SD

MB

P10

Issued for comment

13.02.25

JRB

MB

P09

Stage 4 issue

06.12.24

SD

CK

P08

Stage 4 issue

29.11.24

SD

CK

P07

Minor amends to layout

12.11.24

SD

CK

P06

Revised layout following client feedback

25.10.24

SD

CK

P05

Revised layout following client feedback

24.10.24

SD

CK

P04

Stage 3 issue for coordination

18.10.24

SD

CK

P03

Revised following client feedback

14.10.24

SD

CK

P02

Addition of scale bar

08.10.24

SD

CK

P01

Initial issue for coordination

07.10.24

SD

CK

CLIENT

Manchester Metropolitan University

PROJECT

1611-24

Careers Hub

STAGE 4

REV

DESCRIPTION

DATE

REV BY

CHKD BY

P12

Stage 4 Final Issue

21.02.25

PM

SD

P11

Stage 4 Issue - Review and Comment

17.02.25

SD

MB

P10

Issued for comment

13.02.25

JRB

MB

P09

Stage 4 issue

06.12.24

SD

CK

P08

Stage 4 issue

29.11.24

SD

CK

P07

Minor amends to layout

12.11.24

SD

CK

P06

Revised layout following client feedback

25.10.24

SD

CK

P05

Revised layout following client feedback

24.10.24

SD

CK

P04

Stage 3 issue for coordination

18.10.24

SD

CK

P03

Revised following client feedback

14.10.24

SD

CK

P02

Addition of scale bar

08.10.24

SD

CK

P01

Initial issue for coordination

07.10.24

SD

CK

CLIENT

Manchester Metropolitan University

PROJECT

1611-24

Careers Hub

STAGE 4

REV

DESCRIPTION

DATE

REV BY

CHKD BY

P12

Stage 4 Final Issue

21.02.25

PM

SD

P11

Stage 4 Issue - Review and Comment

17.02.25

SD

MB

P10

Issued for comment

13.02.25

JRB

MB

P09

Stage 4 issue

06.12.24

SD

CK

P08

Stage 4 issue

29.11.24

SD

CK

P07

Minor amends to layout

12.11.24

SD

CK

P06

Revised layout following client feedback

25.10.24

SD

CK

P05

Revised layout following client feedback

24.10.24

SD

CK

P04

Stage 3 issue for coordination

18.10.24

SD

CK

P03

Revised following client