


CS09 North
1 : 20

Flaunching as NBS C41.293

- Pots
- Capping
13 inch
- Top margin
10 inch
- String
- Ornamental
base
12 inch
- 01 - 9 1/2 inch
- 02 - 9 1/2 inch
- 03 - 6 1/2 inch
- 04 - 9 1/2 inch
- 05 - 6 1/2 inch
- 06 - 9 1/2 inch
- 07 - 6 1/2 inch
- 08 - 9 1/2 inch
- 09 - 6 1/2 inch
- 10 - 9 1/2 inch
- 11 - 6 1/2 inch
- 12 - 9 1/2 inch
- Sm - String
Course middle
- Pt - Plinth top
- Pb - Plinth
Bottom
- Qu - Quoin
- 13 - 5 1/2 inch
- 14 - 5 1/2 inch
- 15 - 12 1/2 inch
- 16 - 6 1/2 inch
- 17 - 9 1/2 inch
- 18 - 6 1/2 inch
- 19 - 9 1/2 inch
- 20 - 6 1/2 inch
- 21 - 9 1/2 inch
- 22 - 6 inch

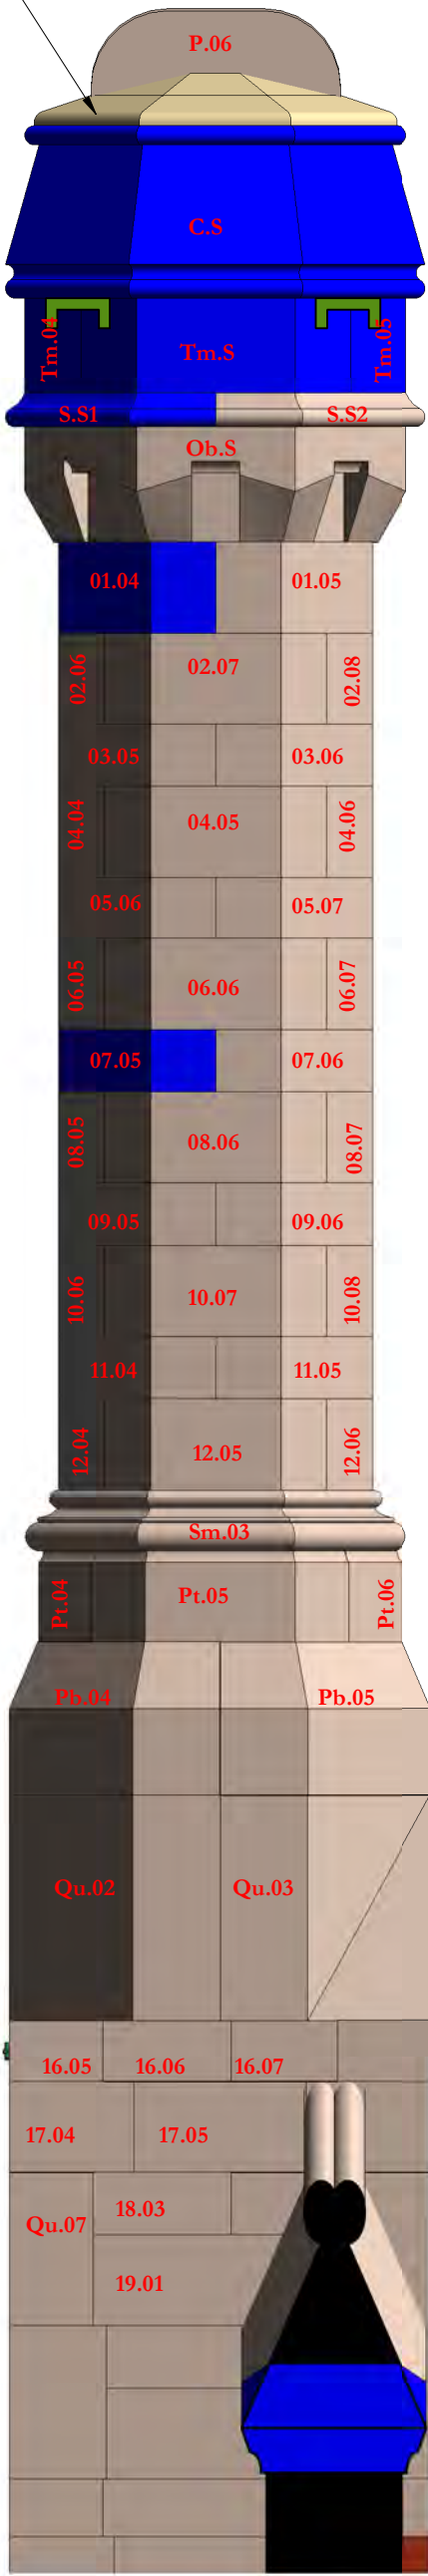


CS09 South
1 : 20

Revision 01:
New replacement stone 01.04 added. Cramps moved down from string course to Ob course.

Notes:
Drawings are based on survey data and may not accurately represent what is physically present.
Do not scale from this drawing. All dimensions are to be verified on site before proceeding with the work.
All dimensions are in millimeters unless noted otherwise.
Purcell shall be notified in writing of any discrepancies.

Key Plan

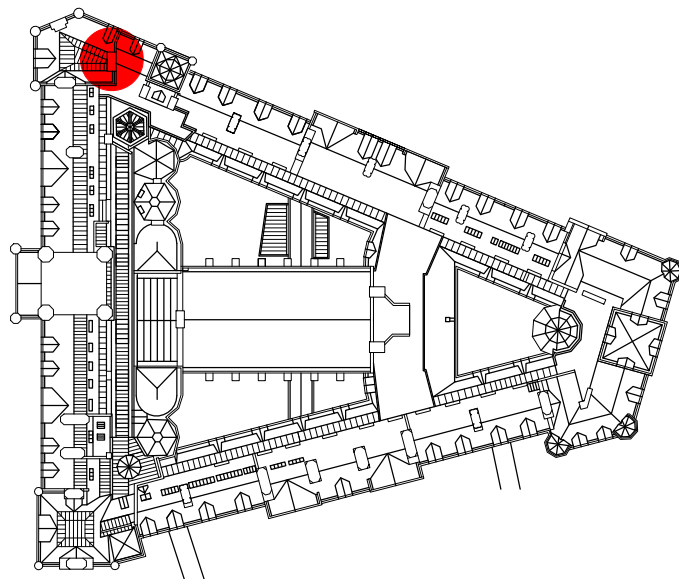

KEY

- Existing stone and reference number
- Existing stone to be adjusted and retained.
- Existing eroded or damaged stone to be reused after cutting to new size
- Existing stone cut to new size and used to replace damaged or eroded stone.
- New location reference
- Original reference
- Course number (from top down)
- Stone number
- New stone like for like replacement of existing
- New stone new size to suit location following adjustment of existing stones

- Descal stone as NBS clause C41.456
- Redress stone as NBS clause C41.459
- Proposed extent of dismantling and rebuild
- Replacement cramps between stones as NBS reference C41.282
- Remove metal fixing and fill hole as NBS reference C41.411
- Replacement cramps between stones as NBS reference C41.285
- Mortar repair as NBS reference C41.518
- Replacement cramps across feathers as NBS reference C41.283
- Replace eroded terracotta bricks as NBS clause C41.276
- Replace terracotta pot with new pot to match existing
- 500mm long 8mm diameter phosphor bronze dowel 200mm embedment into stone feather and 300mm embedment into cap

NOTES

Refer to NBS reference C41.321 for rebuilding chimneys.

Sections of chimney that are not rebuilt are to be repointed as NBS reference C41.821 with brick sections repointed as reference C41.822

The whole chimney is to be repointed as NBS reference C41.805

01	07/03/2022	JC	GR	See note in revision cloud
-	21/05/2021	GR	TK	First Issue

ISSUE DATE APPROVED DRAWN DESCRIPTION



OUR
TOWN
HALL
PROJECT



Project Office, Room 308, Town Hall, MANCHESTER M60 2L1
+44 (0) 7970 097 432
www.purcelluk.com

PROJECT STATUS	Riba Stage 5
CLIENT	Manchester City Council
PROJECT	Our Town Hall
DRAWING TITLE	Chimney number CS09 Proposed repairs north and south elevations
SIZE & SCALE	A2:
DRAWING STATUS	S4 - Construction
JOB NUMBER	236959

DRAWING NO. REV
OTH-PUR-TH-RF-DWG-A-4200 01

© PURCELL 2012. PURCELL IS THE TRADING NAME OF PURCELL MILLER TRITTON LLP