

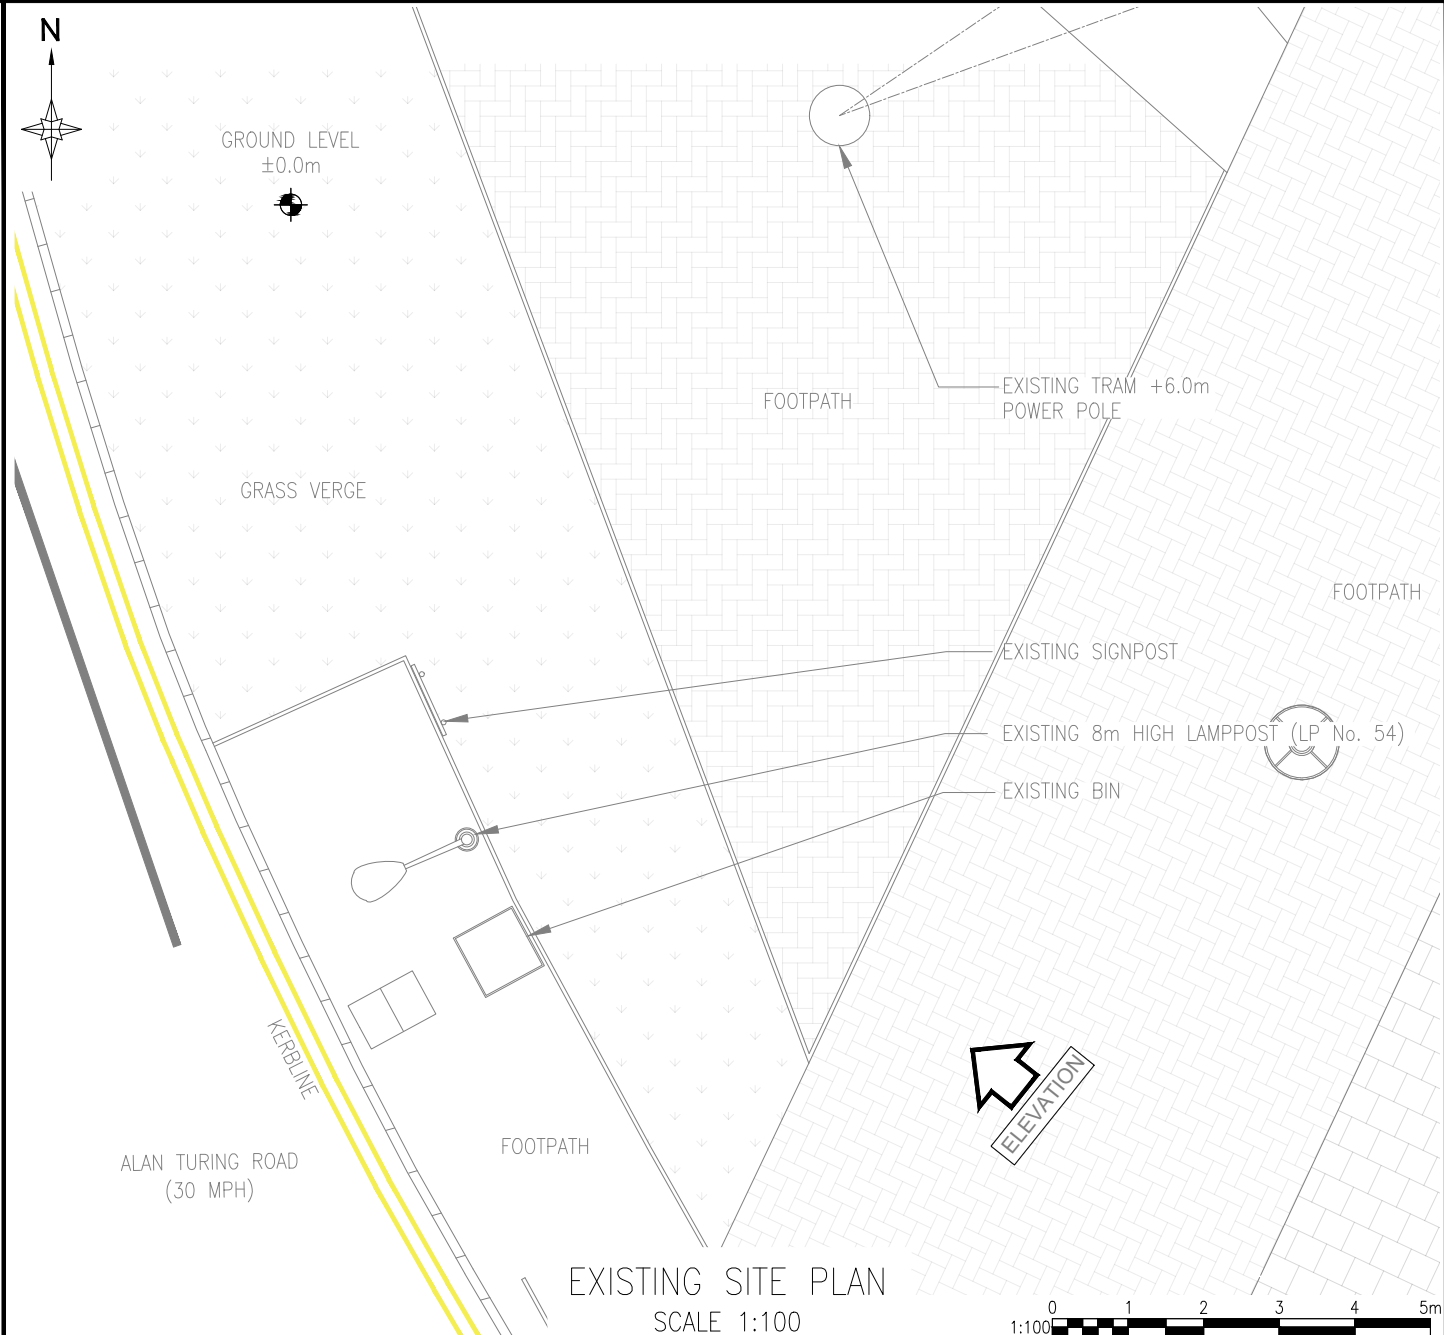
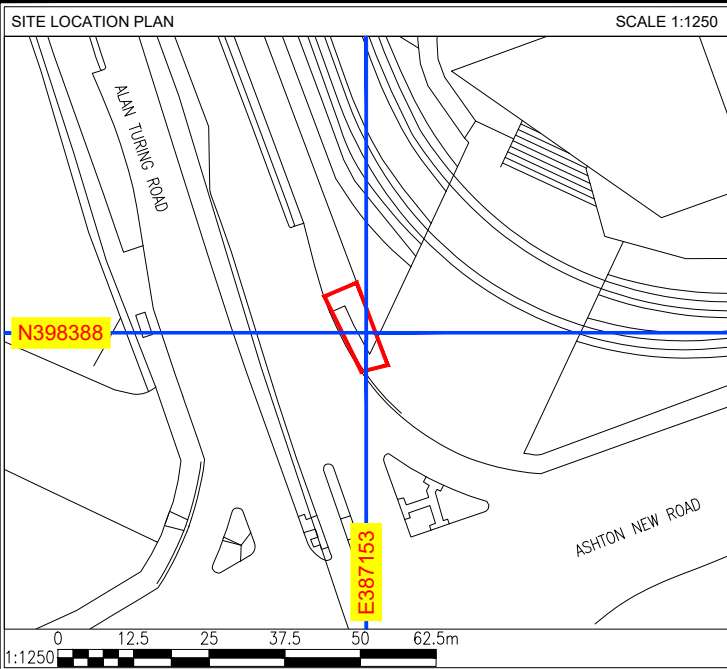


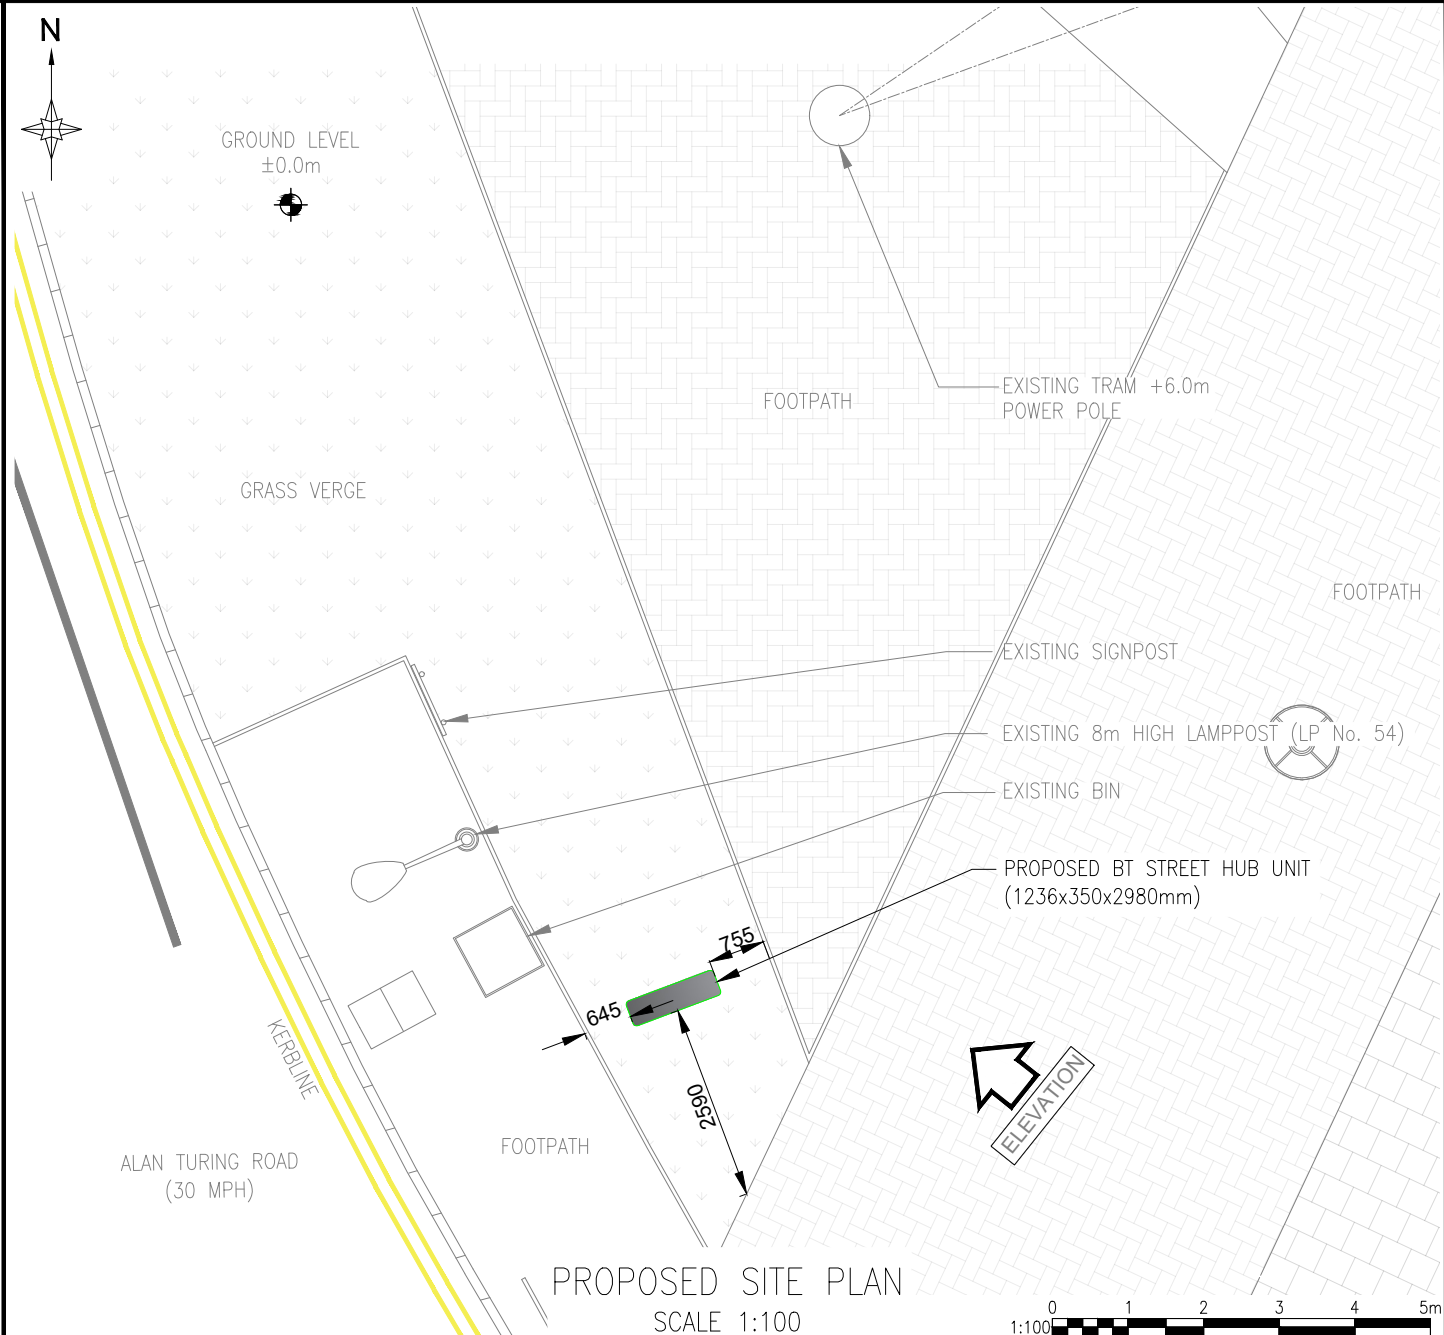

A		ISSUED FOR APPROVAL				SM	07.03.25
B		UNIT RELOCATED TO OVERCOME ADOPTION CONCERNS				SM	10.04.25
REV		DESCRIPTION				BY	DATE
SCALE AS SHOW WHEN PRINTED AT A4		DRAWN	SM	CHECKED	DCC	ALL DIMENSIONS IN METRES U.N.O	
		DATE	10.04.25	DATE	10.04.25		
LOCATION PLAN - Digital Mapping Solutions from Dotted Eyes.							
SITE BLOCK PLAN - Digital Mapping Solutions from Promap							

DRAWING TITLE	SITE ADDRESS
	SPORTS CITY
	ASDA , ASHTON NEW ROAD
	MANCHESTER
CLY-101 - SPORTS CITY	M11 4BD
001 - EXISTING SITE PLAN	
REV B	

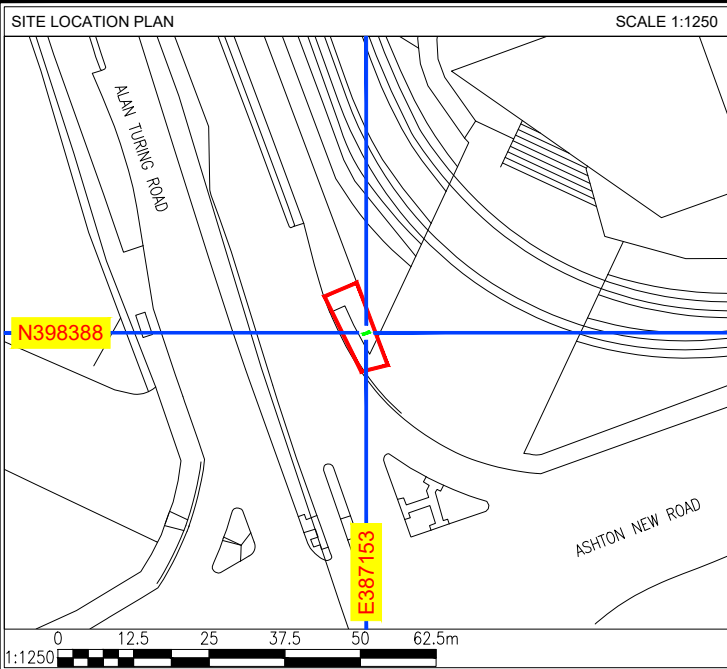

A		ISSUED FOR APPROVAL				SM	07.03.25
B		UNIT RELOCATED TO OVERCOME ADOPTION CONCERNS				SM	10.04.25
REV		DESCRIPTION				BY	DATE
SCALE AS SHOW WHEN PRINTED AT A4		DRAWN	SM	CHECKED	DCC	ALL DIMENSIONS IN METRES U.N.O	
		DATE	10.04.25	DATE	10.04.25		
LOCATION PLAN - Digital Mapping Solutions from Dotted Eyes.							
SITE BLOCK PLAN - Digital Mapping Solutions from Promap							

DRAWING TITLE

STREET HUB

CLY-101 - SPORTS CITY

002 - PROPOSED SITE PLAN

SITE ADDRESS


SPORTS CITY

ASDA , ASHTON NEW ROAD


MANCHESTER

M11 4BD

REV	B
-----	---

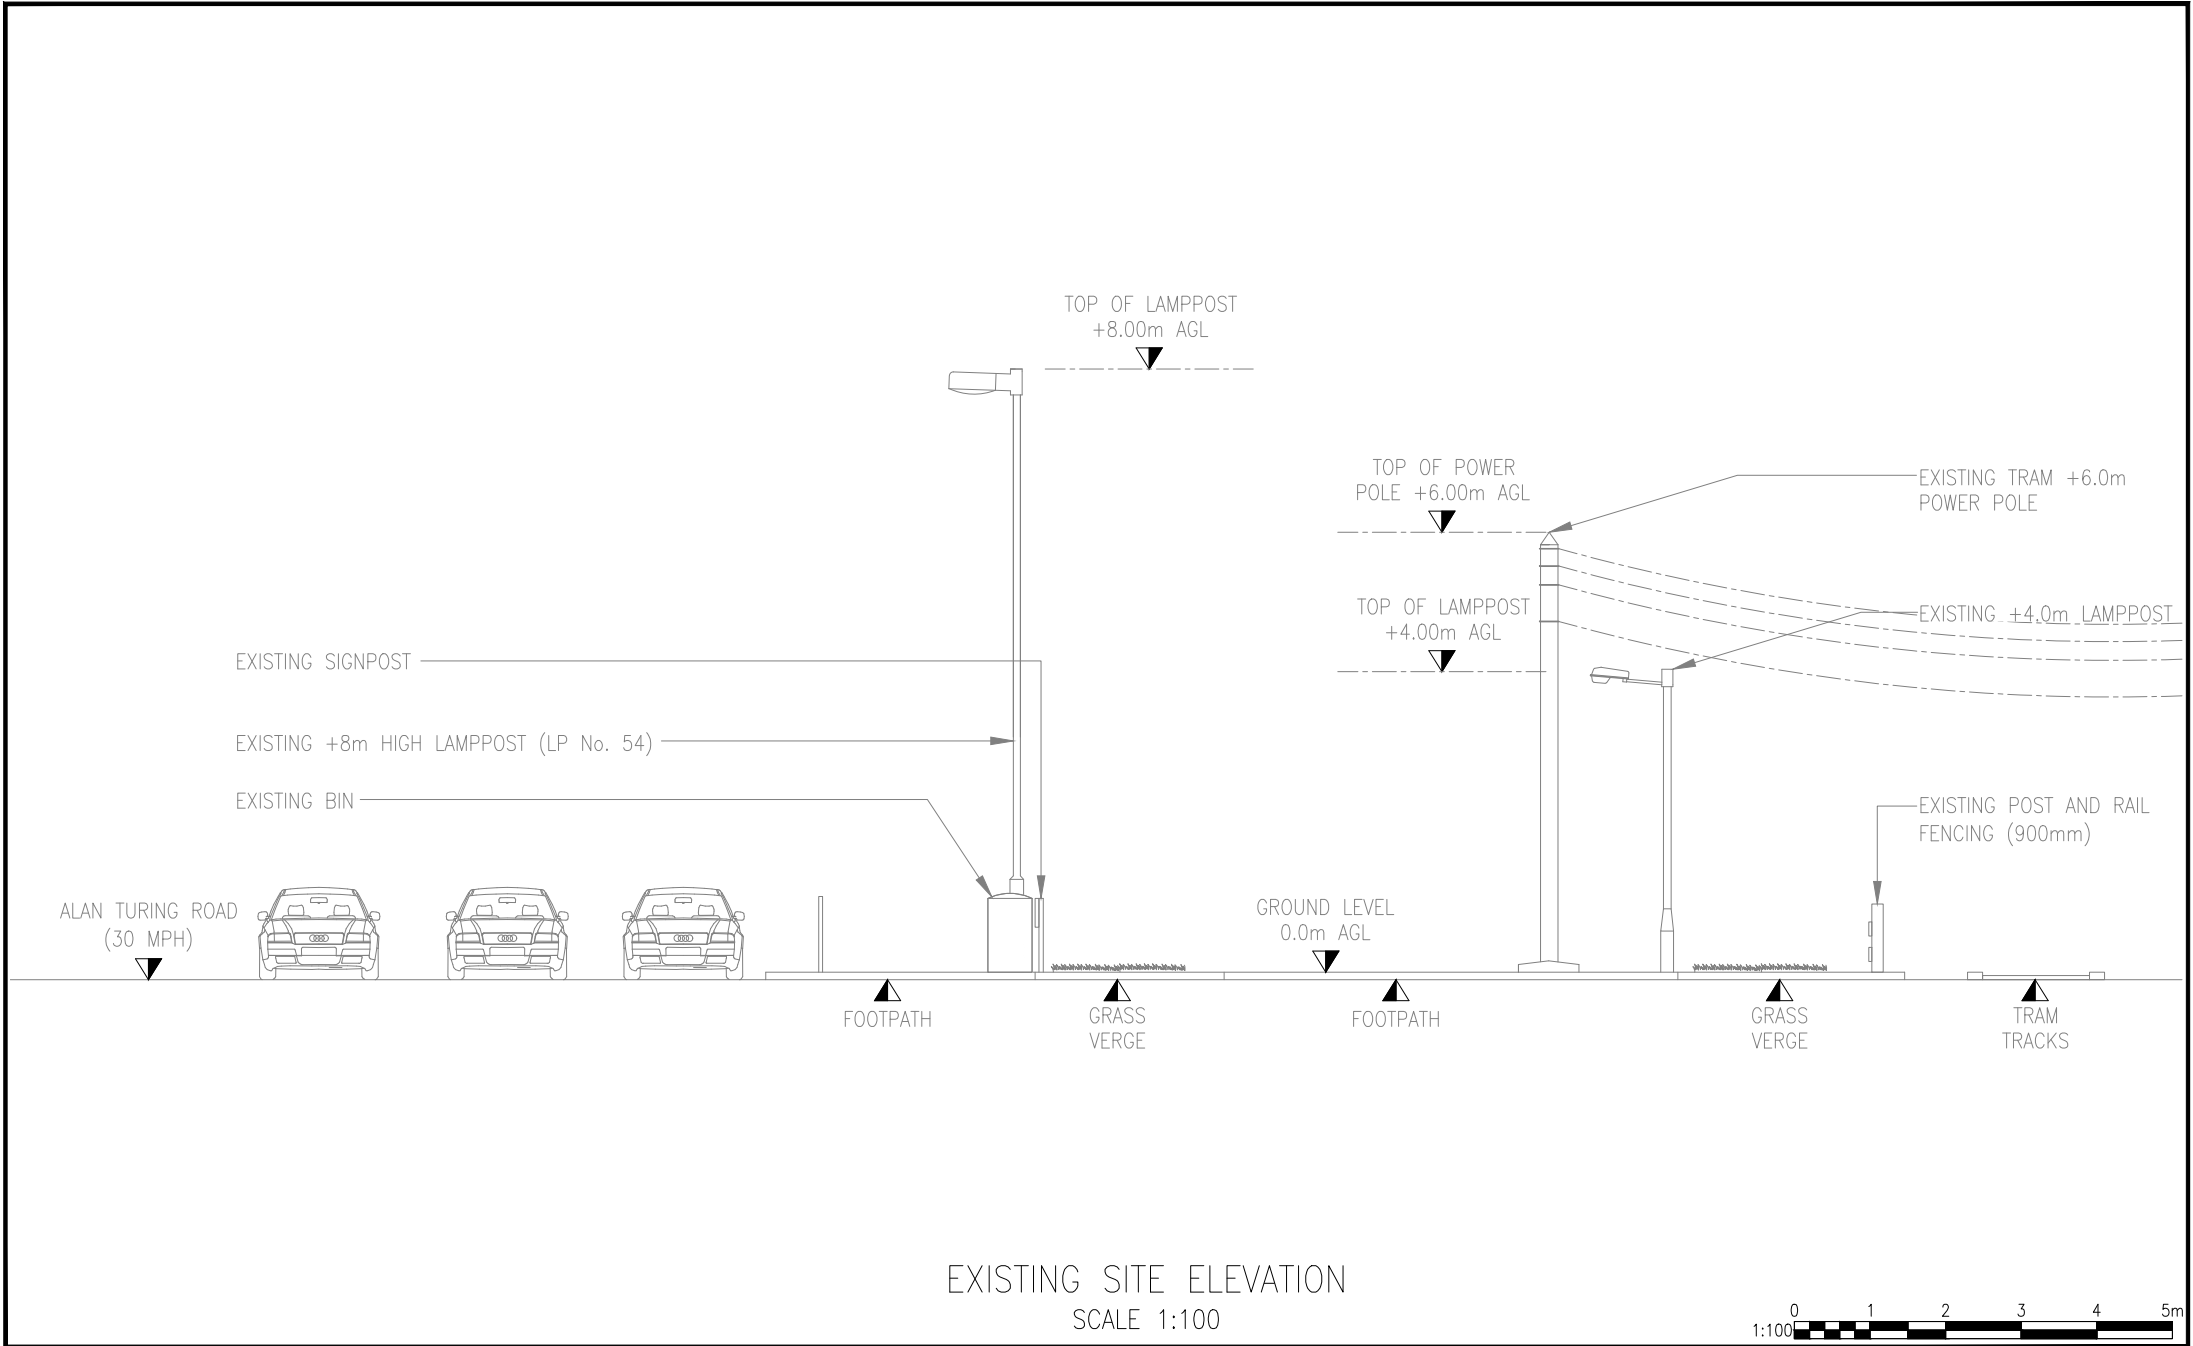

EXISTING SITE ELEVATION
SCALE 1:100

 


A	ISSUED FOR APPROVAL					SM	07.03.25
B	UNIT RELOCATED TO OVERCOME ADOPTION CONCERNS					SM	10.04.25
REV	DESCRIPTION					BY	DATE
SCALE AS SHOW WHEN PRINTED AT A4		DRAWN	SM	CHECKED	DCC	ALL DIMENSIONS IN METRES U.N.O	
		DATE	10.04.25	DATE	10.04.25		
LOCATION PLAN - Digital Mapping Solutions from Dotted Eyes.							
SITE BLOCK PLAN - Digital Mapping Solutions from Promap							

DRAWING TITLE
STREET HUB
CLY-101 - SPORTS CITY
003 - EXISTING SITE ELEVATION

SITE ADDRESS
SPORTS CITY
ASDA , ASHTON NEW ROAD
MANCHESTER
M11 4BD

REV	B
-----	---

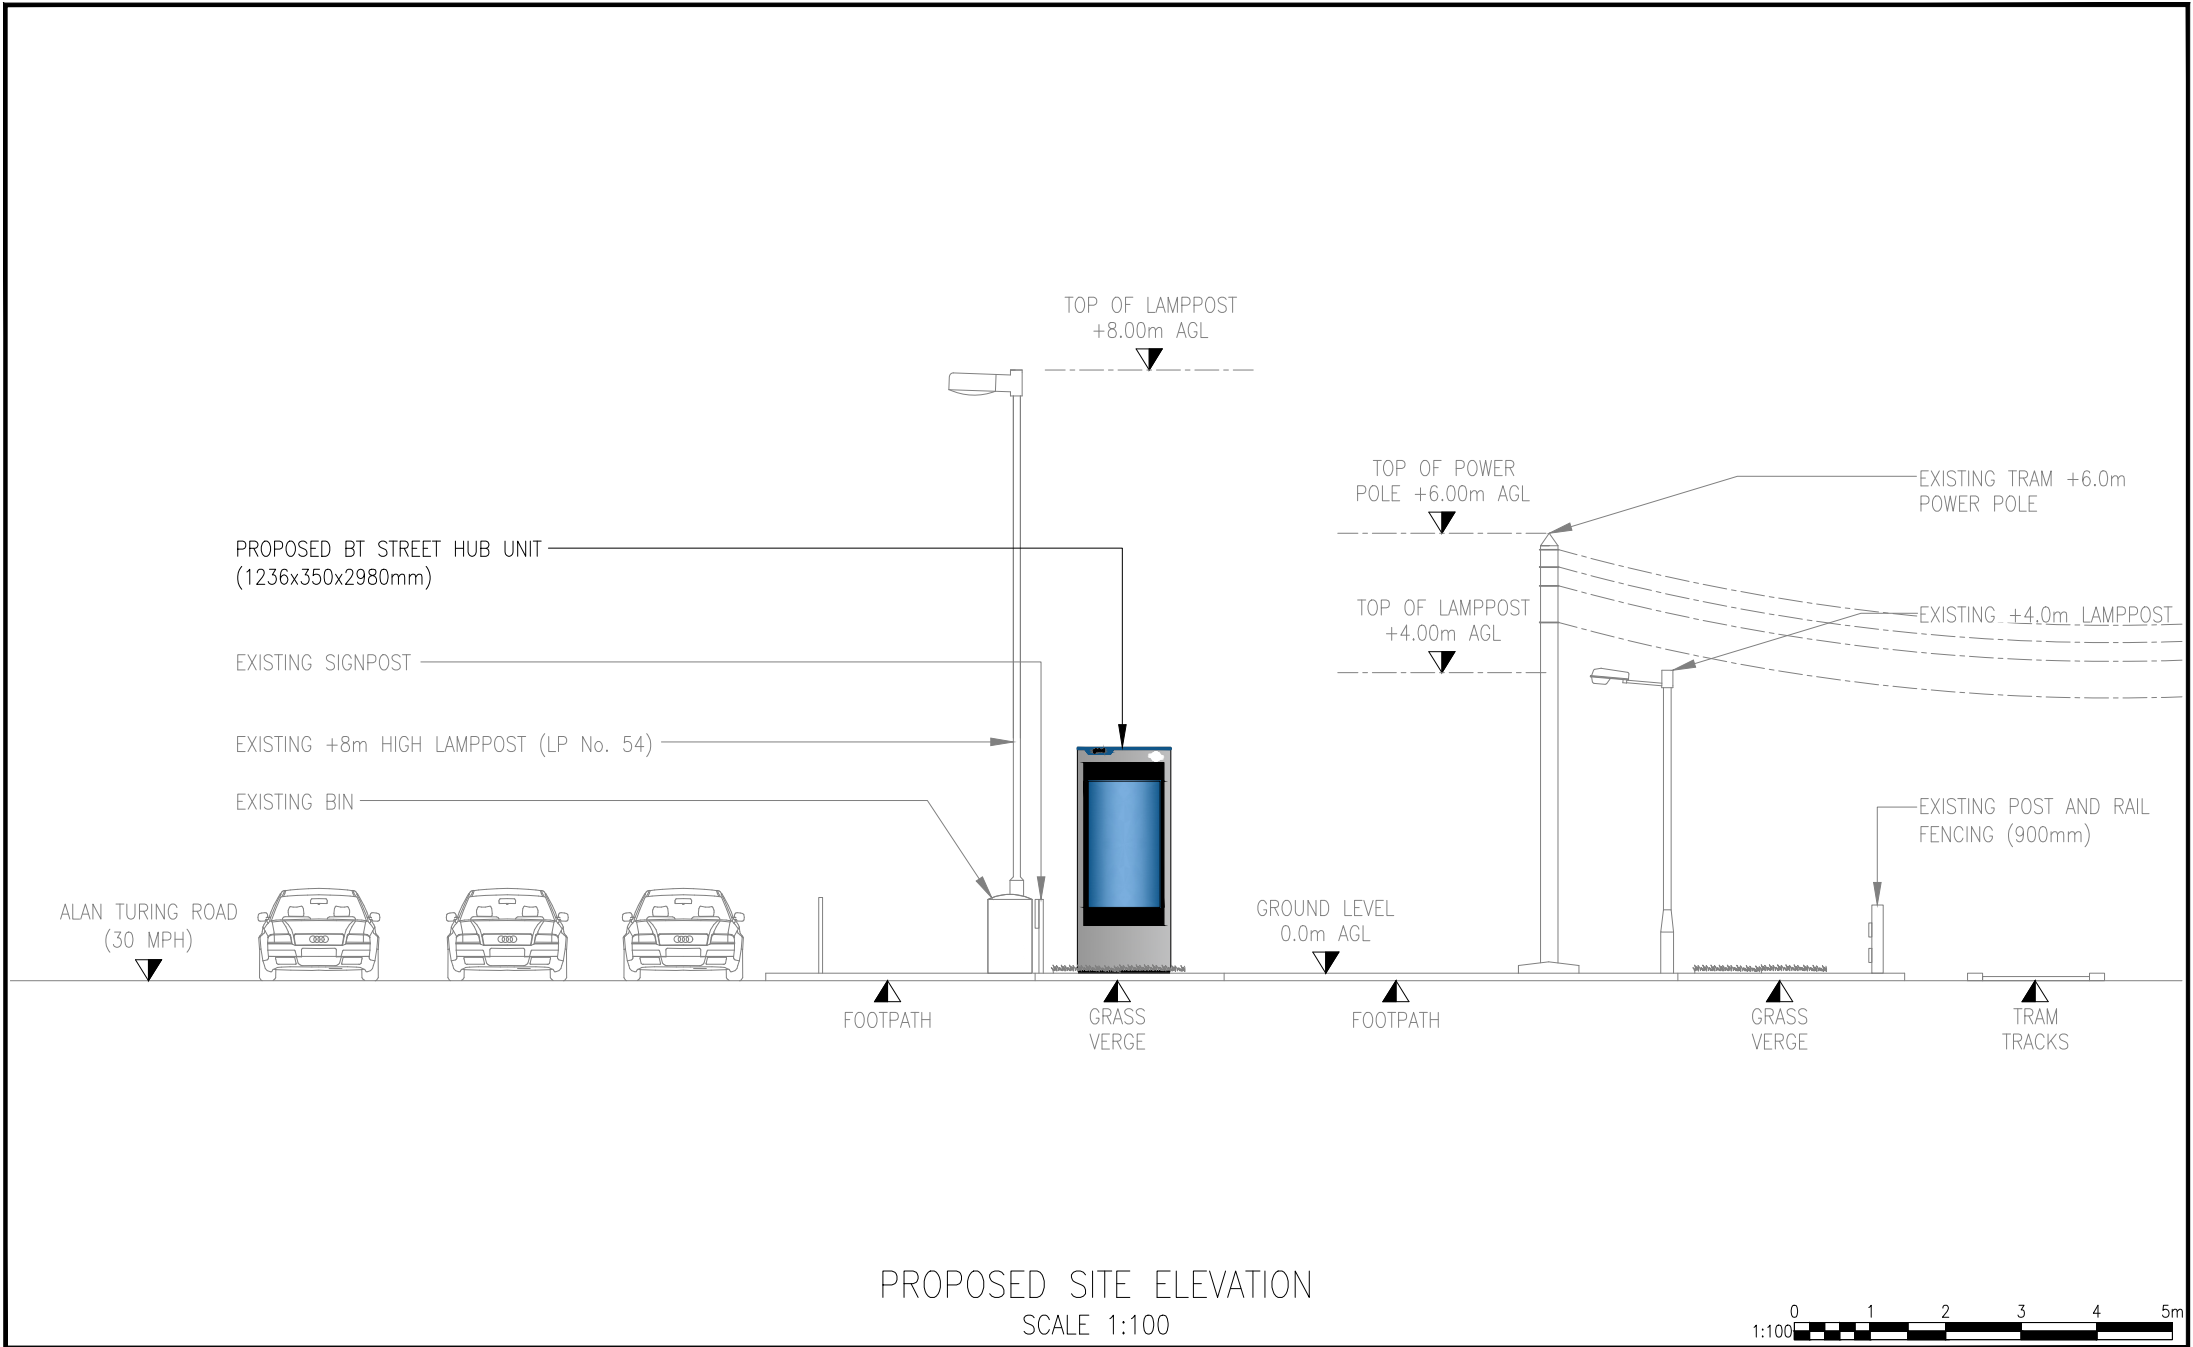

A	ISSUED FOR APPROVAL					SM	07.03.25
B	UNIT RELOCATED TO OVERCOME ADOPTION CONCERNS					SM	10.04.25
REV	DESCRIPTION					BY	DATE
SCALE AS SHOW WHEN PRINTED AT A4		DRAWN	SM	CHECKED	DCC	ALL DIMENSIONS IN METRES U.N.O	
		DATE	10.04.25	DATE	10.04.25		
LOCATION PLAN - Digital Mapping Solutions from Dotted Eyes.							
SITE BLOCK PLAN - Digital Mapping Solutions from Promap							

DRAWING TITLE
STREET HUB
CLY-101 - SPORTS CITY
004 - PROPOSED SITE ELEVATION

SITE ADDRESS
SPORTS CITY
ASDA , ASHTON NEW ROAD
MANCHESTER
M11 4BD

REV	B
-----	---