


NOTES


The copyright of this specification and the associated drawings is held and no reproduction is allowed without prior permission. These drawings must be checked and measurements taken on site prior to work commencing. All dimensions are in millimetres.

The builder will be responsible for liaising with the appointed Building Inspector and arranging for necessary site visits to ensure certification is secured for the construction work.

Under CDM (2015) Regulations, the Contractor undertaking this domestic project will assume Client Responsibilities. Please refer to this website for further information:
www.hse.gov.uk/construction/cdm/2015/domestic-clients.htm

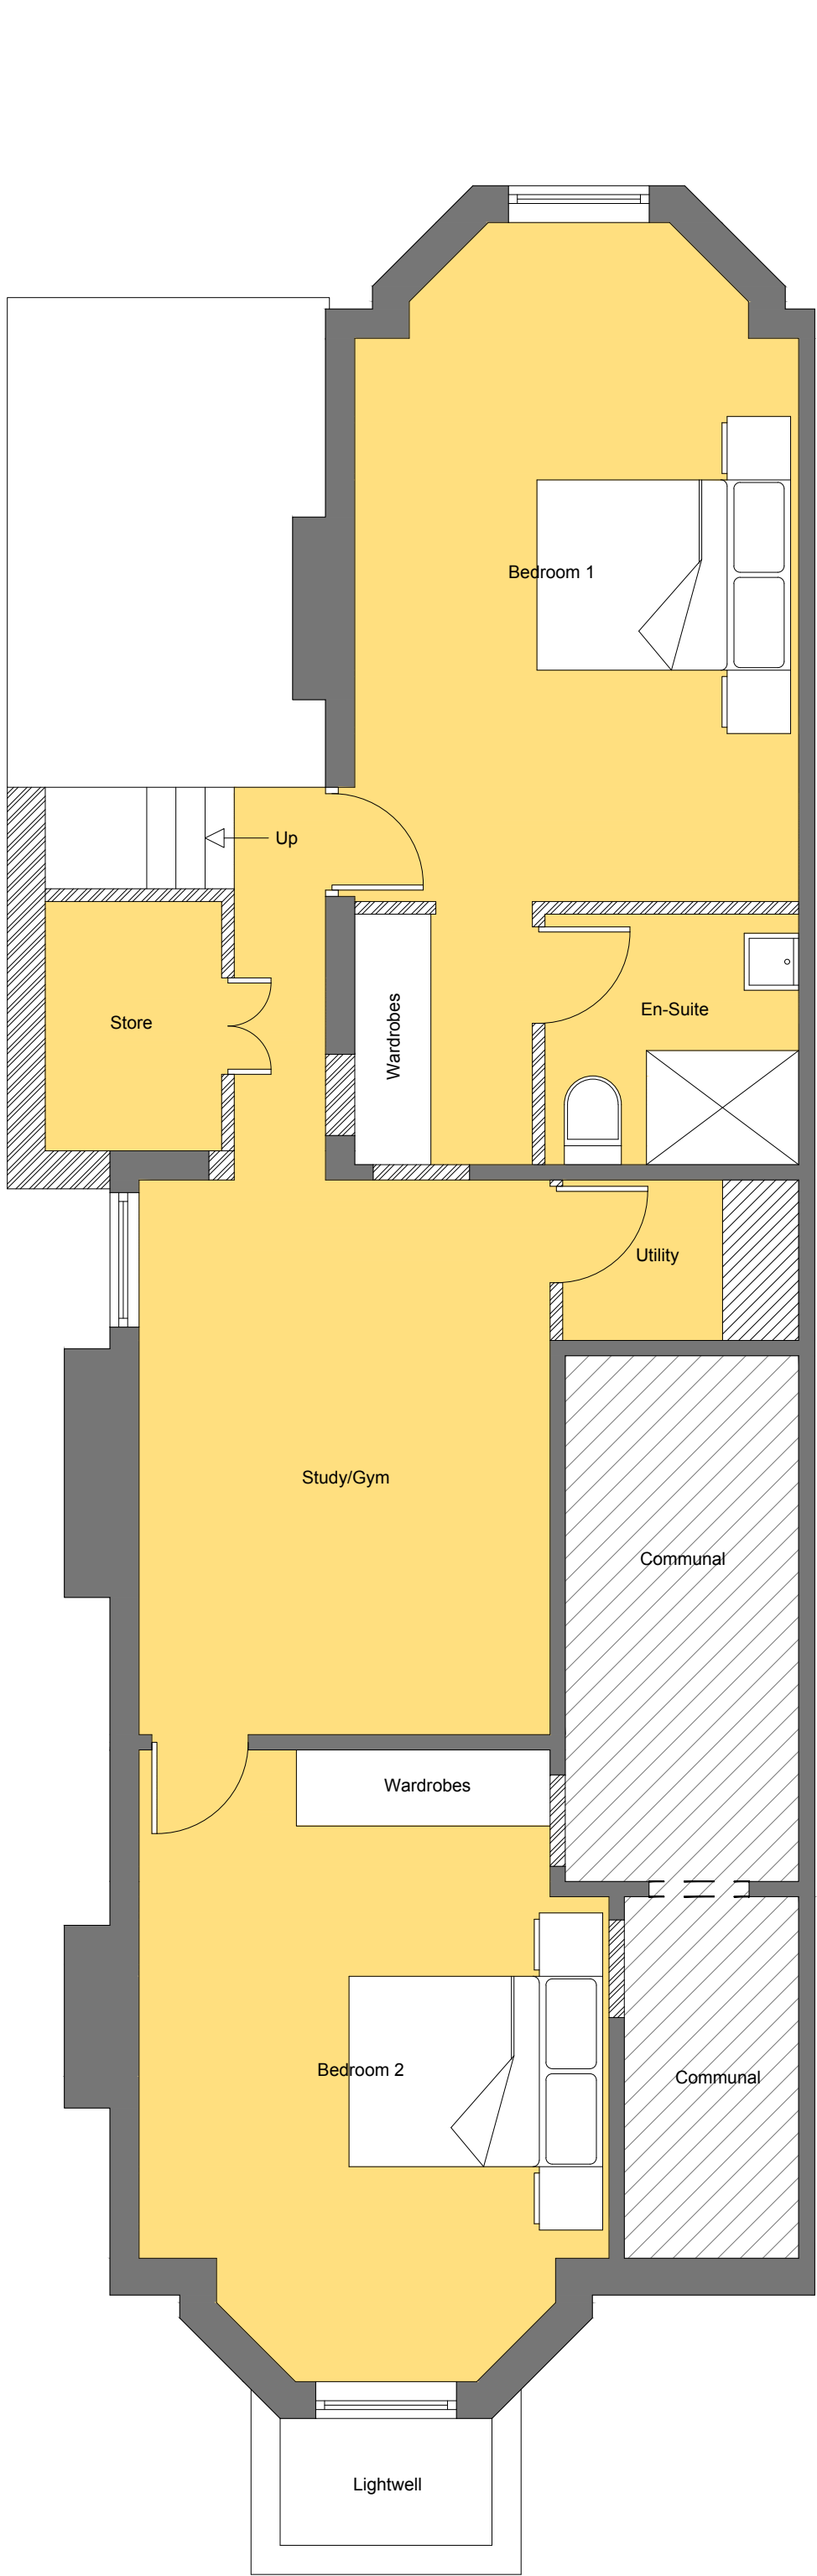

No. 13 - Proposed Lower Ground Floor

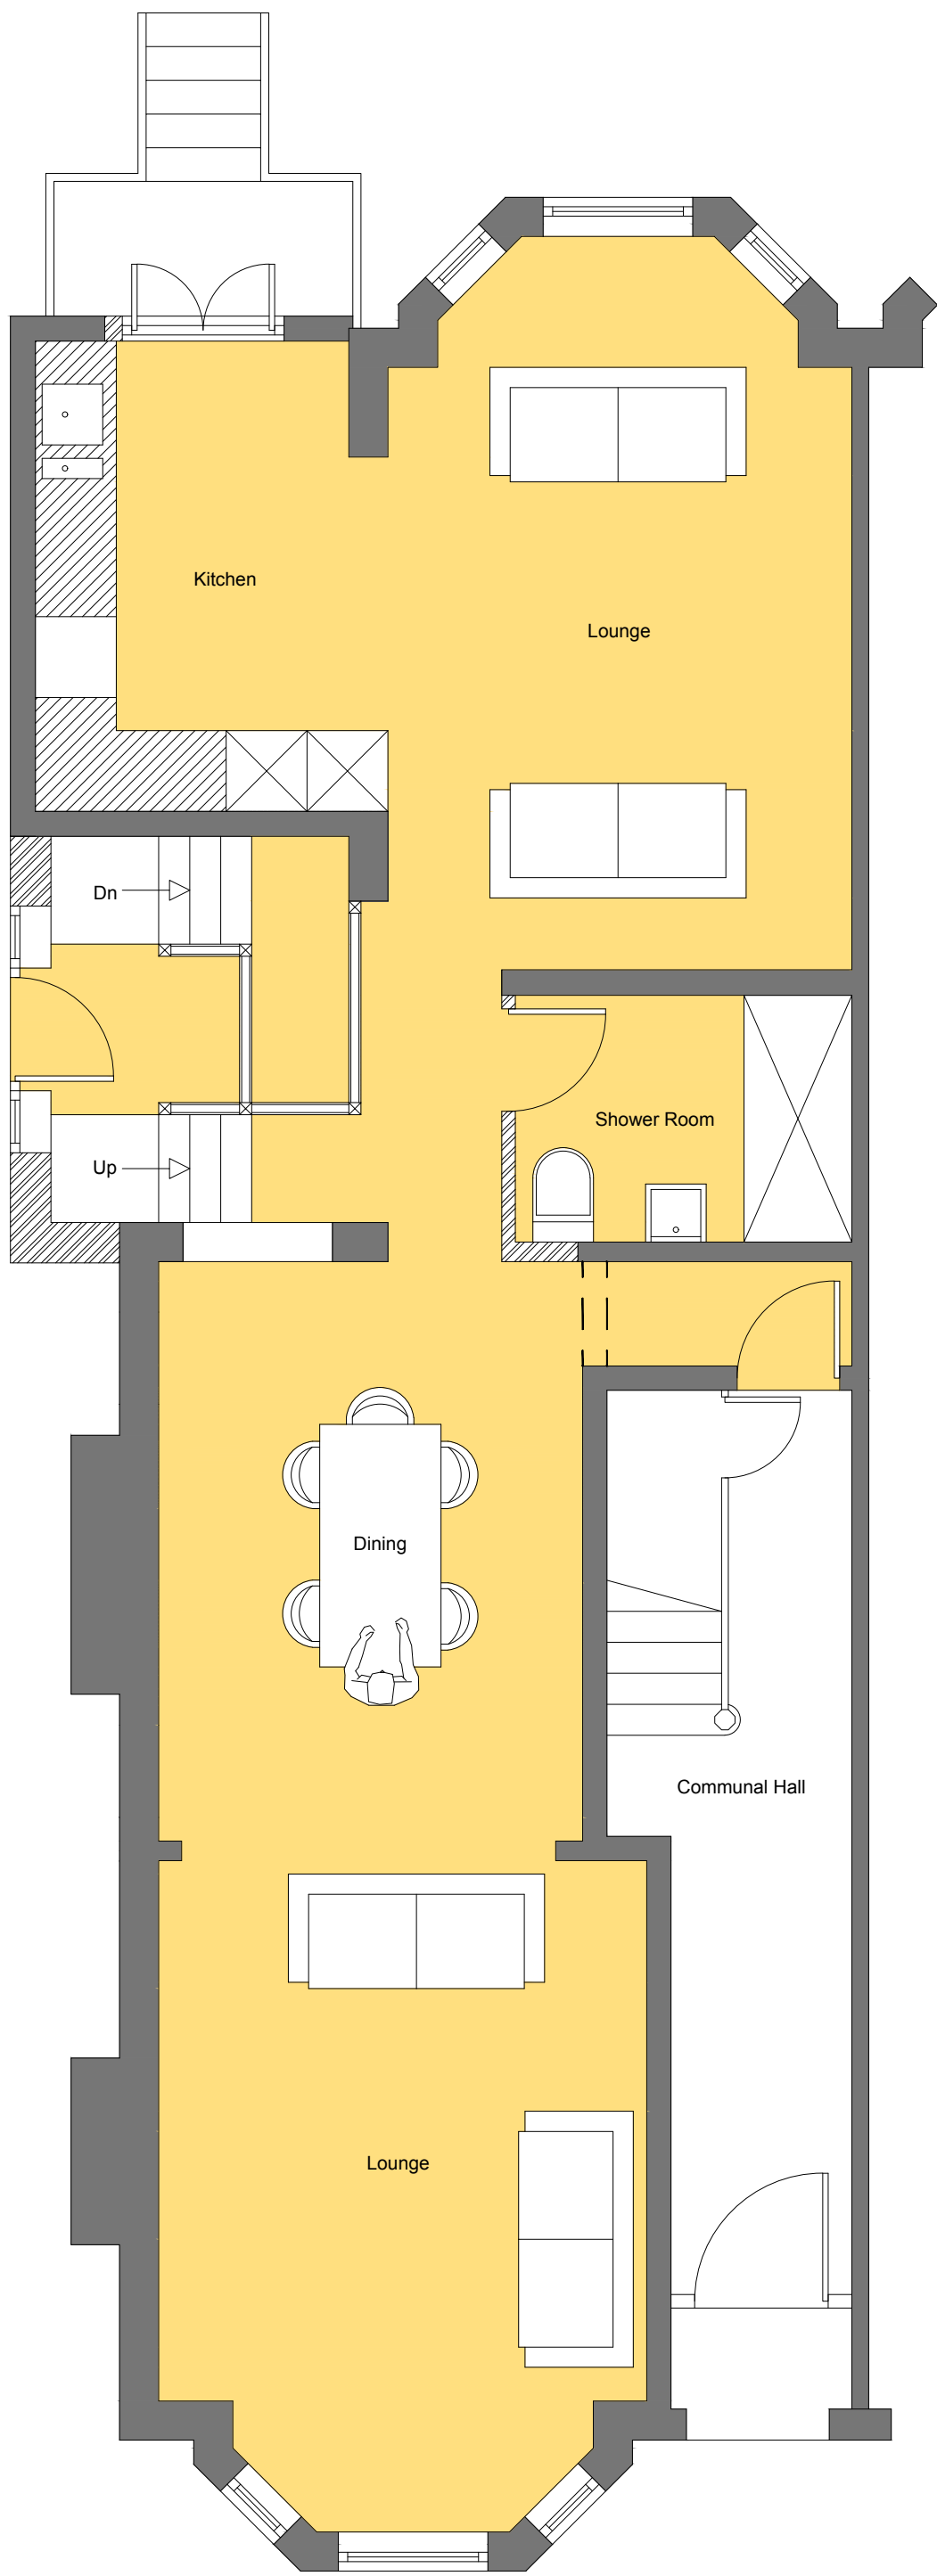

No. 13 - Proposed Ground Floor

LHG PROJECTS LTD
Architectural Design & Surveying
M: 07941 889 509
E: lhgprojects@gmail.com

PROJECT
13 Central Road, Didsbury

DRAWING TITLE
Proposed Floor Plans

DATE 23/04/25	SCALE 1:50 @ A1
DRAWING NUMBER 1166.002	REVISION NO. A