


This drawing is protected by copyright and the information contained therein is the property of William McCall.
The drawing must not be copied and the information contained therein may not be used or disclosed without written permission of and in the manner permitted by William McCall.

0 1 2 3 4 5M

Scale 1:50@ A1


0 1 2 3 4 5 6 7 8 9 10M

Scale 1:100@ A1

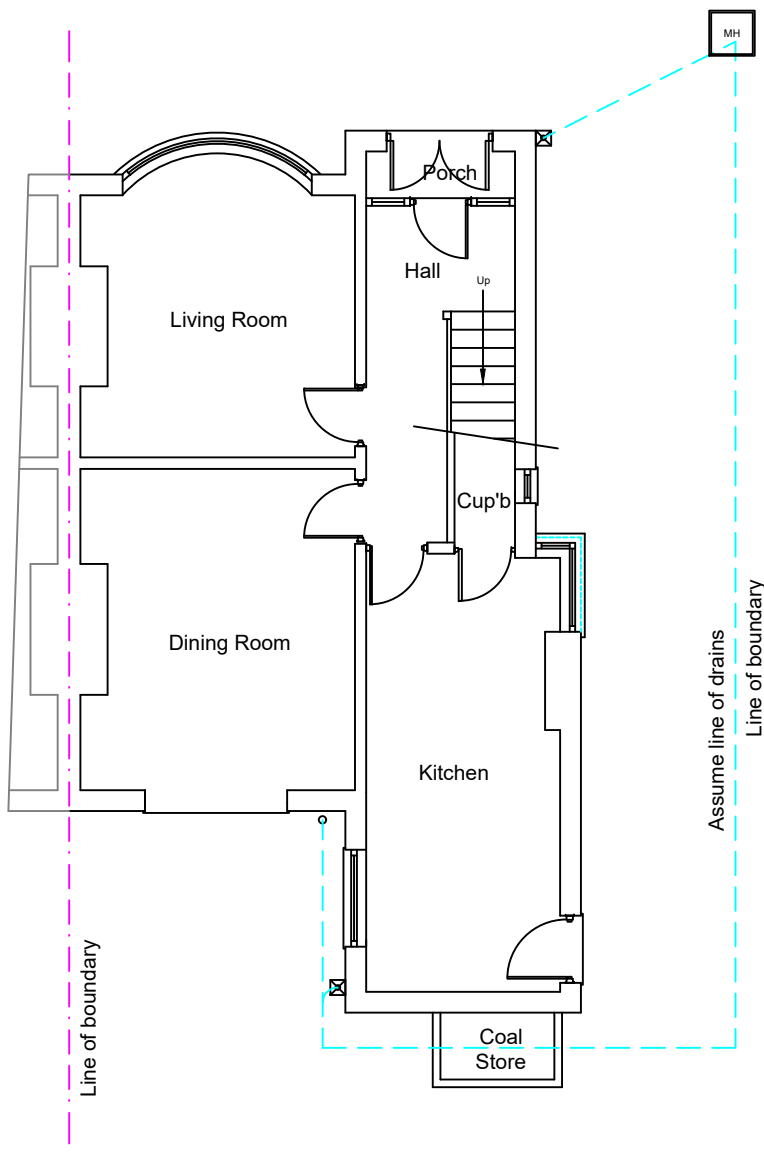


Existing Ground Floor Plan

1:100

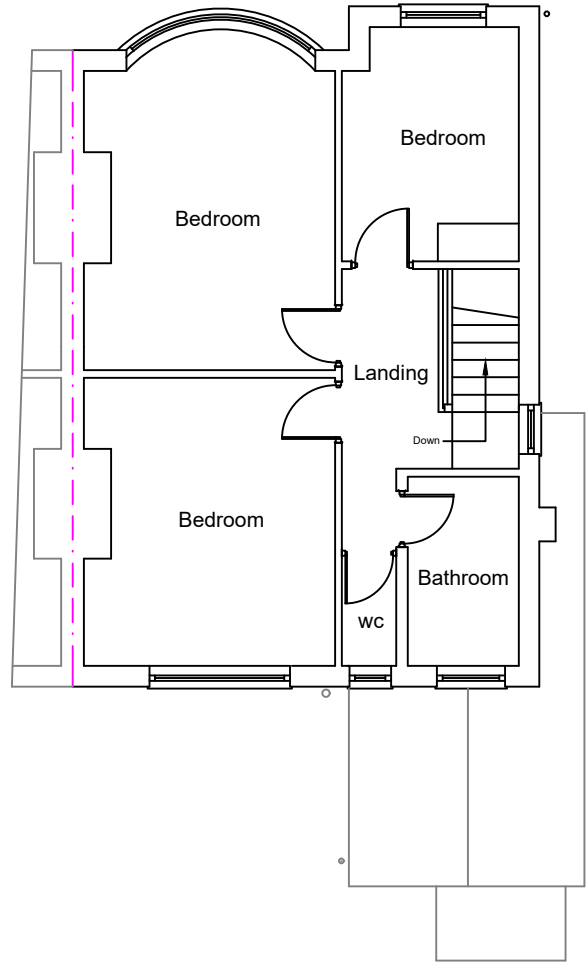

Existing First Floor Plan

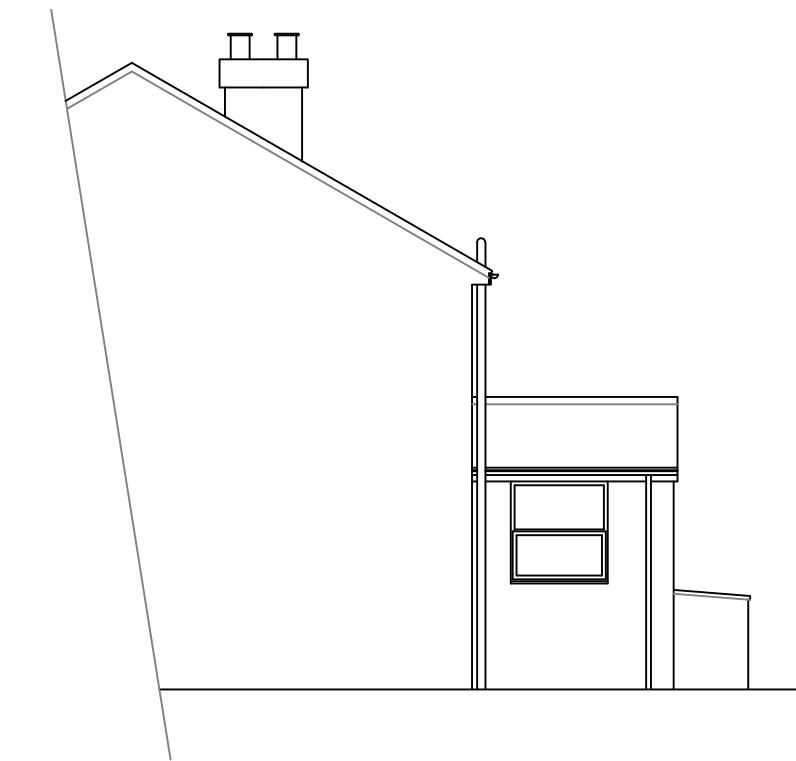

Existing Side Elevation



Existing Rear Elevation


1:100



Existing Side Elevation



Existing Front Elevation

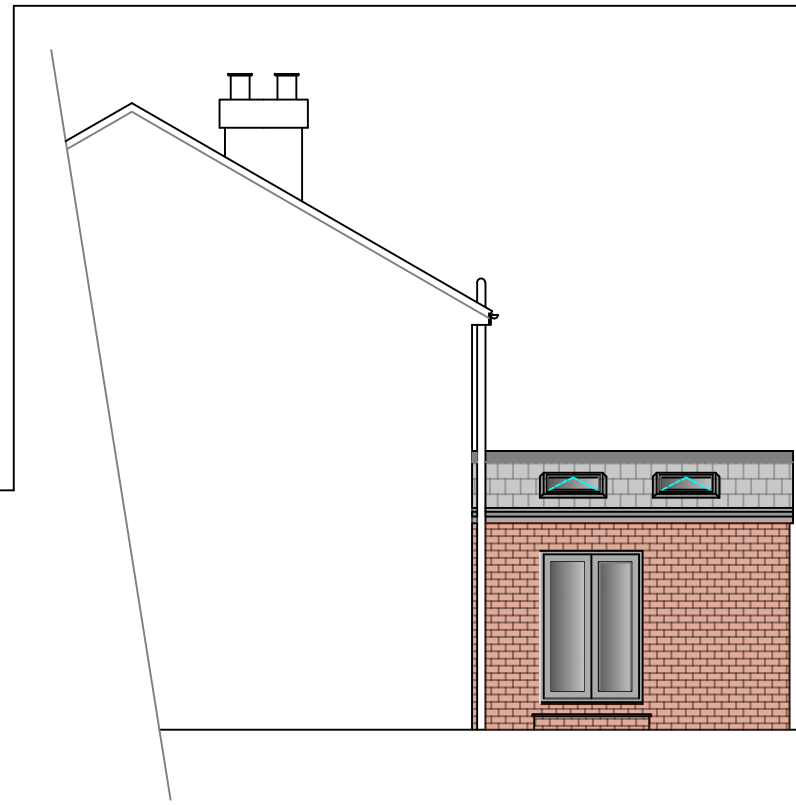


Proposed Side Elevation



Proposed Rear Elevation


1:100

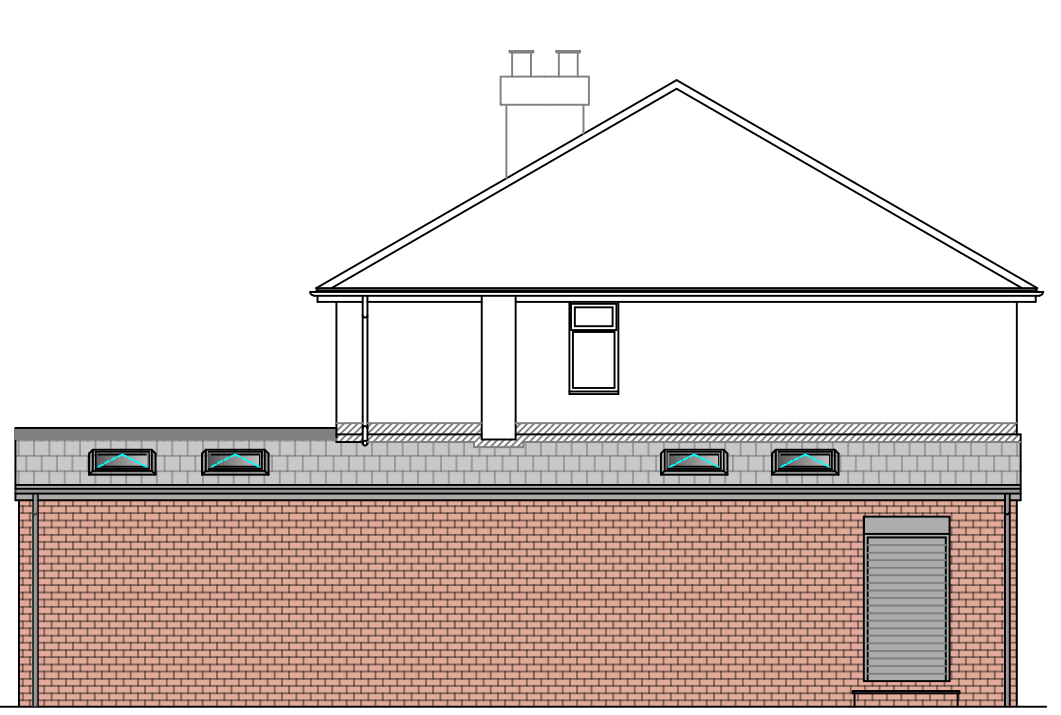


Proposed Side Elevation



Proposed Front Elevation

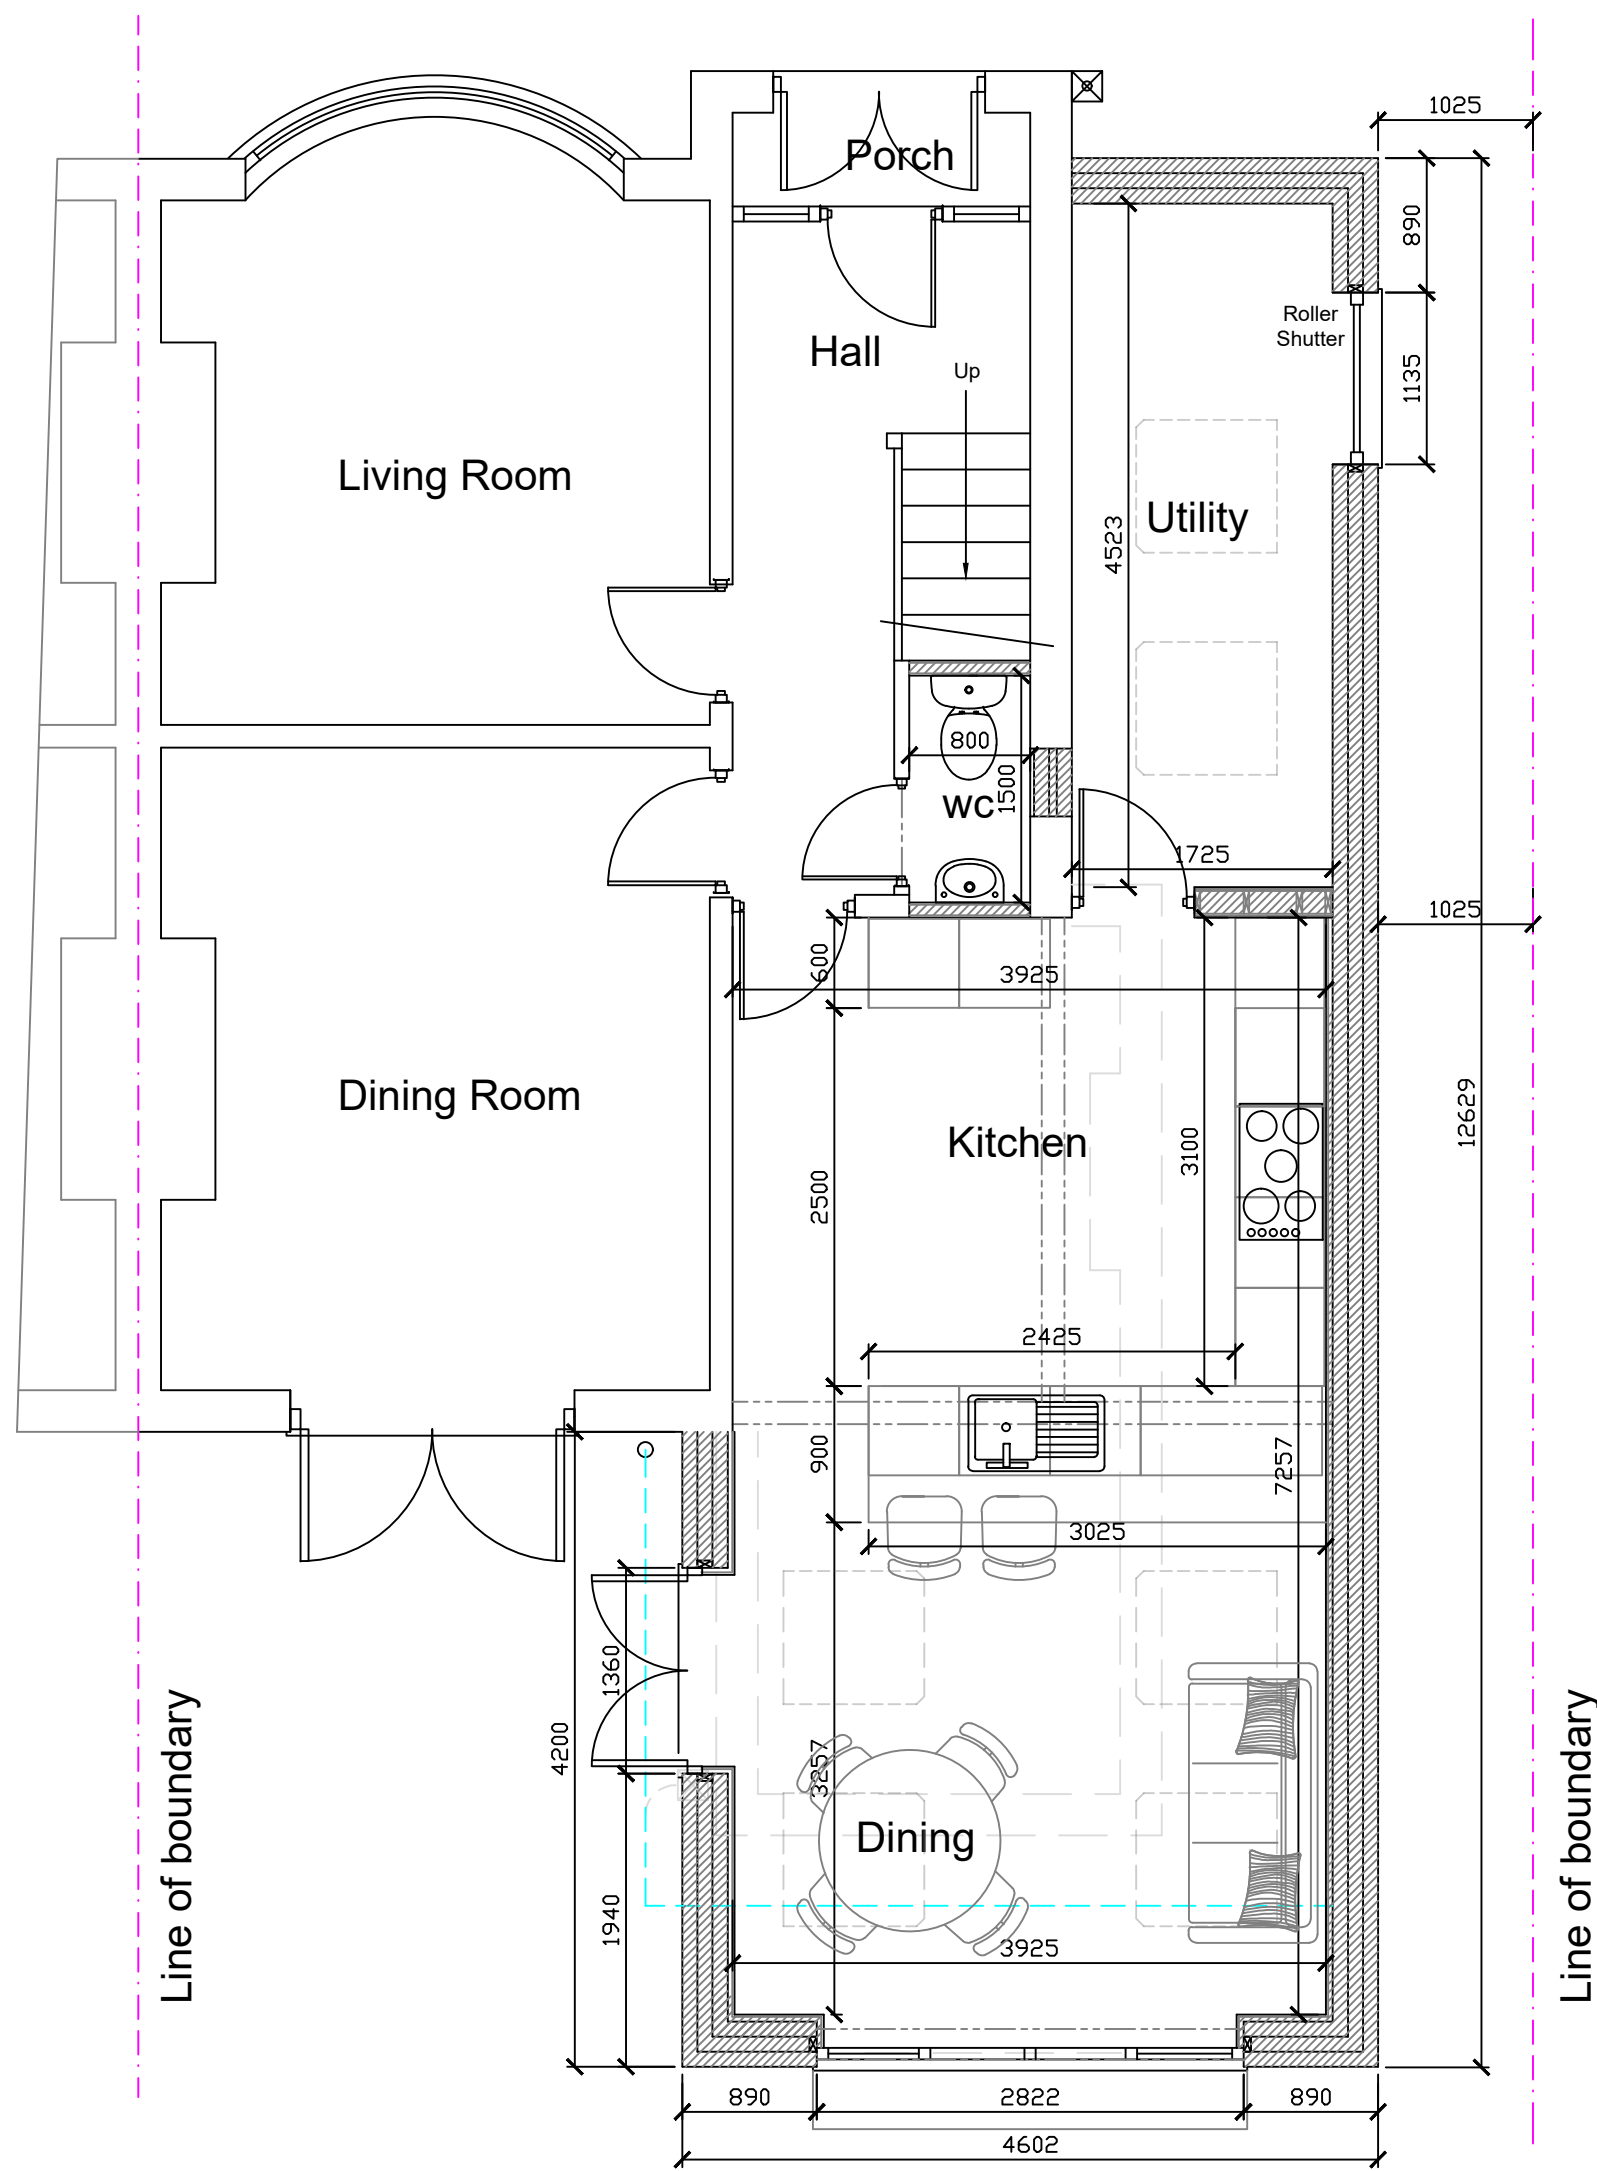

Proposed Ground Floor Plan

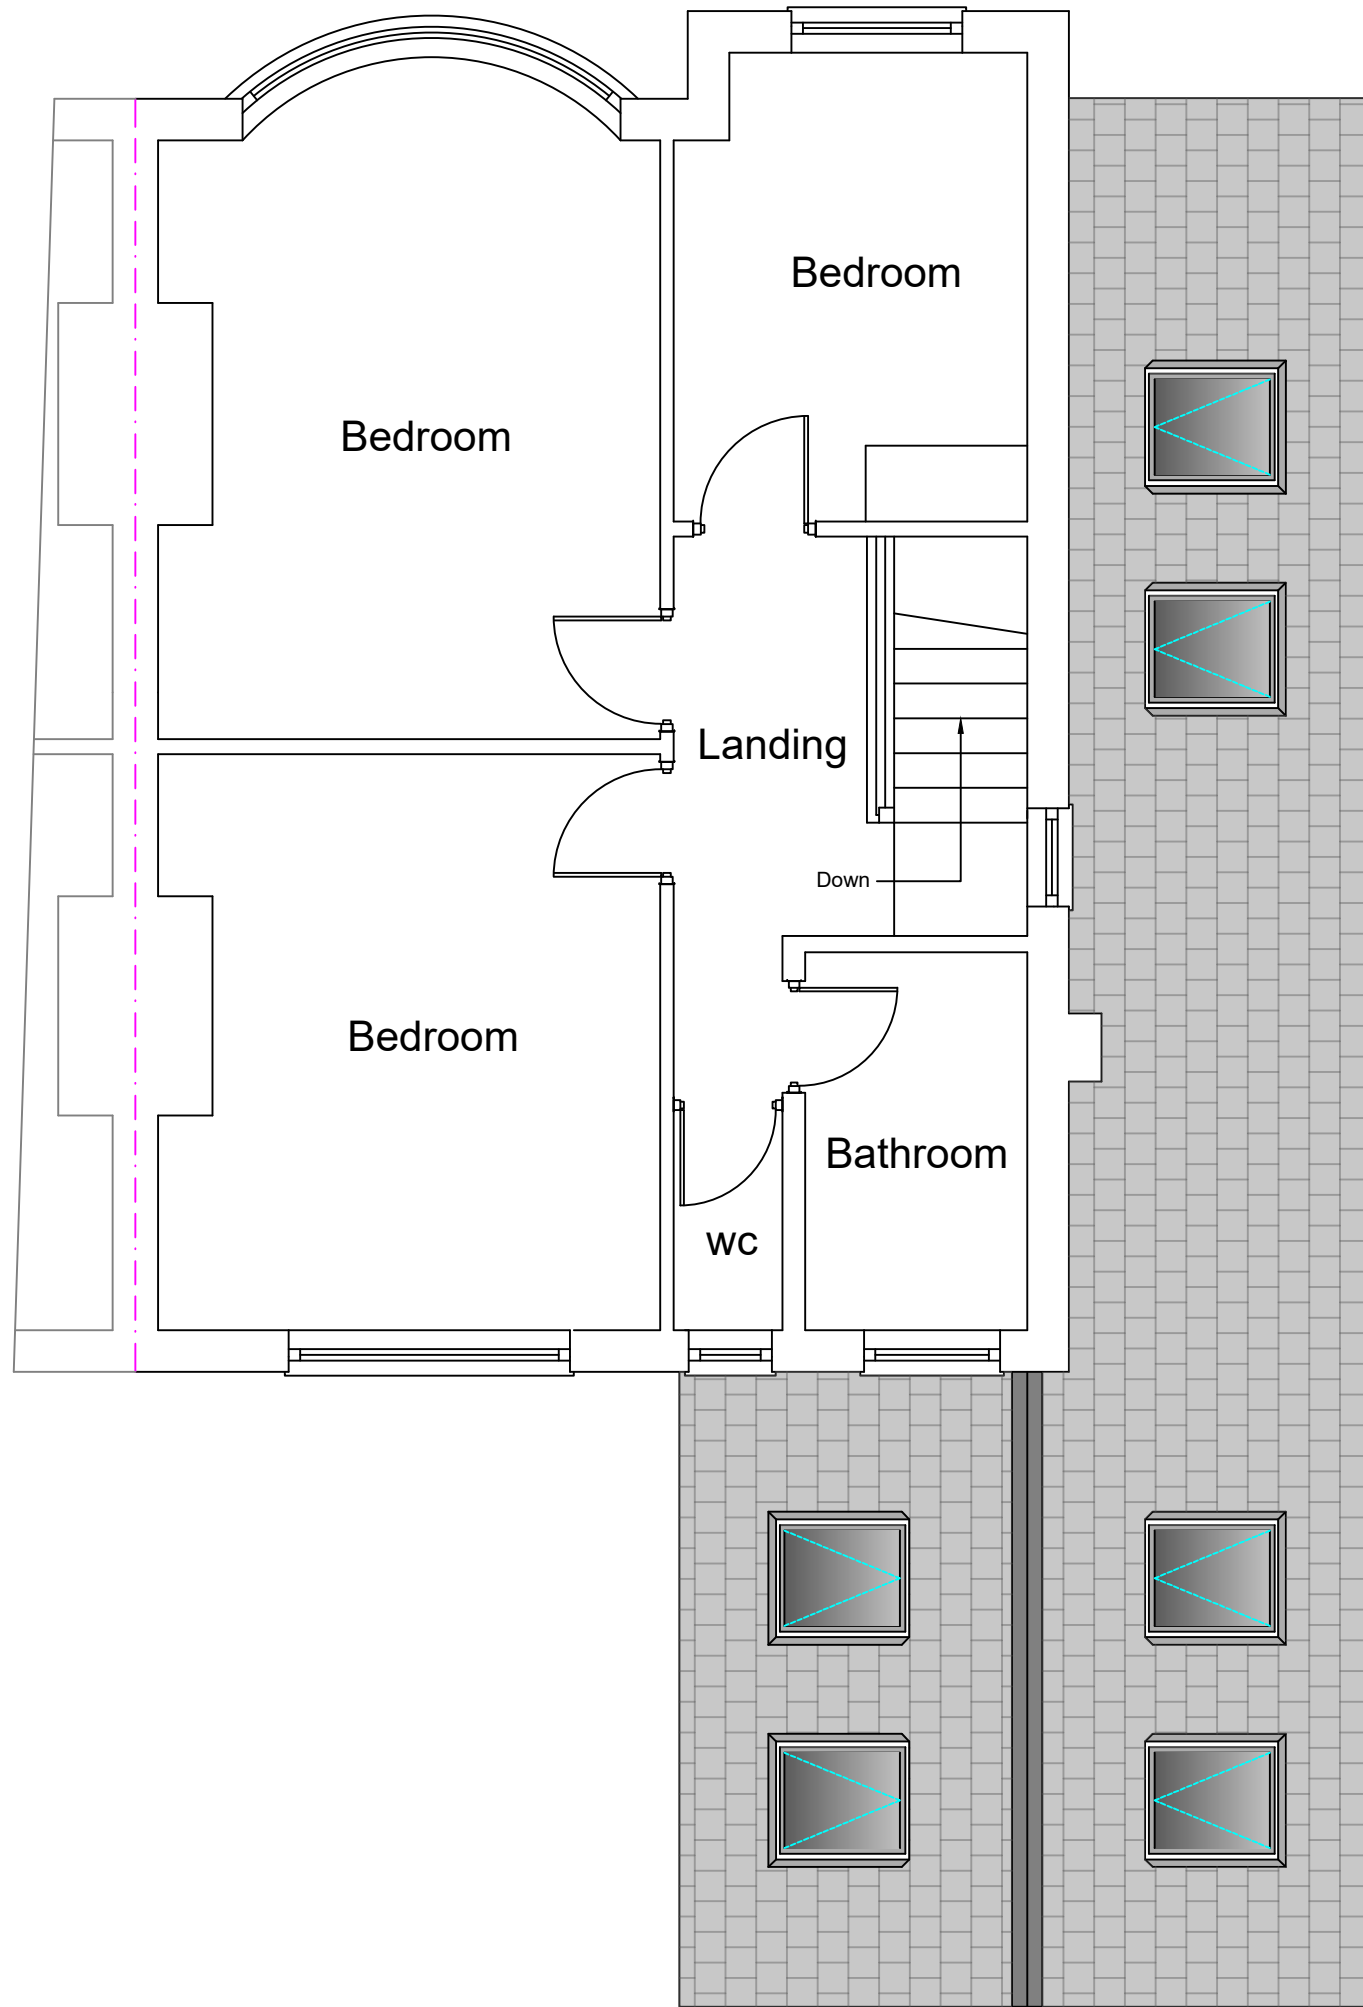

Proposed First Floor Plan

1:50

Stage :- **Householder Planning Drawing**

Project Title :- Proposed Single Storey Side & Rear Extension

Drawing Title :- Existing & Proposed Plans & Elevations

Client :- Mr Campbell

Drwg No :- 10/24/104

1 of 2

Date :- Nov '24

Rev :-


Scale :- 1:100 & 1:50@A1

Drawn:- SCM

Checked :-

Site Address :- 74 Brooklawn Drive,
Didsbury,
Manchester,
M20 3GZ

The Old Post Room
34 Chew Valley Road
Greenfield
Saddleworth
OL3 7DA
Tel: 01457 871202
www.william-mccall.com | enquiries@william-mccall.com

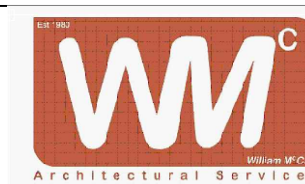

A1