



PROPOSED FRONT ELEVATION

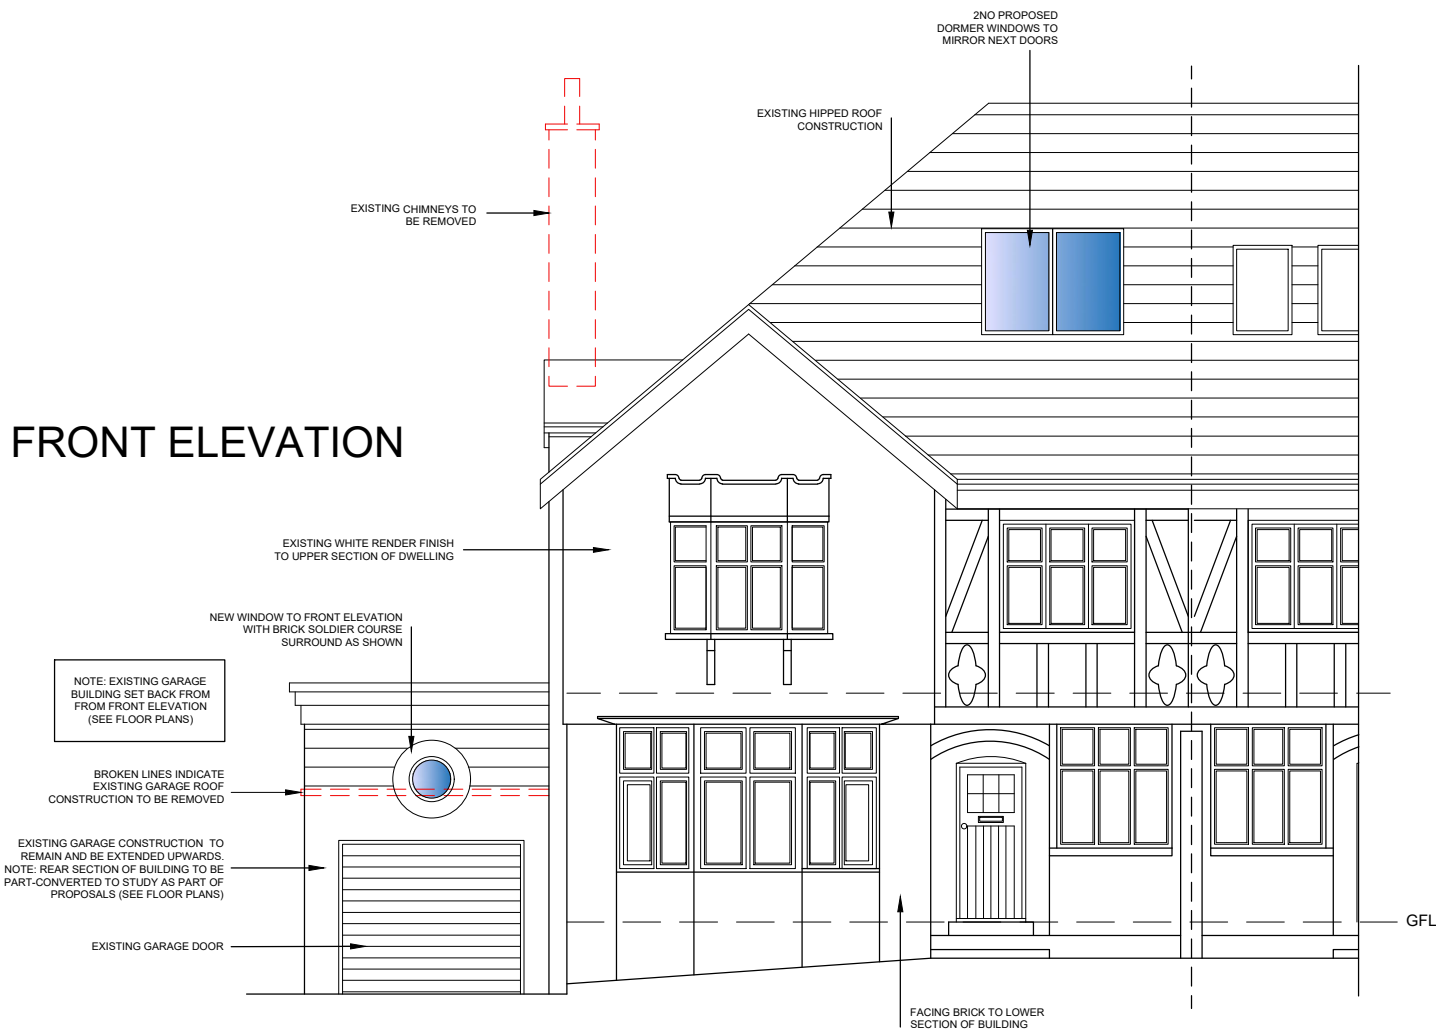

PROPOSED SIDE ELEVATION

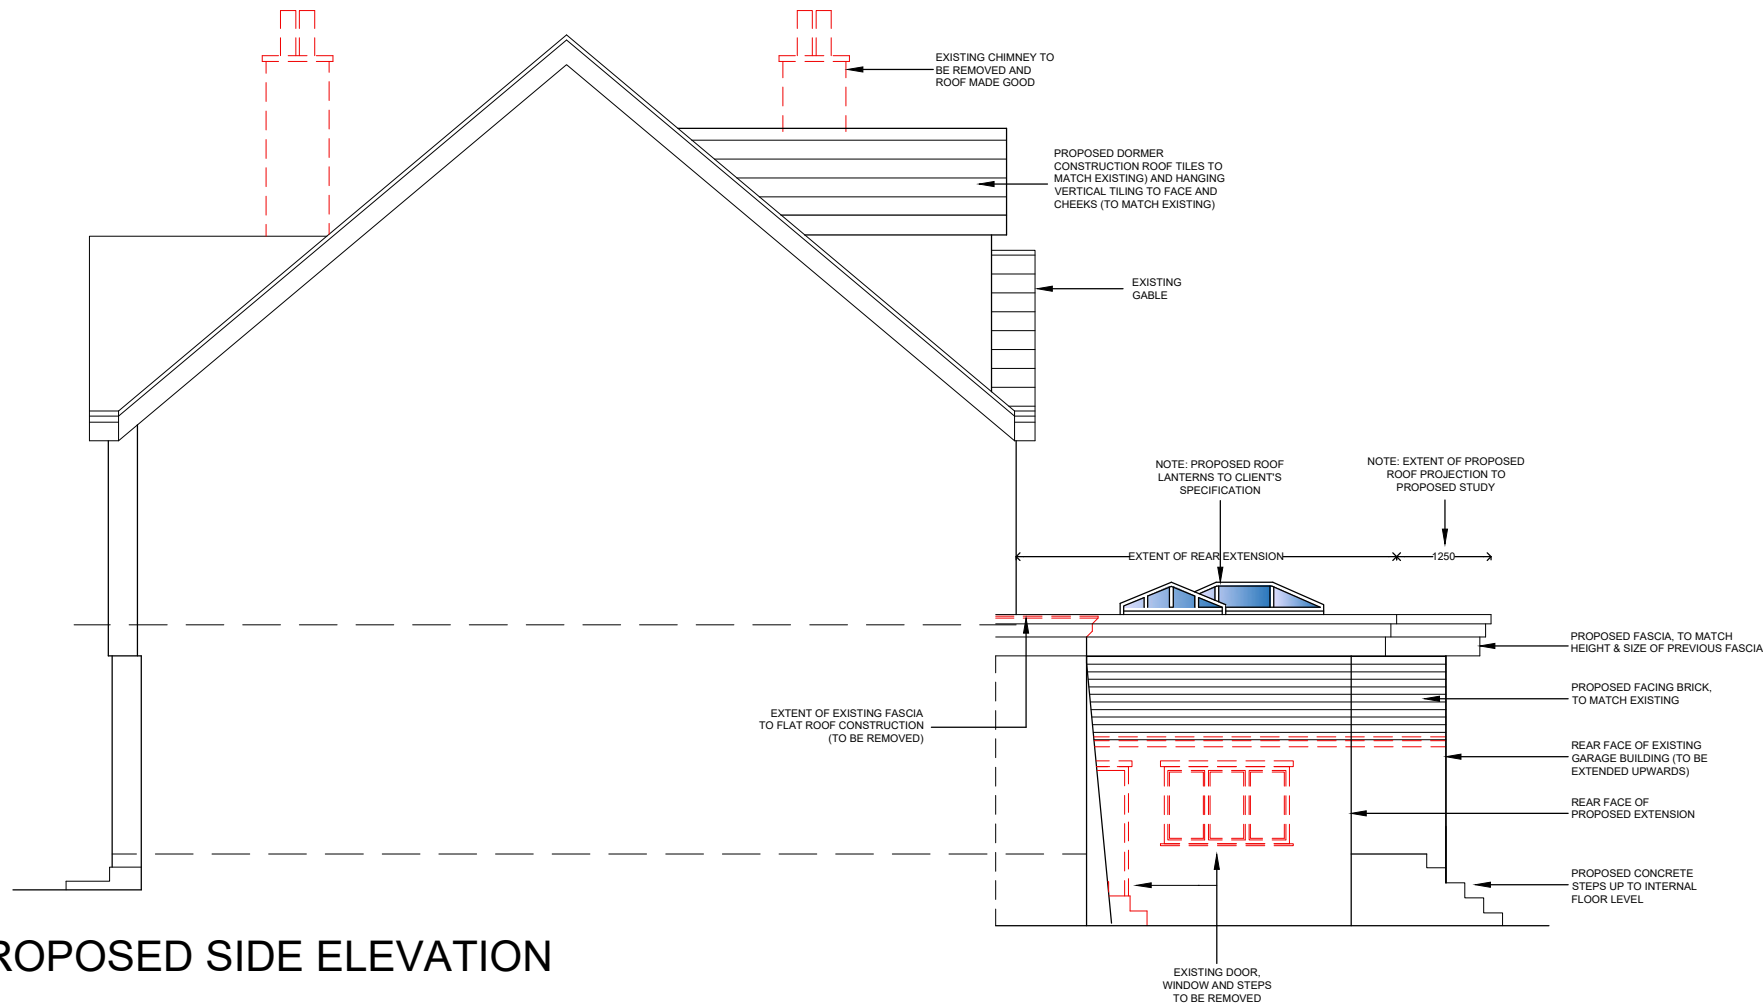

| REV   | DESCRIPTION                                                                |
|---|----------------------------------------------------------------------------|
| A   | MATERIALS TO DORMER CONSTRUCTION & PORTHOLE WINDOW ADDED - 03.07.25 R.S.P. |
| PROPOSED FRONT AND SIDE ELEVATIONS   |                                                                            |
| PROPOSED EXTENSION & ALTERATIONS TO DWELLING<br>8 PINE ROAD, DIDSBURY, M20 6UY   |                                                                            |
| CLIENT:   | BROWN                                                                      |
| DWG NO:   | PL K1175/05                                                                |
| SCALE:   | 1/100 @ A3                                                                 |
| DRAWN BY:   | R.S.P.                                                                     |
| DATE:   | 21/05/25                                                                   |
| REV:   | A                                                                          |
| MICHIGAN HOUSE, 17-19 CHORLEY NEW ROAD, BOLTON, BL1 4QR<br>TEL: 01204 392233 FAX: 01204 528505<br>WWW.NEILPIKEARCHITECTS.CO.UK EMAIL: INFO@NEILPIKEARCHITECTS.CO.UK                                            |                                                                            |
| COPYRIGHT OF THIS DRAWING REMAINS WITH THE ARCHITECT. DO NOT SCALE FROM THIS DRAWING. WORK TO FIGURED DIMENSIONS. CHECK ALL DIMENSIONS ON SITE. IN THE EVENT OF ANY DISCREPANCY REFER QUERY TO THE ARCHITECTS. |                                                                            |

