

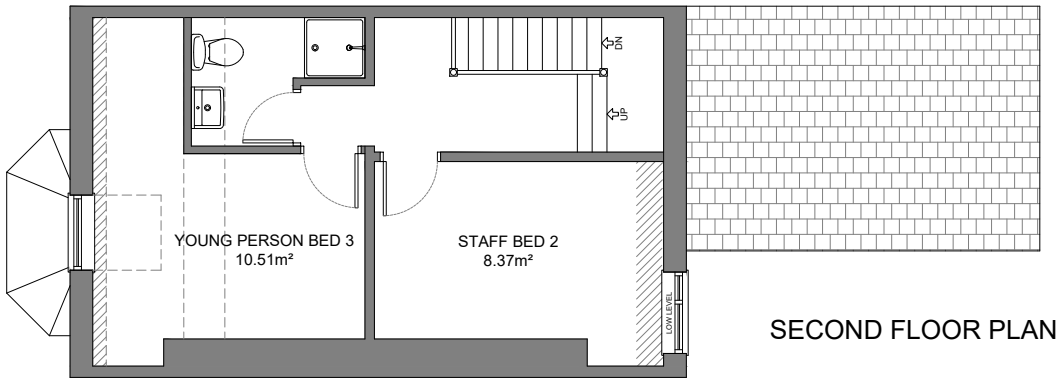


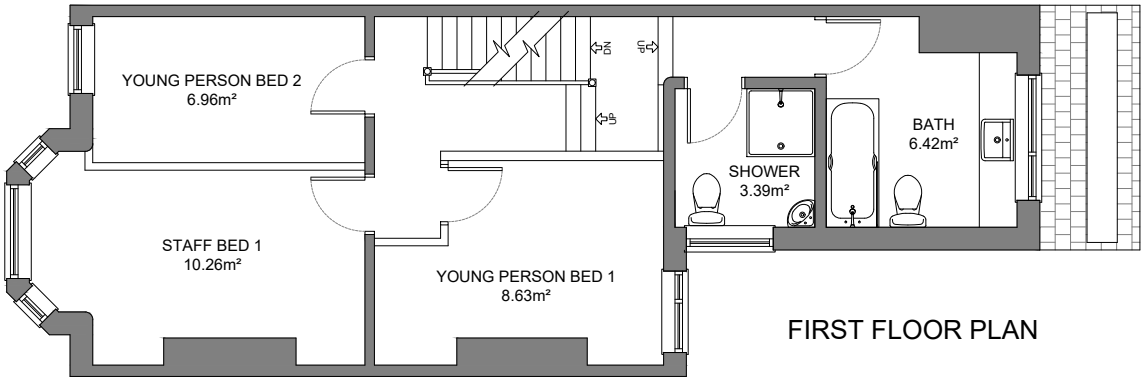

A	FIRST ISSUE	IGS	01.05.25
REV	DESCRIPTION	BY	DATE
TITLE		DRAWN I STEVENSON	DRG No.
PROPOSED FLOOR PLANS		DATE 01.05.25	01
		SCALE 1:100 (A3)	AMENDMENT A

PROJECT	PROPOSED CHILDRENS HOME 7 EAST HOME
CLIENT	

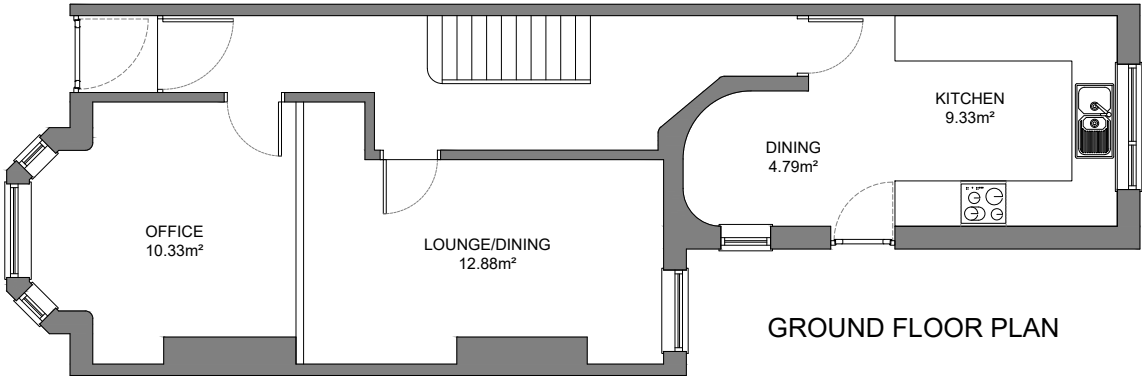