



PLAN

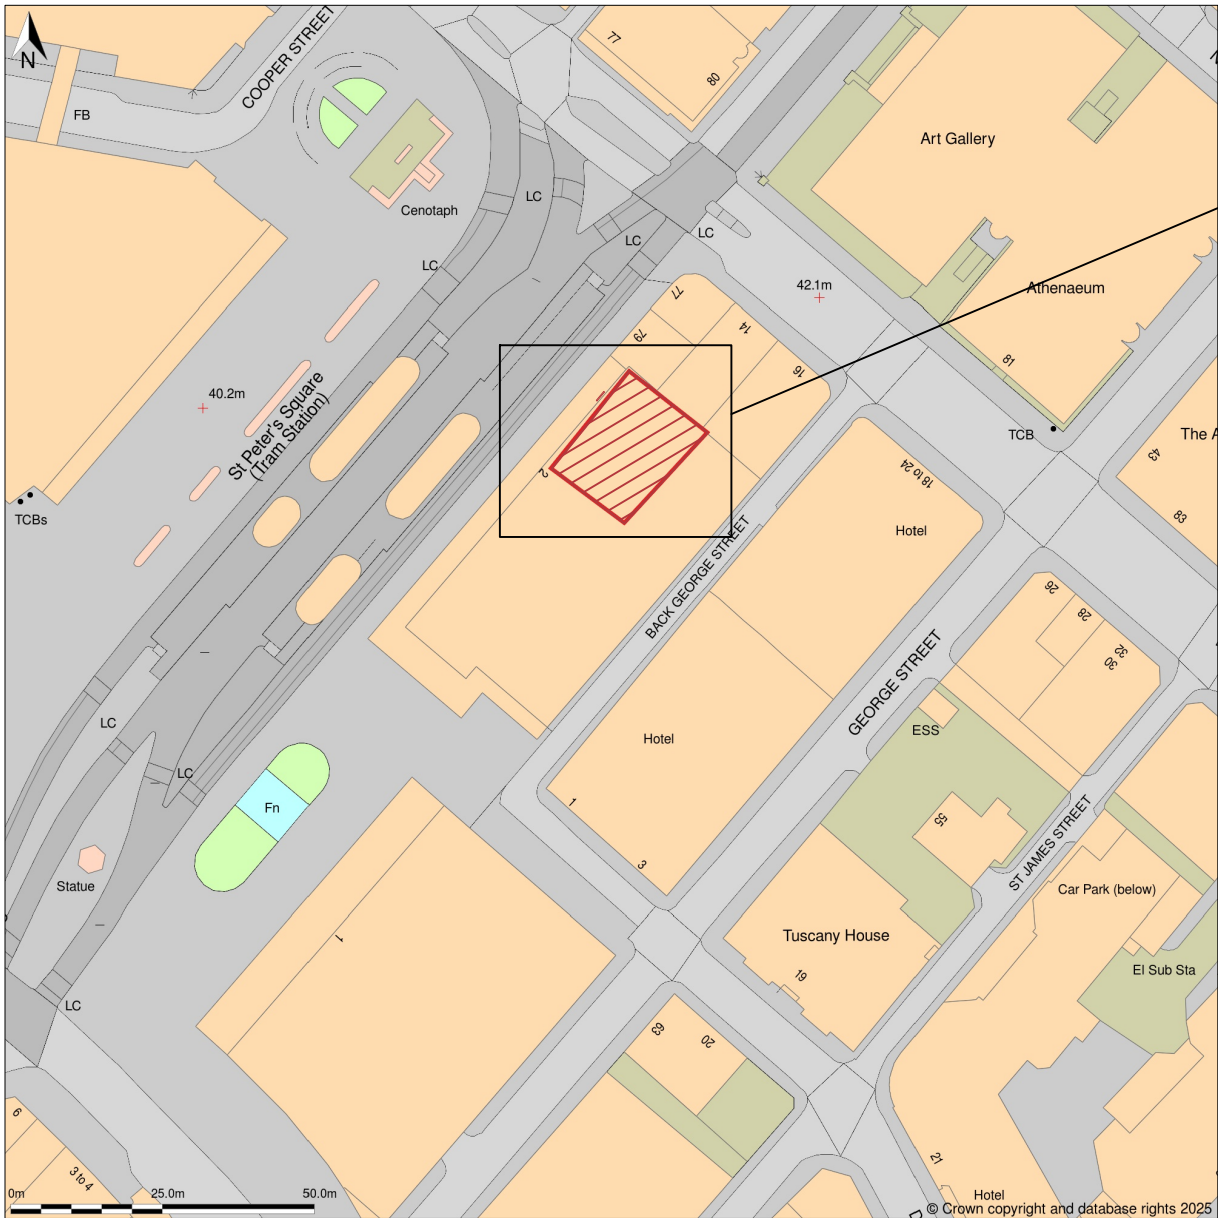


Site Plan
Scale 1:1250

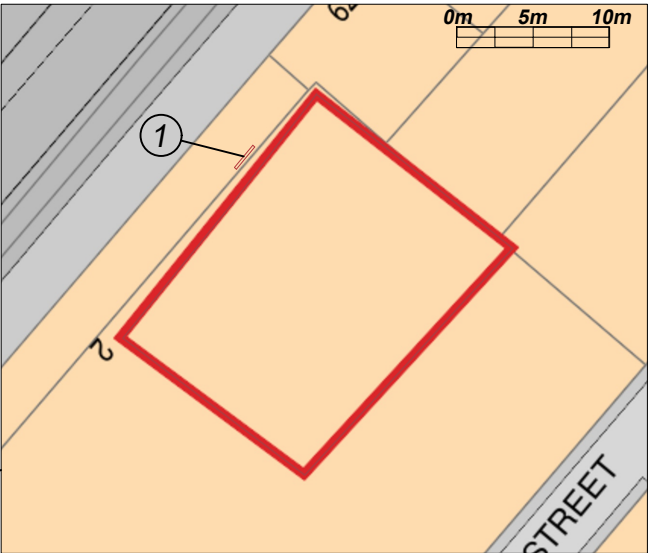

Block Plan
Scale 1:500

① Service hatch

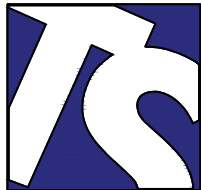

Technical Signs
Floor 1 - Unit 3
Hille Business Centre
132 St Albans Road
Watford, Herts, WD24 4AE
Tel: 01923 811999
Fax: 01923 811998
E-mail: info@technicalsigns.co.uk

Client Wagamama		
Address/Job details		
2 St Peter's square Manchester M2 3DF		
Site Plan		
Scale As specified (A3)		
Drawn by DN	Date 06/05/25	
Drawing No 596943-3	Rev	