



[P1] PANEL TYPE 1 = 1487 x 1276 QTY = 5 No.  
[P2] PANEL TYPE 2 = 1755 x 1276 QTY = 1 No.  
[P3] PANEL TYPE 3 = 953 x 2846 QTY = 2 No.


**FINISH SPECIFICATION**  
**FINISH TYPE:** ANODISED  
**COLOUR REF:** ANOLOK 543

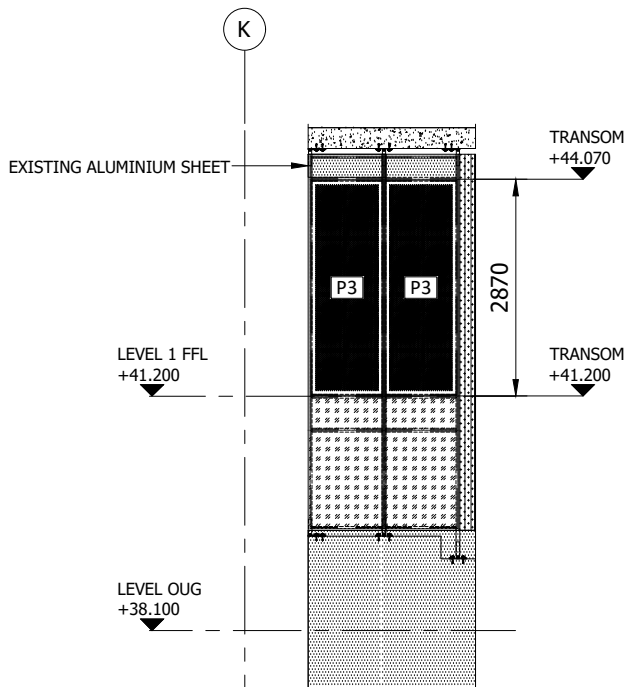

EL1 EAST ELEVATION  
1001 SCALE - 1:100

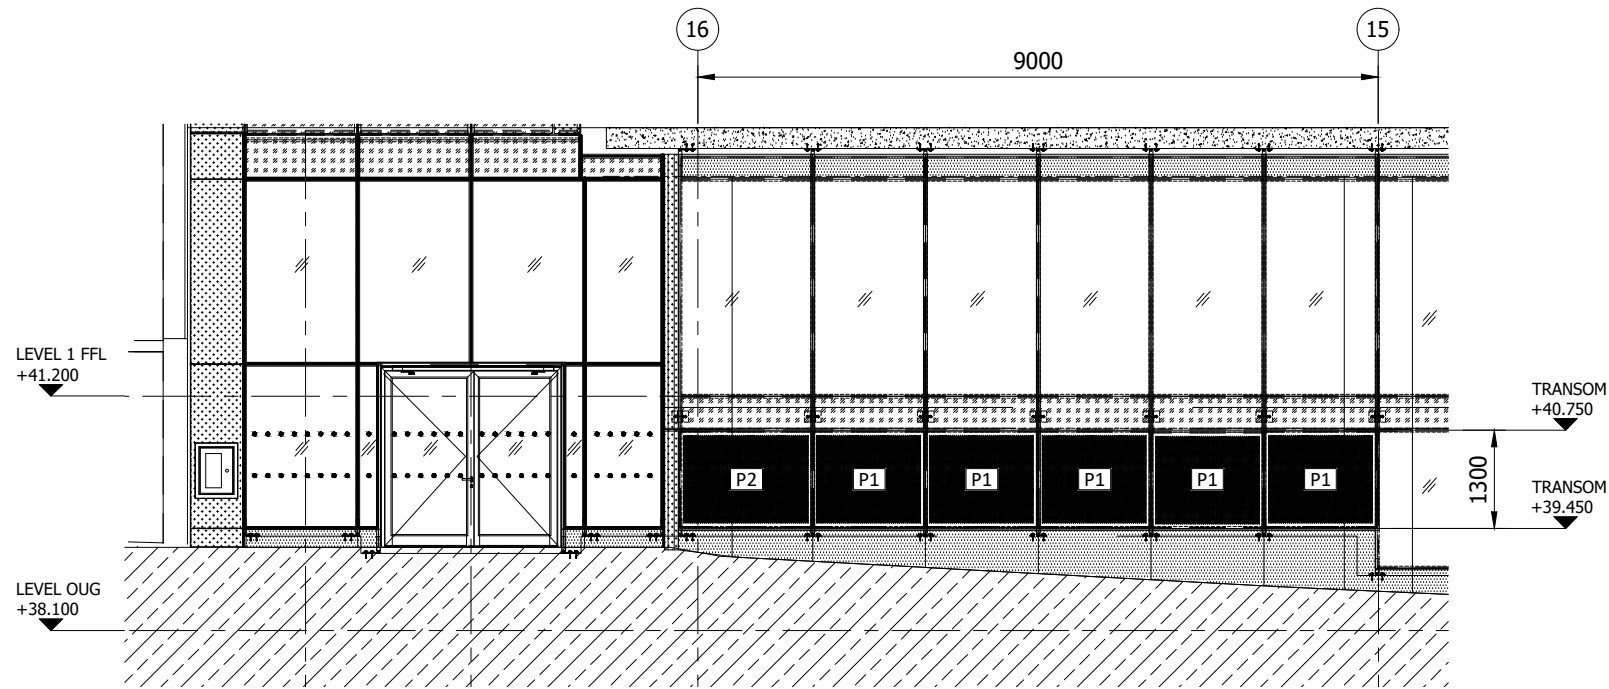

EL2 NORTH ELEVATION  
1001 SCALE - 1:100

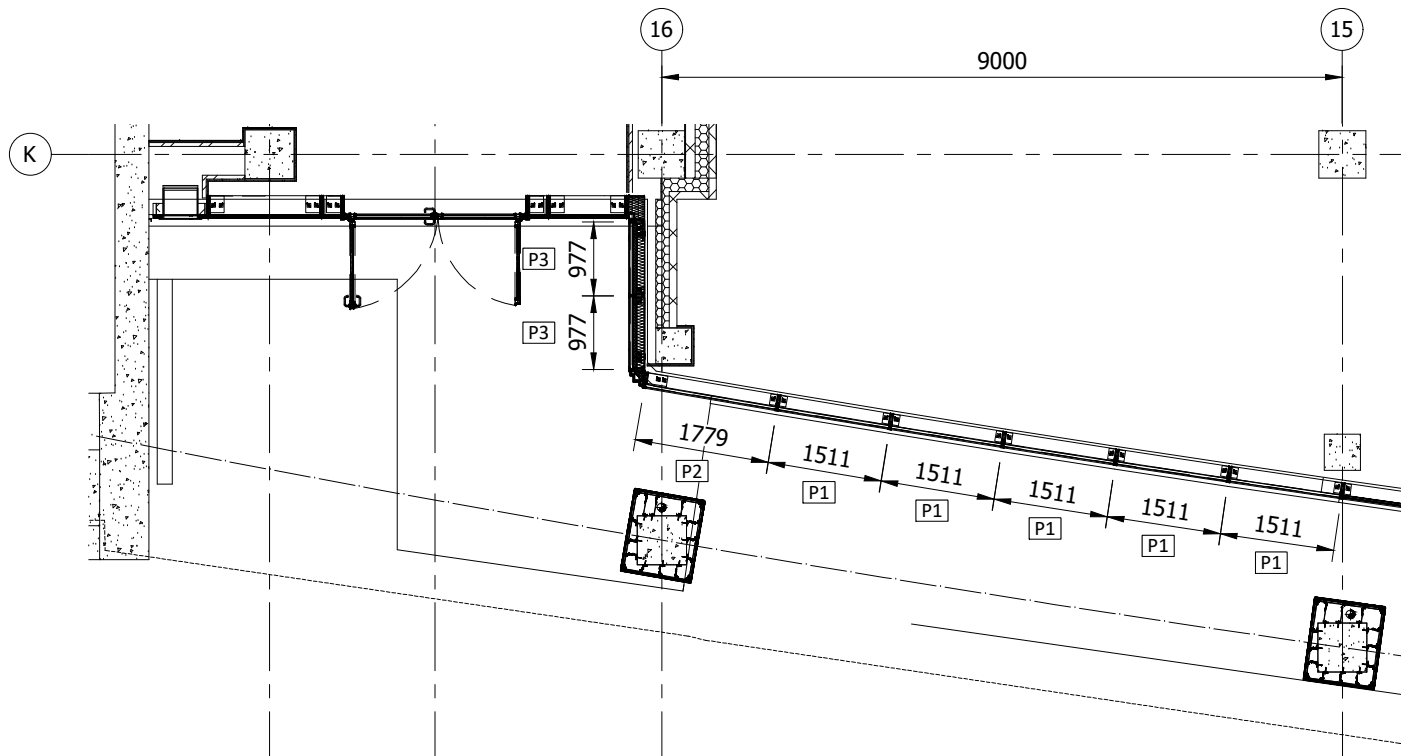

PL1 PLAN OF CURTAIN-WALL  
1001 SCALE - 1:100

This drawing & copyright belongs to Maple Sunscreening Ltd. Do not copy, reproduce or supply any information without prior written permission.

|      |            |              |      |
|------|------------|--------------|------|
| P01  | AB         | FOR APPROVAL |      |
| Rev: | Init/Date: | Revision:    | Chk: |

# MAPLE

Units 11a-11d Bramhall Technology Park, Pepper Rd,  
Hazel Grove, Stockport, Cheshire, SK7 5SA

Tel: 0161 456 6644

www.maplesunscreening.co.uk

Project Title:  
No. 1 St Michaels Restaurant

Client:  
Zerum Planning Ltd

|                    |                    |
|--------------------|--------------------|
| Maple Project Ref: | Maple Element Ref: |
| 6228               | 01                 |

Site Address:  
No. 1 St Michaels Restaurant  
Jacksons Row  
Manchester  
M2 5DA

Drawing Title:  
GENERAL ARRANGEMENT OF  
PERFORATED PANELS

|        |          |            |
|--------|----------|------------|
| Drawn: | Checked: | Date:      |
| AB     |          | 22/01/2025 |

|              |              |
|--------------|--------------|
| Scale:       | Paper Size:  |
| DO NOT SCALE | A3 LANDSCAPE |

|                     |            |
|---------------------|------------|
| Status:             | Revision:  |
| <b>FOR APPROVAL</b> | <b>P01</b> |

Document Reference:  
**6228-MAP-ZZ-ZZ-DR-X-1001**