



FURNITURE		
SYMBOL	IMAGE	DESCRIPTION
EXF1		EXTERNAL PRODUCT REF: Tribeca Side Chair - Sage Green - VE100E H: 765mm, W: 535mm, D: 540mm, SH: 465mm
EXF2		EXTERNAL TABLE SUPPLIER: CONTRACT CHAIR & CO PRODUCT REF: Sage Green - VE100E 770 x 770mm




SHOPFRONT ELEVATION - EXISTING
SCALE 1:50

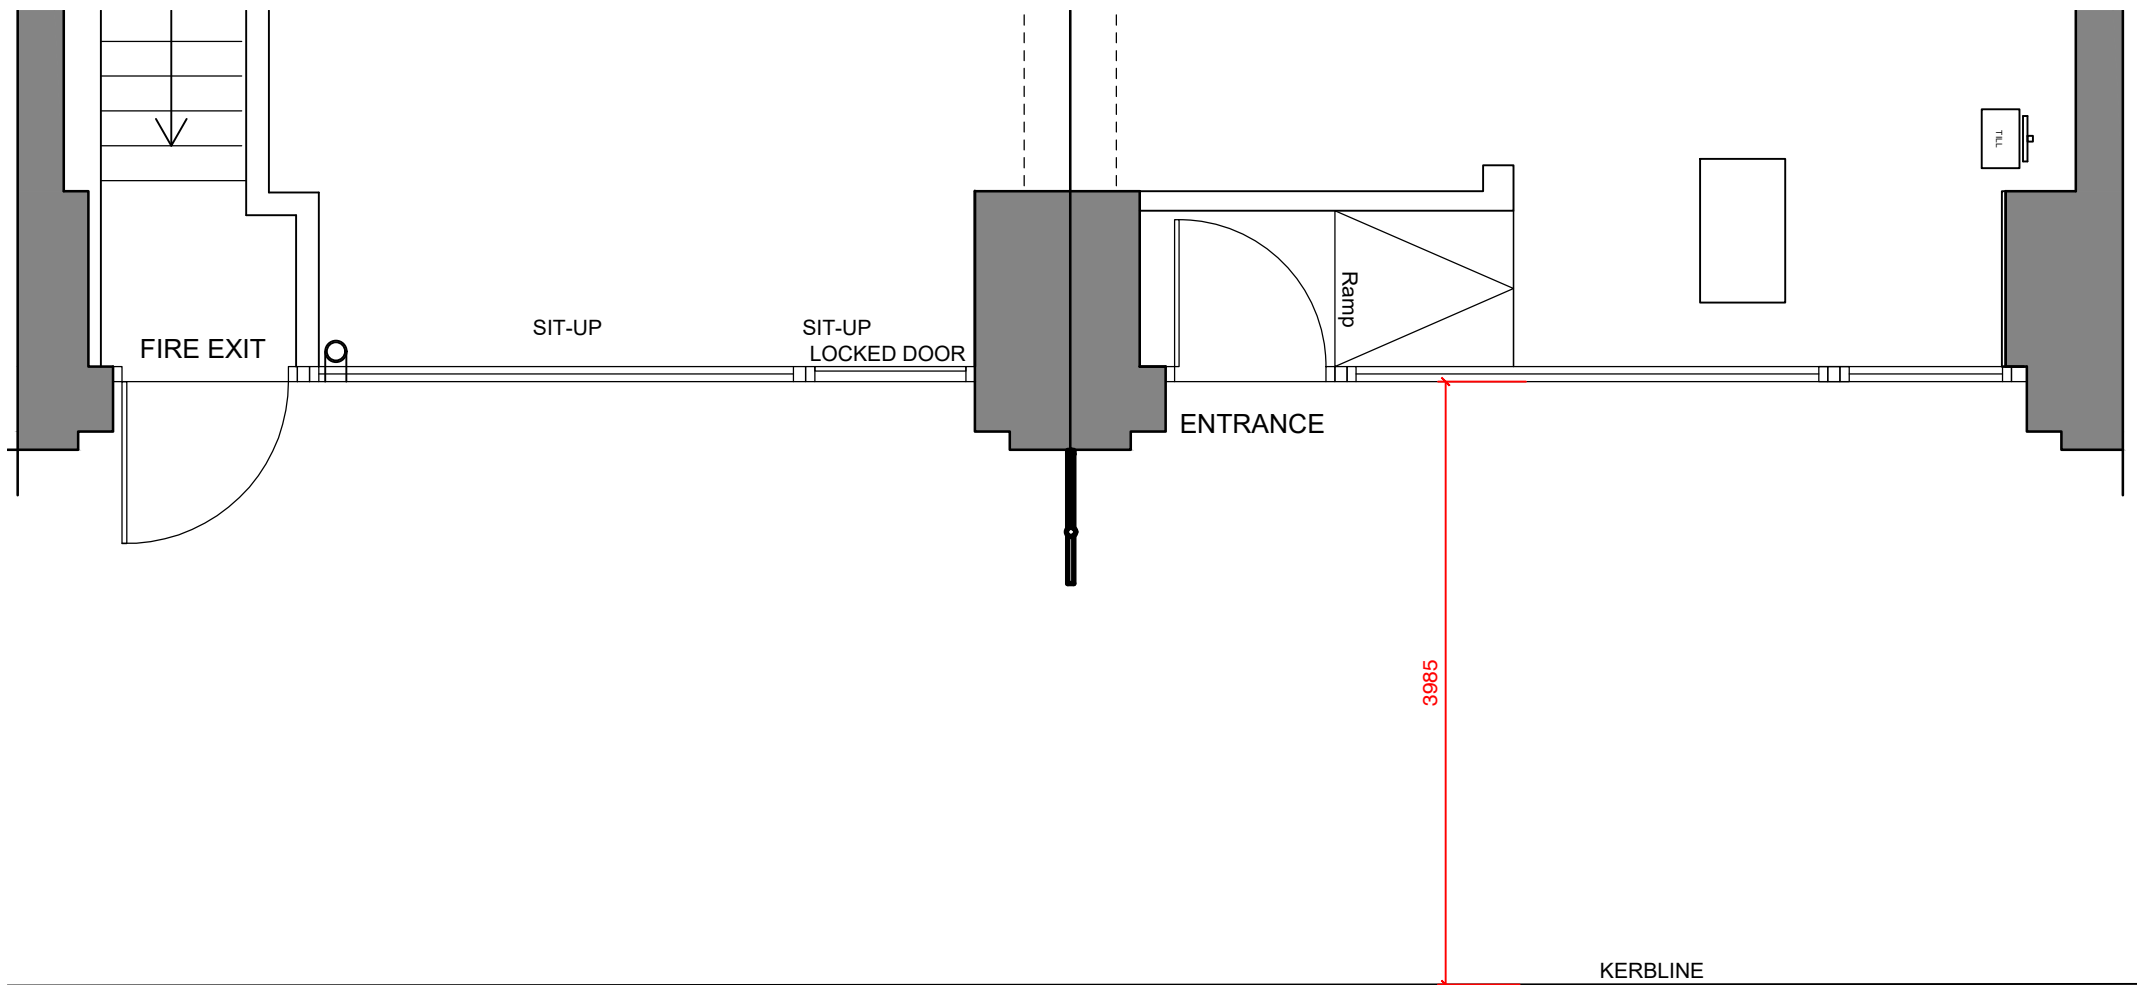

PART PLAN - EXISTING
SCALE 1:50

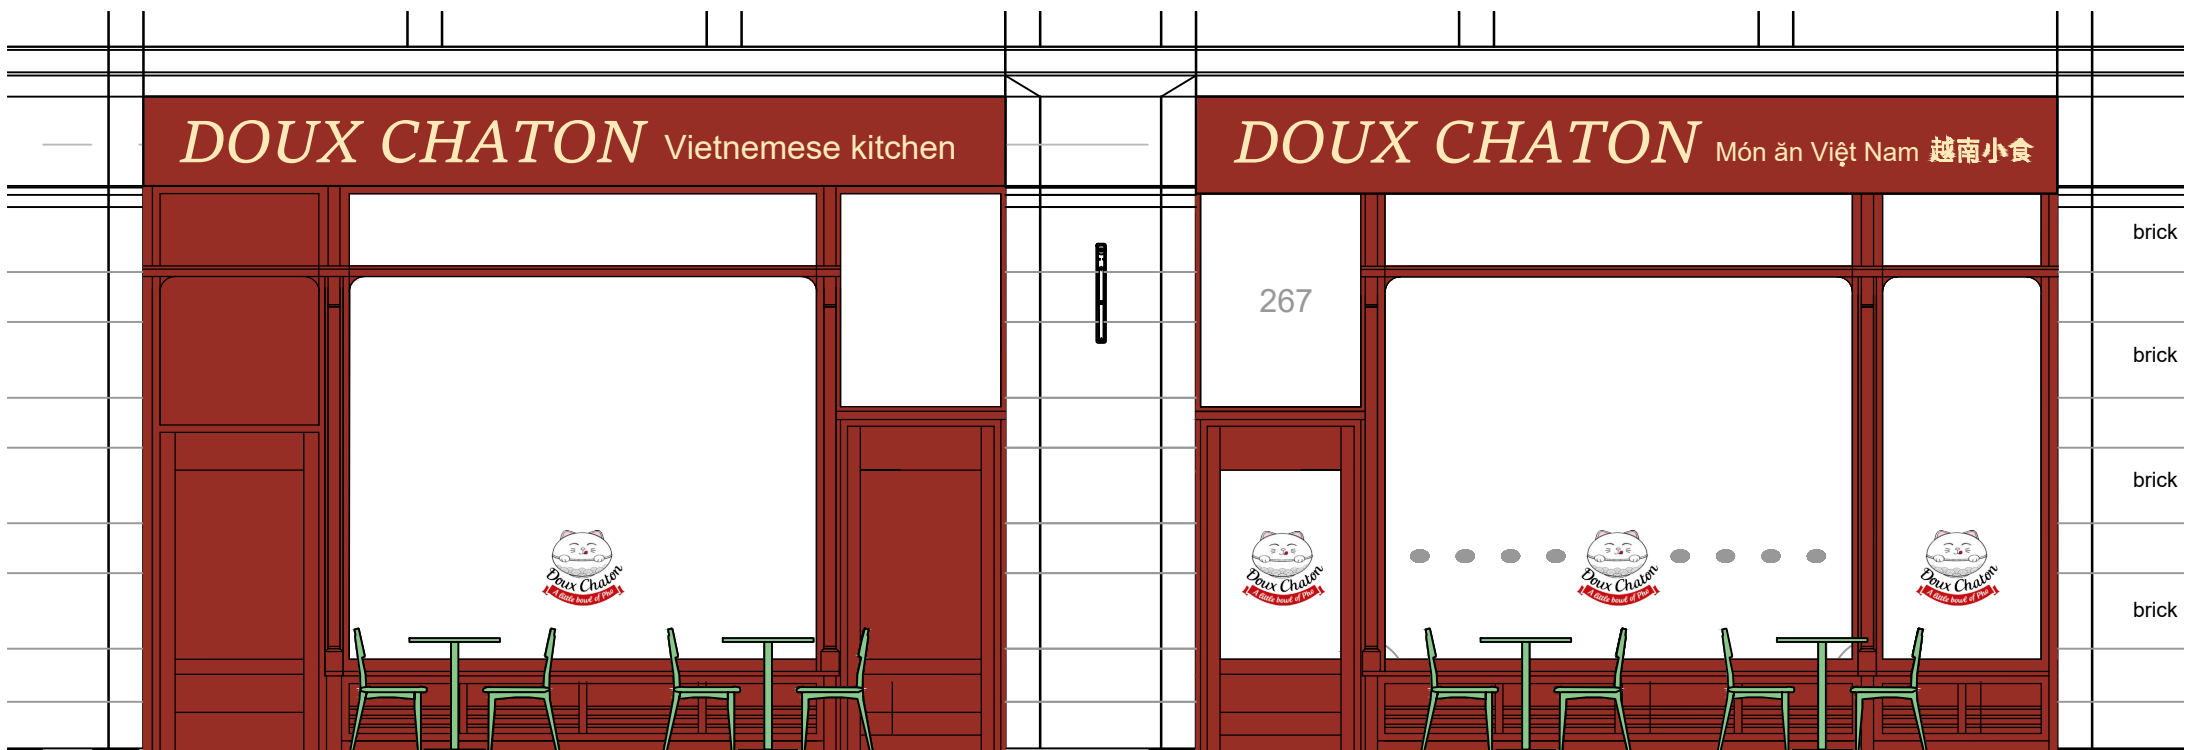

SHOPFRONT ELEVATION - PROPOSED
SCALE 1:50

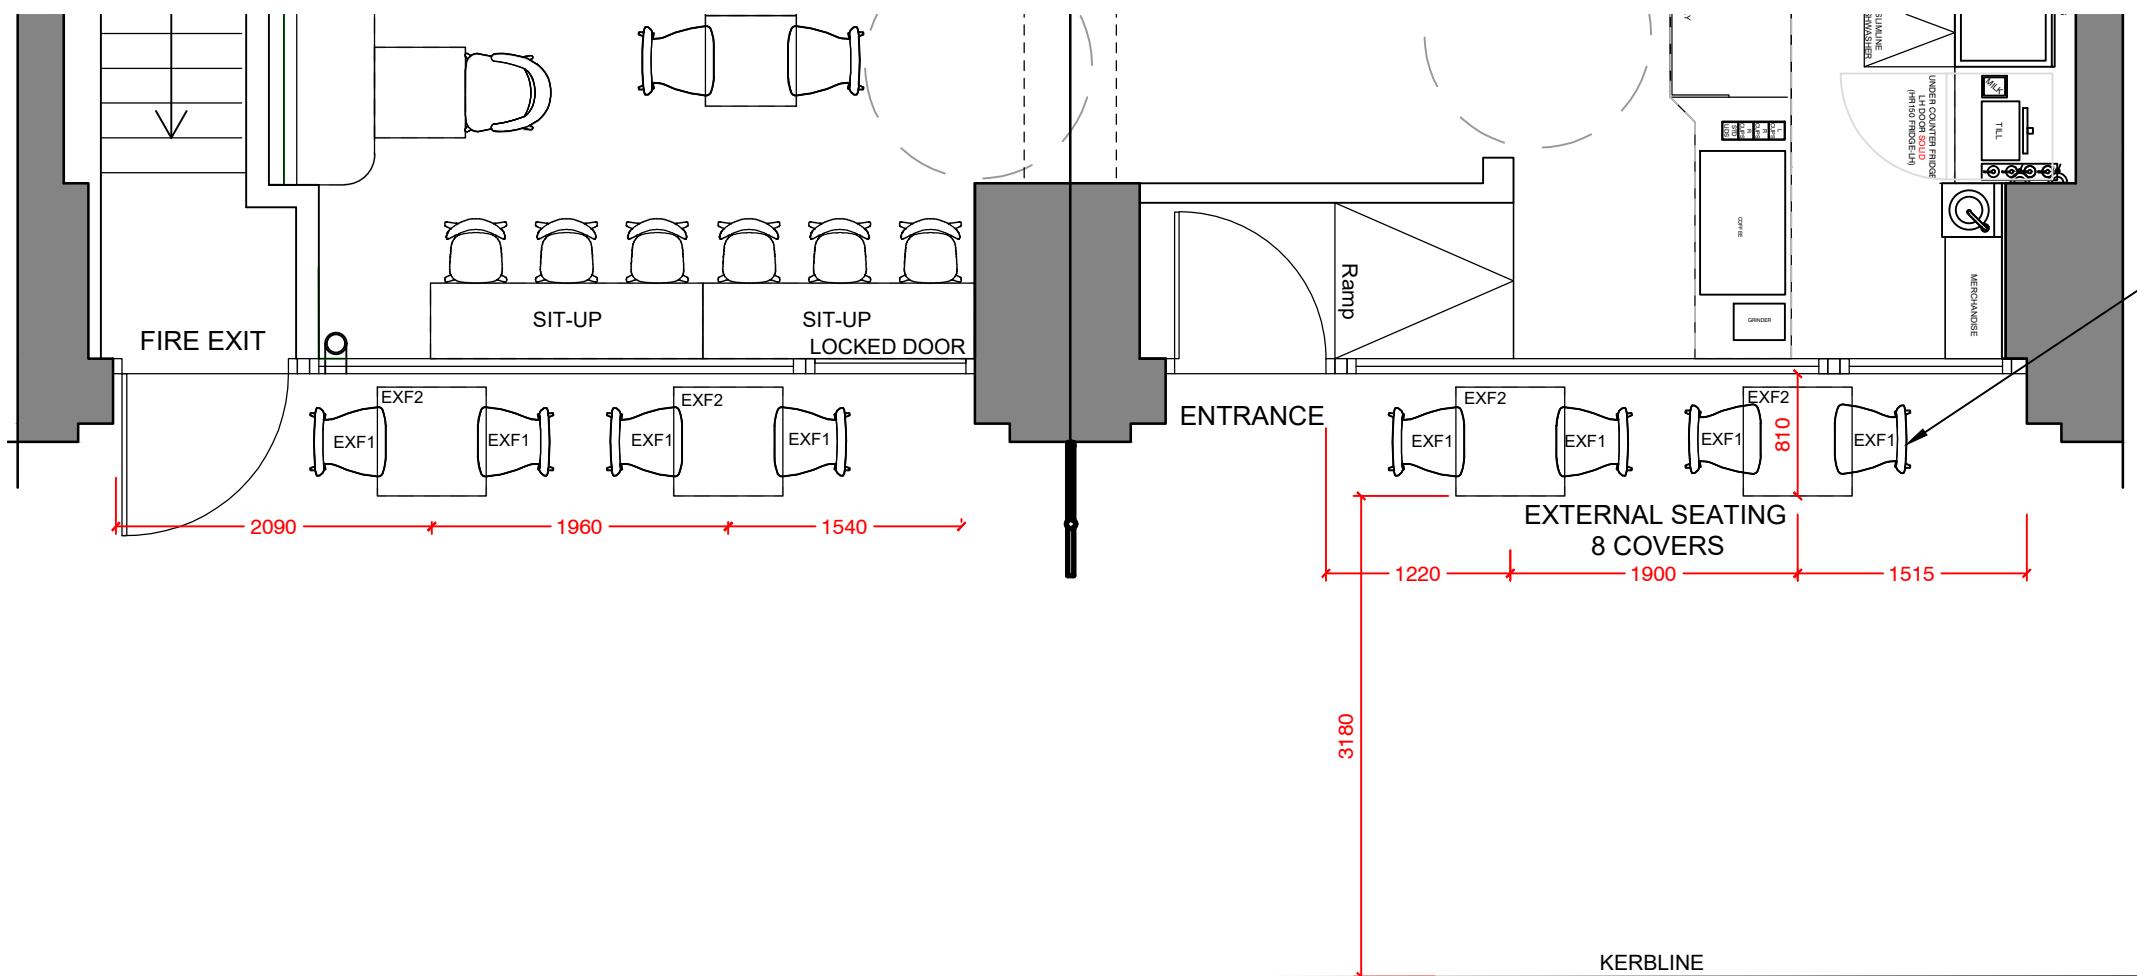

PART PLAN - PROPOSED
SCALE 1:50

© This Drawing and Design is the copyright of M1NT studio and should not be reproduced without written consent.

This non intrusive survey has been produced for spatial design purposes only.

Contractors are to check all levels and dimensions before setting out any site or shop work.

CDM 2015 Designers Risk Assessment
All works to be carried out under CDM regulations.

Contractor to ensure all relevant codes of practice and regulations for the proposed works are adhered to. No residual risk within the attached design unless specifically stated with the attached schedule.

DO NOT SCALE THIS DRAWING

19/05/25	P5	PLANNING UPDATES TO JB EMAIL 19.05.25: - Kerb Line shown	HE	LG
20/12/24	P4	PLANNING UPDATES TO JB EMAIL 19.12.24: - Canopies omitted	HE	LG
17/12/24	P3	PLANNING UPDATES TO JB EMAIL 11.12.24: - Shopfront pink colour changed to a Victorian red. - Awning stripe design changed to a plain colour to emphasise horizontal aesthetic of shopfront elevation. - Halo illumination to signage omitted. - Flag and Flag Pole omitted	HE	LG
24/10/24	P2	MANIFESTATION TO EXISTING SHOWN	HE	LG
17/09/24	P1	PRELIMINARY	HE	ST
Date	Rev	Details	Drwn	Chk

Issue:	For Information	Stage:	S4
Client:	DOUX CHATON		
Project:	265-267 Deansgate Terrace Deansgate Manchester M3 4EW		
Title:	EXTERNAL SEATING		
Date:	10.09.24	Drawn:	HE
Scale:	1:50 @ A1	Checked:	LG
DWG NO:	202393_M1NT_XX_ZZ_A_DR_0007	Rev	P5

M1NT
STUDIO. www.m1ntstudio.com | h@k@m1ntstudio.com

EXTERNAL SEATING PLAN
SCALE 1:50