



G251
XX-101

Party Wall Detail
Proposed Level 06 Floor Plan

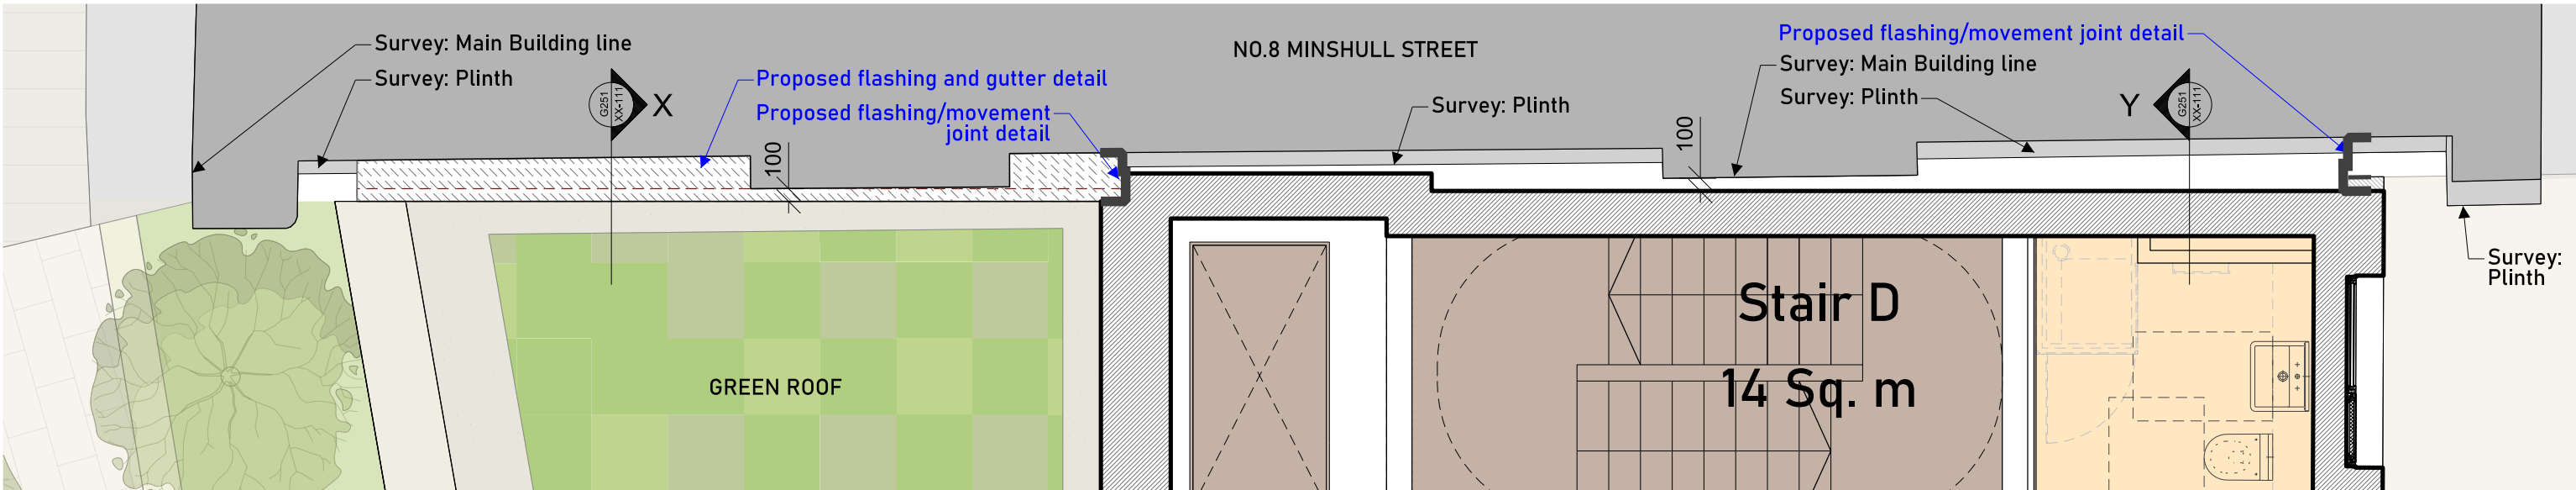


G251
XX-101

Party Wall Detail
Proposed Typical Floor Plan

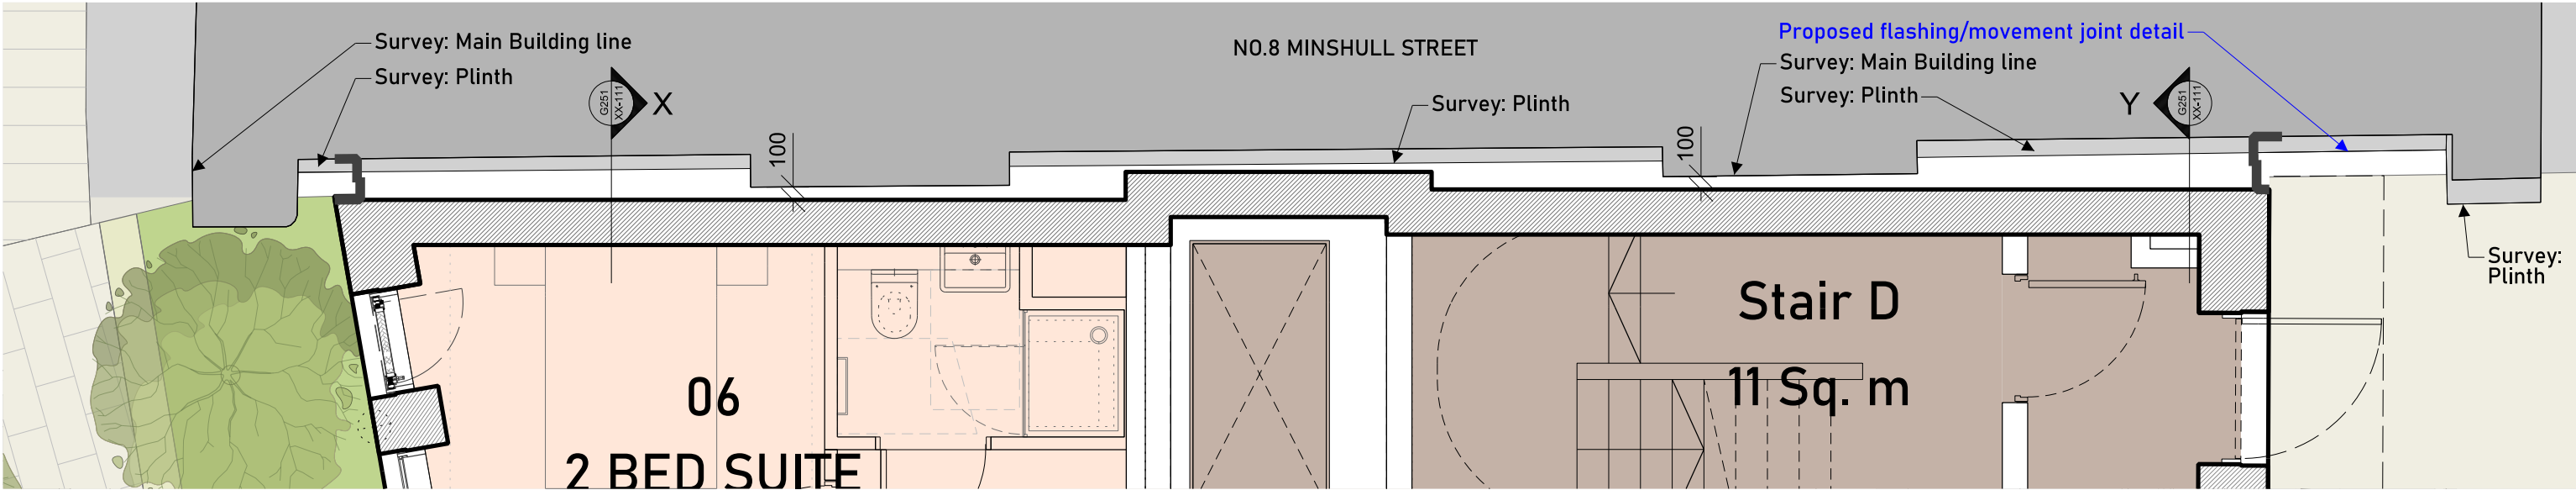

G251
XX-101

Party Wall Detail
Proposed Ground Floor Plan

 This drawing is copyright Do not scale off dimensions. All dimensions to be checked on site by contractor. Contractor to report any dimensional discrepancies, errors or omissions prior to commencing on site.	NOTE:	NORTH 	<table><tr><th>Rev</th><th>Date</th><th>Description</th></tr><tr><td>P01</td><td>07-07-2025</td><td>Planning Submission</td></tr><tr><td> </td><td> </td><td> </td></tr><tr><td> </td><td> </td><td> </td></tr><tr><td> </td><td> </td><td> </td></tr><tr><td> </td><td> </td><td> </td></tr><tr><td> </td><td> </td><td> </td></tr><tr><td> </td><td> </td><td> </td></tr><tr><td> </td><td> </td><td> </td></tr><tr><td> </td><td> </td><td> </td></tr></table>	Rev	Date	Description	P01	07-07-2025	Planning Submission																									<table><tr><td colspan="2">Project Title Joyce, 17 Chorlton Street, Manchester</td></tr><tr><td>Job No 10531</td><td>Scale 1:50 @ A3</td></tr><tr><td>Drawing No 10531-SHA-ZZ-A-B5D9-G251-DE-XX-101</td><td>Revision P01</td></tr></table>	Project Title Joyce, 17 Chorlton Street, Manchester		Job No 10531	Scale 1:50 @ A3	Drawing No 10531-SHA-ZZ-A-B5D9-G251-DE-XX-101	Revision P01	<table><tr><td colspan="2">Drawing Title External Wall Details Proposed Listed Building Party Wall Interface Study Floor Plans</td></tr><tr><td colspan="2">MANCHESTER 5-8 Roberts Place London EC1R 9BB +44 (0)20 7549 4000 www.simpsonhaugh.com</td></tr><tr><td colspan="2">LONDON 5-8 Roberts Place London EC1R 9BB +44 (0)20 7549 4000 mail@simpsonhaugh.com</td></tr></table>	Drawing Title External Wall Details Proposed Listed Building Party Wall Interface Study Floor Plans		MANCHESTER 5-8 Roberts Place London EC1R 9BB +44 (0)20 7549 4000 www.simpsonhaugh.com		LONDON 5-8 Roberts Place London EC1R 9BB +44 (0)20 7549 4000 mail@simpsonhaugh.com	
			Rev	Date	Description	
			P01	07-07-2025	Planning Submission	
Project Title Joyce, 17 Chorlton Street, Manchester	
Job No 10531	Scale 1:50 @ A3	
Drawing No 10531-SHA-ZZ-A-B5D9-G251-DE-XX-101	Revision P01	
Drawing Title External Wall Details Proposed Listed Building Party Wall Interface Study Floor Plans	
MANCHESTER 5-8 Roberts Place London EC1R 9BB +44 (0)20 7549 4000 www.simpsonhaugh.com	
LONDON 5-8 Roberts Place London EC1R 9BB +44 (0)20 7549 4000 mail@simpsonhaugh.com	