



340 Deansgate
Manchester

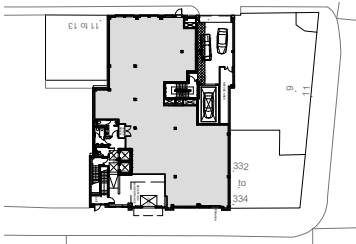


Front Elevation
Key Plan
Scale 1:1250 @ A3



FRONT ELEVATION Scale 1:100 @ A3

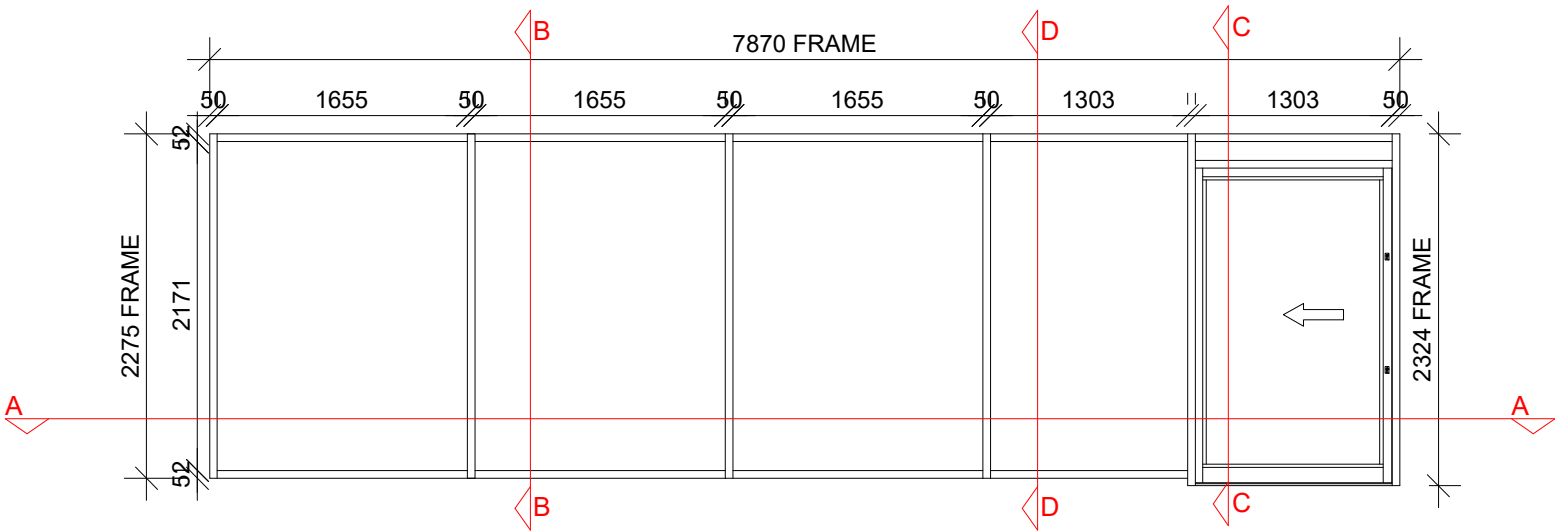

GLAZING ELEVATION Scale 1:50 @ A3

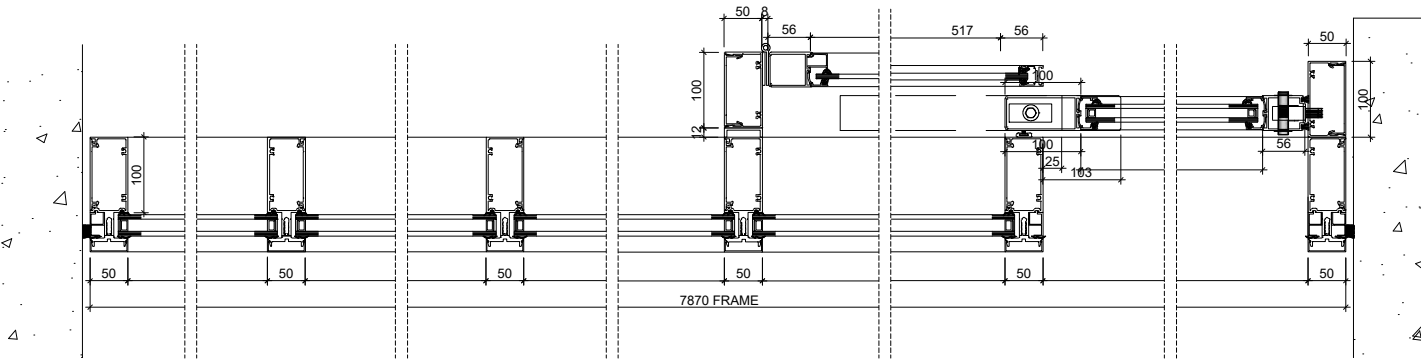


SECTION A-A: GLAZING JAMB DETAILS Scale 1:10 @ A3

Clear glazing above door with door mechanism behind in RAL 9007 to match shopfront

Senior Architectural SCW100 Thermally broken aluminium curtain wall system, polyester powder coated in RAL colour 9007 to match the existing fascia above

DOOR AND WINDOW DETAILS COURTESY OF MBE SYSTEMS LTD AND CTS (SHOPFITTING) LTD

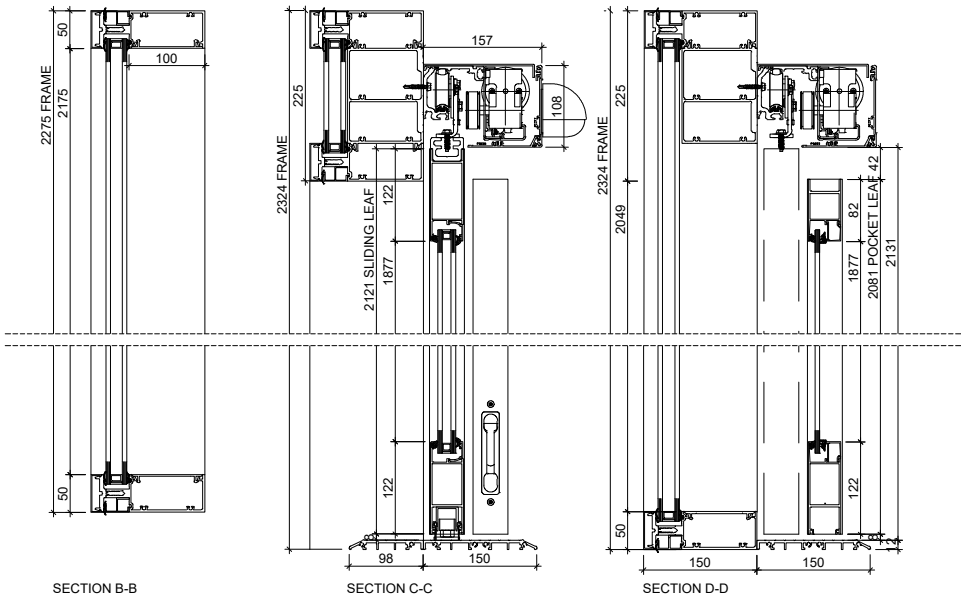

GLAZING HEAD AND SILL DETAILS Scale 1:10 @ A3

All drawings are subject to full site survey. All dimensions are to be checked on site.	REV. DESCRIPTION	DATE	INITIALS		CLIENT	 PROJECT 340 Deansgate Manchester M3 4LY CHQ REFERENCE CHQ.24.16854					SCALE		DRAWN
					1:100, 1:50, 1:10 @ A1						ZV		
					PLANNING			Proposed Shopfront Details					
	PROJECT CODE				ORIGINATOR	DIVISION	LEVEL	DRG. NO.	REV				
XA-DNSG_XXXX			CHQ	Z07	00	PL-A-2006	V2						