


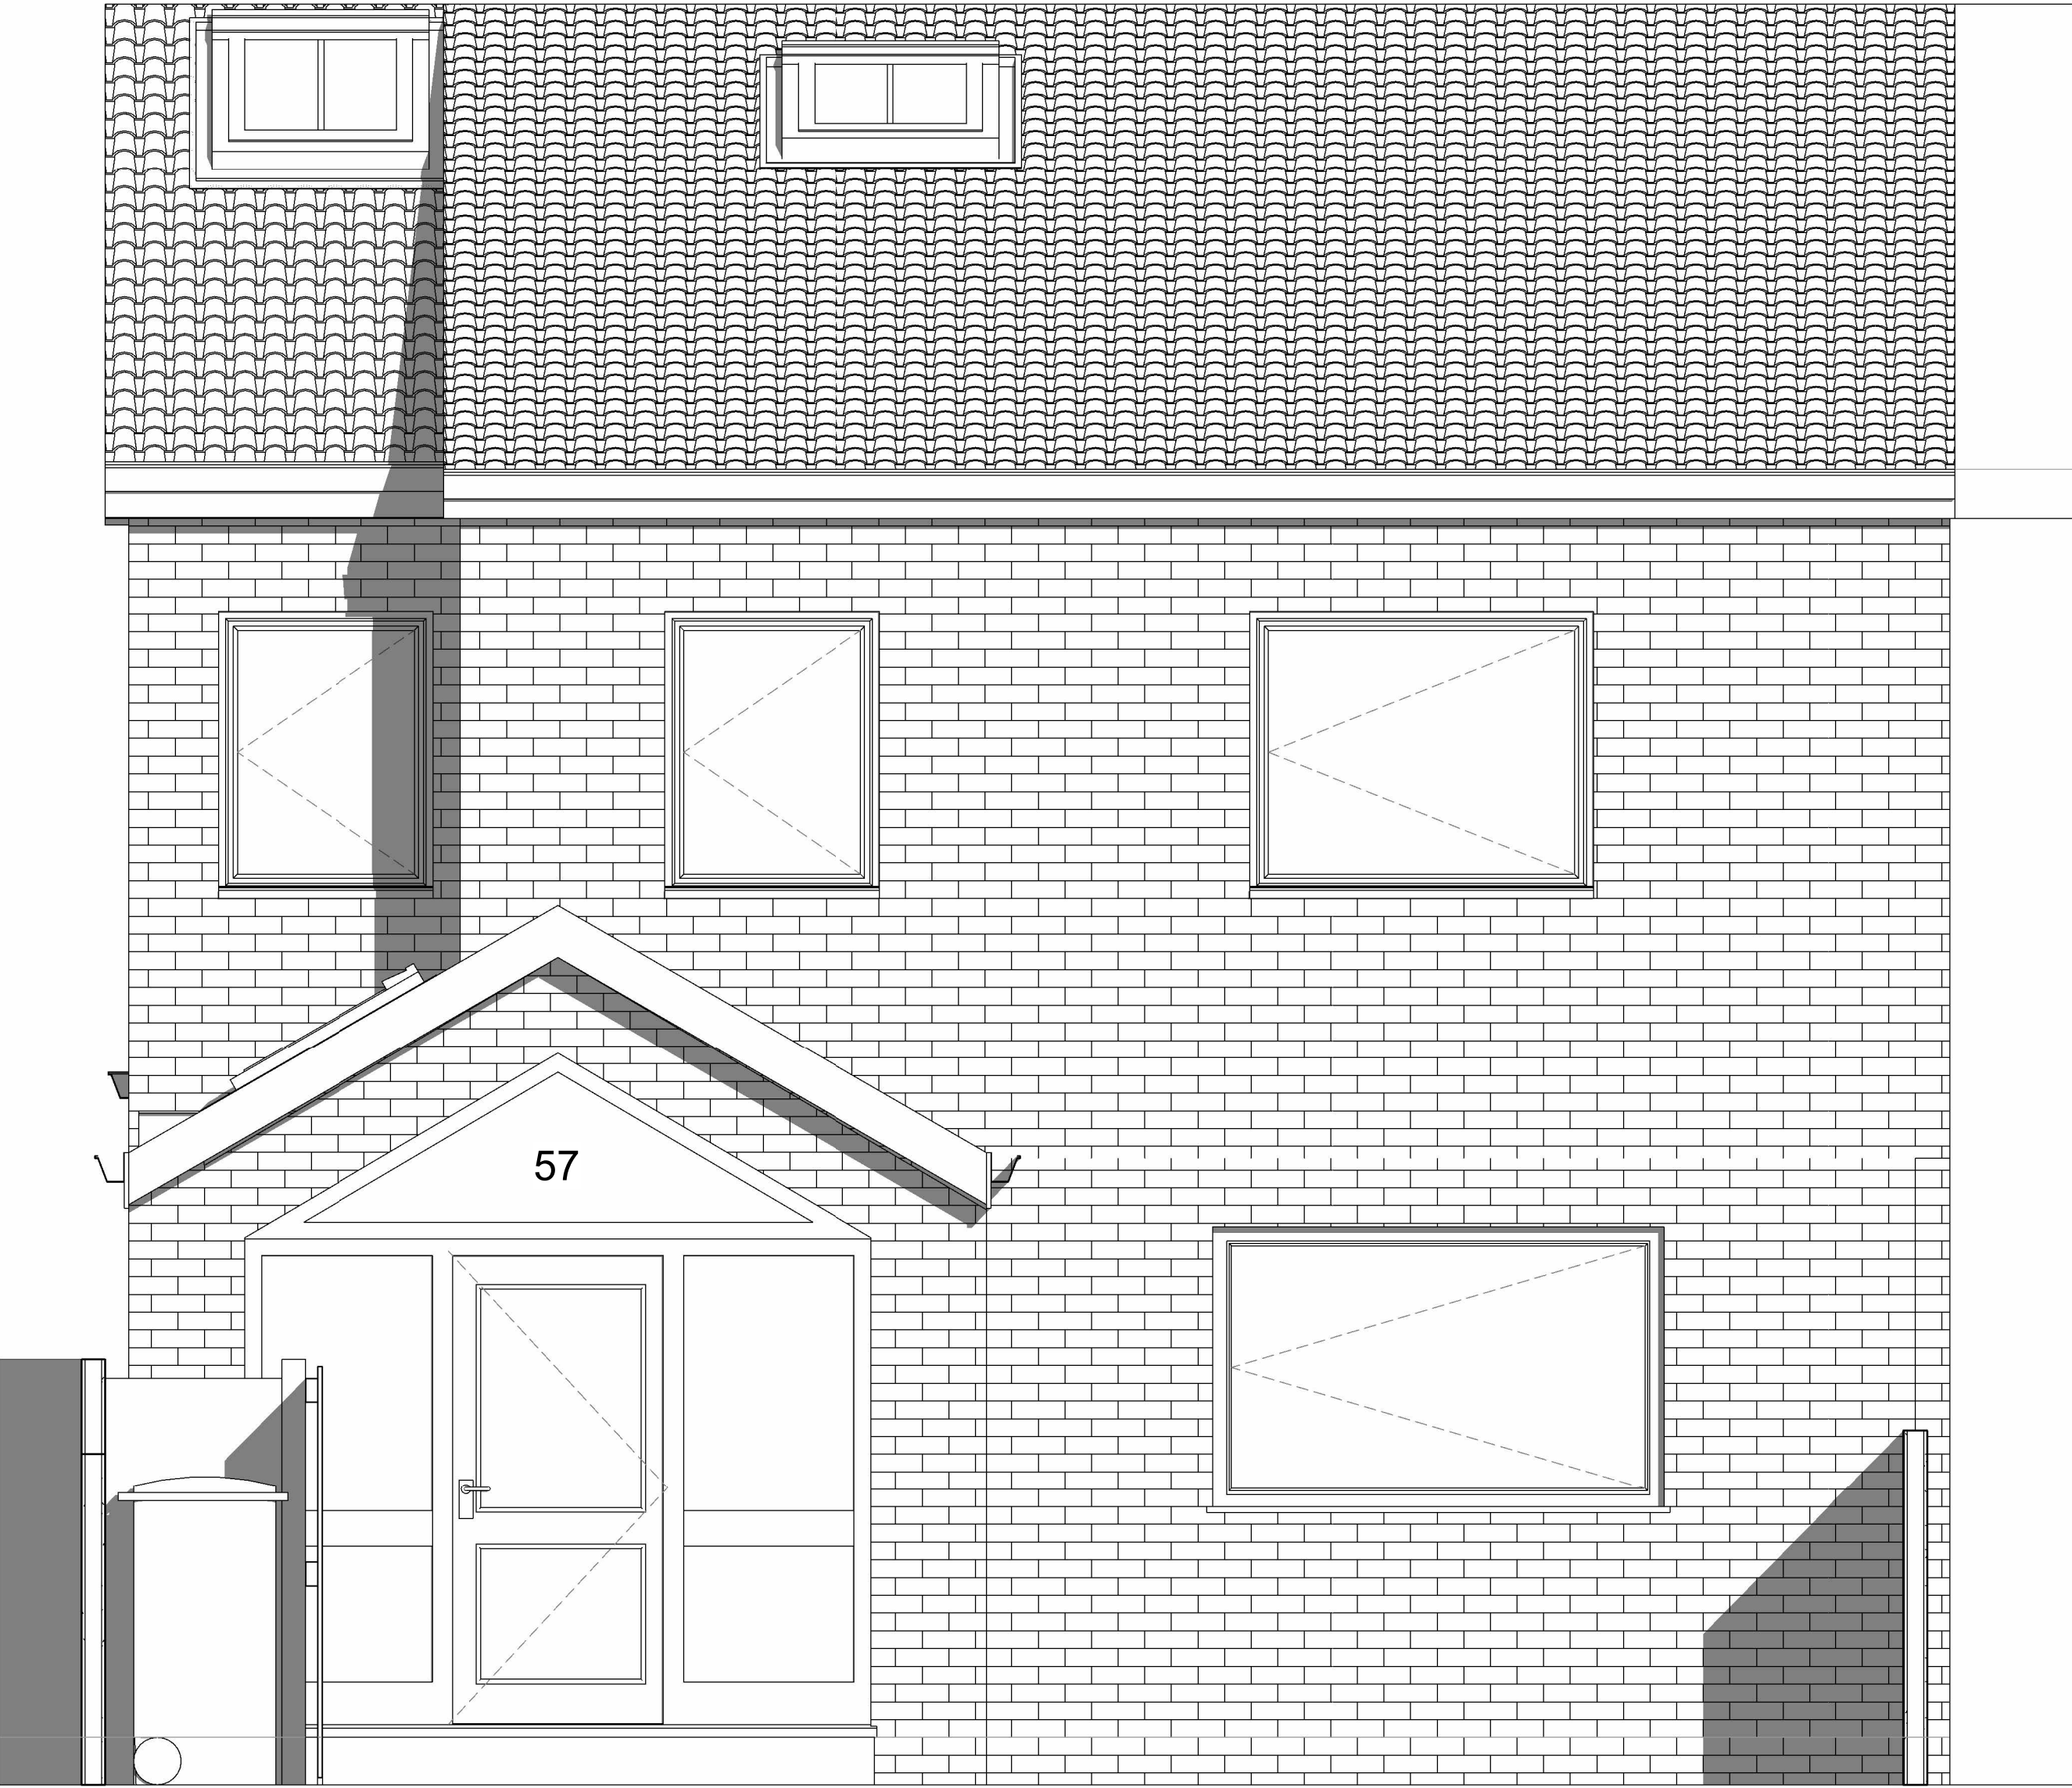

57 BIRCH HALL LANE

Planning Drawing Pack

Proposed Part Single
Part Two Storey Extension
With Dormer & Front Porch
2025

- GENERAL NOTES:**
- THIS DRAWING IS FOR PLANNING PURPOSES ONLY AND IS NOT FIT FOR CONSTRUCTION.
 - ALL SPECIFICATIONS, MATERIALS & WORKMANSHIP TO BE IN ACCORDANCE WITH CURRENT BUILDING REGS & ANY OTHER STATUTORY AUTHORITY STANDARDS.
 - DO NOT SCALE FROM THIS DRAWING. FOR THE AVOIDANCE OF DOUBT ALL DIMENSIONS ARE MEASURED TO FROM WALL FINISH UNLESS OTHERWISE STATED.
 - DRAWING TO BE READ IN CONJUNCTION WITH SUPPLIERS JOIST, STAIRS, TRUSS, HEATING AND KITCHEN DESIGNS/LAYOUTS.
 - ANY DISCREPANCY FOUND TO BE REPORTED TO RENOVIVE IMMEDIATELY.
 - ALL RIGHT RESERVED WITH RENOVIVE. DO NOT COPY, CHANGE OR AMEND WITHOUT PRIOR PERMISSION FROM RENOVIVE.

Rev	Description	Date


CODE	SUITABILITY DESCRIPTION
STATUS	PURPOSE OF ISSUE



RENOVIVE
DESIGN | BUILD | REVIVE

Visit: www.renovive.uk
Email: info@renovive.uk
Phone: 0161 399 2427

PROJECT		
57 Birch Hall Lane		
TITLE		
Cover Page		
CLIENT		
Mr. Shueb		
DRAWN BY Author	CHECKED BY Checker	DATE 25/11/2024
SCALE (@ A1) 1 : 25		PROJECT NUMBER 571024
DRAWING NUMBER A100		REV

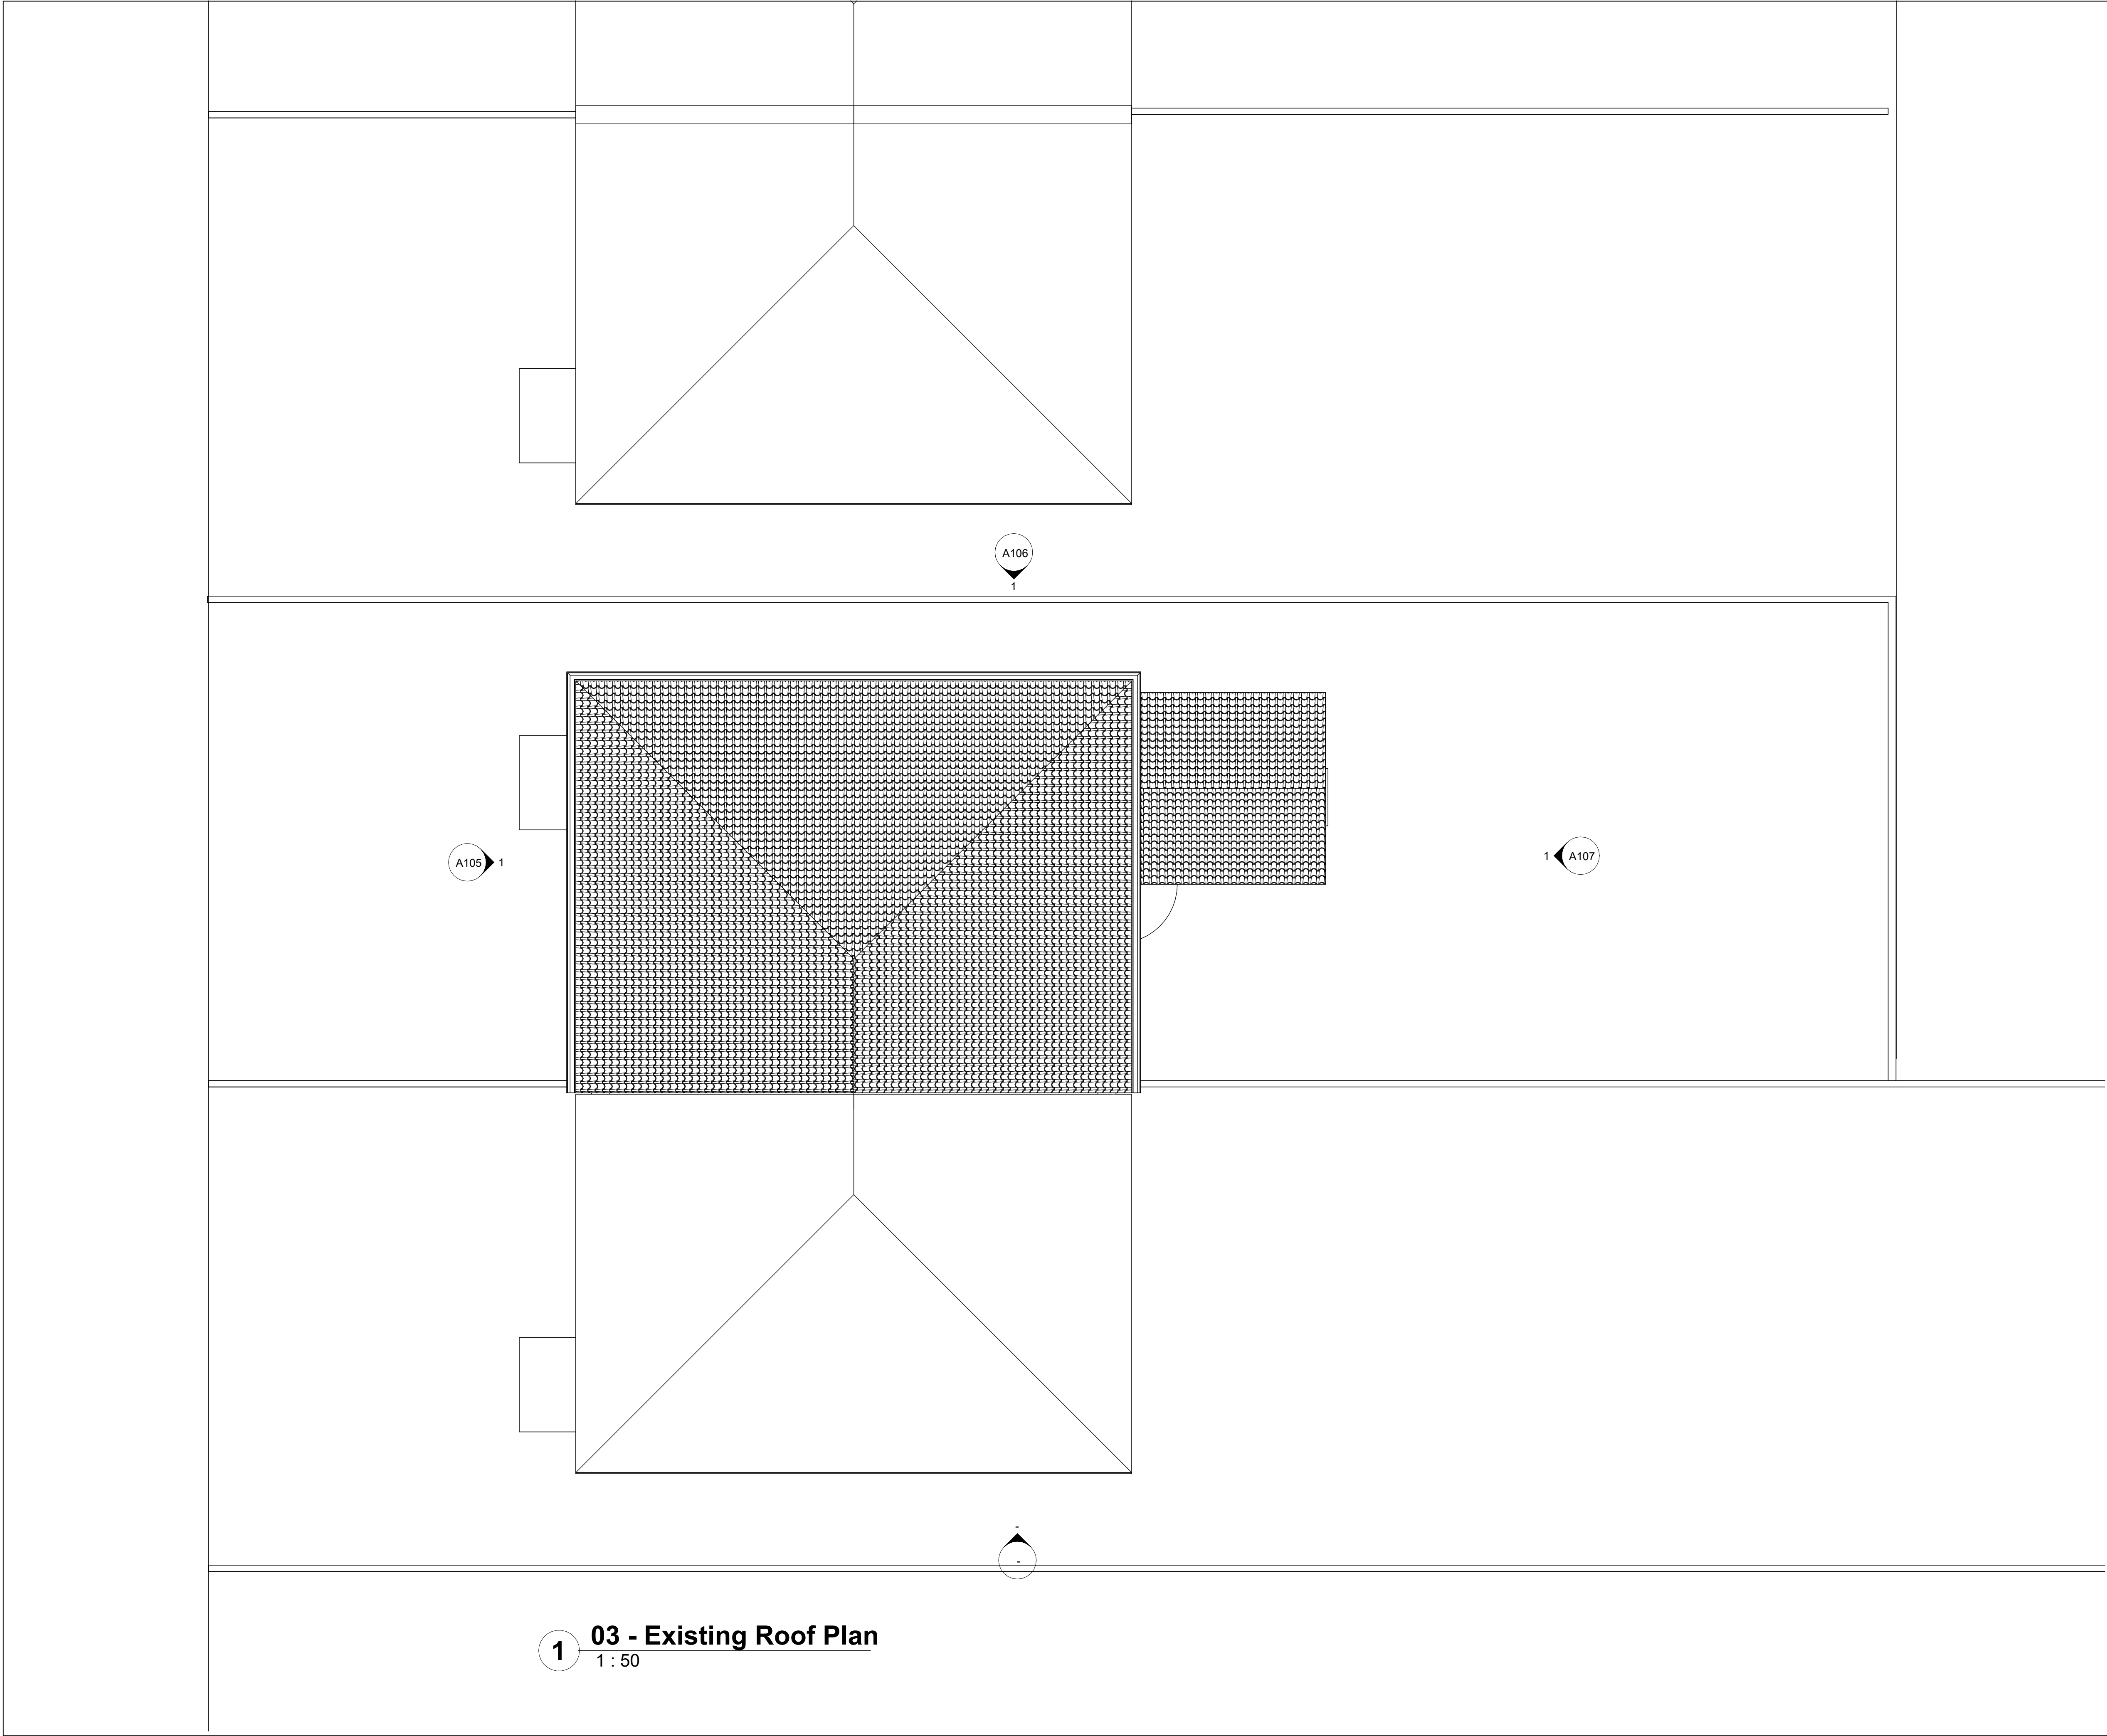

- GENERAL NOTES:**
- THIS DRAWING IS FOR PLANNING PURPOSES ONLY AND IS NOT FIT FOR CONSTRUCTION.
 - ALL SPECIFICATIONS, MATERIALS & WORKMANSHIP TO BE IN ACCORDANCE WITH CURRENT BUILDING REGS & ANY OTHER STATUTORY AUTHORITY STANDARDS.
 - DO NOT SCALE FROM THIS DRAWING. FOR THE AVOIDANCE OF DOUBT ALL DIMENSIONS ARE MEASURED TO FROM WALL FINISH UNLESS OTHERWISE STATED.
 - DRAWING TO BE READ IN CONJUNCTION WITH SUPPLIERS JOIST, STAIRS, TRUSS, HEATING AND KITCHEN DESIGNS/LAYOUTS.
 - ANY DISCREPANCY FOUND TO BE REPORTED TO RENOVIVE IMMEDIATELY.
 - ALL RIGHT RESERVED WITH RENOVIVE. DO NOT COPY, CHANGE OR AMEND WITHOUT PRIOR PERMISSION FROM RENOVIVE.

Rev	Description	Date


CODE	SUITABILITY DESCRIPTION
STATUS	PURPOSE OF ISSUE



RENOVIVE
DESIGN | BUILD | REVIVE

Visit: www.renovive.uk
Email: info@renovive.uk
Phone: 0161 399 2427

PROJECT		
57 Birch Hall Lane		
TITLE		
Existing - Site Plan		
CLIENT		
Mr. Shueb		
DRAWN BY MK	CHECKED BY -	DATE 01/06325
SCALE (@ A1) 1 : 50		PROJECT NUMBER 571024
DRAWING NUMBER A101		REV

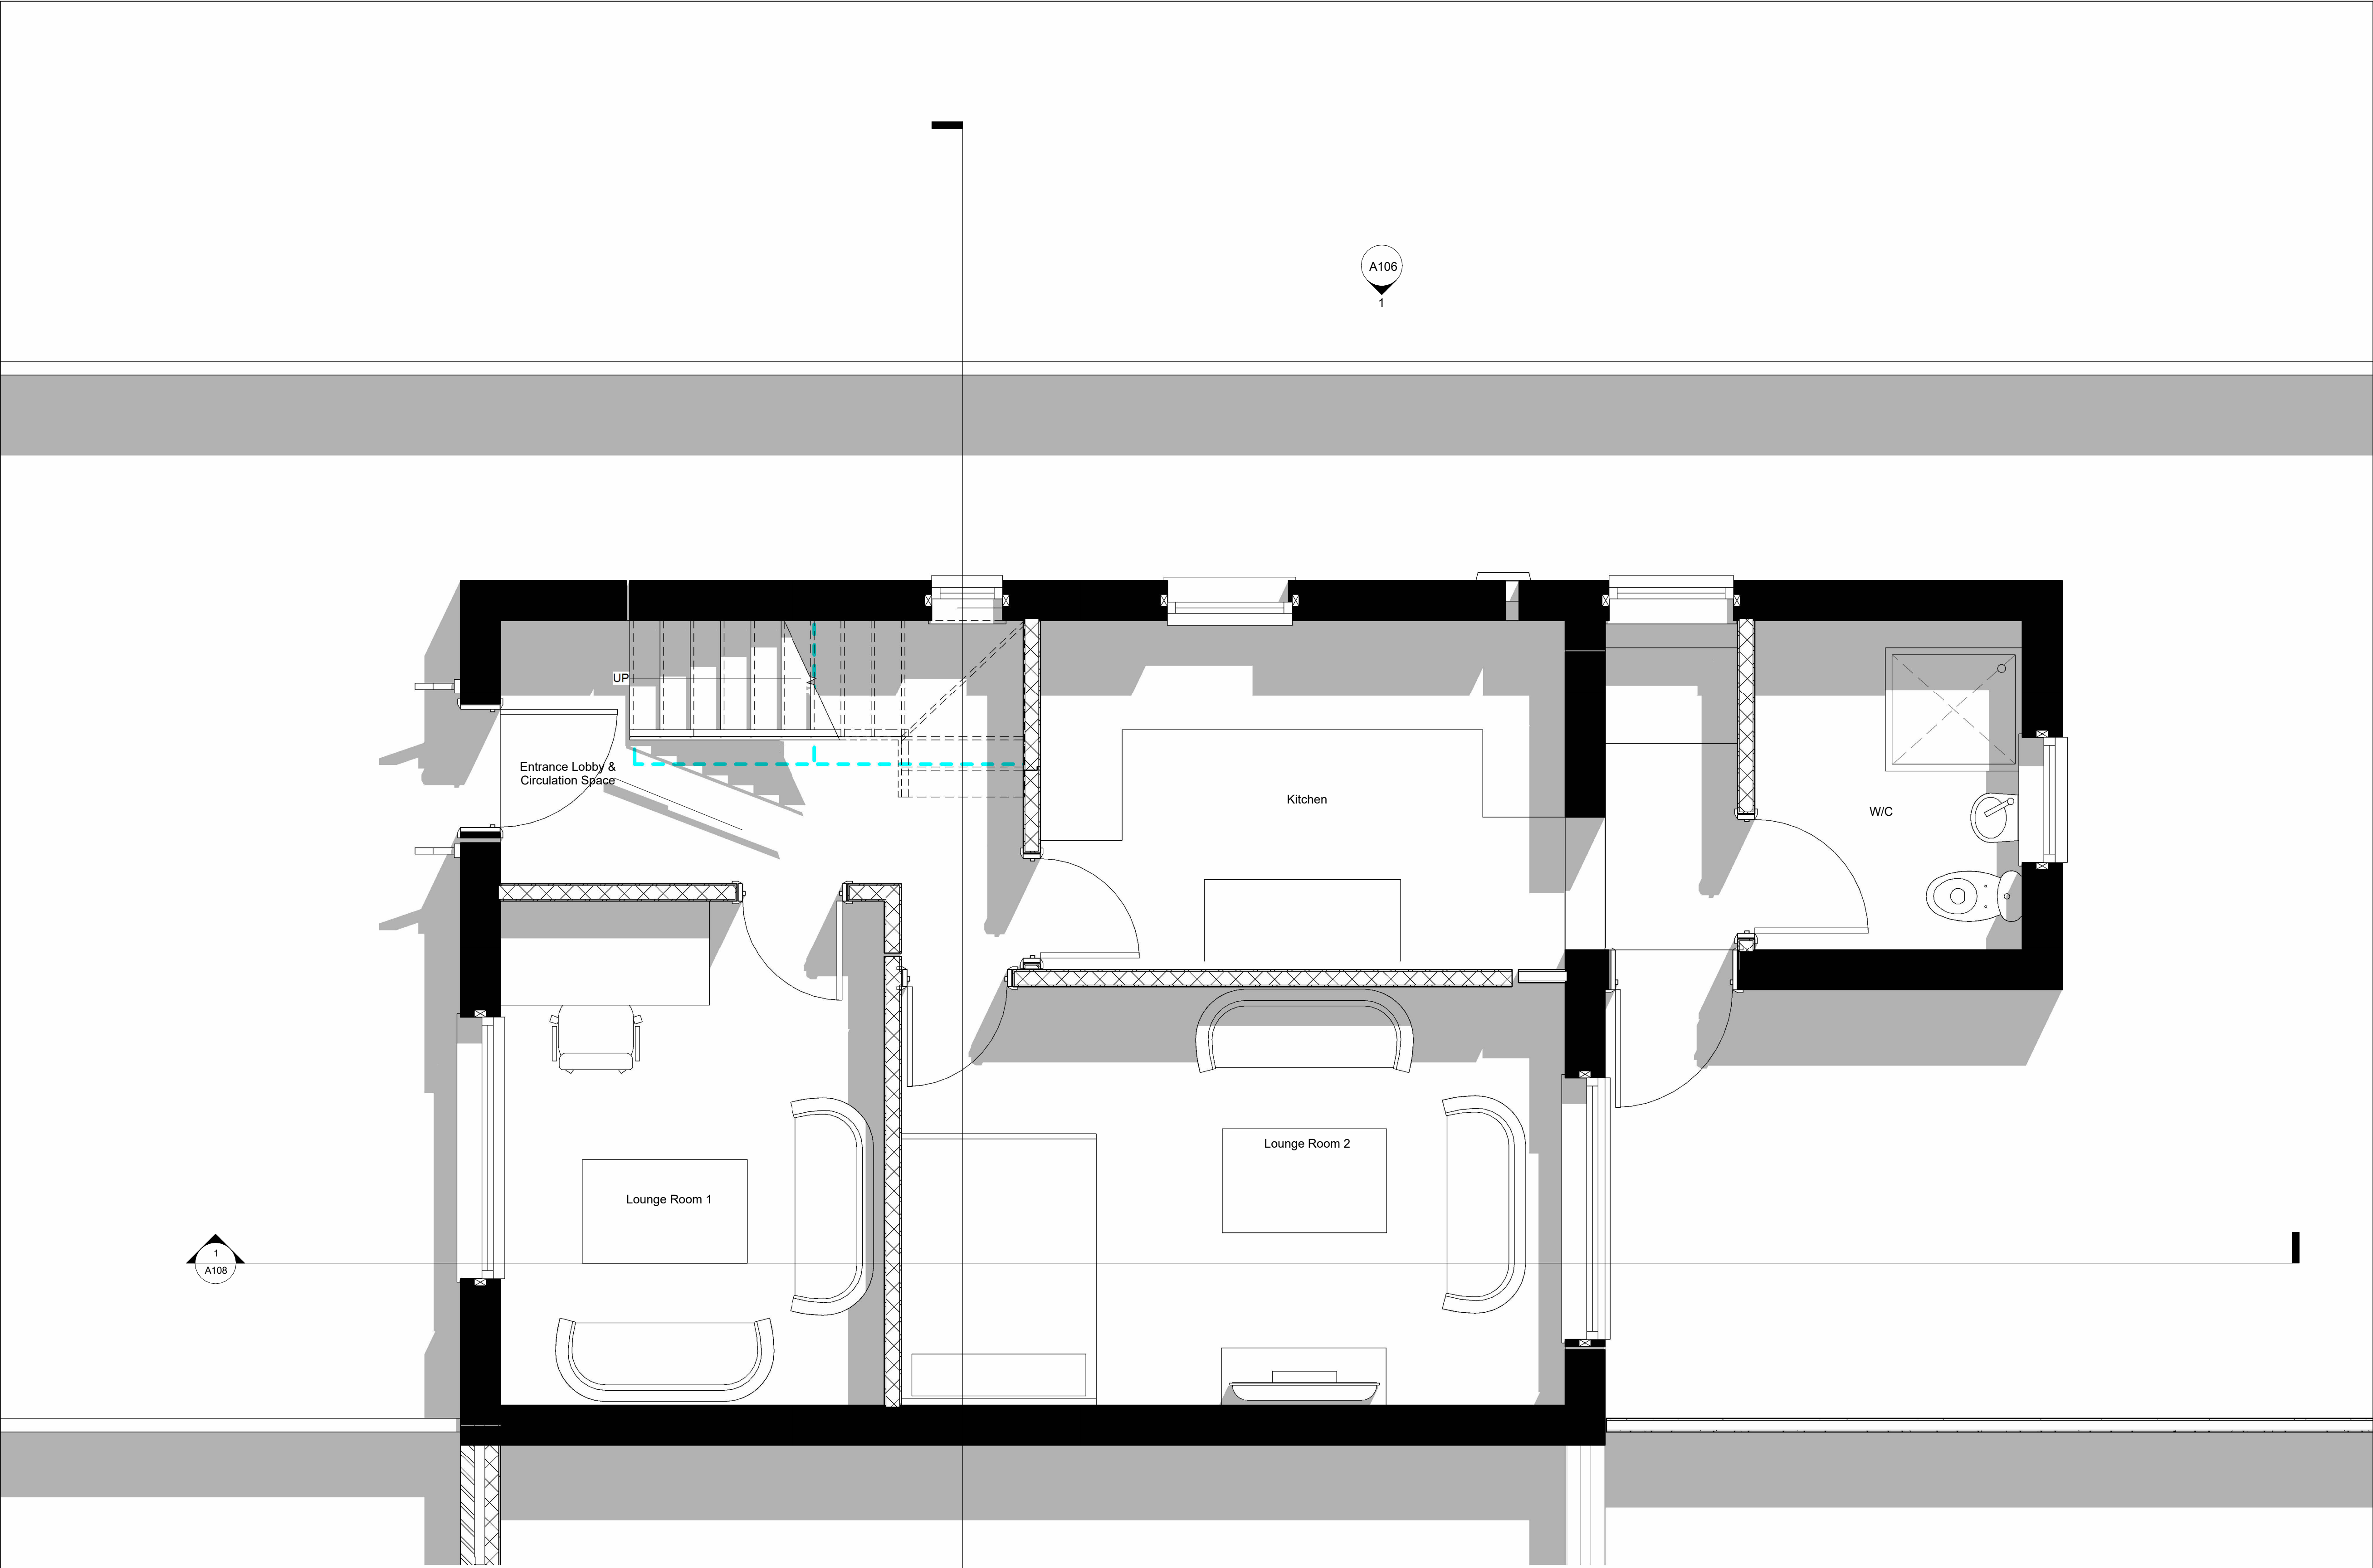

- GENERAL NOTES:**
- THIS DRAWING IS FOR PLANNING PURPOSES ONLY AND IS NOT FIT FOR CONSTRUCTION.
 - ALL SPECIFICATIONS, MATERIALS & WORKMANSHIP TO BE IN ACCORDANCE WITH CURRENT BUILDING REGS & ANY OTHER STATUTORY AUTHORITY STANDARDS.
 - DO NOT SCALE FROM THIS DRAWING. FOR THE AVOIDANCE OF DOUBT ALL DIMENSIONS ARE MEASURED TO FROM WALL FINISH UNLESS OTHERWISE STATED.
 - DRAWING TO BE READ IN CONJUNCTION WITH SUPPLIERS JOIST, STAIRS, TRUSS, HEATING AND KITCHEN DESIGNS/LAYOUTS.
 - ANY DISCREPANCY FOUND TO BE REPORTED TO RENOVIVE IMMEDIATELY.
 - ALL RIGHT RESERVED WITH RENOVIVE. DO NOT COPY, CHANGE OR AMEND WITHOUT PRIOR PERMISSION FROM RENOVIVE.

Rev	Description	Date

CODE	SUITABILITY DESCRIPTION
STATUS	PURPOSE OF ISSUE




RENOVIVE
DESIGN | BUILD | REVIVE

Visit: www.renovive.uk
Email: info@renovive.uk
Phone: 0161 399 2427

PROJECT 57 Birch Hall Lane		
TITLE Existing - Ground Floor Plan		
CLIENT Mr. Shueb		
DRAWN BY MK	CHECKED BY -	DATE 01/03/25
SCALE (@ A1) 1 : 25		PROJECT NUMBER 571024
DRAWING NUMBER A102		REV

1 00 - Existing GF Plan
1 : 25

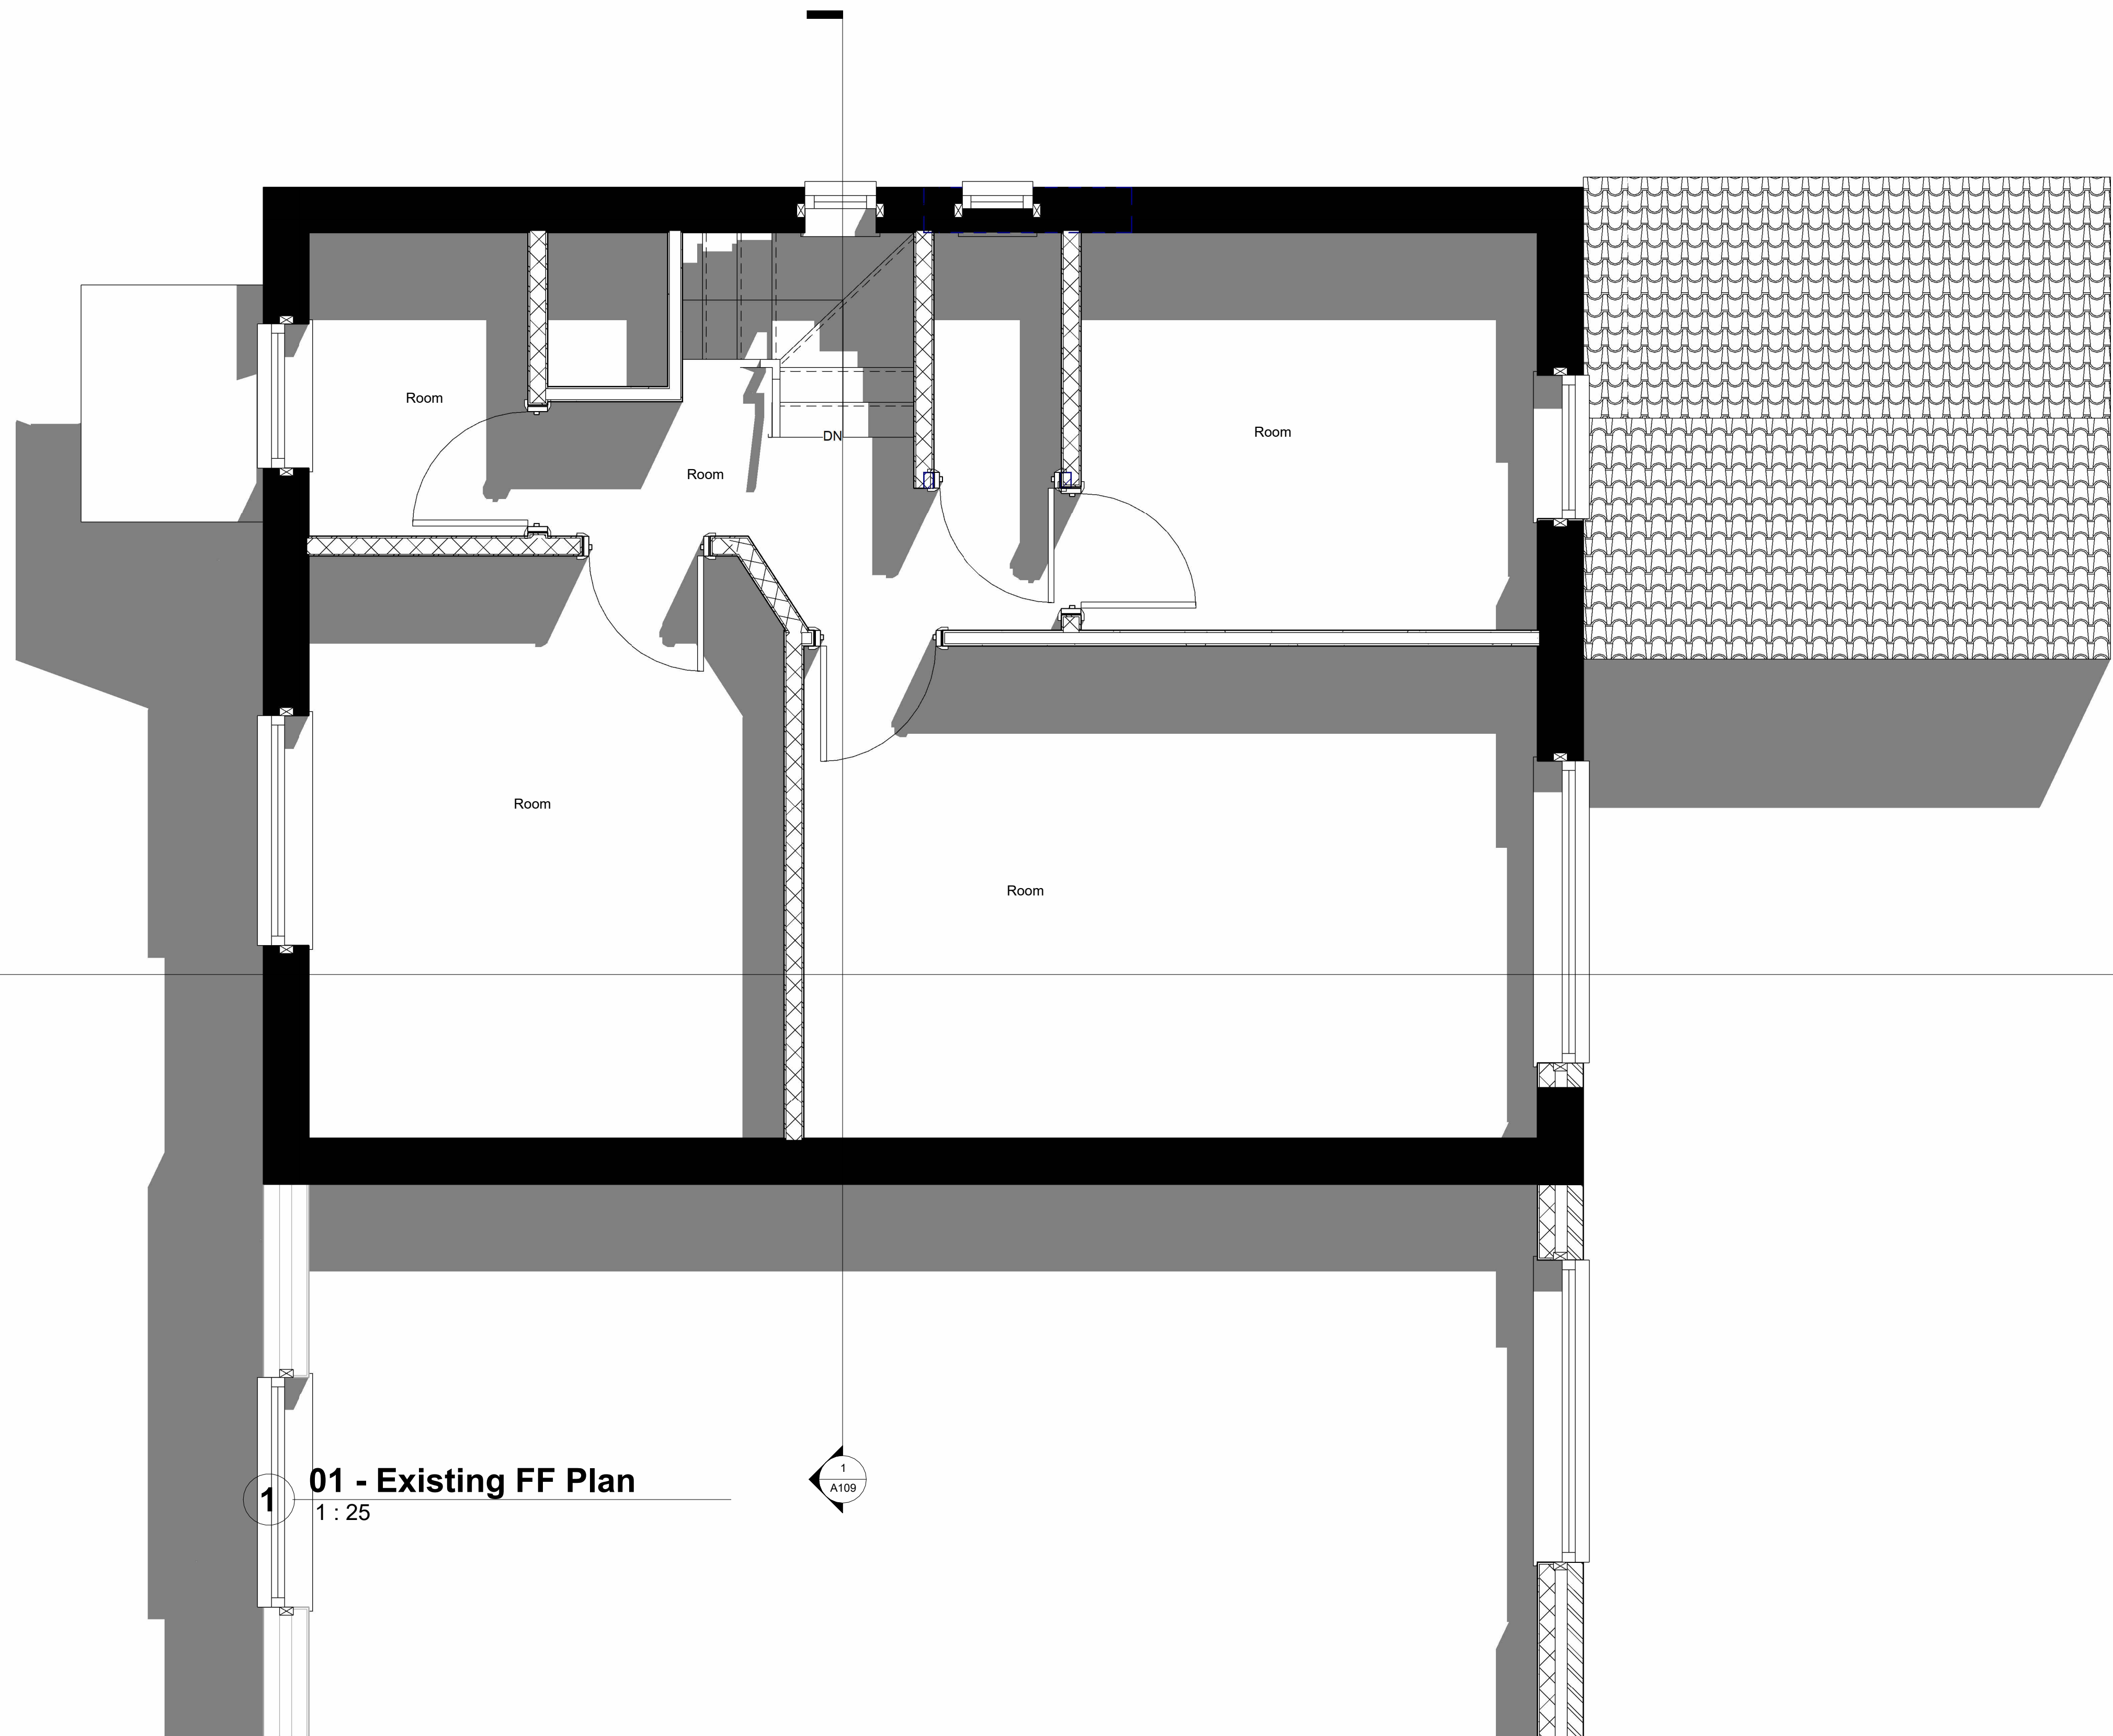

1 01 - Existing FF Plan
1 : 25

GENERAL NOTES:

- THIS DRAWING IS FOR PLANNING PURPOSES ONLY AND IS NOT FIT FOR CONSTRUCTION.
- ALL SPECIFICATIONS, MATERIALS & WORKMANSHIP TO BE IN ACCORDANCE WITH CURRENT BUILDING REGS & ANY OTHER STATUTORY AUTHORITY STANDARDS.
- DO NOT SCALE FROM THIS DRAWING. FOR THE AVOIDANCE OF DOUBT ALL DIMENSIONS ARE MEASURED TO FROM WALL FINISH UNLESS OTHERWISE STATED.
- DRAWING TO BE READ IN CONJUNCTION WITH SUPPLIERS JOIST, STAIRS, TRUSS, HEATING AND KITCHEN DESIGNS/LAYOUTS.
- ANY DISCREPANCY FOUND TO BE REPORTED TO RENOVIVE IMMEDIATELY.
- ALL RIGHT RESERVED WITH RENOVIVE. DO NOT COPY, CHANGE OR AMEND WITHOUT PRIOR PERMISSION FROM RENOVIVE.

Rev	Description	Date



CODE	SUITABILITY DESCRIPTION
STATUS	PURPOSE OF ISSUE




RENOVIVE
DESIGN | BUILD | REVIVE

Visit: www.renovive.uk
Email: info@renovive.uk
Phone: 0161 399 2427

PROJECT 57 Birch Hall Lane		
TITLE Existing - First Floor Plan		
CLIENT Mr. Shueb		
DRAWN BY MK	CHECKED BY -	DATE 01/03/25
SCALE (@ A1) 1 : 25		PROJECT NUMBER 571024
DRAWING NUMBER A103		REV

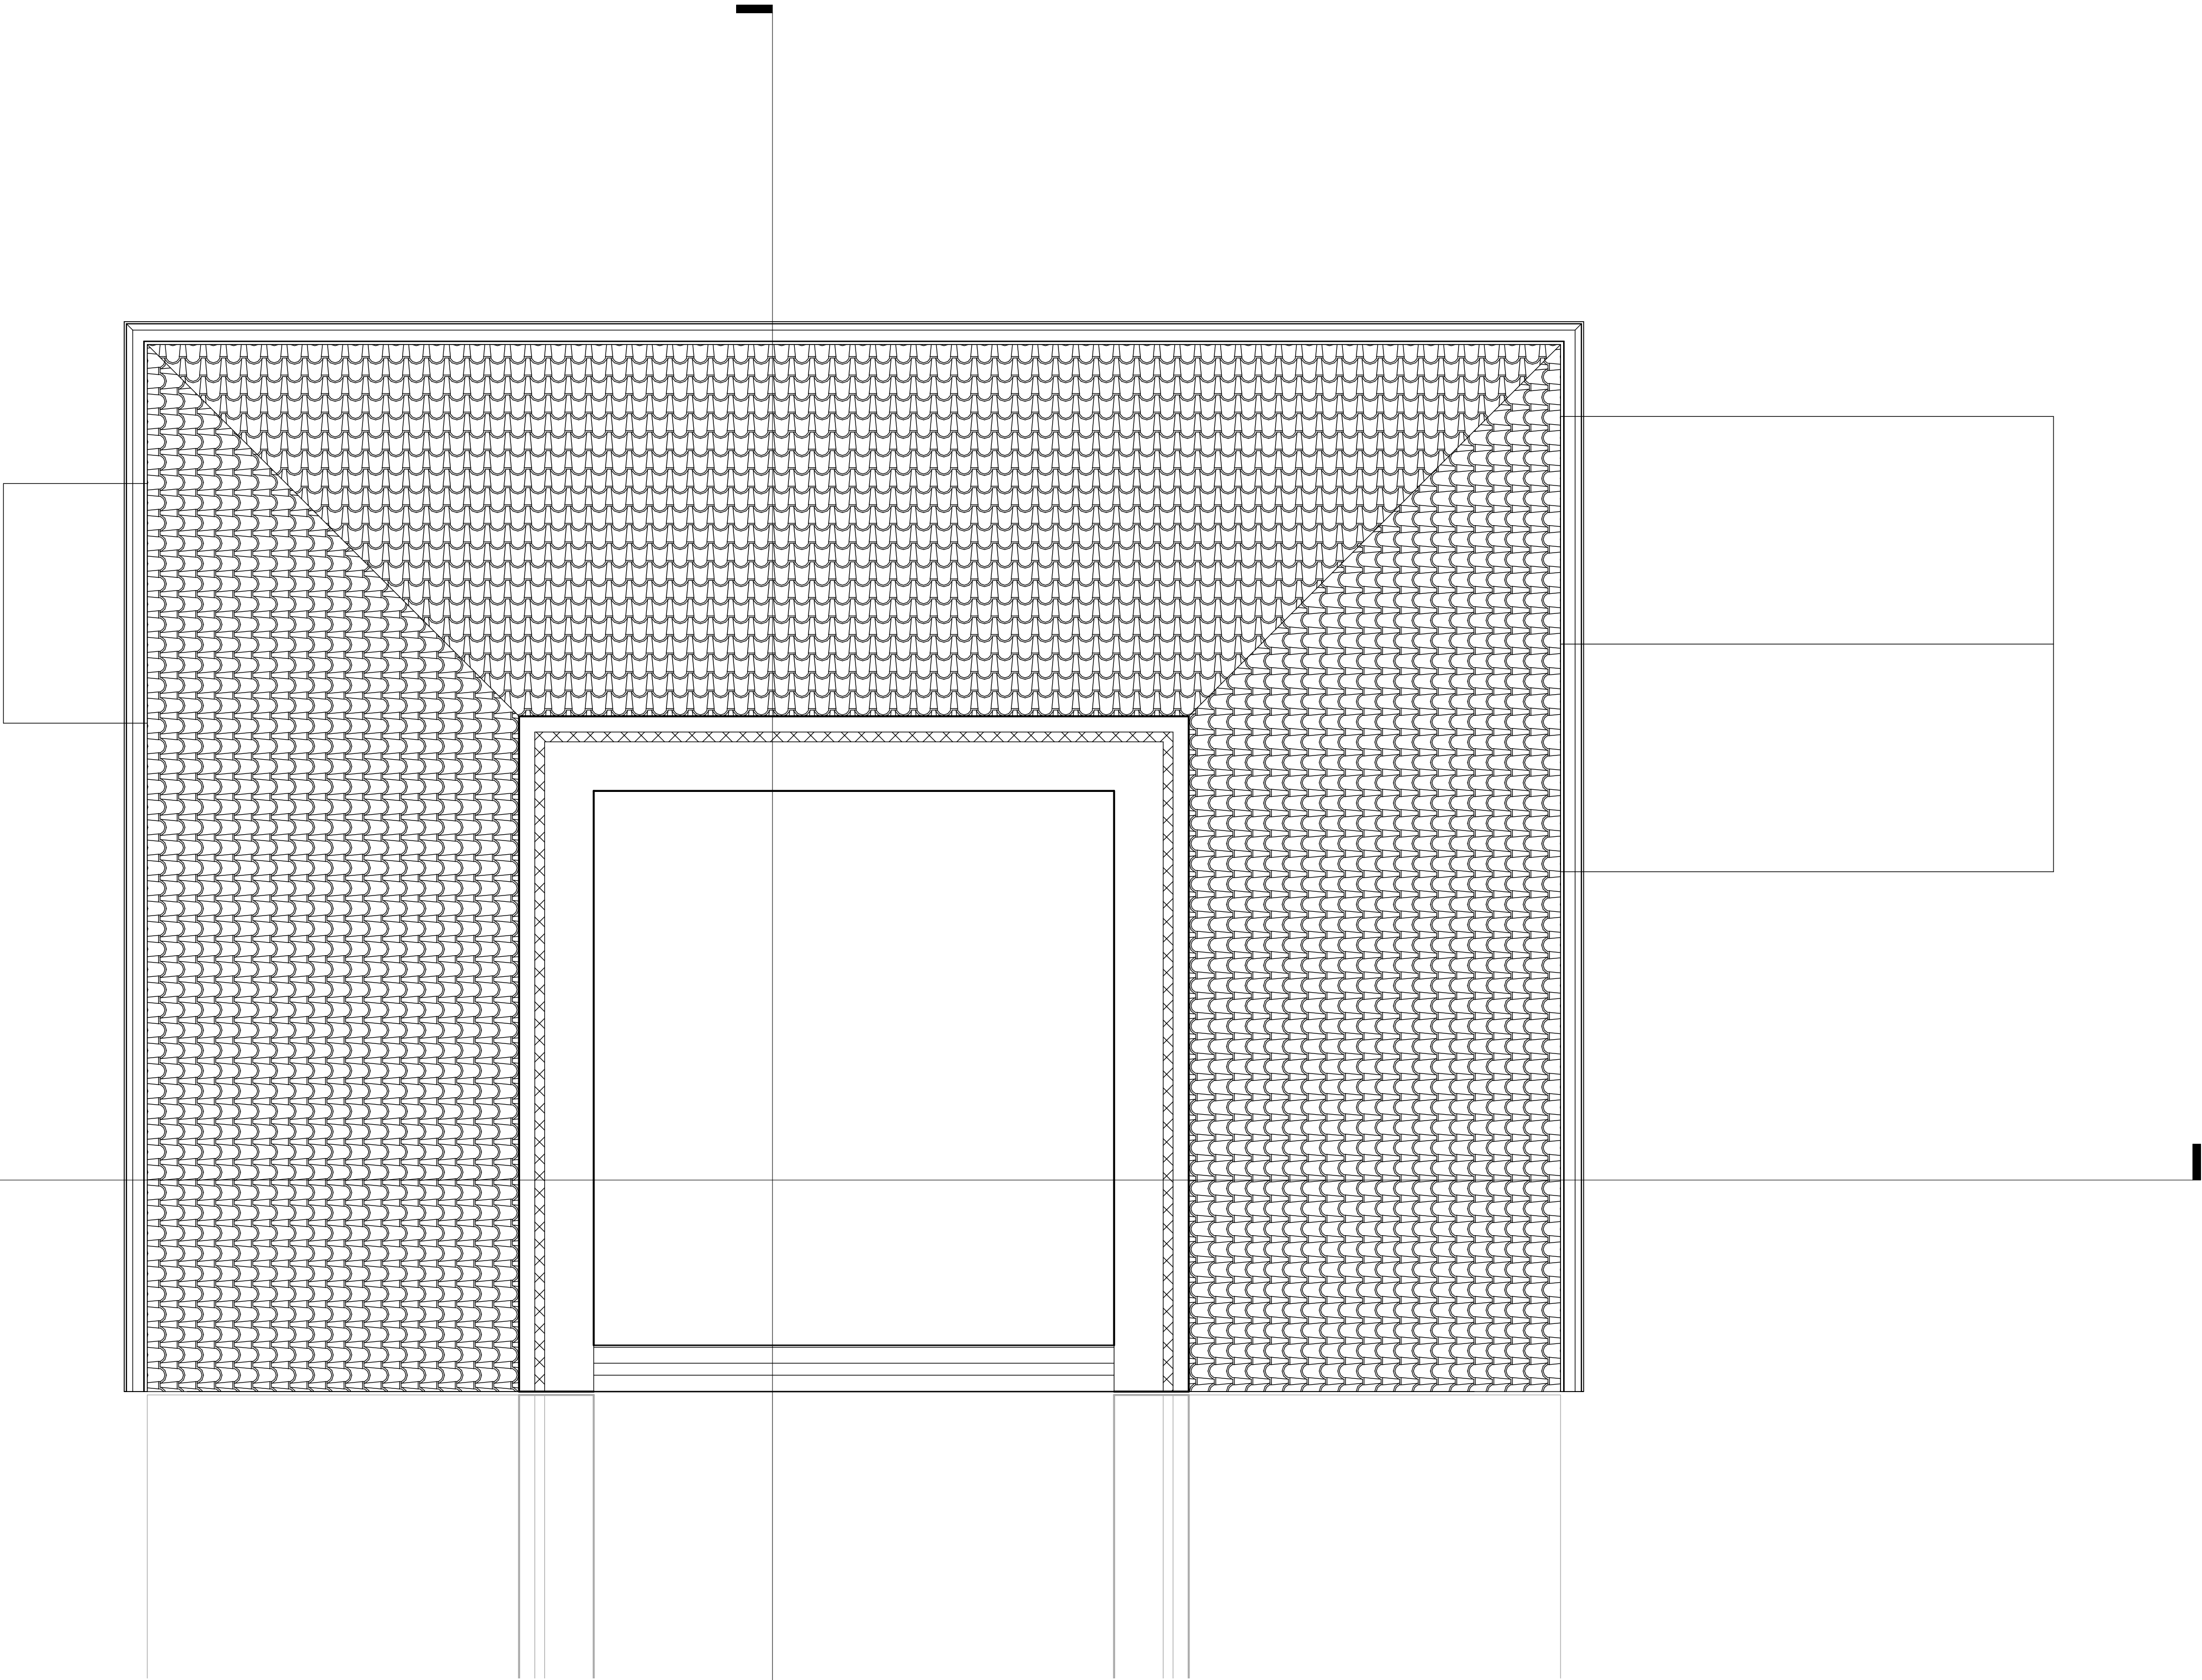 

1 02 - Existing SF Plan
1 : 25

 

GENERAL NOTES:

- THIS DRAWING IS FOR PLANNING PURPOSES ONLY AND IS NOT FIT FOR CONSTRUCTION.
- ALL SPECIFICATIONS, MATERIALS & WORKMANSHIP TO BE IN ACCORDANCE WITH CURRENT BUILDING REGS & ANY OTHER STATUTORY AUTHORITY STANDARDS.
- DO NOT SCALE FROM THIS DRAWING. FOR THE AVOIDANCE OF DOUBT ALL DIMENSIONS ARE MEASURED TO FROM WALL FINISH UNLESS OTHERWISE STATED.
- DRAWING TO BE READ IN CONJUNCTION WITH SUPPLIERS JOIST, STAIRS, TRUSS, HEATING AND KITCHEN DESIGNS/LAYOUTS.
- ANY DISCREPANCY FOUND TO BE REPORTED TO RENOVIVE IMMEDIATELY.
- ALL RIGHT RESERVED WITH RENOVIVE. DO NOT COPY, CHANGE OR AMEND WITHOUT PRIOR PERMISSION FROM RENOVIVE.

Rev	Description	Date

CODE	SUITABILITY DESCRIPTION
STATUS	PURPOSE OF ISSUE



RENOVIVE
DESIGN | BUILD | REVIVE

Visit: www.renovive.uk
Email: info@renovive.uk
Phone: 0161 399 2427

PROJECT		
57 Birch Hall Lane		
TITLE		
Existing - Second Floor Plan		
CLIENT		
Mr. Shueb		
DRAWN BY MK	CHECKED BY -	DATE 01/03/25
SCALE (@ A1) 1 : 25	PROJECT NUMBER 571024	
DRAWING NUMBER A104		REV



1 Existing - Front Elevation
1 : 25

- GENERAL NOTES:**
- THIS DRAWING IS FOR PLANNING PURPOSES ONLY AND IS NOT FIT FOR CONSTRUCTION.
 - ALL SPECIFICATIONS, MATERIALS & WORKMANSHIP TO BE IN ACCORDANCE WITH CURRENT BUILDING REGS & ANY OTHER STATUTORY AUTHORITY STANDARDS.
 - DO NOT SCALE FROM THIS DRAWING. FOR THE AVOIDANCE OF DOUBT ALL DIMENSIONS ARE MEASURED TO FROM WALL FINISH UNLESS OTHERWISE STATED.
 - DRAWING TO BE READ IN CONJUNCTION WITH SUPPLIERS JOIST, STAIRS, TRUSS, HEATING AND KITCHEN DESIGNS/LAYOUTS.
 - ANY DISCREPANCY FOUND TO BE REPORTED TO RENOVIVE IMMEDIATELY.
 - ALL RIGHT RESERVED WITH RENOVIVE. DO NOT COPY, CHANGE OR AMEND WITHOUT PRIOR PERMISSION FROM RENOVIVE.

Rev	Description	Date


CODE	SUITABILITY DESCRIPTION
STATUS	PURPOSE OF ISSUE



RENOVIVE
DESIGN | BUILD | REVIVE

Visit: www.renovive.uk
Email: info@renovive.uk
Phone: 0161 399 2427

PROJECT 57 Birch Hall Lane		
TITLE Existing - Front Elevation		
CLIENT Mr. Shueb		
DRAWN BY MK	CHECKED BY -	DATE 01/03/25
SCALE (@ A1) 1 : 25		PROJECT NUMBER 571024
DRAWING NUMBER A105		REV

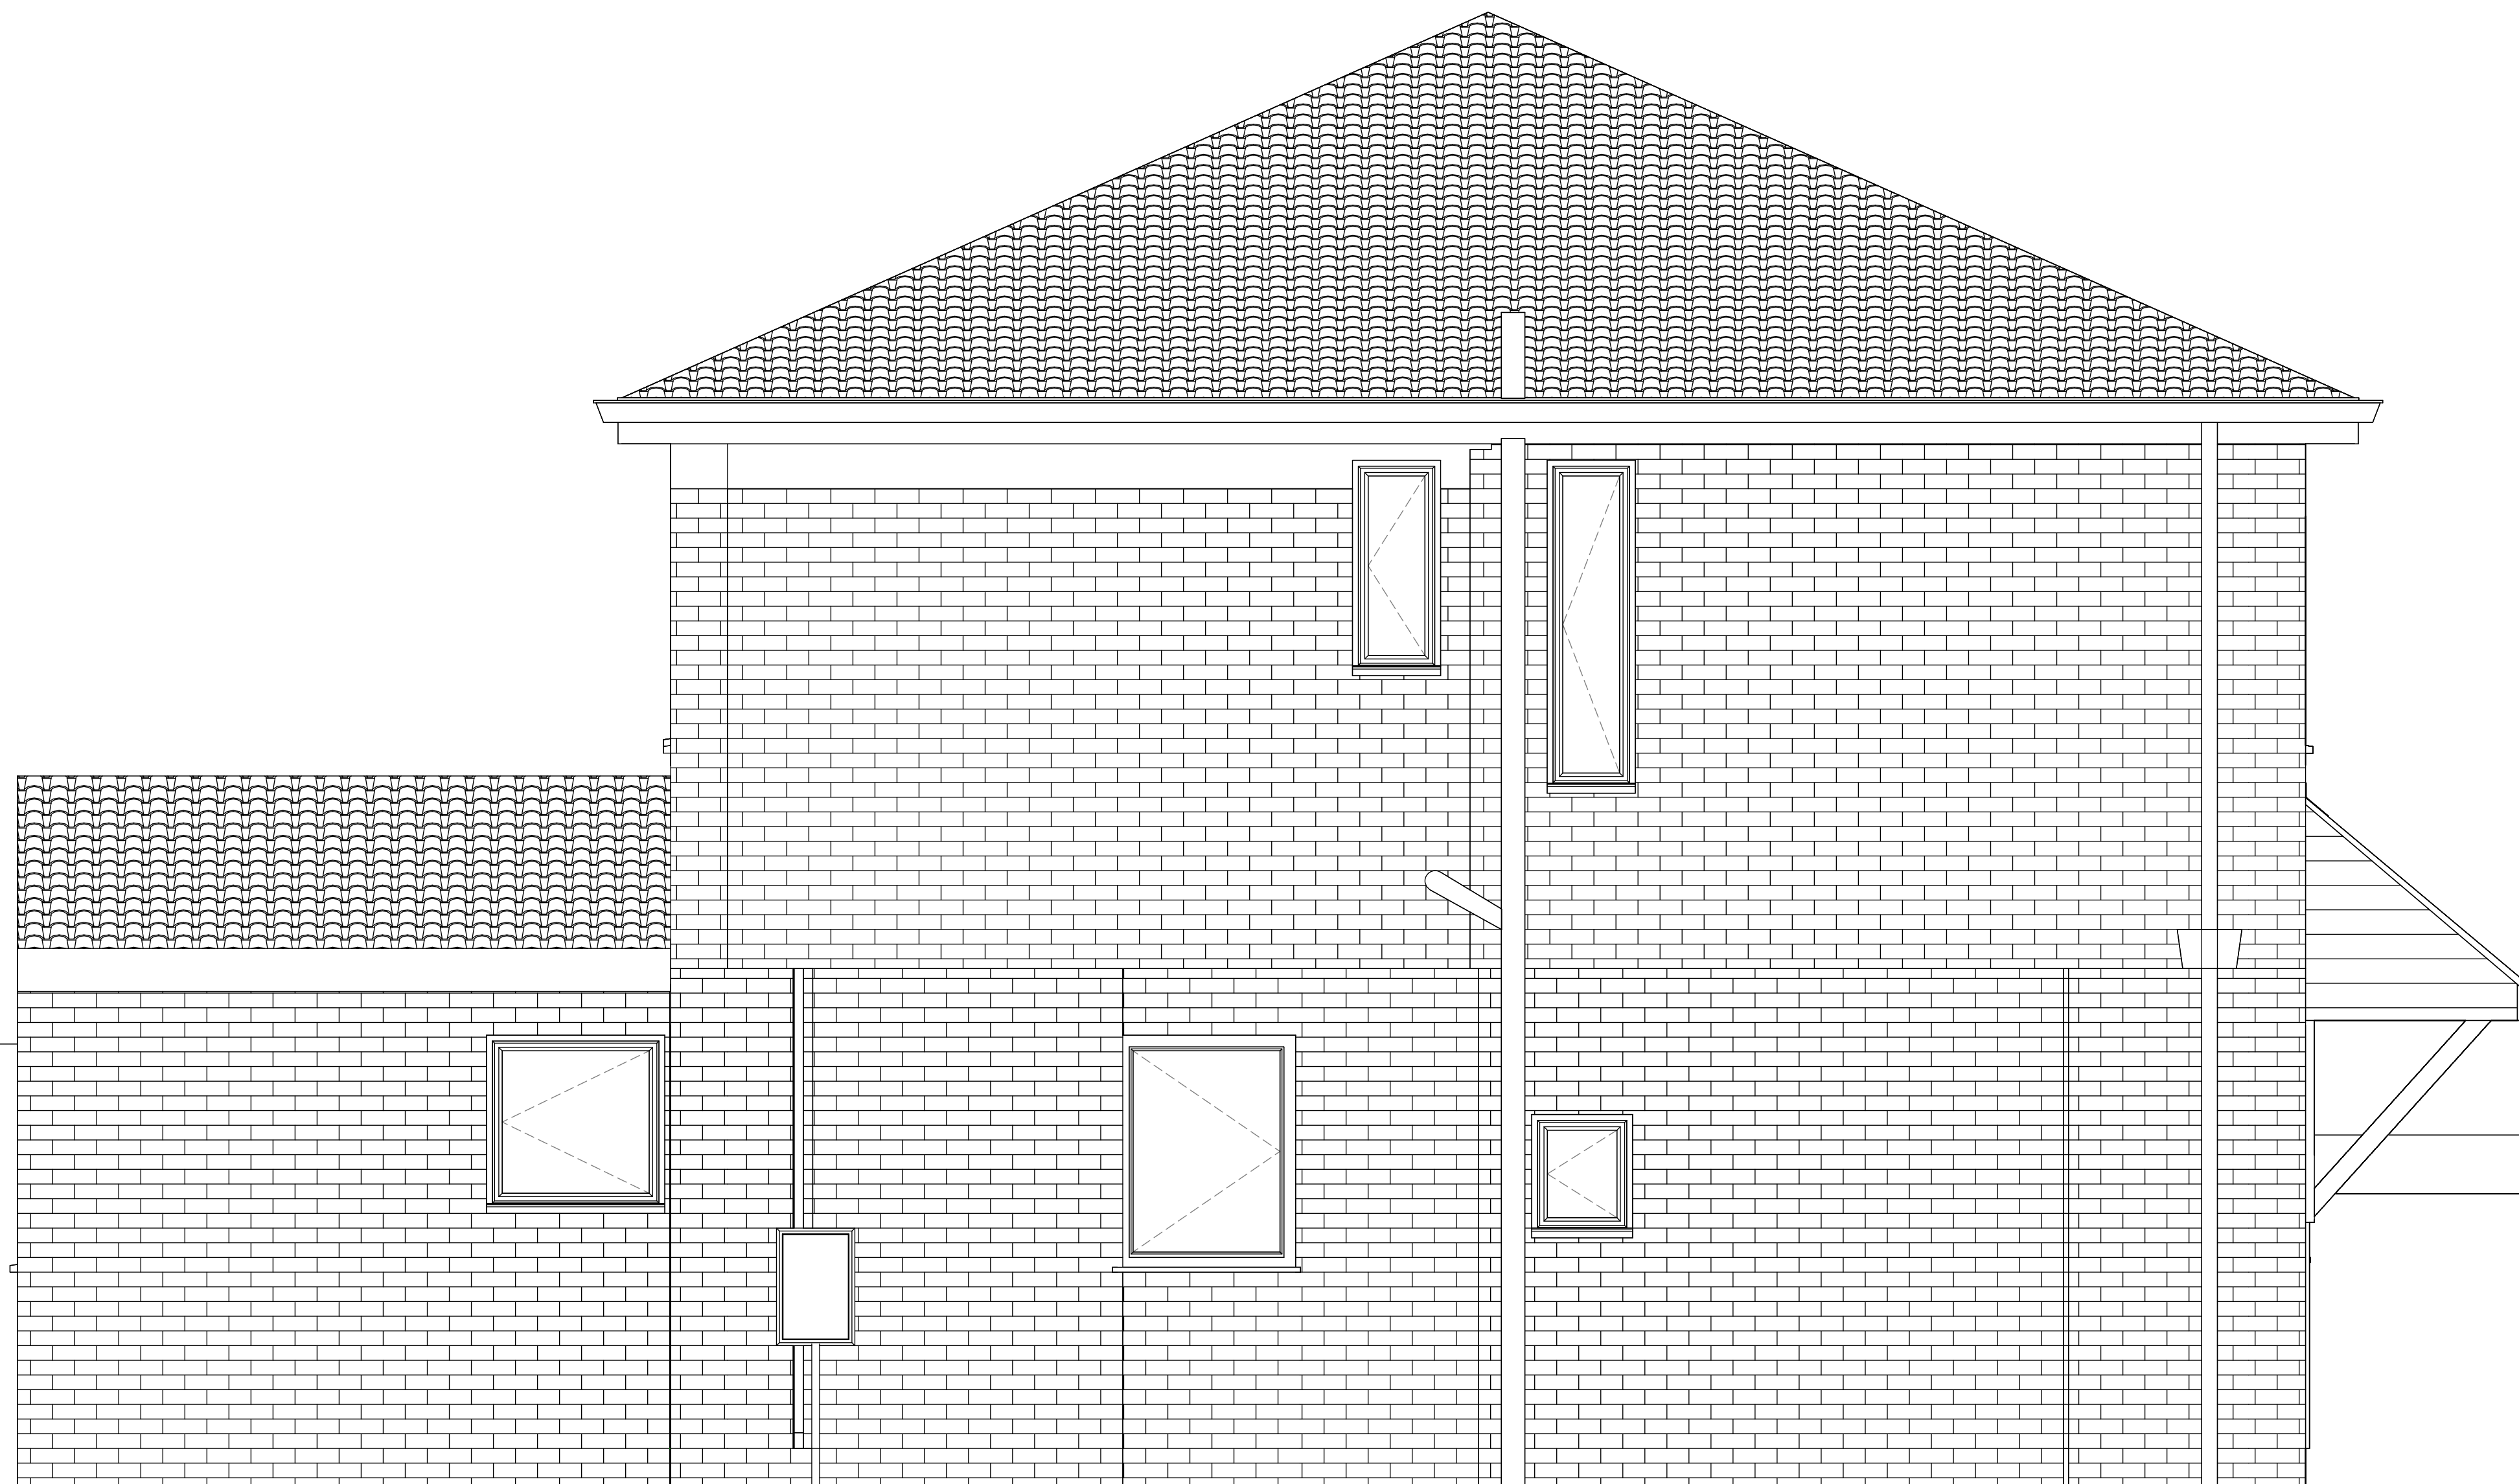

1 Existing - Side Elevation
1 : 25

GENERAL NOTES:

- THIS DRAWING IS FOR PLANNING PURPOSES ONLY AND IS NOT FIT FOR CONSTRUCTION.
- ALL SPECIFICATIONS, MATERIALS & WORKMANSHIP TO BE IN ACCORDANCE WITH CURRENT BUILDING REGS & ANY OTHER STATUTORY AUTHORITY STANDARDS.
- DO NOT SCALE FROM THIS DRAWING. FOR THE AVOIDANCE OF DOUBT ALL DIMENSIONS ARE MEASURED TO FROM WALL FINISH UNLESS OTHERWISE STATED.
- DRAWING TO BE READ IN CONJUNCTION WITH SUPPLIERS JOIST, STAIRS, TRUSS, HEATING AND KITCHEN DESIGN LAYOUTS.
- ANY DISCREPANCY FOUND TO BE REPORTED TO RENOVIVE IMMEDIATELY.
- ALL RIGHT RESERVED WITH RENOVIVE. DO NOT COPY, CHANGE OR AMEND WITHOUT PRIOR PERMISSION FROM RENOVIVE.

[illegible]

CODE	SUITABILITY DESCRIPTION
STATUS	PURPOSE OF ISSUE



Visit: www.renovive.uk
Email: info@renovive.uk
Phone: 0161 399 2427

PROJECT	
---------	--

57 Birch Hall Lane


TITLE

Existing - Side
Elevation

CLIENT

Mr. Shueb

DRAWN BY MK	CHECKED BY -	DATE 01/03/25
SCALE (@ A1) 1 : 25		PROJECT NUMBER 571024
DRAWING NUMBER A106		REV

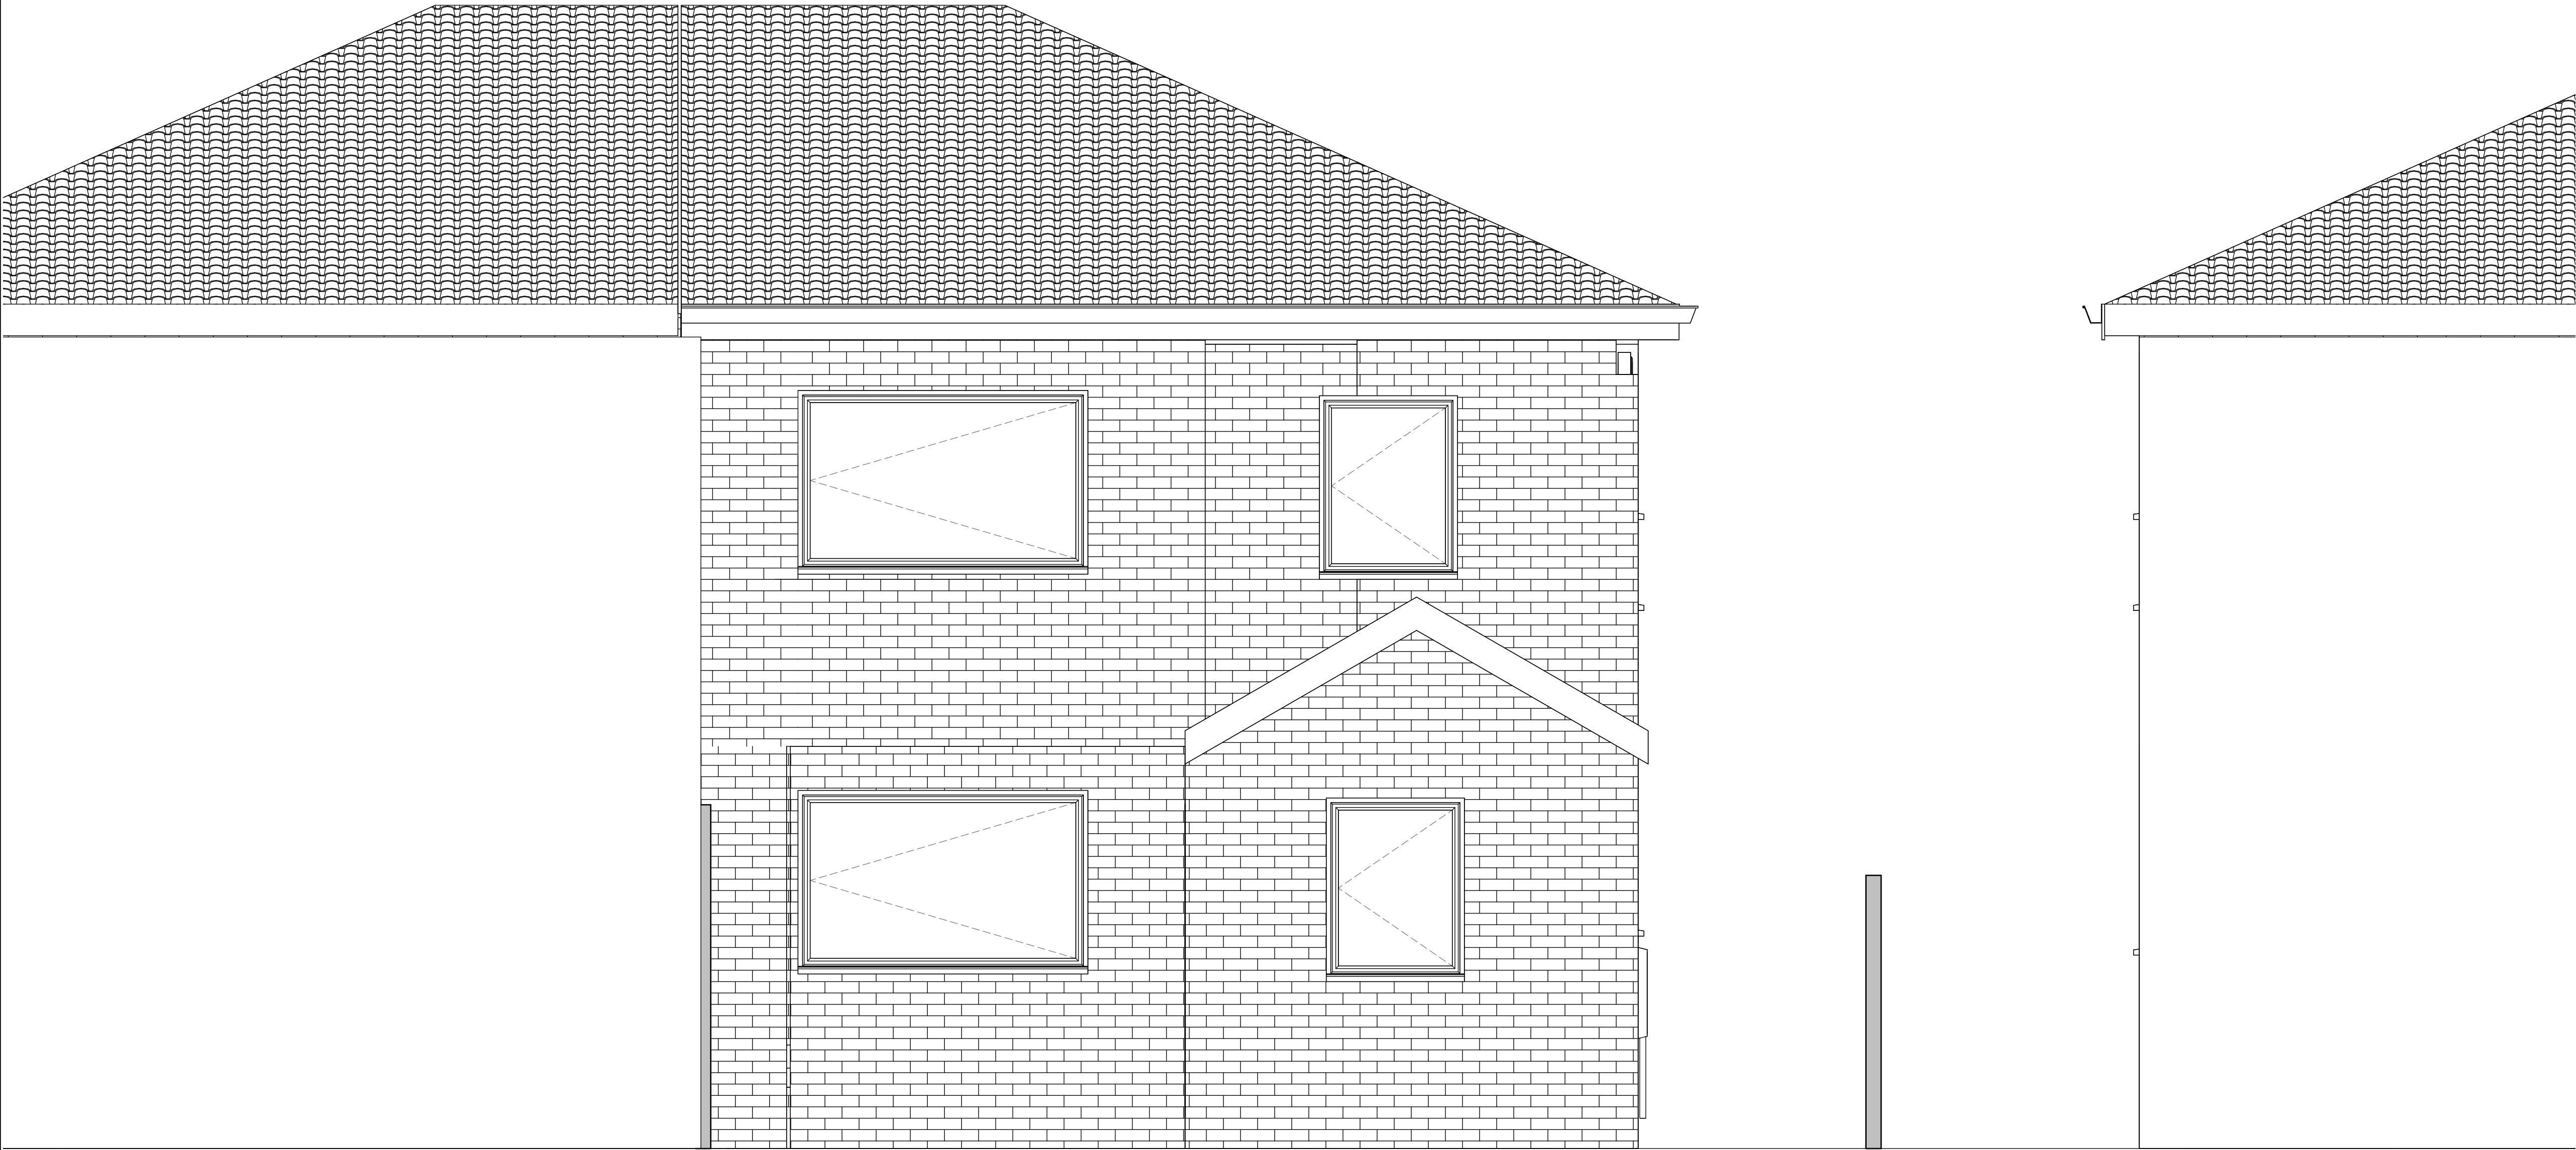

1 Existing - Rear Elevation
1 : 25

- GENERAL NOTES:**
- THIS DRAWING IS FOR PLANNING PURPOSES ONLY AND IS NOT FIT FOR CONSTRUCTION.
 - ALL SPECIFICATIONS, MATERIALS & WORKMANSHIP TO BE IN ACCORDANCE WITH CURRENT BUILDING REGS & ANY OTHER STATUTORY AUTHORITY STANDARDS.
 - DO NOT SCALE FROM THIS DRAWING. FOR THE AVOIDANCE OF DOUBT ALL DIMENSIONS ARE MEASURED TO FROM WALL FINISH UNLESS OTHERWISE STATED.
 - DRAWING TO BE READ IN CONJUNCTION WITH SUPPLIERS JOIST, STAIRS, TRUSS, HEATING AND KITCHEN DESIGNS/LAYOUTS.
 - ANY DISCREPANCY FOUND TO BE REPORTED TO RENOVIVE IMMEDIATELY.
 - ALL RIGHT RESERVED WITH RENOVIVE. DO NOT COPY, CHANGE OR AMEND WITHOUT PRIOR PERMISSION FROM RENOVIVE.

Rev	Description	Date


CODE	SUITABILITY DESCRIPTION
STATUS	PURPOSE OF ISSUE



RENOVIVE
DESIGN | BUILD | REVIVE

Visit: www.renovive.uk
Email: info@renovive.uk
Phone: 0161 399 2427

PROJECT		
57 Birch Hall Lane		
TITLE		
Existing - Rear Elevation		
CLIENT		
Mr. Shueb		
DRAWN BY MK	CHECKED BY -	DATE 01/03/25
SCALE (@ A1) 1 : 25		PROJECT NUMBER 571024
DRAWING NUMBER A107		REV

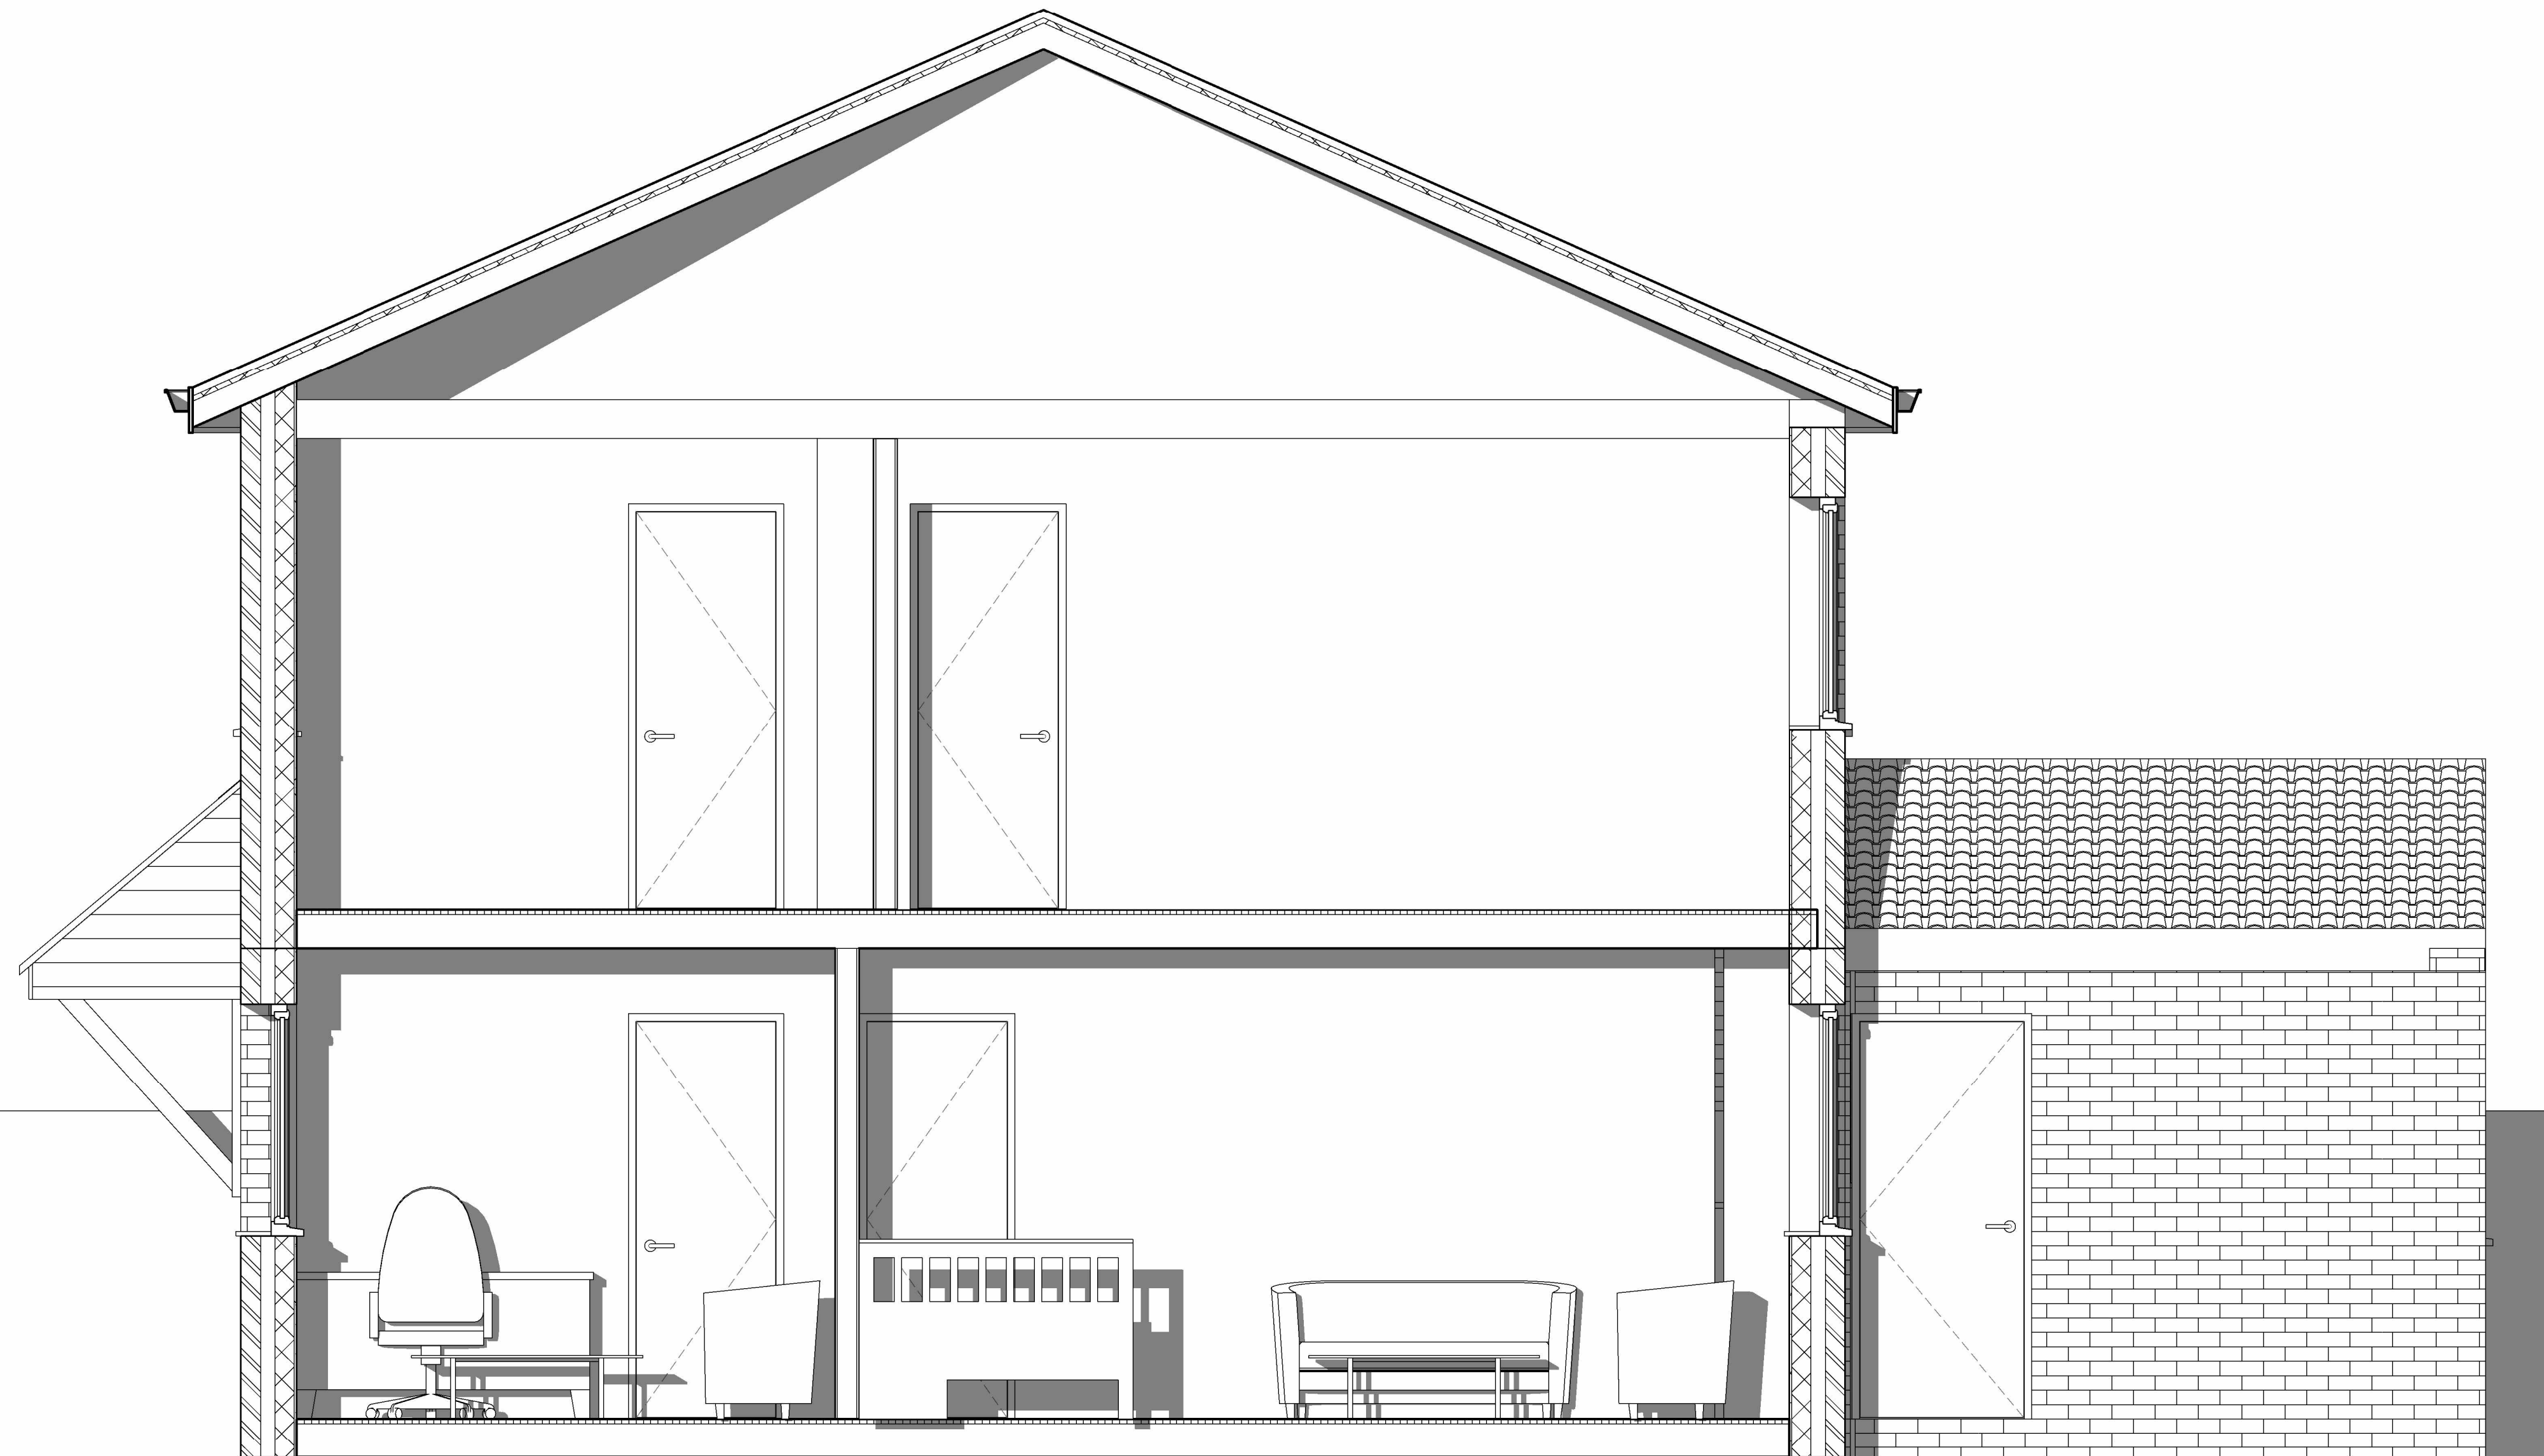

1 Existing - Section 1
1 : 25

- GENERAL NOTES:**
- THIS DRAWING IS FOR PLANNING PURPOSES ONLY AND IS NOT FIT FOR CONSTRUCTION.
 - ALL SPECIFICATIONS, MATERIALS & WORKMANSHIP TO BE IN ACCORDANCE WITH CURRENT BUILDING REGS & ANY OTHER STATUTORY AUTHORITY STANDARDS.
 - DO NOT SCALE FROM THIS DRAWING. FOR THE AVOIDANCE OF DOUBT ALL DIMENSIONS ARE MEASURED TO FROM WALL FINISH UNLESS OTHERWISE STATED.
 - DRAWING TO BE READ IN CONJUNCTION WITH SUPPLIERS JOIST, STAIRS, TRUSS, HEATING AND KITCHEN DESIGNS/LAYOUTS.
 - ANY DISCREPANCY FOUND TO BE REPORTED TO RENOVIVE IMMEDIATELY.
 - ALL RIGHT RESERVED WITH RENOVIVE. DO NOT COPY, CHANGE OR AMEND WITHOUT PRIOR PERMISSION FROM RENOVIVE.

Rev	Description	Date


CODE	SUITABILITY DESCRIPTION
STATUS	PURPOSE OF ISSUE



RENOVIVE
DESIGN | BUILD | REVIVE

Visit: www.renovive.uk
Email: info@renovive.uk
Phone: 0161 399 2427

PROJECT 57 Birch Hall Lane		
TITLE Existing - Section 1		
CLIENT Mr. Shueb		
DRAWN BY MK	CHECKED BY -	DATE 01/03/25
SCALE (@ A1) 1 : 25		PROJECT NUMBER 571024
DRAWING NUMBER A108		REV

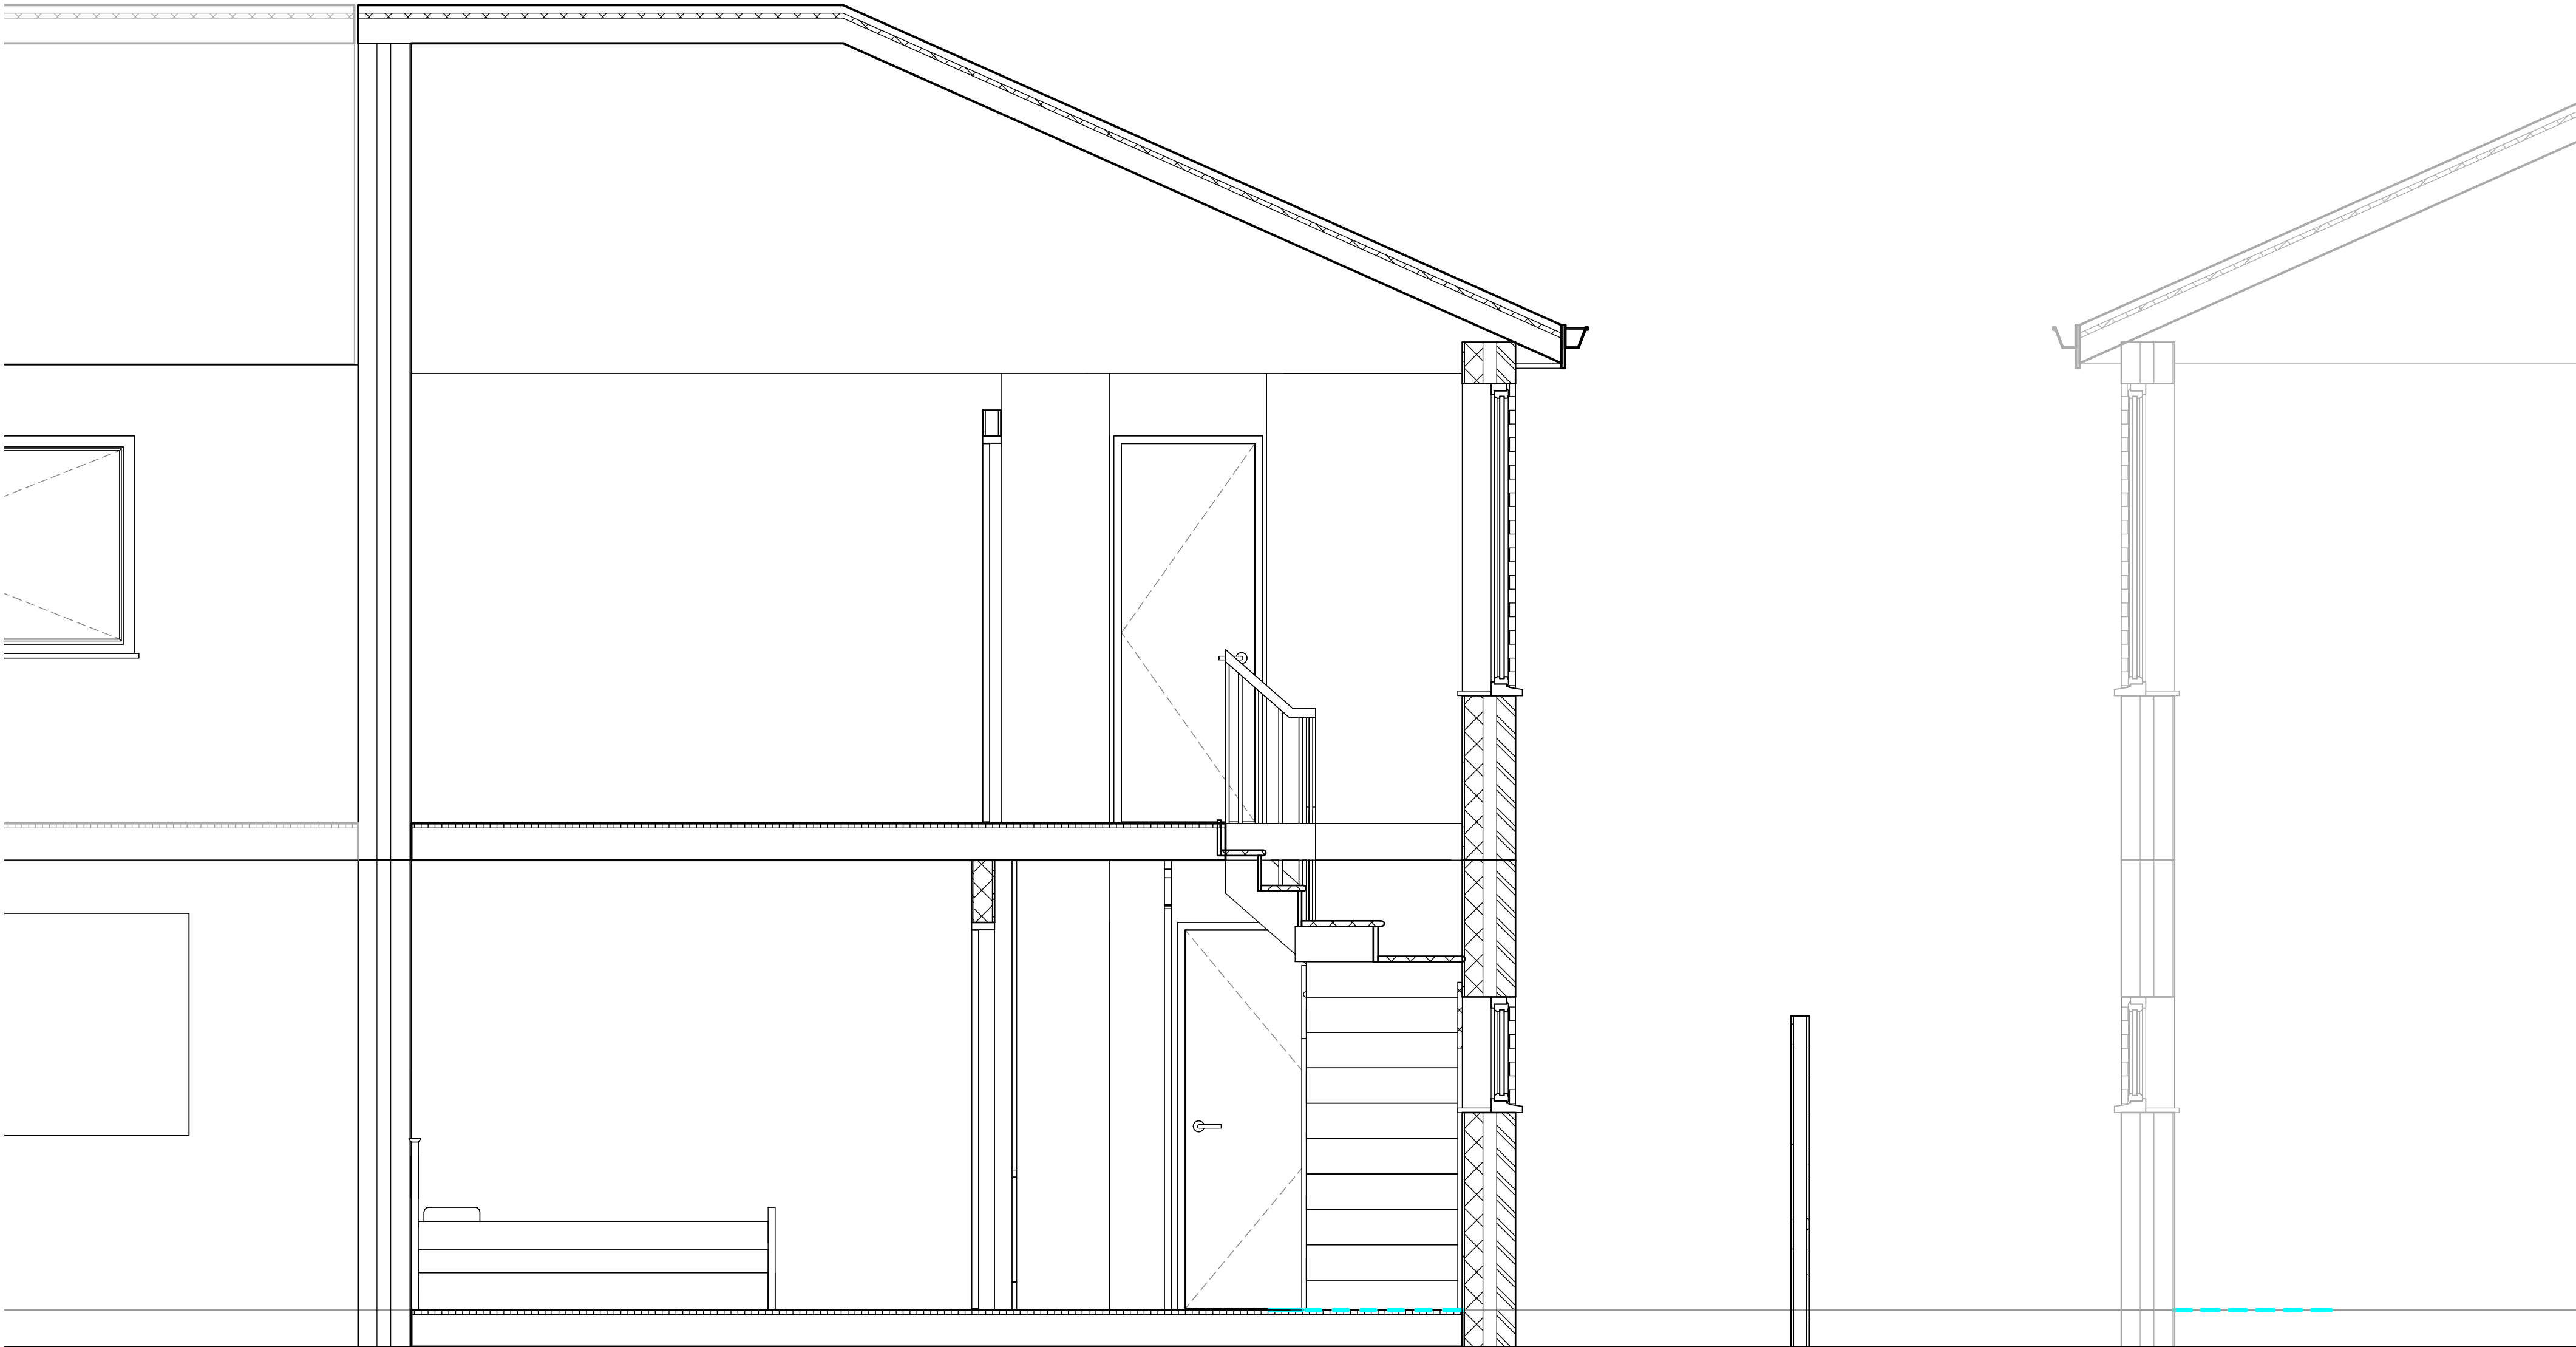

1 Existing - Section 2
1 : 25

- GENERAL NOTES:**
- THIS DRAWING IS FOR PLANNING PURPOSES ONLY AND IS NOT FIT FOR CONSTRUCTION.
 - ALL SPECIFICATIONS, MATERIALS & WORKMANSHIP TO BE IN ACCORDANCE WITH CURRENT BUILDING REGS & ANY OTHER STATUTORY AUTHORITY STANDARDS.
 - DO NOT SCALE FROM THIS DRAWING. FOR THE AVOIDANCE OF DOUBT ALL DIMENSIONS ARE MEASURED TO FROM WALL FINISH UNLESS OTHERWISE STATED.
 - DRAWING TO BE READ IN CONJUNCTION WITH SUPPLIERS JOIST, STAIRS, TRUSS, HEATING AND KITCHEN DESIGNS/LAYOUTS.
 - ANY DISCREPANCY FOUND TO BE REPORTED TO RENOVIVE IMMEDIATELY.
 - ALL RIGHT RESERVED WITH RENOVIVE. DO NOT COPY, CHANGE OR AMEND WITHOUT PRIOR PERMISSION FROM RENOVIVE.

Rev	Description	Date


CODE	SUITABILITY DESCRIPTION
STATUS	PURPOSE OF ISSUE



RENOVIVE
DESIGN | BUILD | REVIVE

Visit: www.renovive.uk
Email: info@renovive.uk
Phone: 0161 399 2427

PROJECT 57 Birch Hall Lane		
TITLE Existing - Section 2		
CLIENT Mr. Shueb		
DRAWN BY MK	CHECKED BY -	DATE 01/03/25
SCALE (@ A1) 1 : 25		PROJECT NUMBER 571024
DRAWING NUMBER A109		REV

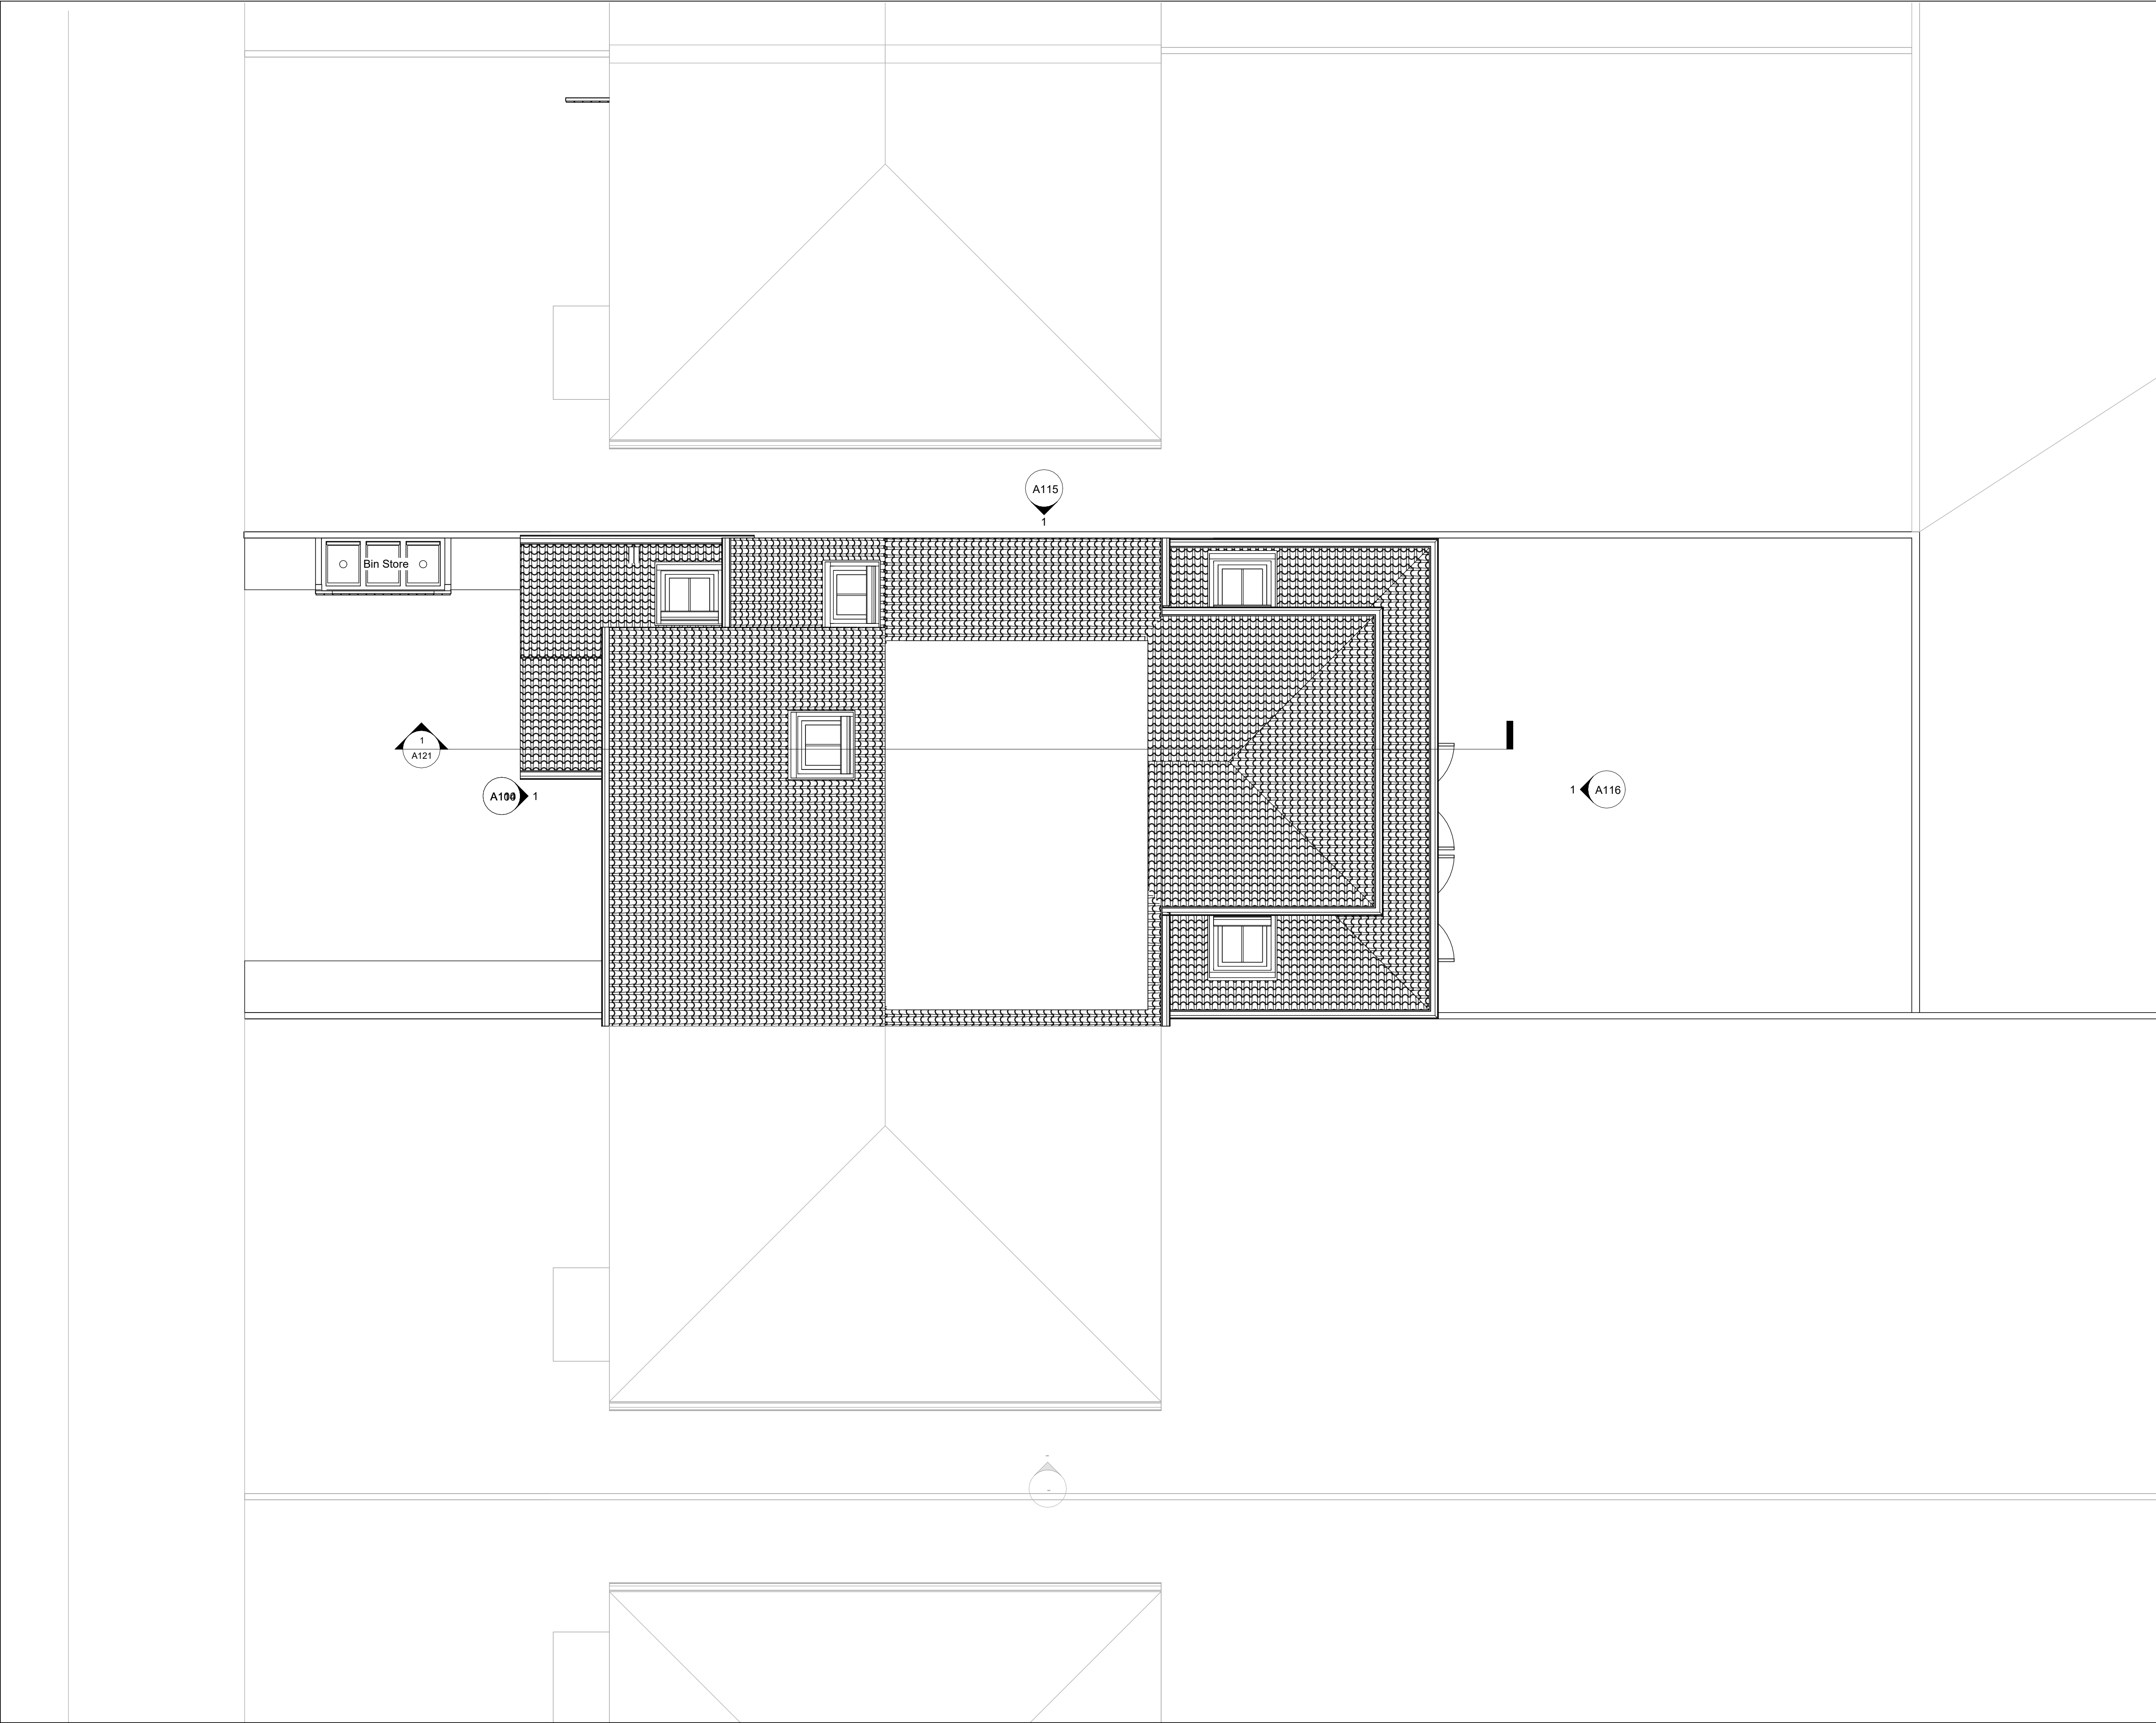

- GENERAL NOTES:**
- THIS DRAWING IS FOR PLANNING PURPOSES ONLY AND IS NOT FIT FOR CONSTRUCTION.
 - ALL SPECIFICATIONS, MATERIALS & WORKMANSHIP TO BE IN ACCORDANCE WITH CURRENT BUILDING REGS & ANY OTHER STATUTORY AUTHORITY STANDARDS.
 - DO NOT SCALE FROM THIS DRAWING. FOR THE AVOIDANCE OF DOUBT ALL DIMENSIONS ARE MEASURED TO FROM WALL FINISH UNLESS OTHERWISE STATED.
 - DRAWING TO BE READ IN CONJUNCTION WITH SUPPLIERS JOIST, STAIRS, TRUSS, HEATING AND KITCHEN DESIGNS/LAYOUTS.
 - ANY DISCREPANCY FOUND TO BE REPORTED TO RENOVIVE IMMEDIATELY.
 - ALL RIGHT RESERVED WITH RENOVIVE. DO NOT COPY, CHANGE OR AMEND WITHOUT PRIOR PERMISSION FROM RENOVIVE.

Rev	Description	Date
A	Rear First Floor wall cut back	06/04/25
B	Revised to Planner's comments	28/04/25


CODE	SUITABILITY DESCRIPTION
STATUS	PURPOSE OF ISSUE



RENOVIVE
DESIGN | BUILD | REVIVE

Visit: www.renovive.uk
Email: info@renovive.uk
Phone: 0161 399 2427

PROJECT		
57 Birch Hall Lane		
TITLE		
Proposed - Site Plan		
CLIENT		
Mr. Shueb		
DRAWN BY	CHECKED BY	DATE
MK	-	01/03/25
SCALE (@ A1)		PROJECT NUMBER
1 : 50		571024
DRAWING NUMBER		REV
A110		C

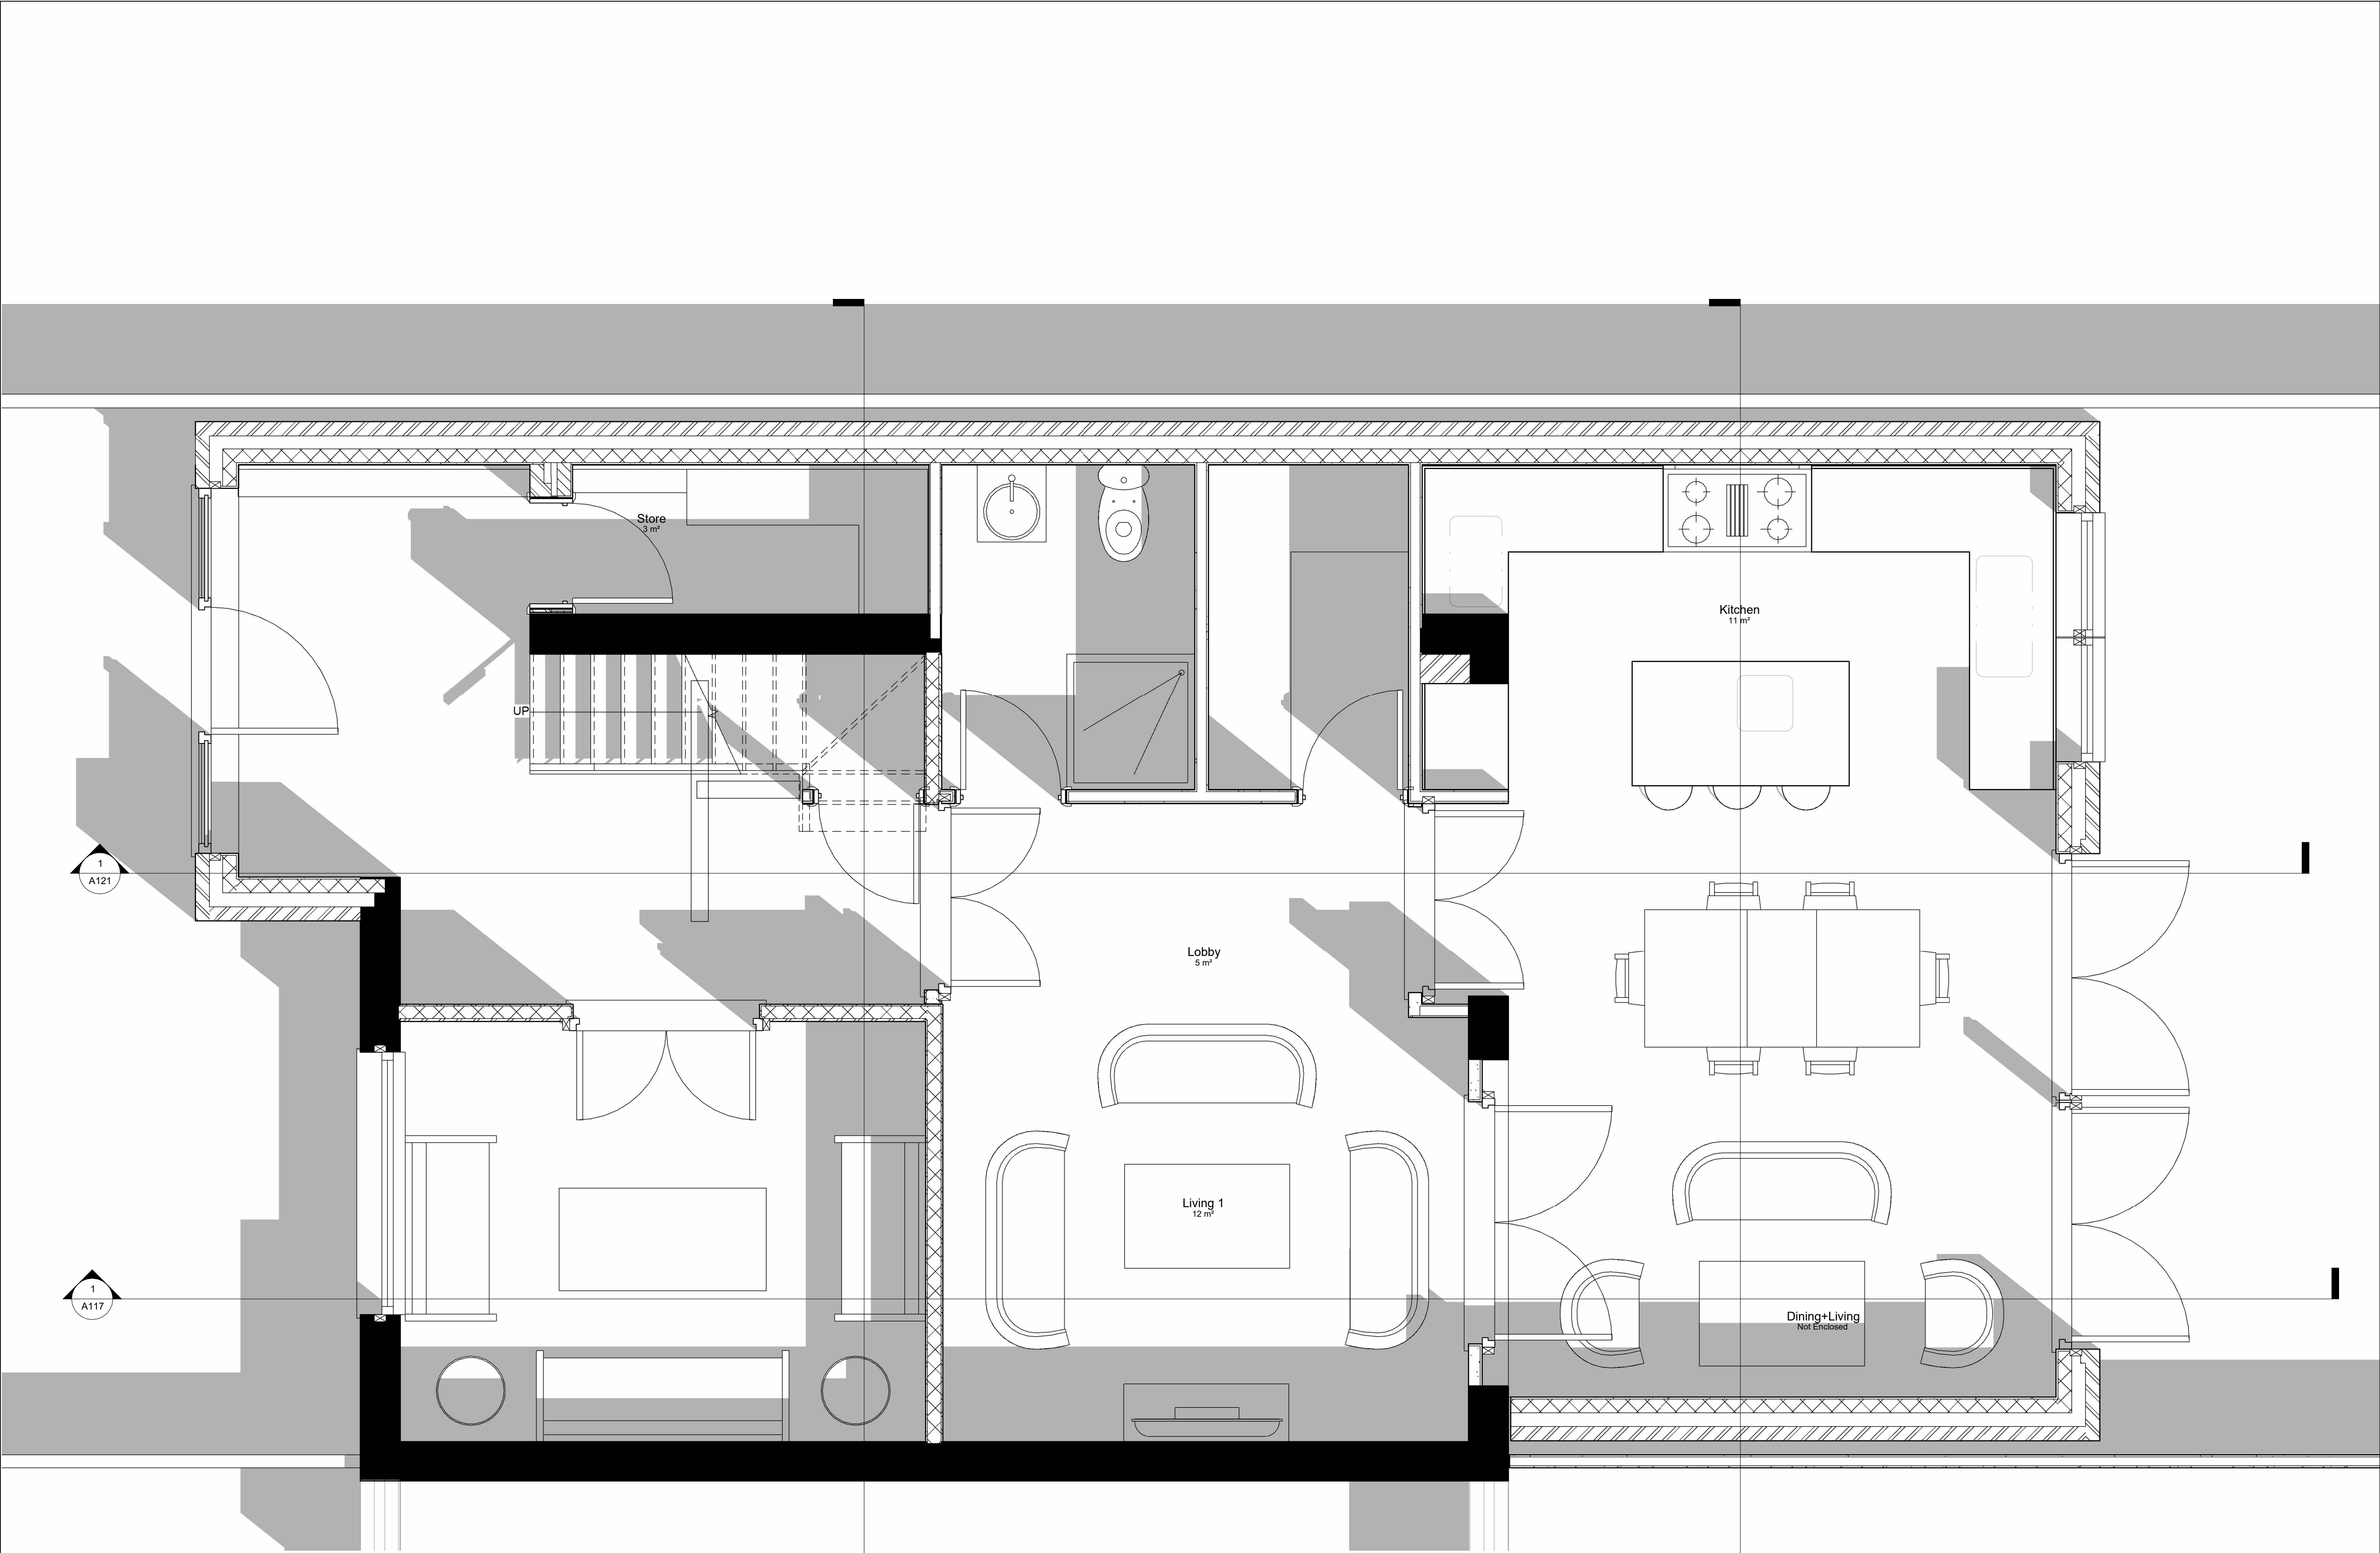

1 00 - Proposed GF Plan
1 : 25

- GENERAL NOTES:**
- THIS DRAWING IS FOR PLANNING PURPOSES ONLY AND IS NOT FIT FOR CONSTRUCTION.
 - ALL SPECIFICATIONS, MATERIALS & WORKMANSHIP TO BE IN ACCORDANCE WITH CURRENT BUILDING REGS & ANY OTHER STATUTORY AUTHORITY STANDARDS.
 - DO NOT SCALE FROM THIS DRAWING. FOR THE AVOIDANCE OF DOUBT ALL DIMENSIONS ARE MEASURED TO FROM WALL FINISH UNLESS OTHERWISE STATED.
 - DRAWING TO BE READ IN CONJUNCTION WITH SUPPLIERS JOIST, STAIRS, TRUSS, HEATING AND KITCHEN DESIGNS/LAYOUTS.
 - ANY DISCREPANCY FOUND TO BE REPORTED TO RENOVIVE IMMEDIATELY.
 - ALL RIGHT RESERVED WITH RENOVIVE. DO NOT COPY, CHANGE OR AMEND WITHOUT PRIOR PERMISSION FROM RENOVIVE.

Rev	Description	Date
A	Rear First Floor wall cut back	06/04/25
B	Revised to Planner's comments	28/04/25
C	Revised Dormer & Elevations	05/05/25


CODE	SUITABILITY DESCRIPTION
STATUS	PURPOSE OF ISSUE



RENOVIVE
DESIGN | BUILD | REVIVE

Visit: www.renovive.uk
Email: info@renovive.uk
Phone: 0161 399 2427

PROJECT 57 Birch Hall Lane		
TITLE Proposed - Ground Floor Plan		
CLIENT Mr. Shueb		
DRAWN BY MK	CHECKED BY -	DATE 01/03/25
SCALE (@ A1) 1 : 25		PROJECT NUMBER 571024
DRAWING NUMBER A111		REV C

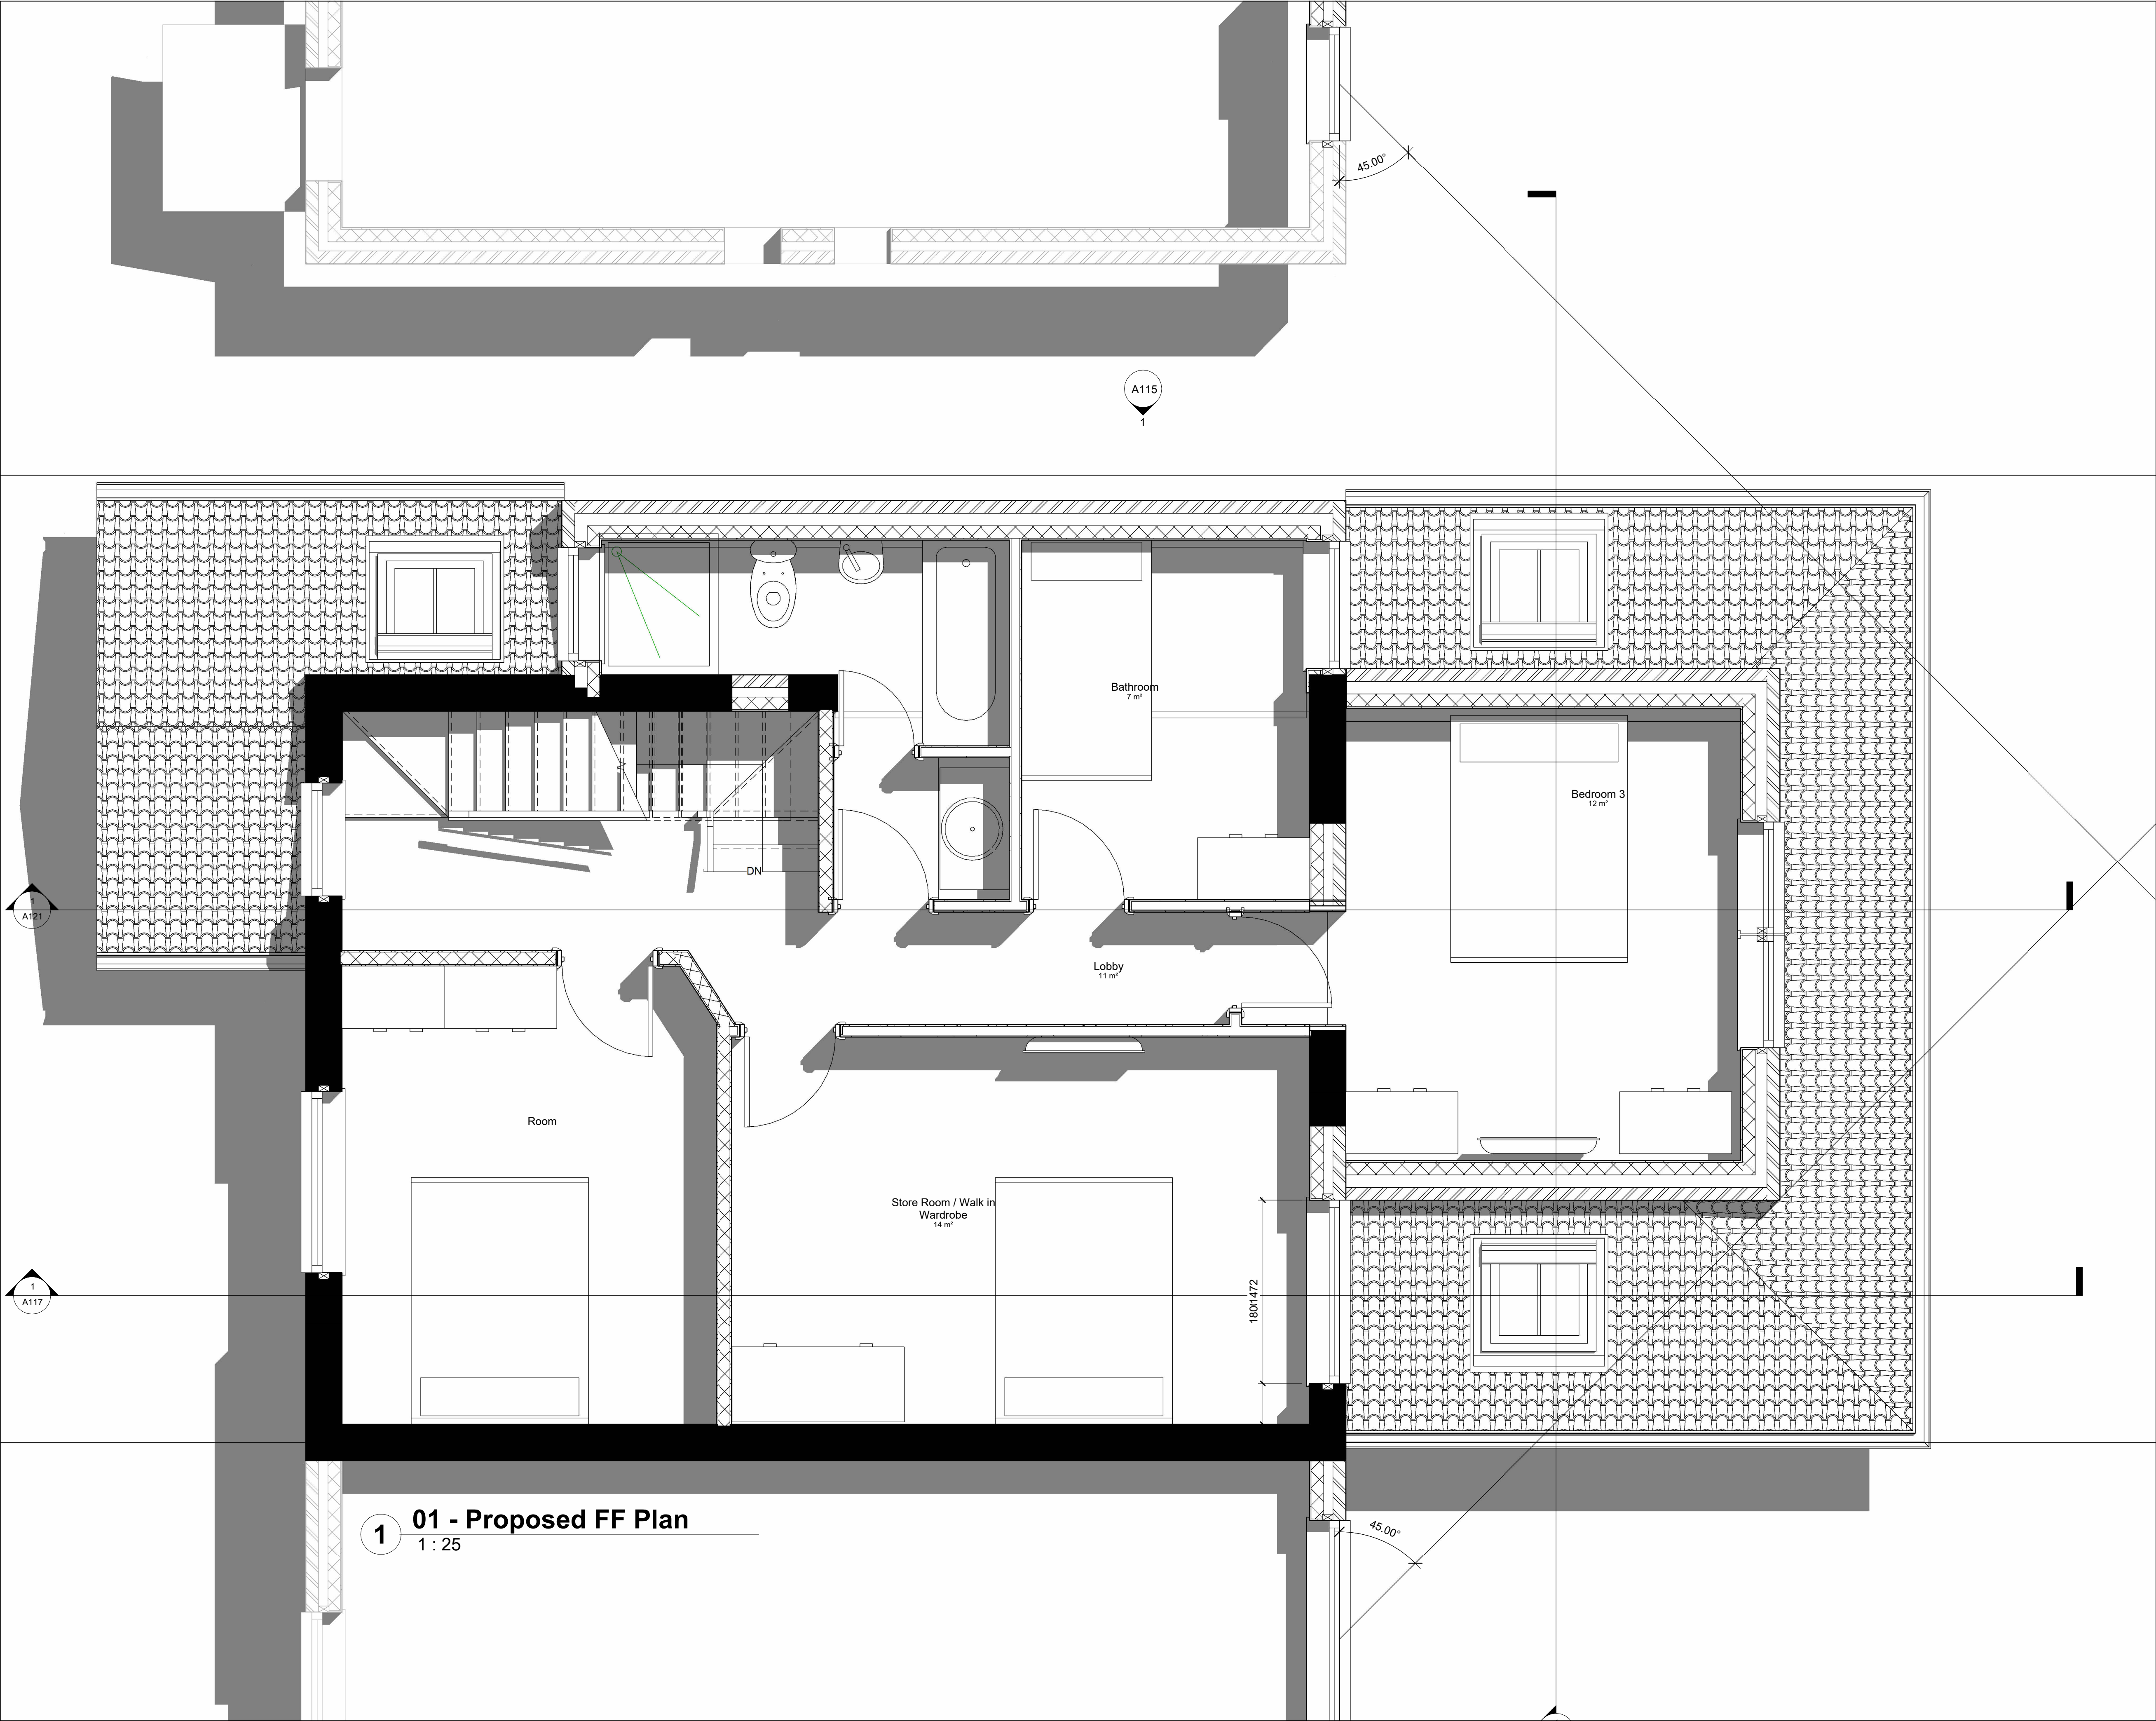

1 01 - Proposed FF Plan
1 : 25

- GENERAL NOTES:**
- THIS DRAWING IS FOR PLANNING PURPOSES ONLY AND IS NOT FIT FOR CONSTRUCTION.
 - ALL SPECIFICATIONS, MATERIALS & WORKMANSHIP TO BE IN ACCORDANCE WITH CURRENT BUILDING REGS & ANY OTHER STATUTORY AUTHORITY STANDARDS.
 - DO NOT SCALE FROM THIS DRAWING. FOR THE AVOIDANCE OF DOUBT ALL DIMENSIONS ARE MEASURED TO FROM WALL FINISH UNLESS OTHERWISE STATED.
 - DRAWING TO BE READ IN CONJUNCTION WITH SUPPLIERS JOIST, STAIRS, TRUSS, HEATING AND KITCHEN DESIGNS/LAYOUTS.
 - ANY DISCREPANCY FOUND TO BE REPORTED TO RENOVIVE IMMEDIATELY.
 - ALL RIGHT RESERVED WITH RENOVIVE. DO NOT COPY, CHANGE OR AMEND WITHOUT PRIOR PERMISSION FROM RENOVIVE.


Rev	Description	Date
A	Rear First Floor wall cut back	06/04/25
B	Revised to Planner's comments	28/04/25
C	Revised Dormer & Elevations	05/05/25

CODE	SUITABILITY DESCRIPTION
STATUS	PURPOSE OF ISSUE

RENOVIVE
DESIGN | BUILD | REVIVE

Visit: www.renovive.uk
Email: info@renovive.uk
Phone: 0161 399 2427

PROJECT 57 Birch Hall Lane		
TITLE Proposed - First Floor Plan		
CLIENT Mr. Shueb		
DRAWN BY MK	CHECKED BY -	DATE 01/03/25
SCALE (@ A1) 1 : 25		PROJECT NUMBER 571024
DRAWING NUMBER A112		REV C

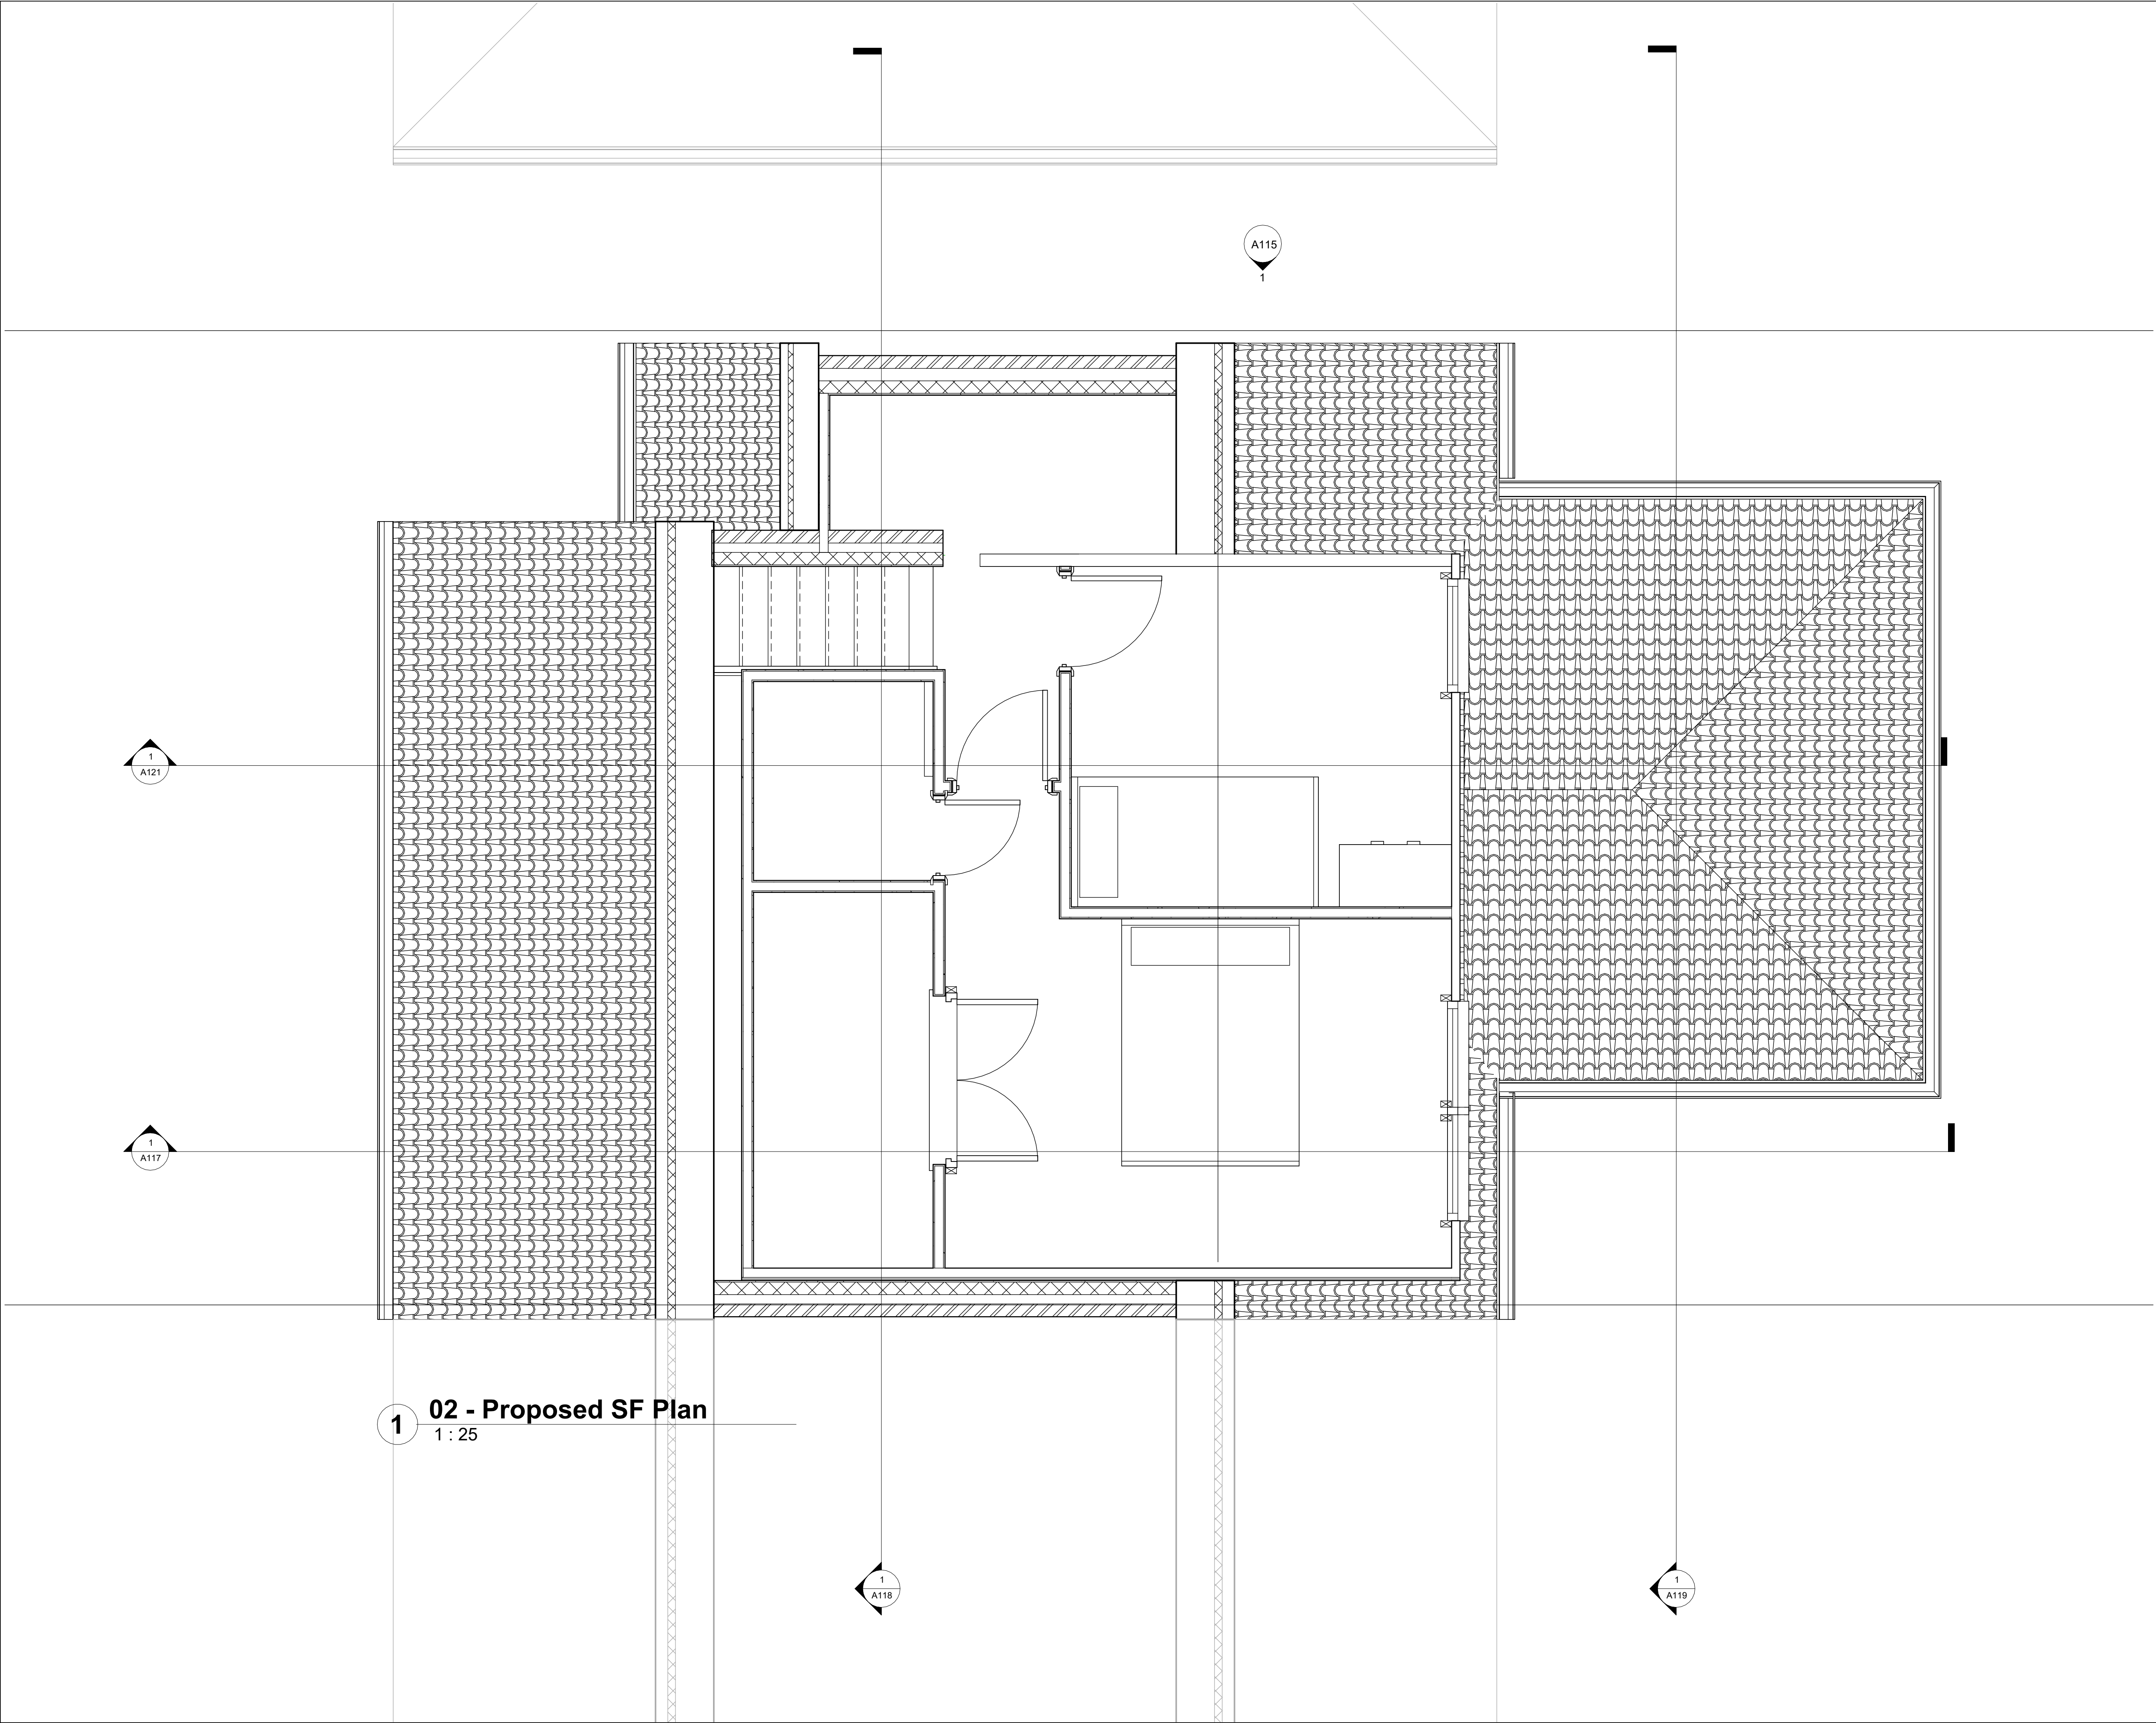

- GENERAL NOTES:**
- THIS DRAWING IS FOR PLANNING PURPOSES ONLY AND IS NOT FIT FOR CONSTRUCTION.
 - ALL SPECIFICATIONS, MATERIALS & WORKMANSHIP TO BE IN ACCORDANCE WITH CURRENT BUILDING REGS & ANY OTHER STATUTORY AUTHORITY STANDARDS.
 - DO NOT SCALE FROM THIS DRAWING. FOR THE AVOIDANCE OF DOUBT ALL DIMENSIONS ARE MEASURED TO FROM WALL FINISH UNLESS OTHERWISE STATED.
 - DRAWING TO BE READ IN CONJUNCTION WITH SUPPLIERS JOIST, STAIRS, TRUSS, HEATING AND KITCHEN DESIGNS/LAYOUTS.
 - ANY DISCREPANCY FOUND TO BE REPORTED TO RENOVIVE IMMEDIATELY.
 - ALL RIGHT RESERVED WITH RENOVIVE. DO NOT COPY, CHANGE OR AMEND WITHOUT PRIOR PERMISSION FROM RENOVIVE.

Rev	Description	Date
A	Rear First Floor wall cut back	06/04/25
B	Revised to Planner's comments	28/04/25
C	Revised Dormer & Elevations	05/05/25

CODE	SUITABILITY DESCRIPTION
STATUS	PURPOSE OF ISSUE



RENOVIVE
DESIGN | BUILD | REVIVE

Visit: www.renovive.uk
Email: info@renovive.uk
Phone: 0161 399 2427

PROJECT		
57 Birch Hall Lane		
TITLE		
Proposed - Second Floor Plan		
CLIENT		
Mr. Shueb		
DRAWN BY	CHECKED BY	DATE
MK	-	01/03/25
SCALE (@ A1)		PROJECT NUMBER
1 : 25		571024
DRAWING NUMBER		REV
A113		C



1 Proposed - Front Elevation
1 : 25

- GENERAL NOTES:**
- THIS DRAWING IS FOR PLANNING PURPOSES ONLY AND IS NOT FIT FOR CONSTRUCTION.
 - ALL SPECIFICATIONS, MATERIALS & WORKMANSHIP TO BE IN ACCORDANCE WITH CURRENT BUILDING REGS & ANY OTHER STATUTORY AUTHORITY STANDARDS.
 - DO NOT SCALE FROM THIS DRAWING. FOR THE AVOIDANCE OF DOUBT ALL DIMENSIONS ARE MEASURED TO FROM WALL FINISH UNLESS OTHERWISE STATED.
 - DRAWING TO BE READ IN CONJUNCTION WITH SUPPLIERS JOIST, STAIRS, TRUSS, HEATING AND KITCHEN DESIGNS/LAYOUTS.
 - ANY DISCREPANCY FOUND TO BE REPORTED TO RENOVIVE IMMEDIATELY.
 - ALL RIGHT RESERVED WITH RENOVIVE. DO NOT COPY, CHANGE OR AMEND WITHOUT PRIOR PERMISSION FROM RENOVIVE.

Rev	Description	Date
A	Rear First Floor wall cut back	06/04/25
B	Revised to Planner's comments	28/04/25
C	Revised Dormer & Elevations	05/05/25


CODE	SUITABILITY DESCRIPTION
STATUS	PURPOSE OF ISSUE



RENOVIVE
DESIGN | BUILD | REVIVE

Visit: www.renovive.uk
Email: info@renovive.uk
Phone: 0161 399 2427

PROJECT		
57 Birch Hall Lane		
TITLE		
Proposed - Front Elevation		
CLIENT		
Mr. Shueb		
DRAWN BY	CHECKED BY	DATE
MK	-	01/03/25
SCALE (@ A1)		PROJECT NUMBER
1 : 25		571024
DRAWING NUMBER		REV
A114		C

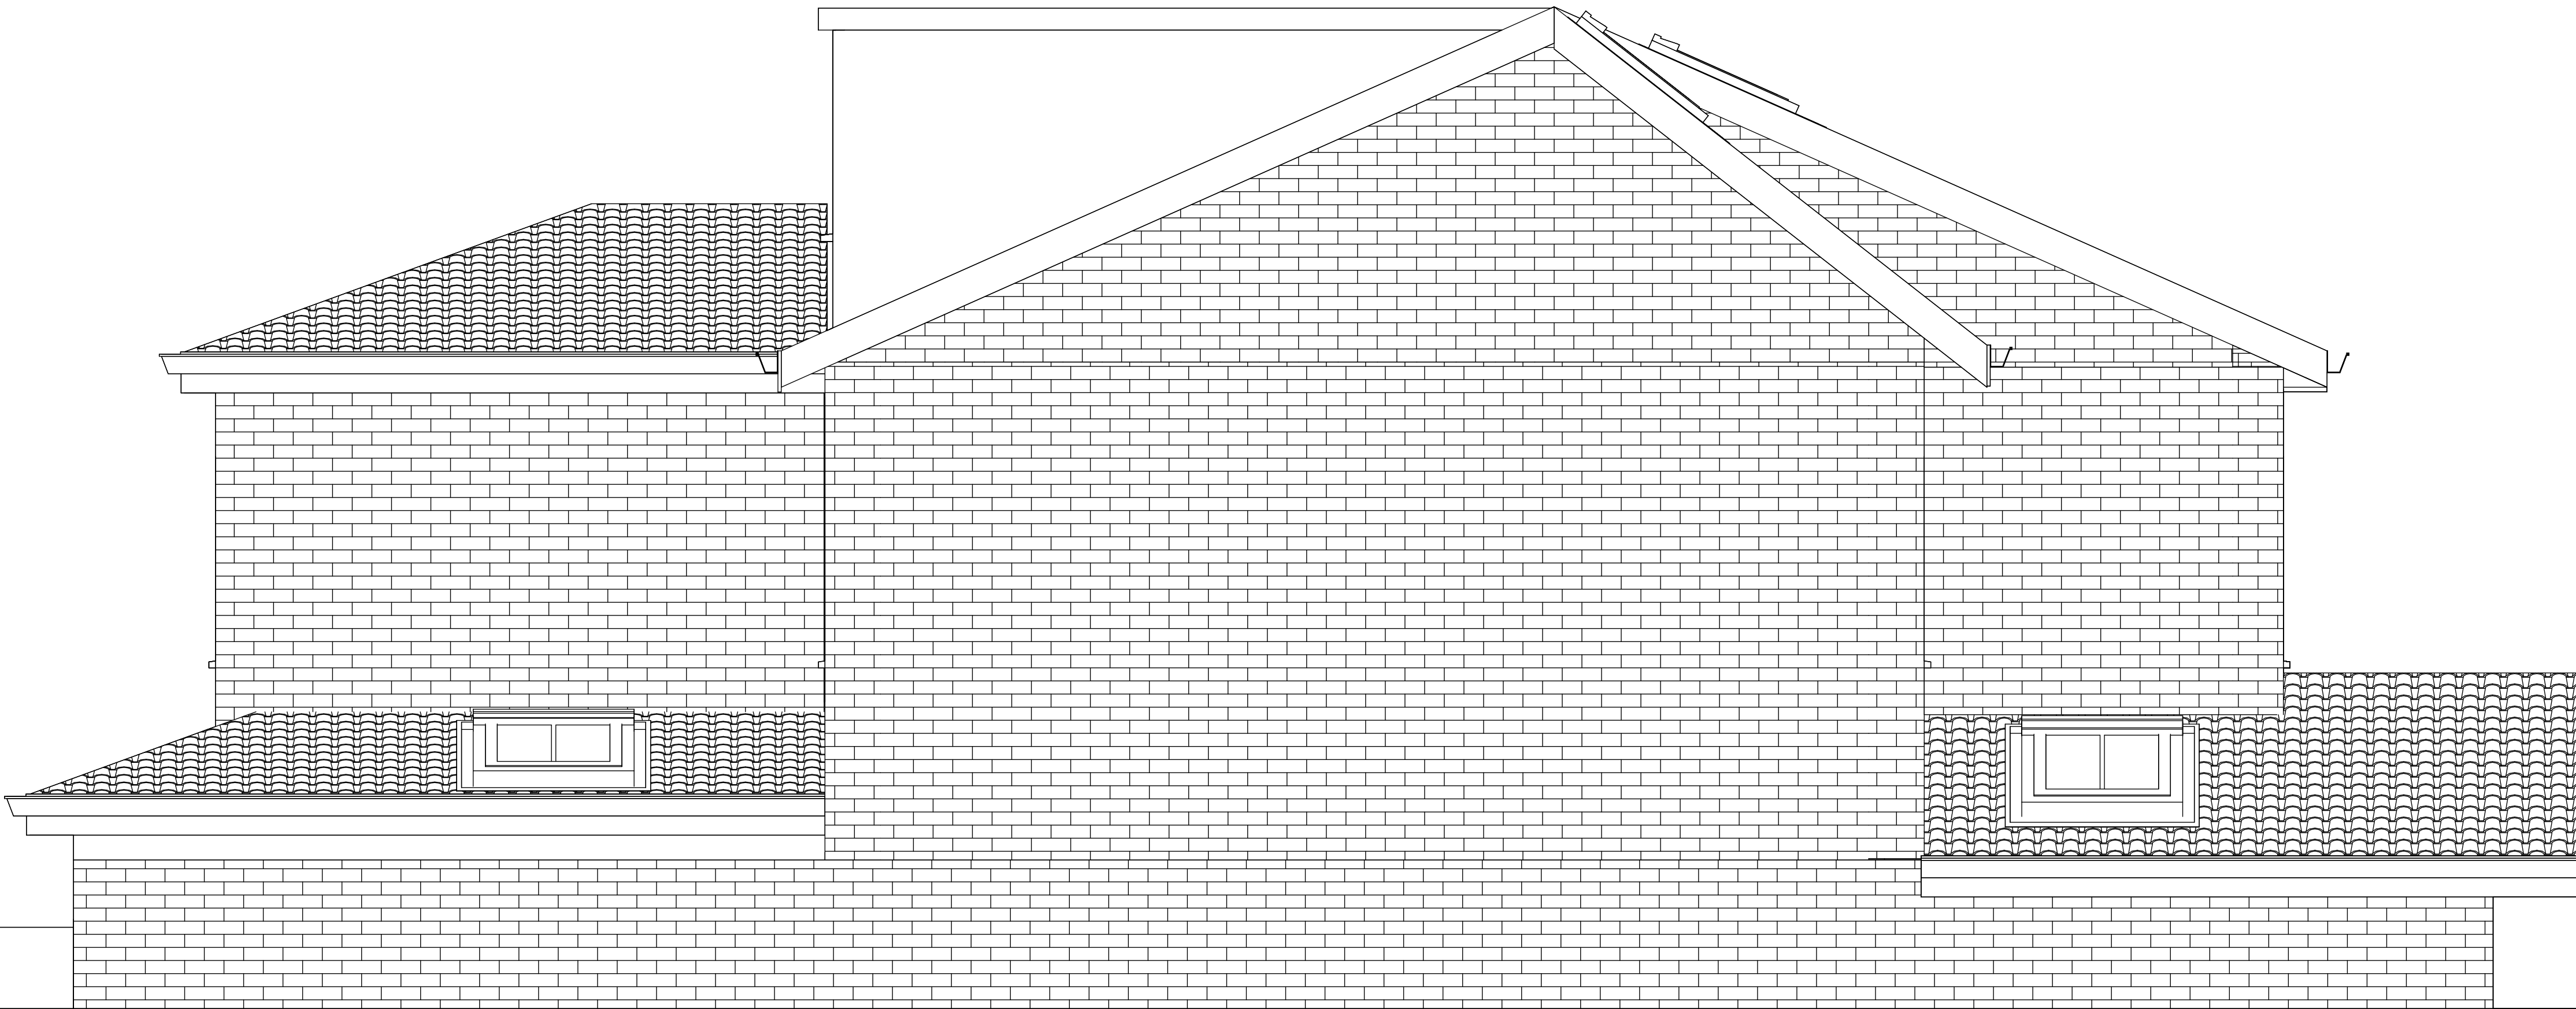

1 Proposed - Side Elevation
1 : 25

- GENERAL NOTES:**
- THIS DRAWING IS FOR PLANNING PURPOSES ONLY AND IS NOT FIT FOR CONSTRUCTION.
 - ALL SPECIFICATIONS, MATERIALS & WORKMANSHIP TO BE IN ACCORDANCE WITH CURRENT BUILDING REGS & ANY OTHER STATUTORY AUTHORITY STANDARDS.
 - DO NOT SCALE FROM THIS DRAWING. FOR THE AVOIDANCE OF DOUBT ALL DIMENSIONS ARE MEASURED TO FROM WALL FINISH UNLESS OTHERWISE STATED.
 - DRAWING TO BE READ IN CONJUNCTION WITH SUPPLIERS JOIST, STAIRS, TRUSS, HEATING AND KITCHEN DESIGNS/LAYOUTS.
 - ANY DISCREPANCY FOUND TO BE REPORTED TO RENOVIVE IMMEDIATELY.
 - ALL RIGHT RESERVED WITH RENOVIVE. DO NOT COPY, CHANGE OR AMEND WITHOUT PRIOR PERMISSION FROM RENOVIVE.

Rev	Description	Date
A	Rear First Floor wall cut back	06/04/25
B	Revised to Planner's comments	28/04/25
C	Revised Dormer & Elevations	05/05/25

CODE	SUITABILITY DESCRIPTION
STATUS	PURPOSE OF ISSUE



RENOVIVE
DESIGN | BUILD | REVIVE

Visit: www.renovive.uk
Email: info@renovive.uk
Phone: 0161 399 2427

PROJECT		
57 Birch Hall Lane		
TITLE		
Proposed - Side Elevation		
CLIENT		
Mr. Shueb		
DRAWN BY Author	CHECKED BY -	DATE 01/03/25
SCALE (@ A1) 1 : 25		PROJECT NUMBER 571024
DRAWING NUMBER A115		REV C



1 Proposed Rear Elevation
1 : 25

- GENERAL NOTES:**
- THIS DRAWING IS FOR PLANNING PURPOSES ONLY AND IS NOT FIT FOR CONSTRUCTION.
 - ALL SPECIFICATIONS, MATERIALS & WORKMANSHIP TO BE IN ACCORDANCE WITH CURRENT BUILDING REGS & ANY OTHER STATUTORY AUTHORITY STANDARDS.
 - DO NOT SCALE FROM THIS DRAWING. FOR THE AVOIDANCE OF DOUBT ALL DIMENSIONS ARE MEASURED TO FROM WALL FINISH UNLESS OTHERWISE STATED.
 - DRAWING TO BE READ IN CONJUNCTION WITH SUPPLIERS JOIST, STAIRS, TRUSS, HEATING AND KITCHEN DESIGNS/LAYOUTS.
 - ANY DISCREPANCY FOUND TO BE REPORTED TO RENOVIVE IMMEDIATELY.
 - ALL RIGHT RESERVED WITH RENOVIVE. DO NOT COPY, CHANGE OR AMEND WITHOUT PRIOR PERMISSION FROM RENOVIVE.

Rev	Description	Date
A	Rear First Floor wall cut back	06/04/25
B	Revised to Planner's comments	28/04/25
C	Revised Dormer & Elevations	05/05/25


CODE	SUITABILITY DESCRIPTION
STATUS	PURPOSE OF ISSUE



RENOVIVE
DESIGN | BUILD | REVIVE

Visit: www.renovive.uk
Email: info@renovive.uk
Phone: 0161 399 2427

PROJECT 57 Birch Hall Lane		
TITLE Proposed - Rear Elevation		
CLIENT Mr. Shueb		
DRAWN BY MK	CHECKED BY -	DATE 01/03/25
SCALE (@ A1) 1 : 25		PROJECT NUMBER 571024
DRAWING NUMBER A116		REV C

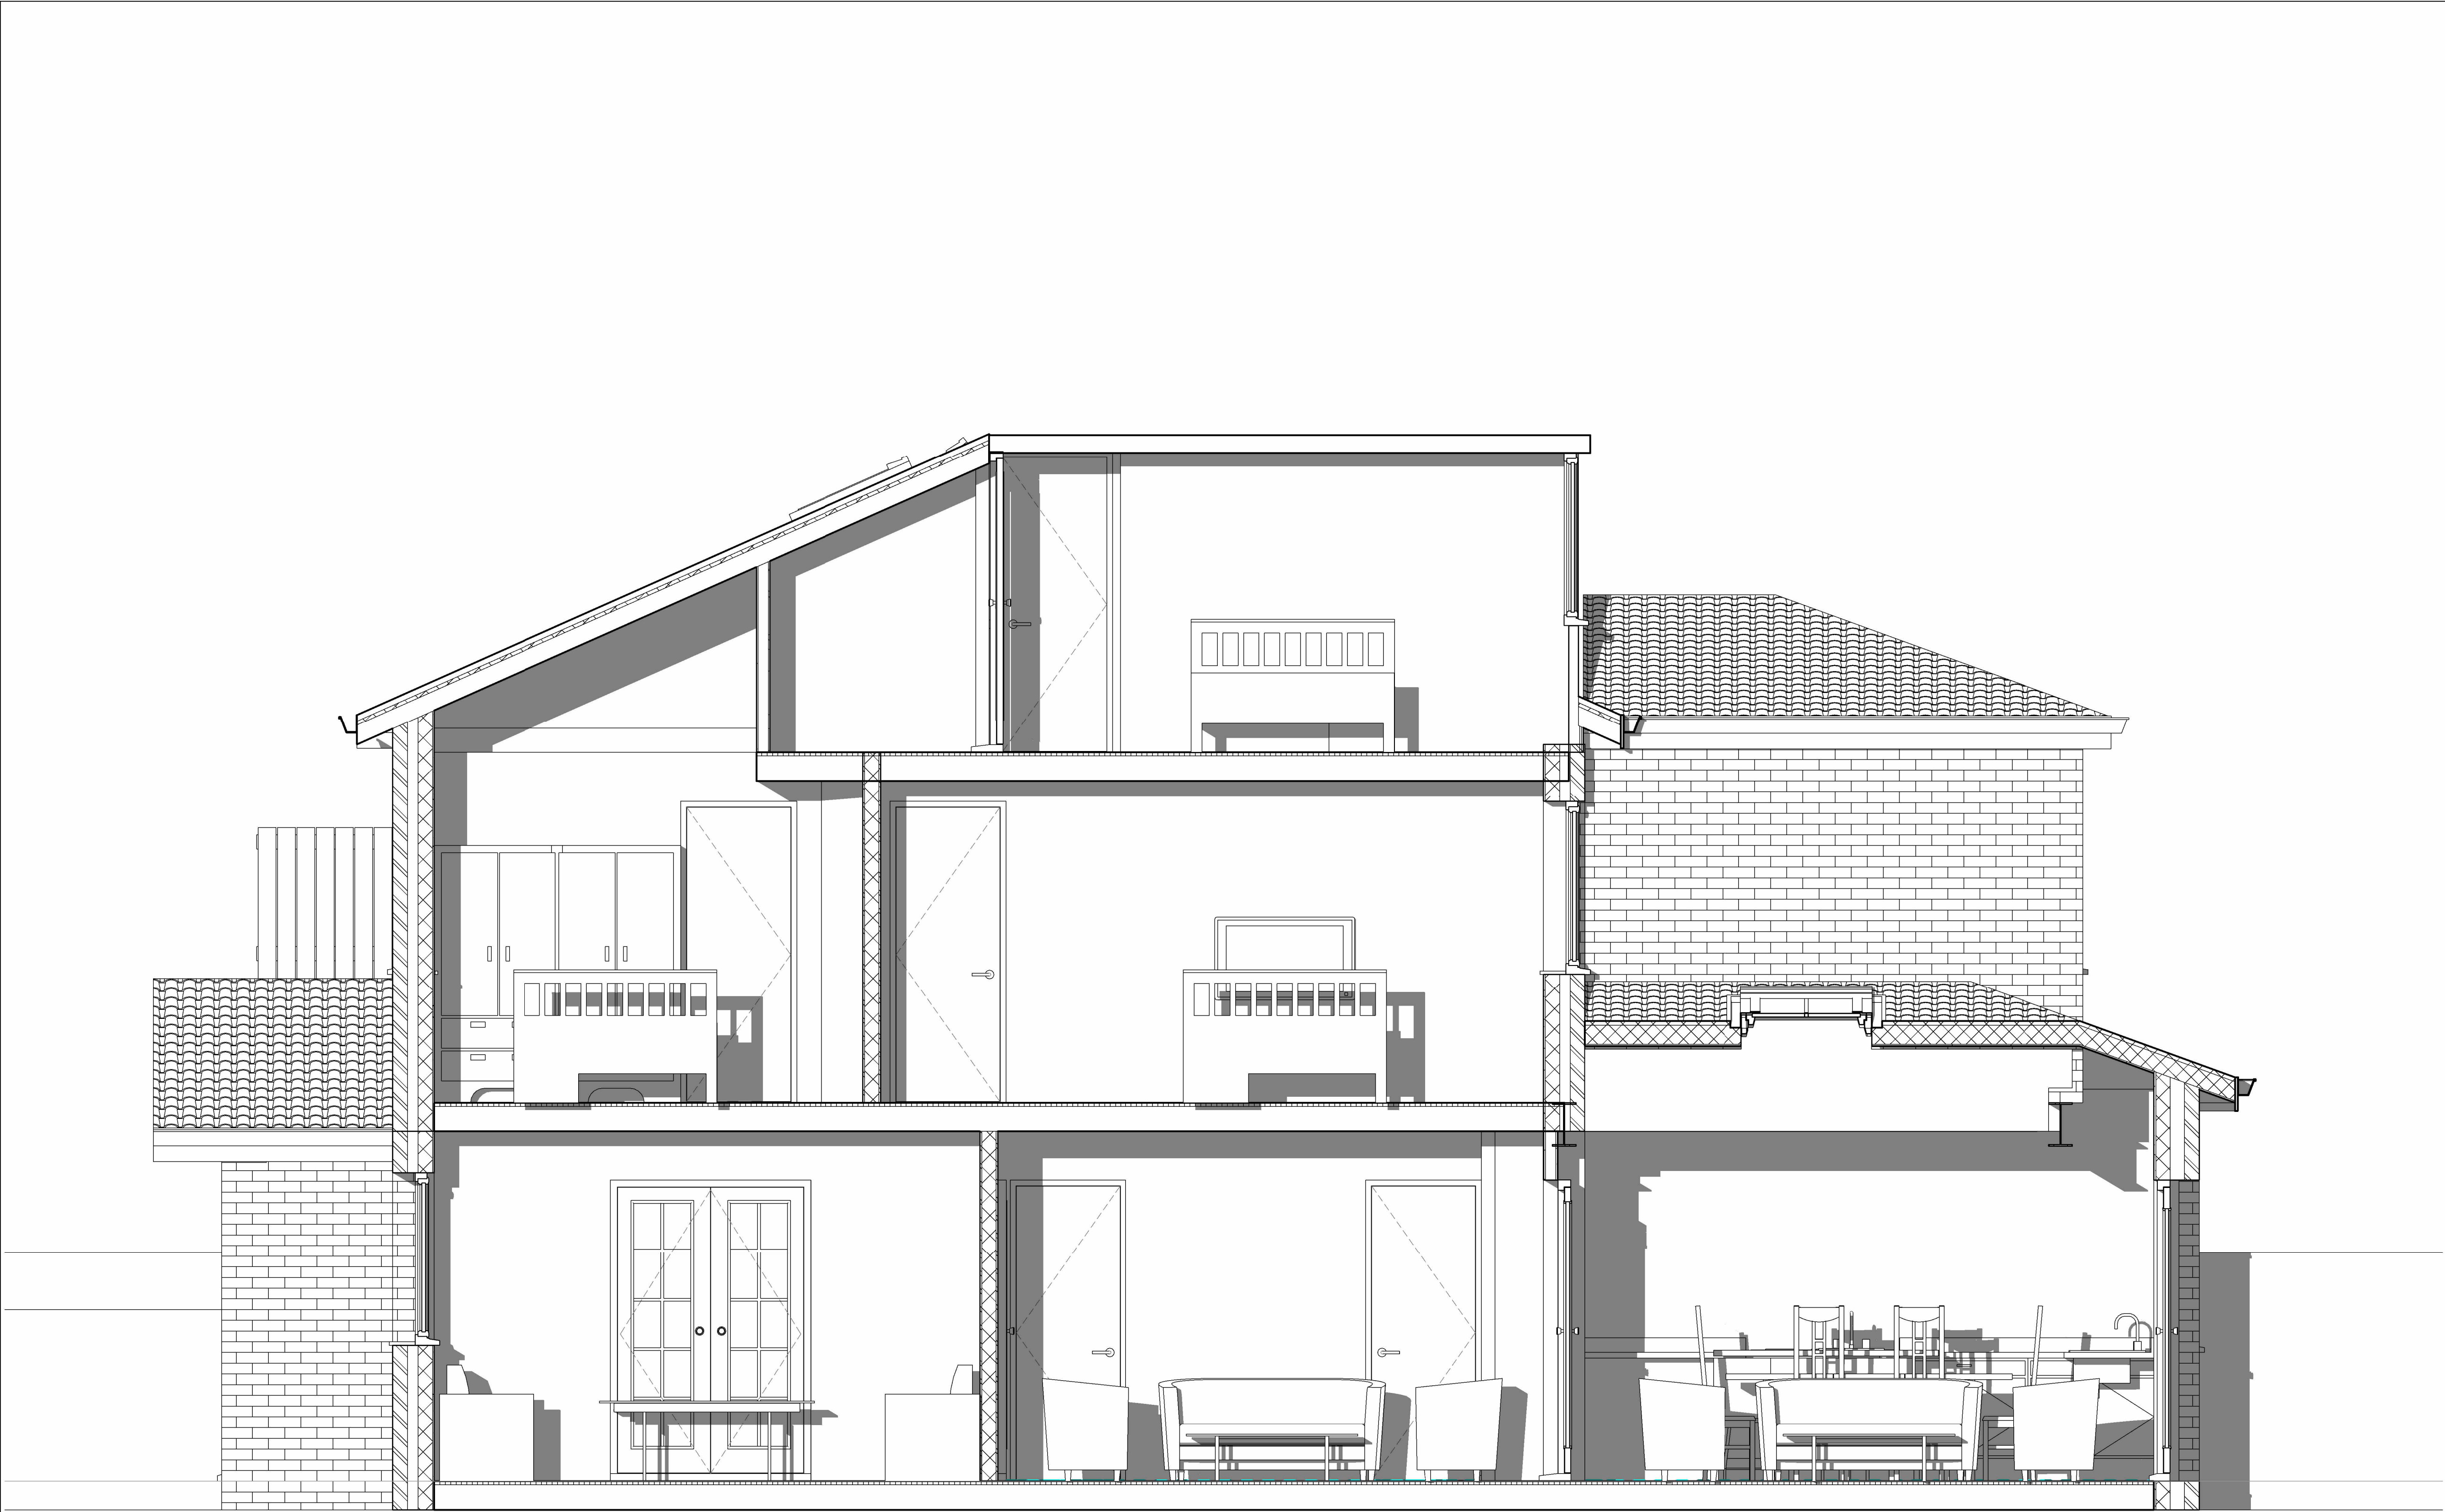

1 Proposed - Section 1
1 : 25

- GENERAL NOTES:**
- THIS DRAWING IS FOR PLANNING PURPOSES ONLY AND IS NOT FIT FOR CONSTRUCTION.
 - ALL SPECIFICATIONS, MATERIALS & WORKMANSHIP TO BE IN ACCORDANCE WITH CURRENT BUILDING REGS & ANY OTHER STATUTORY AUTHORITY STANDARDS.
 - DO NOT SCALE FROM THIS DRAWING. FOR THE AVOIDANCE OF DOUBT ALL DIMENSIONS ARE MEASURED TO FROM WALL FINISH UNLESS OTHERWISE STATED.
 - DRAWING TO BE READ IN CONJUNCTION WITH SUPPLIERS JOIST, STAIRS, TRUSS, HEATING AND KITCHEN DESIGNS/LAYOUTS.
 - ANY DISCREPANCY FOUND TO BE REPORTED TO RENOVIVE IMMEDIATELY.
 - ALL RIGHT RESERVED WITH RENOVIVE. DO NOT COPY, CHANGE OR AMEND WITHOUT PRIOR PERMISSION FROM RENOVIVE.


Rev	Description	Date
A	Rear First Floor wall cut back	06/04/25
B	Revised to Planner's comments	28/04/25
C	Revised Dormer & Elevations	05/05/25

CODE	SUITABILITY DESCRIPTION
STATUS	PURPOSE OF ISSUE

RENOVIVE
DESIGN | BUILD | REVIVE

Visit: www.renovive.uk
Email: info@renovive.uk
Phone: 0161 399 2427

PROJECT 57 Birch Hall Lane		
TITLE Proposed - Section 1		
CLIENT Mr. Shueb		
DRAWN BY MK	CHECKED BY -	DATE 01/03/25
SCALE (@ A1) 1 : 25		PROJECT NUMBER 571024
DRAWING NUMBER A117		REV C

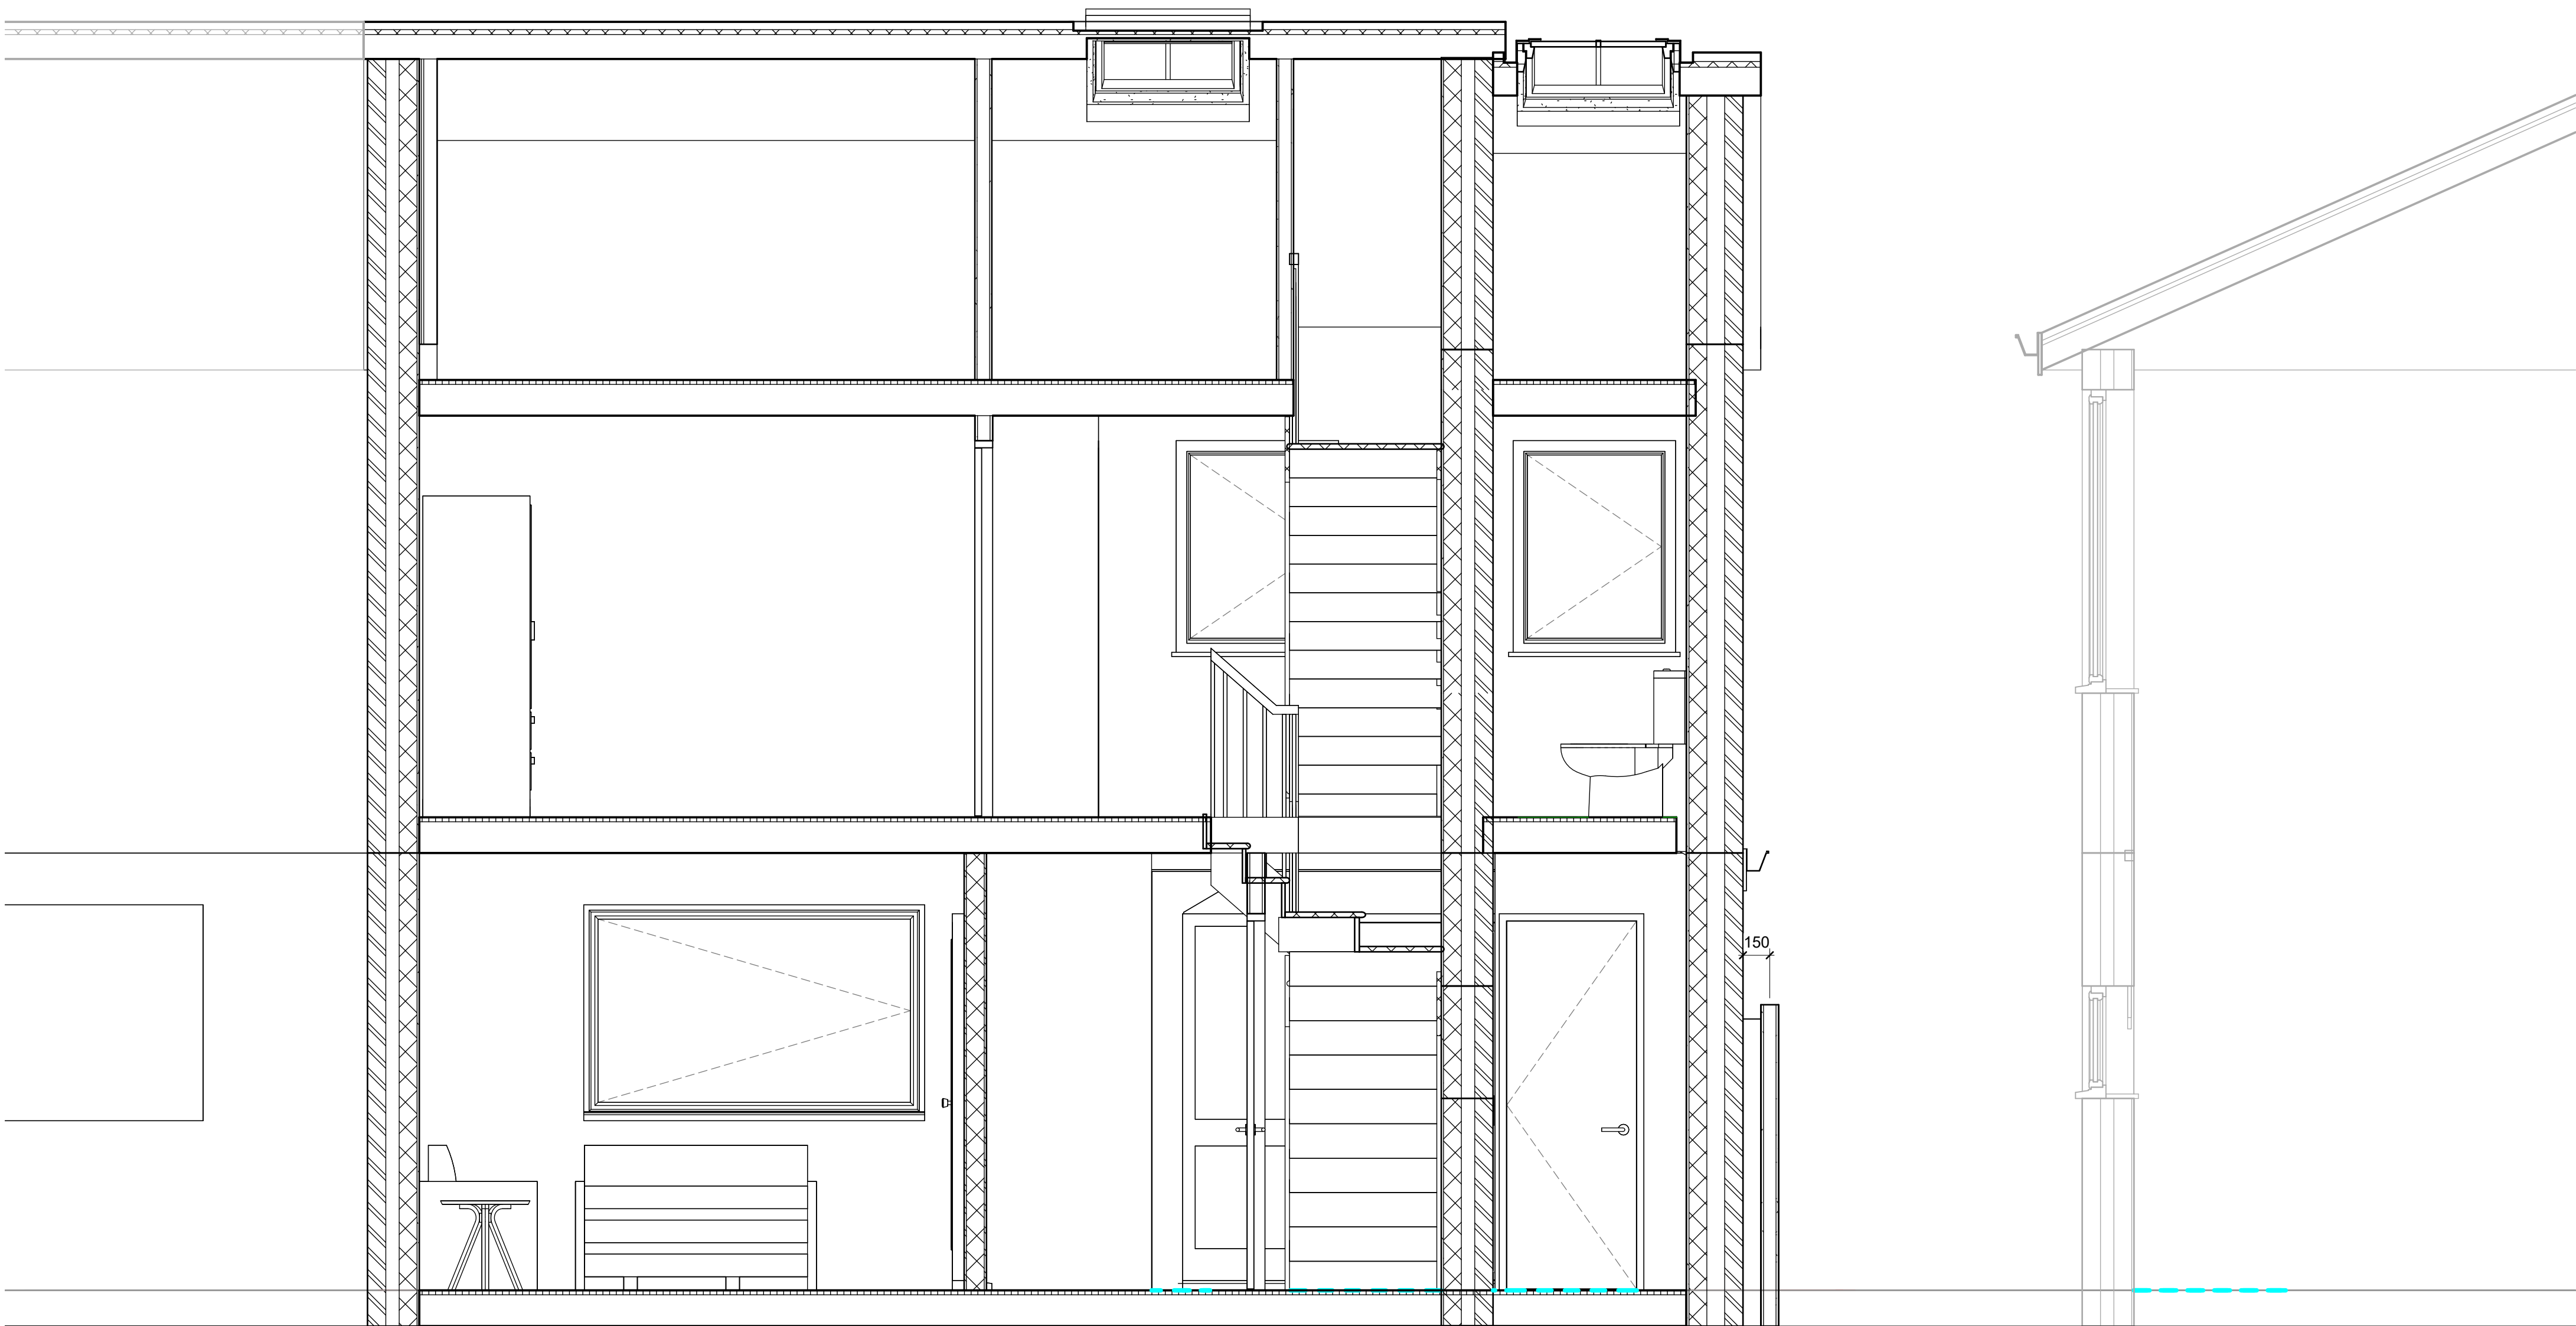

1 Proposed - Section 2
1 : 25

- GENERAL NOTES:**
- THIS DRAWING IS FOR PLANNING PURPOSES ONLY AND IS NOT FIT FOR CONSTRUCTION.
 - ALL SPECIFICATIONS, MATERIALS & WORKMANSHIP TO BE IN ACCORDANCE WITH CURRENT BUILDING REGS & ANY OTHER STATUTORY AUTHORITY STANDARDS.
 - DO NOT SCALE FROM THIS DRAWING. FOR THE AVOIDANCE OF DOUBT ALL DIMENSIONS ARE MEASURED TO FROM WALL FINISH UNLESS OTHERWISE STATED.
 - DRAWING TO BE READ IN CONJUNCTION WITH SUPPLIERS JOIST, STAIRS, TRUSS, HEATING AND KITCHEN DESIGNS/LAYOUTS.
 - ANY DISCREPANCY FOUND TO BE REPORTED TO RENOVIVE IMMEDIATELY.
 - ALL RIGHT RESERVED WITH RENOVIVE. DO NOT COPY, CHANGE OR AMEND WITHOUT PRIOR PERMISSION FROM RENOVIVE.

Rev	Description	Date
A	Rear First Floor wall cut back	06/04/25
B	Revised to Planner's comments	28/04/25

CODE	SUITABILITY DESCRIPTION
STATUS	PURPOSE OF ISSUE



RENOVIVE
DESIGN | BUILD | REVIVE

Visit: www.renovive.uk
Email: info@renovive.uk
Phone: 0161 399 2427

PROJECT		
57 Birch Hall Lane		
TITLE		
Proposed - Section 2		
CLIENT		
Mr. Shueb		
DRAWN BY	CHECKED BY	DATE
MK	-	01/03/25
SCALE (@ A1)		PROJECT NUMBER
1 : 25		571024
DRAWING NUMBER		REV
A118		C



1 Proposed - Section 3
1 : 25

- GENERAL NOTES:**
- THIS DRAWING IS FOR PLANNING PURPOSES ONLY AND IS NOT FIT FOR CONSTRUCTION.
 - ALL SPECIFICATIONS, MATERIALS & WORKMANSHIP TO BE IN ACCORDANCE WITH CURRENT BUILDING REGS & ANY OTHER STATUTORY AUTHORITY STANDARDS.
 - DO NOT SCALE FROM THIS DRAWING. FOR THE AVOIDANCE OF DOUBT ALL DIMENSIONS ARE MEASURED TO FROM WALL FINISH UNLESS OTHERWISE STATED.
 - DRAWING TO BE READ IN CONJUNCTION WITH SUPPLIERS JOIST, STAIRS, TRUSS, HEATING AND KITCHEN DESIGNS/LAYOUTS.
 - ANY DISCREPANCY FOUND TO BE REPORTED TO RENOVIVE IMMEDIATELY.
 - ALL RIGHT RESERVED WITH RENOVIVE. DO NOT COPY, CHANGE OR AMEND WITHOUT PRIOR PERMISSION FROM RENOVIVE.

Rev	Description	Date
A	Rear First Floor wall cut back	06/04/25
B	Revised to Planner's comments	28/04/25
C	Revised Dormer & Elevations	05/05/25

CODE	SUITABILITY DESCRIPTION
STATUS	PURPOSE OF ISSUE




RENOVIVE
DESIGN | BUILD | REVIVE

Visit: www.renovive.uk
Email: info@renovive.uk
Phone: 0161 399 2427

PROJECT		
57 Birch Hall Lane		
TITLE		
Proposed - Section 3		
CLIENT		
Mr. Shueb		
DRAWN BY	CHECKED BY	DATE
MK	-	01/03/25
SCALE (@ A1)	PROJECT NUMBER	
1 : 25	571024	
DRAWING NUMBER		REV
A119		C



1 Perspective 1

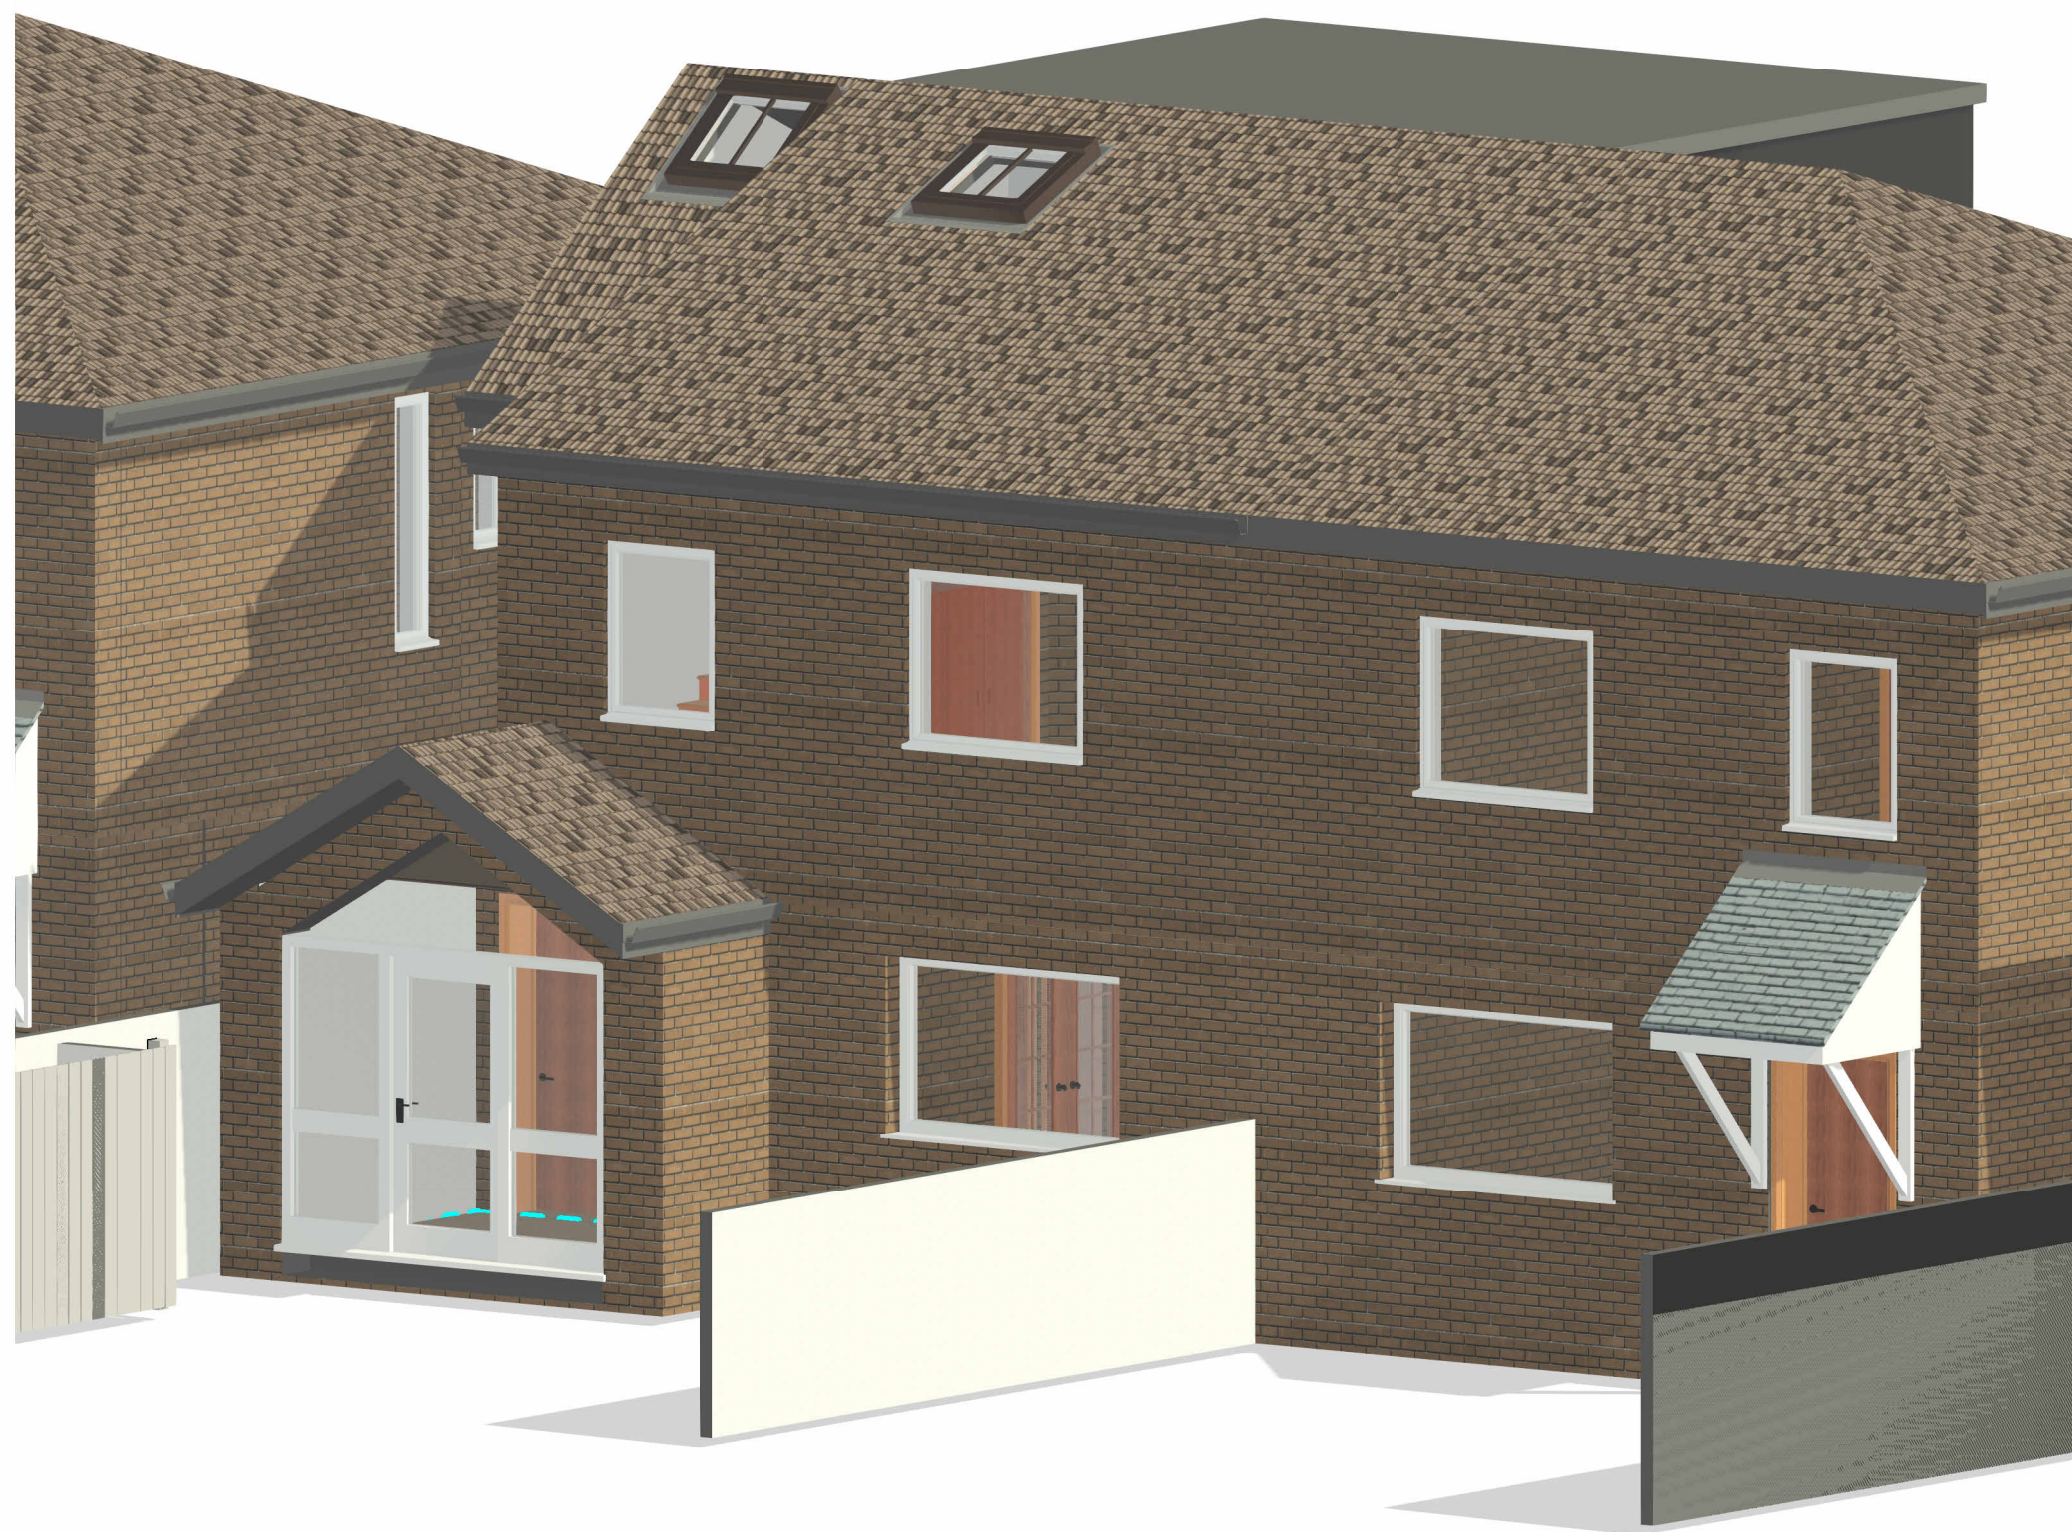

2 Perspective 2



3 Perspective 3



4 Perspective 4

- GENERAL NOTES:**
- THIS DRAWING IS FOR PLANNING PURPOSES ONLY AND IS NOT FIT FOR CONSTRUCTION.
 - ALL SPECIFICATIONS, MATERIALS & WORKMANSHIP TO BE IN ACCORDANCE WITH CURRENT BUILDING REGS & ANY OTHER STATUTORY AUTHORITY STANDARDS.
 - DO NOT SCALE FROM THIS DRAWING. FOR THE AVOIDANCE OF DOUBT ALL DIMENSIONS ARE MEASURED TO FROM WALL FINISH UNLESS OTHERWISE STATED.
 - DRAWING TO BE READ IN CONJUNCTION WITH SUPPLIERS JOIST, STAIRS, TRUSS, HEATING AND KITCHEN DESIGNS/LAYOUTS.
 - ANY DISCREPANCY FOUND TO BE REPORTED TO RENOVIVE IMMEDIATELY.
 - ALL RIGHT RESERVED WITH RENOVIVE. DO NOT COPY, CHANGE OR AMEND WITHOUT PRIOR PERMISSION FROM RENOVIVE.

Rev	Description	Date
A	Rear First Floor wall cut back	06/04/25
B	Revised to Planner's comments	28/04/25

CODE	SUITABILITY DESCRIPTION
STATUS	PURPOSE OF ISSUE



RENOVIVE
DESIGN | BUILD | REVIVE

Visit: www.renovive.uk
Email: info@renovive.uk
Phone: 0161 399 2427

PROJECT		
57 Birch Hall Lane		
TITLE		
3D Views		
CLIENT		
Mr. Shueb		
DRAWN BY Author	CHECKED BY Checker	DATE 01/06/25
SCALE (@ A1)		PROJECT NUMBER 571024
DRAWING NUMBER A120		REV B