



P-Location Plan
1 : 1250

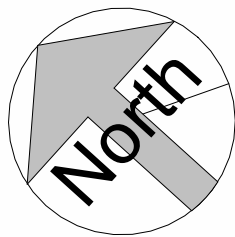

P-Site Plan
1 : 200

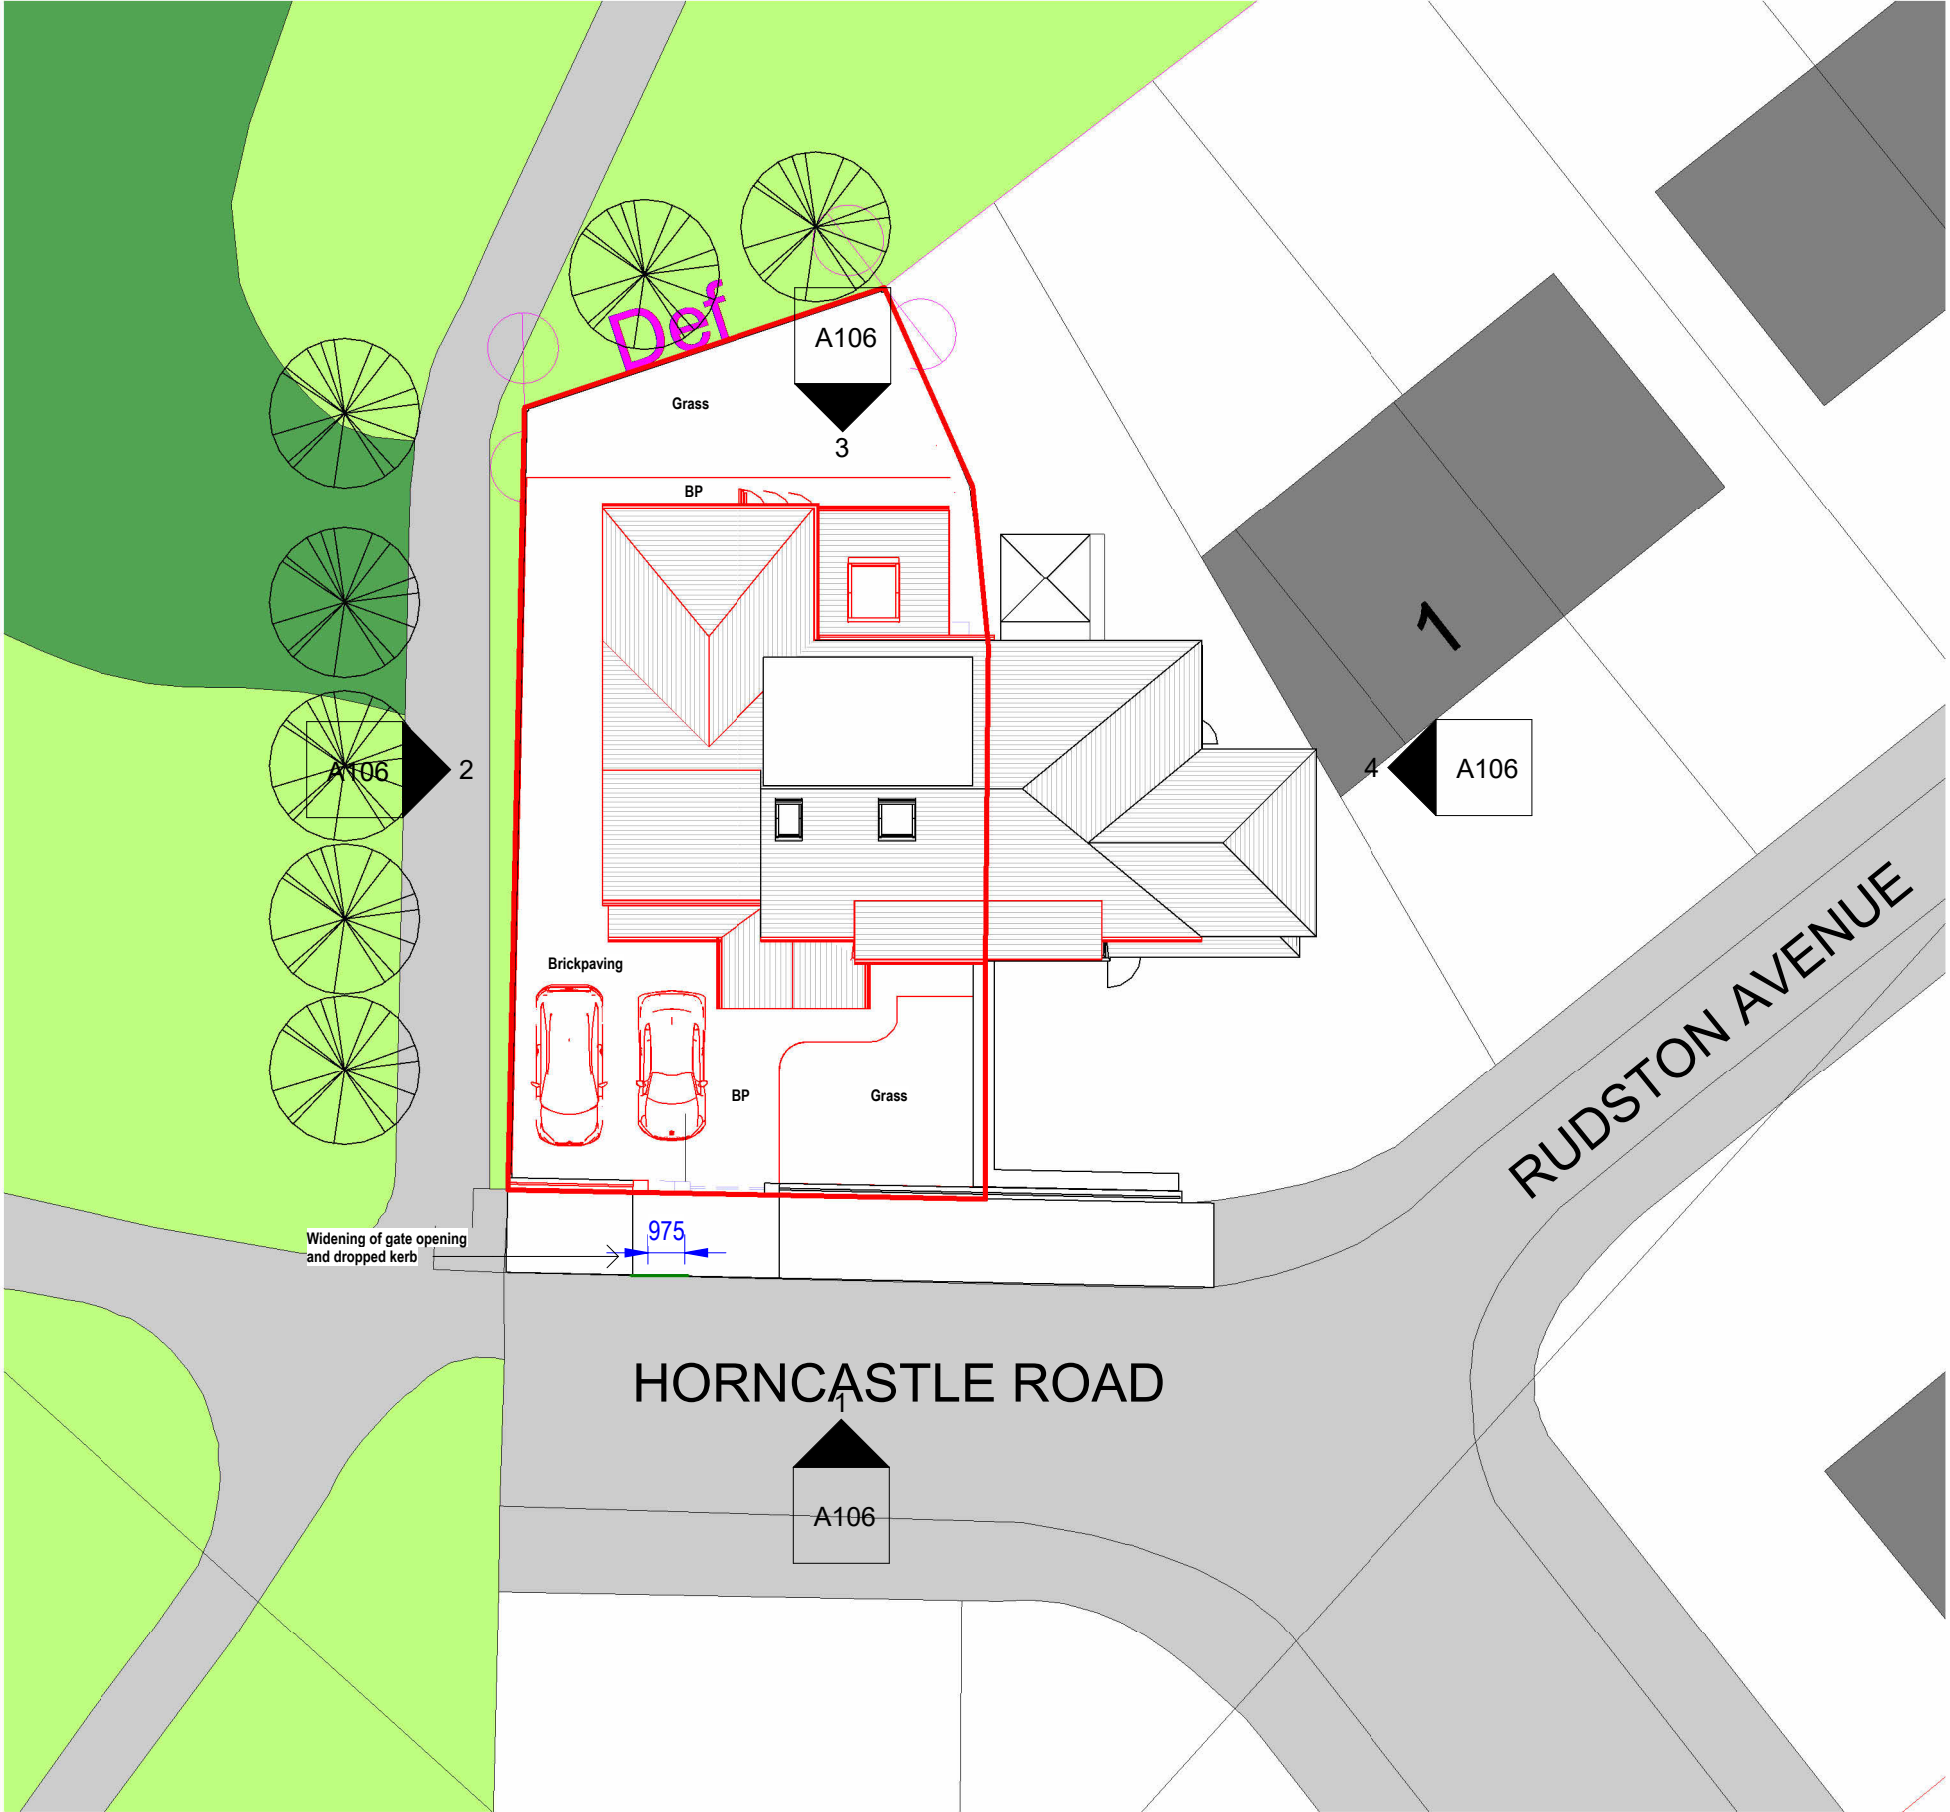

COPYRIGHT © ALL RIGHTS RESERVED BY VIKAS ALYAS LTD. DO NOT SCALE FROM DRAWING. DRAWING INDICATES DESIGN INTENT ONLY. REPORT ANY DISCREPANCIES TO CLIENT / VA LTD. NOT TO BE USED FOR CONSTRUCTION UNLESS STATED SO. TO BE READ IN CONJUNCTION WITH OTHER DRAWINGS OR SPECIFICATION WHERE PROVIDED.

ARCHITEK
BUILDING DESIGN CONSULTANCY

0161 511 8479

vikas@architek.uk
916 Stockport Road, Levenshulme, Manchester, M19 3AB

No.	Description	Date
P1	Issue to Planning	12.12.2024
P2	Updates to Elevations	18.06.2025

PROJECT Two storey side and Rear part two/single storey extension. Front porch extension. Widening of gate entrance		ADDRESS 44 Horncastle Rd, Manchester M40 5QA		CLIENT Shazad Munawar Raja		
				Date 11.12.2024	Project number 1296	Scale (@ A3) As indicated
Manchester City Council	PURPOSE OF ISSUE Planning	SHEET P-Location and Site Plan	Drawn by NA	DRAWING NUMBER A102		REV P2
			Checked by VA			