




EXISTING GROUND FLOOR PLAN

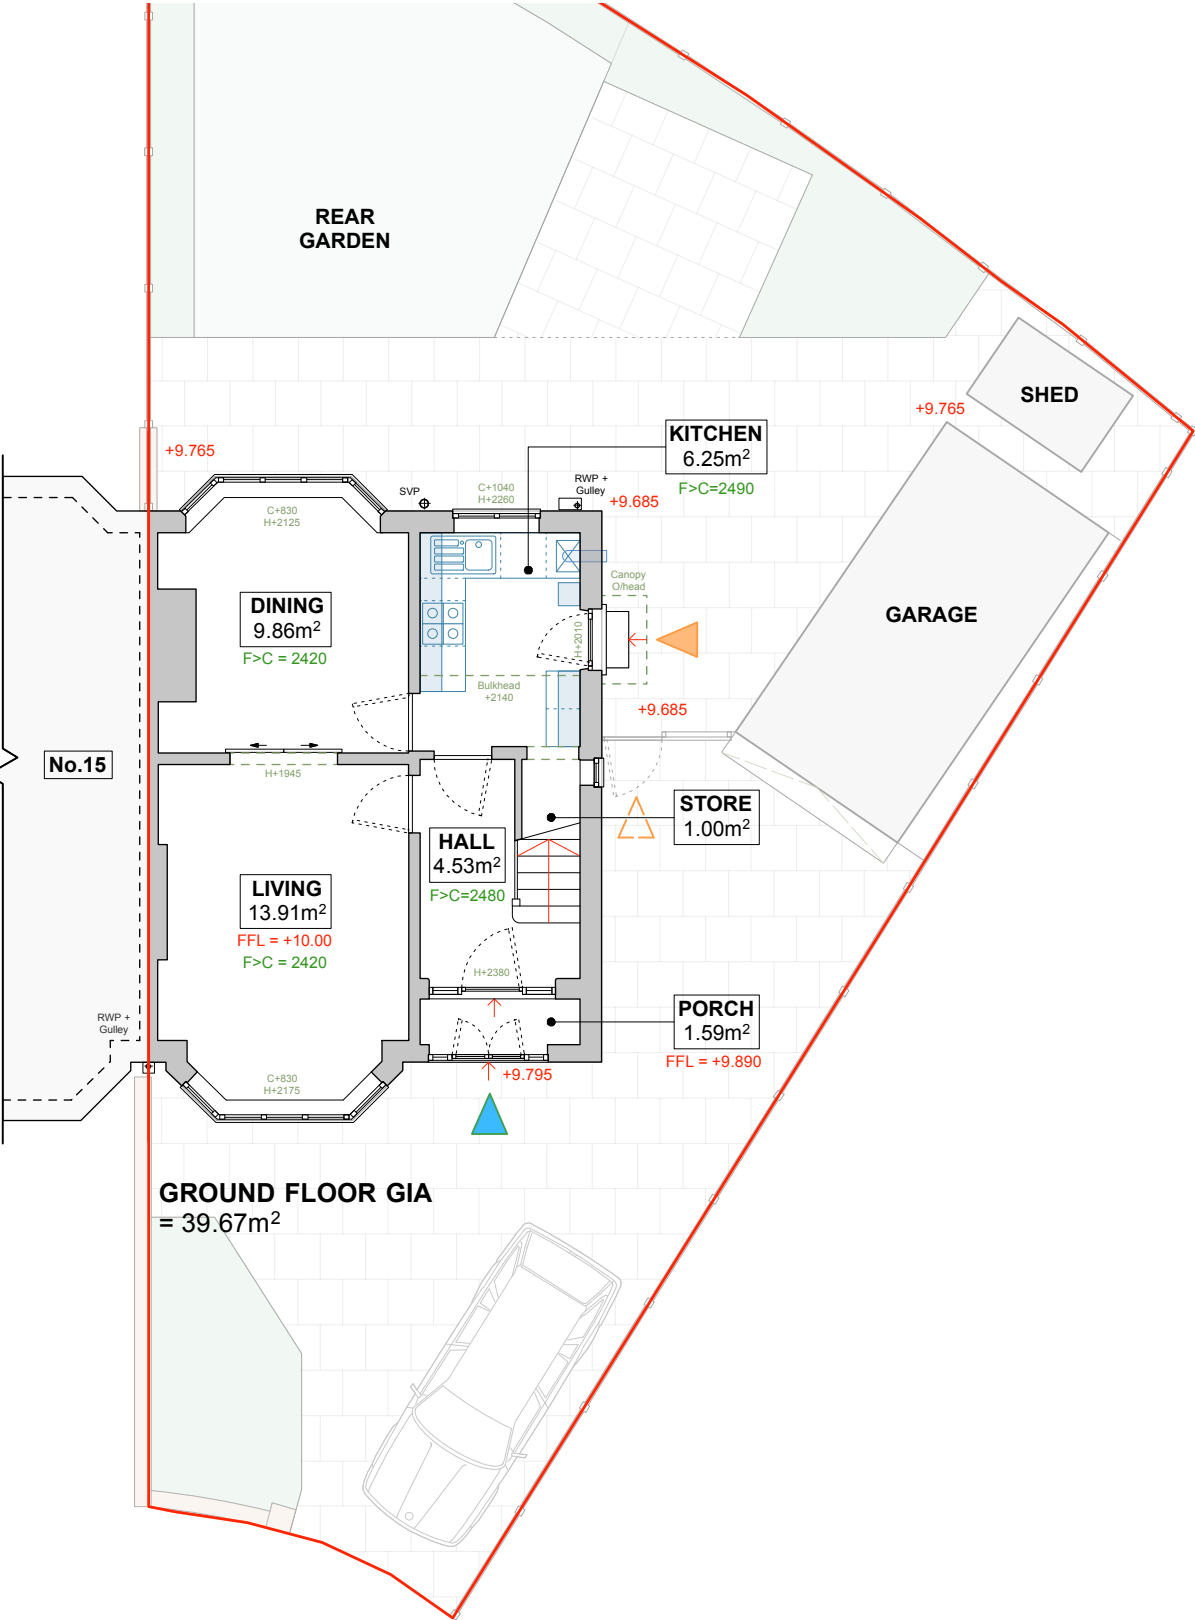

EXISTING FIRST FLOOR PLAN

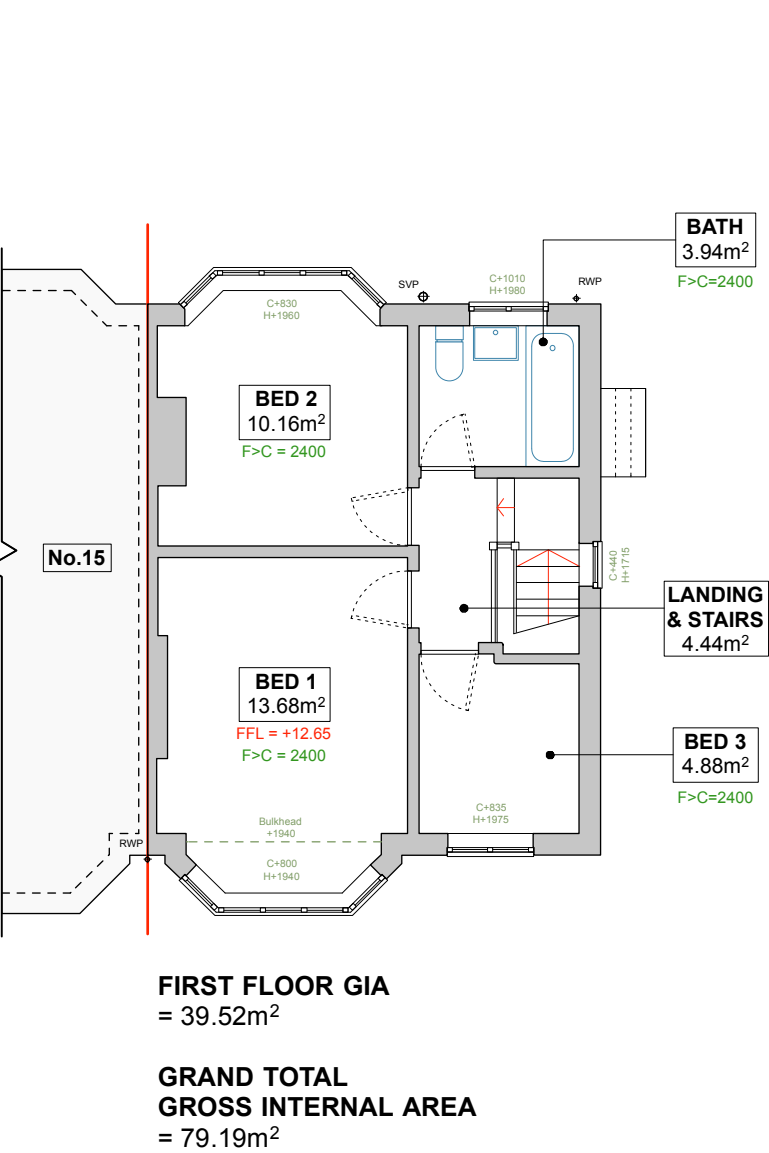

EXISTING ROOF PLAN

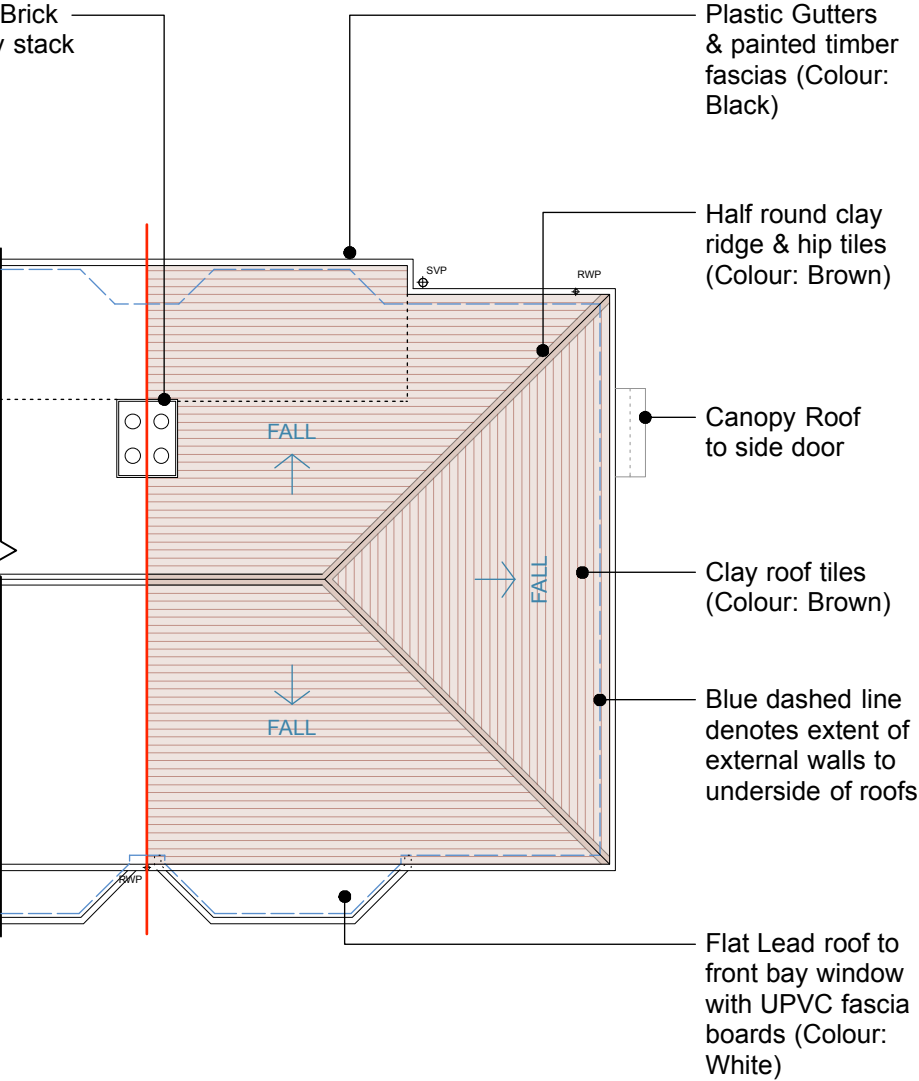

EXISTING FLOOR & ROOF PLANS: 1:100 @ A3

0m12345m

N

© Copyright Paul Hughes Architects 2024

NOTES:

To be read in conjunction with relevant Architect's and Structural Engineer's information

Do not scale from this drawing, work to stated dimensions only. All dimensions in millimetres unless stated otherwise.

All dimensions and levels to be checked on site. All discrepancies to be reported to the Project Manager / Architect before proceeding work.

A	03.03.25	Planning Issue
-	16.11.24	First Issue
REV:	DATE:	NOTES:

PROJECT:	17 Woodford Gardens, Didsbury, M20 2TF		
CLIENT:	Bradley & Vicki Cliff		
TITLE:	EXISTING FLOOR & ROOF PLANS		
DRG NO:	A080_WGD_003		
REV:	A	SCALE:	1:100 @ A3
STATUS:	Planning		
DATE:	03.03.2025		

PAUL HUGHES ARCHITECTS

a. 10 Mersey Road, Sale, M33 6HN
t. 07807 917 012
e. paul@paulhughesarchitects.co.uk