

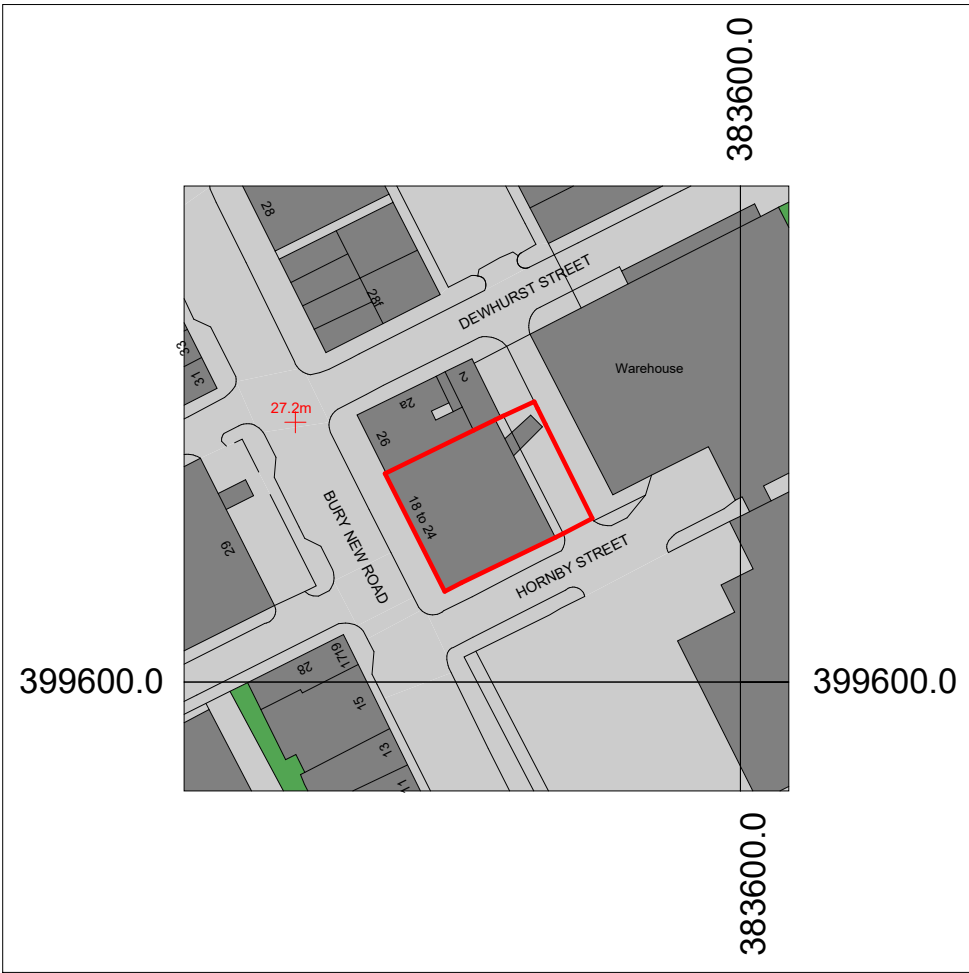


Location Plan
1 : 1250

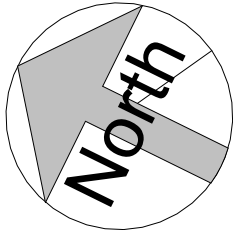

Site Plan
1 : 200

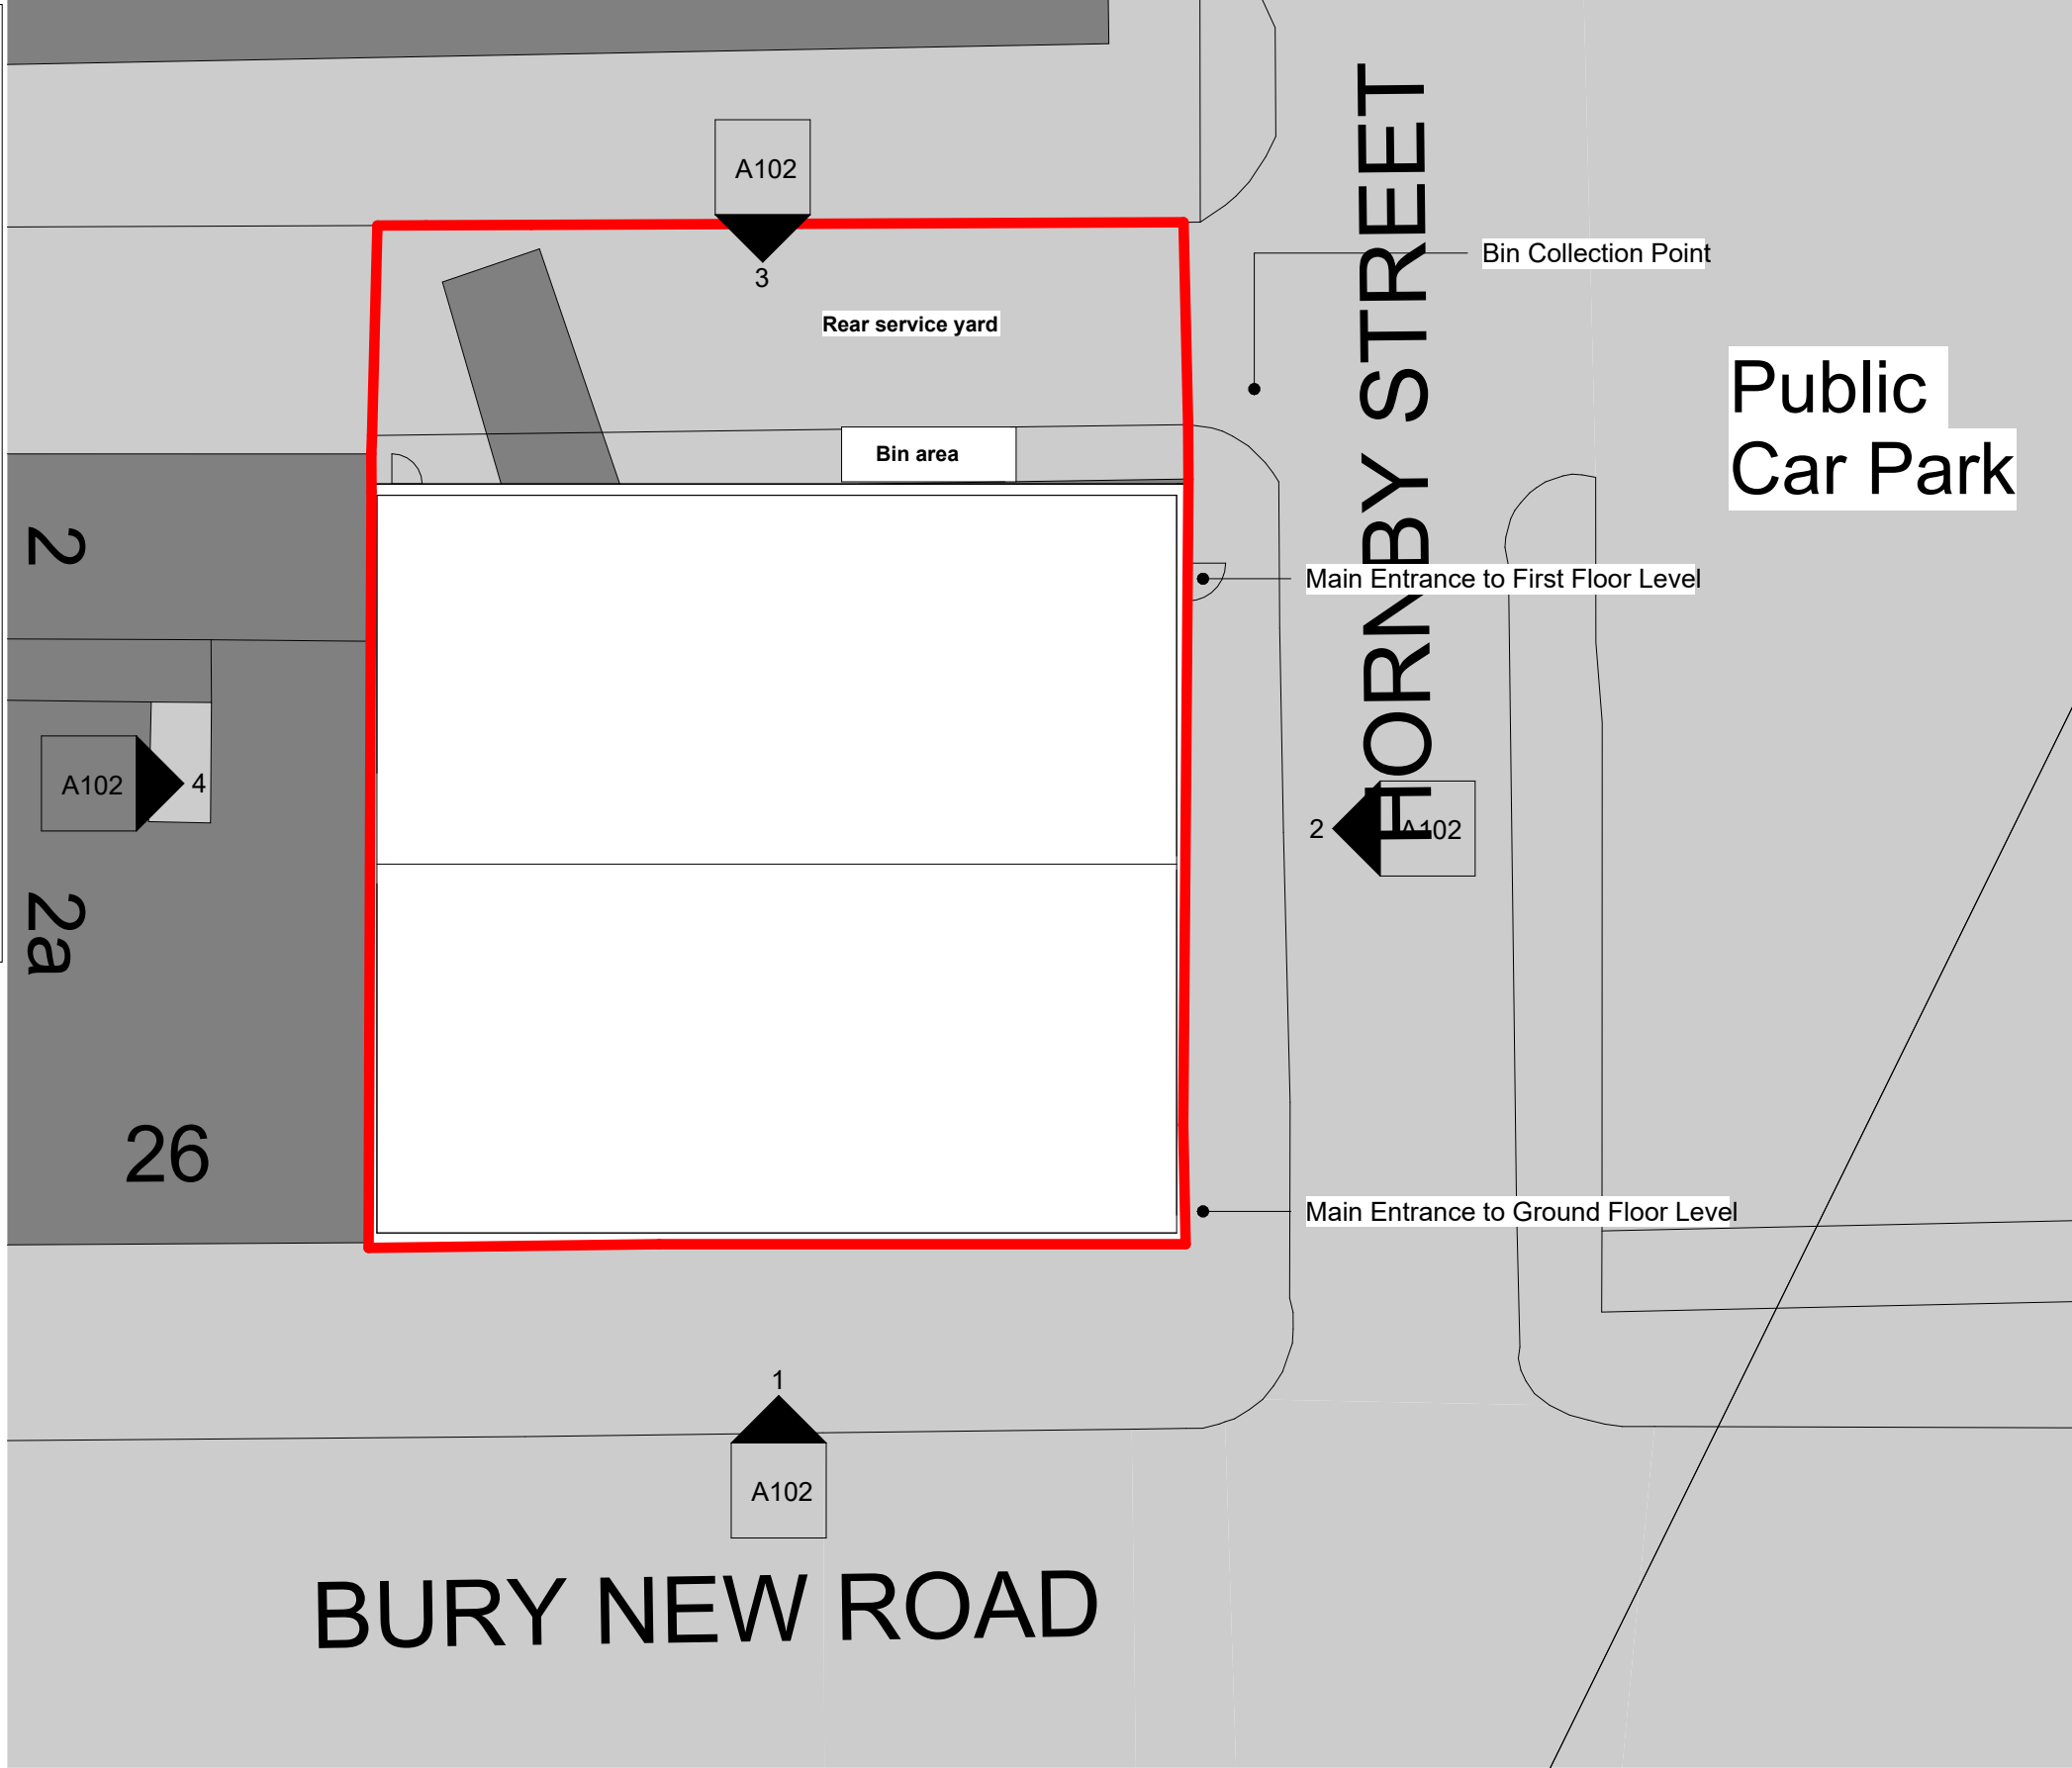

COPYRIGHT © ALL RIGHTS RESERVED BY VIKAS ALYAS LTD. DO NOT SCALE FROM DRAWING. DRAWING INDICATES DESIGN INTENT ONLY. REPORT ANY DISCREPANCIES TO CLIENT / VA LTD. NOT TO BE USED FOR CONSTRUCTION UNLESS STATED SO. TO BE READ IN CONJUNCTION WITH OTHER DRAWINGS OR SPECIFICATION WHERE PROVIDED.

ARCHITEK

BUILDING DESIGN CONSULTANCY

0161 511 8479

vikas@architek.uk

916 Stockport Road, Levenshulme, Manchester, M19 3AB

No.	Description	Date
P1	Issue to Planning	27.05.2025

PROJECT		ADDRESS		CLIENT		
LDC Class E - Snooker Hall		18-24 Bury New Rd, Cheetham Hill, Manchester M8 8EL		Mr Ali Hashimy		
				Date 19.05.2025	Project number	Scale (@ A3) As indicated
Manchester City Council		SHEET		Drawn by VA	DRAWING NUMBER	
PURPOSE OF ISSUE Planning		Location and Site Plan		Checked by VA	A101	
						REV P1