


"Mooboo" Logo - 5mm Opal (030) acrylic push through letters


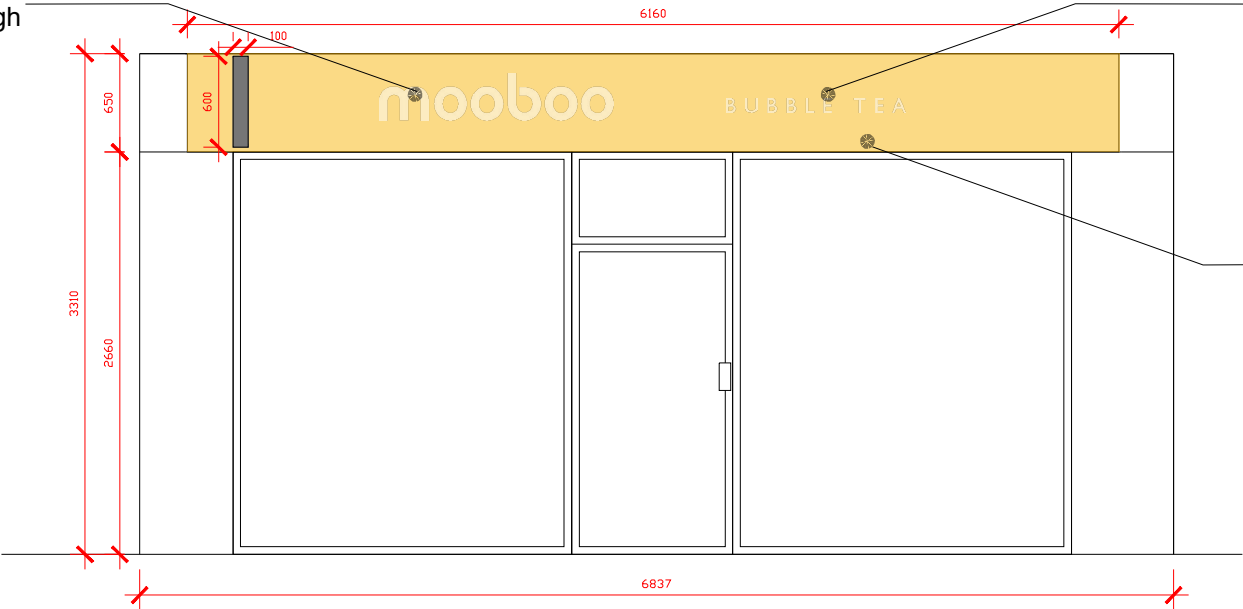


"Bubble Tea" - 5mm Opal (030) acrylic push through letters

Aluminium composite sign tray
6160mm x 650mm x 150mm
Coloured to match RAL1003
LED Illuminated. Illumination level no higher than 600cd/m2

Flush Projecting Sign (no visible bracket)
Aluminium Composite
600mm x 600mm x 100mm
Illumination level no higher than 600cd/m2


Double sided
"Mooboo" - 10mm opal push through lettering (030)

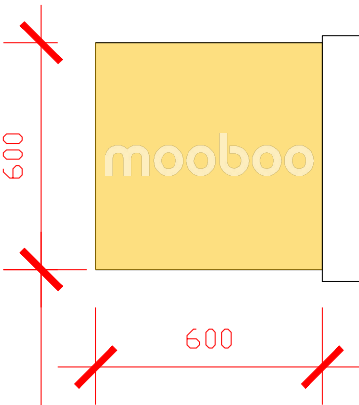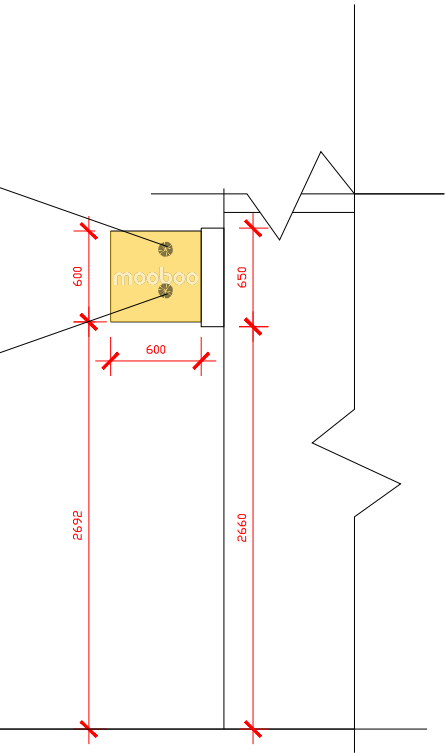

PROPOSED SECTION
SCALE 1:20

PROPOSED SIDE ELEVATION
SCALE 1:50

PROPOSED FRONT ELEVATION
SCALE 1:50

 

N.B: DRAWING INDICATIVE ONLY ALL DIMENSIONS MUST BE CHECKED ON SITE PRIOR TO CONSTRUCTION

NOTE:

THIS DRAWING IS INDICATIVE ONLY
ALL MEASUREMENTS MUST BE CHECKED ON SITE &
ANY DISCREPANCIES REPORTED IMMEDIATELY.

THE DRAWING DOES NO INDICATE THE EXTENT OF ANY
EXCAVATION WORKS AND THE CONTRACTOR IS TO
DETERMINE THIS PRIOR TO SUBMITTING A QUOTATION
FOR THE WORKS OR COMMENCING ANY WORKS.

PLEASE NOTE THAT FURNITURE/STORAGE POSITIONS,
LOCATIONS & QUANTITIES ARE SHOWN FOR INDICATIVE
PURPOSES ONLY. IT DOES NOT NECESSARILY MEAN
THAT THESE ITEMS ARE ALLOWED FOR WITHIN OUR
SPECIFICATION OF WORKS REGARDING CONFIRMATION
OF THESE ITEMS.

THIS DRAWING IS SUBJECT TO COPYRIGHT & REMAINS
THE PROPERTY OF S-DESIGN PROCESS. IT MUST NOT
BE RE-PRODUCED.

THE DRAWING DOES NOT INDICATE OR IMPLY THE
STRUCTURAL CONDITION OF THE EXISTING PROPERTY.
THE DRAWINGS HAVE BEEN PREPARED FOR
ASSISTANCE IN THE PREPARATION OF DETAILS FOR
PLANNING PERMISSION PURPOSE ONLY.

DATE:	DESCRIPTION:

PARTY WALL NOTICES:

PLEASE NOTE THAT BEFORE BUILDING WORKS COMMENCES
IT IS THE RESPONSIBILITY OF BUILDER OR OWNER TO SERVE
PARTY WALL NOTICES TO ALL NEIGHBOURS.

S-DESIGN PROCESS

CLIENT:
SEVEN CONTRACTORS LTD

PROJECT:
Unit 5,
Ladybarn House,
301 Wilmslow Road,
Fallowfield,
Manchester, M14 6ND

TITLE:
ADVERTISMENT AT THE FRONT

STATUS:
ADVERTISMENT CONSENT

JOB NO.:
0195

DRAWING NO.:
P.M. 0001 REVA

DRAWN:
SZ

DATE:
27.02.2025

SCALE:
1:50 & 1:20 @A3