
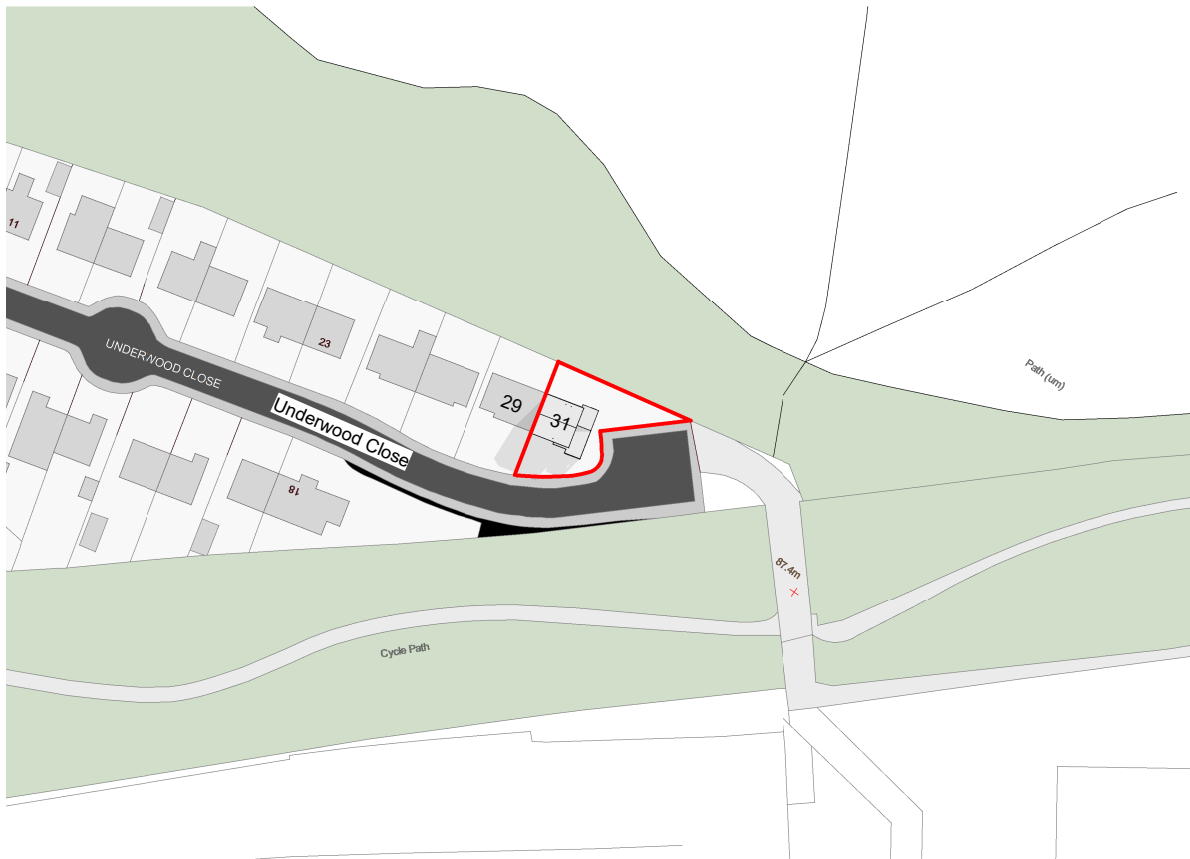
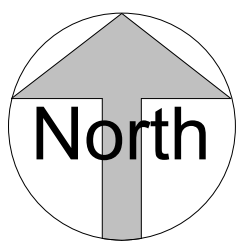


1

Location Plan

1 : 1250



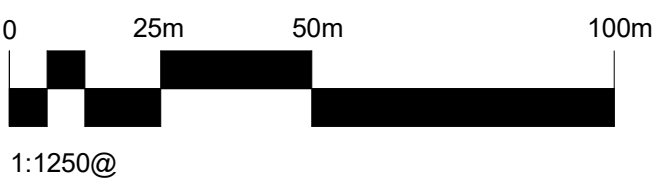


1:1250@

3

Site Plan

1 : 500

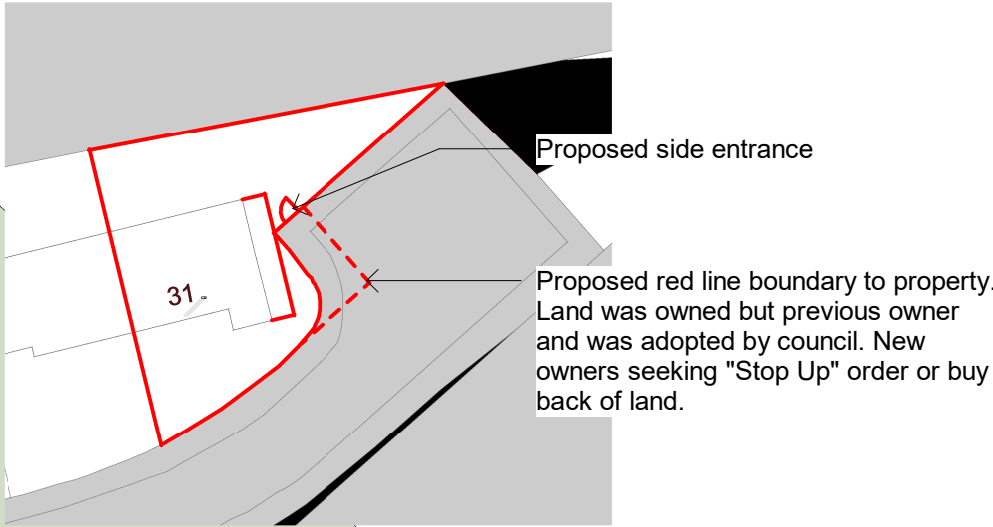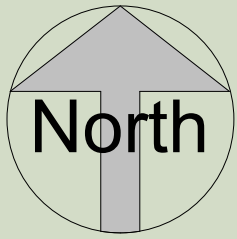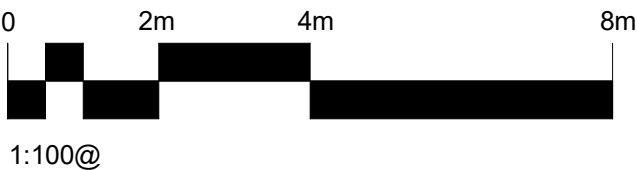


1:100@

2

Proposed Block Plan

1 : 100

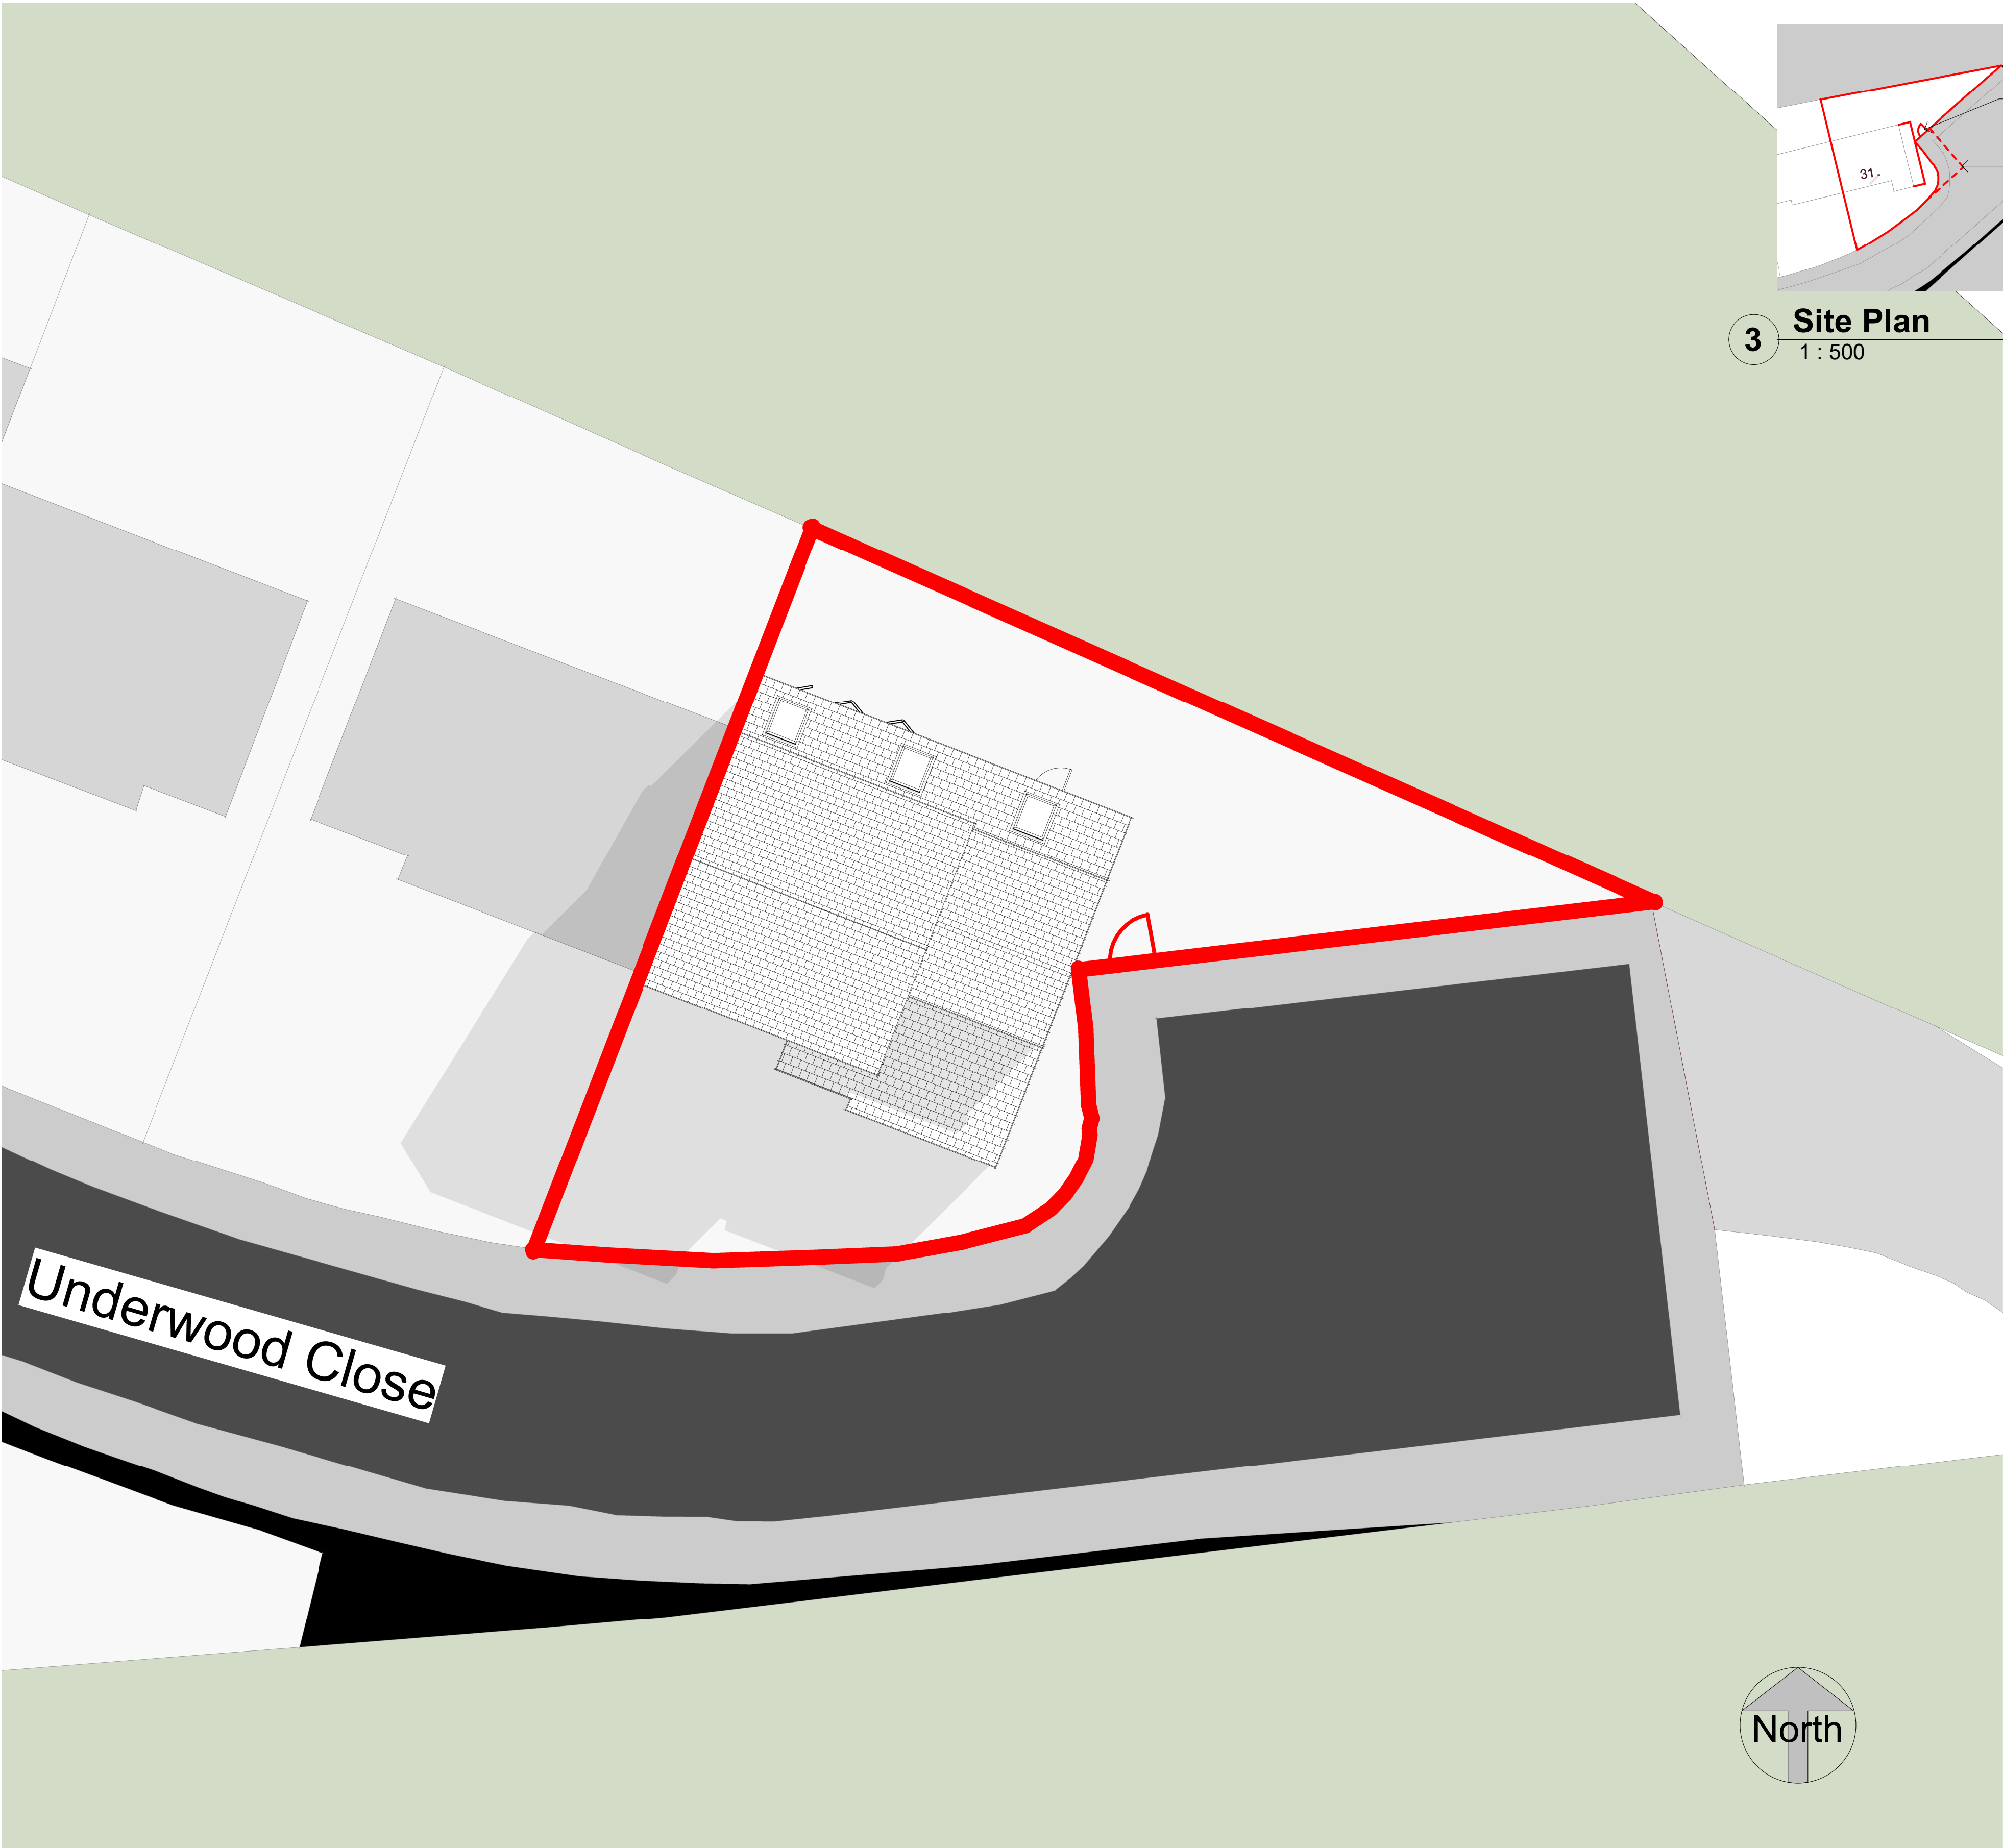

No.	Description	Date
P01	Update Issue	17.06.25

Mr & Mrs Phil Josephine Balogun 31 Underwood Close, Manchester M18 8UY	
Site Location & Proposed Block Plan	
Project number	EXT-255
Date	25.04.25
Drawing Number	EXT-255-S01
Scale	As indicated