


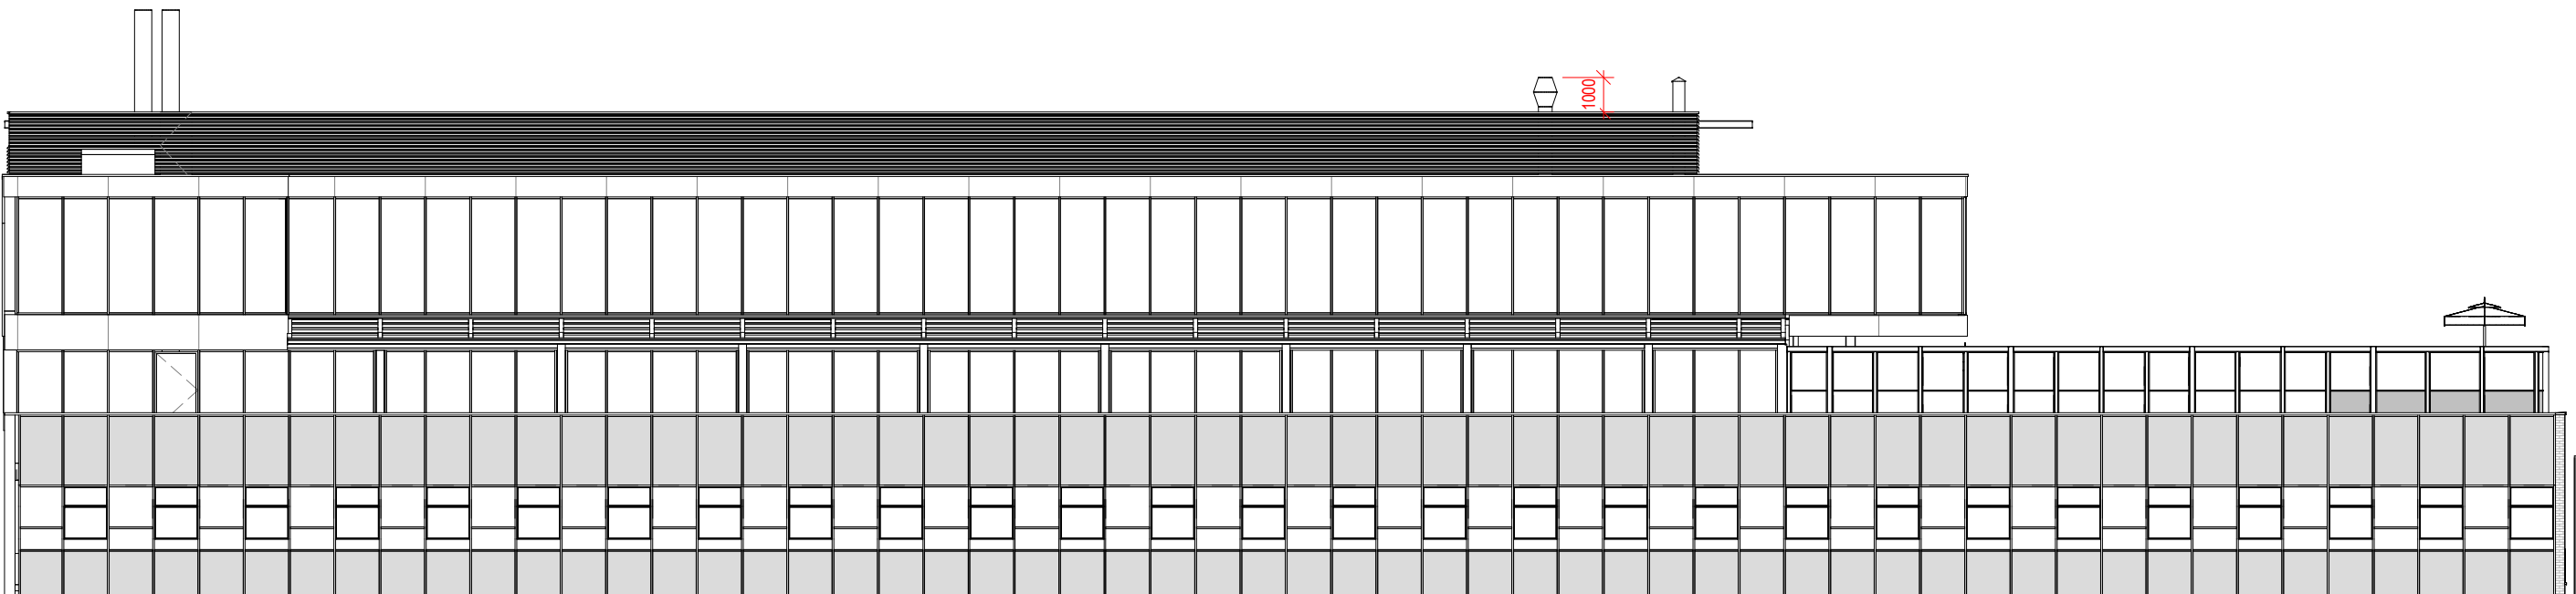

① **Zone 5 - East elevation - sketch**
1 : 200



② **Perspective view**

Notes

Do not scale from this drawing.

All dimensions are to be checked prior to construction and any discrepancies are to be identified to the Architect.

Copyright reserved.

C01	17/04/25	Issued for review	GL
Revisions			

Status

Information

Client

OGS Construction Ltd.

Project


OGS Shell and Core
Zone 5

Title

Zone 5 - Roof plant review

Scale	Size	Date	Drawn	Checked
1 : 200	A2	17/04/25	GL	NS

3DReid
www.3DReid.com
Architecture Interiors Masterplanning

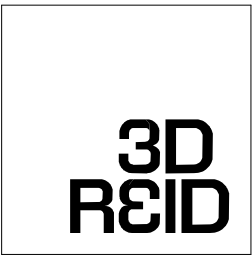

Drawing No.

240193-3DR-Z5-XX-DR-A-06100 C01

Rev.