


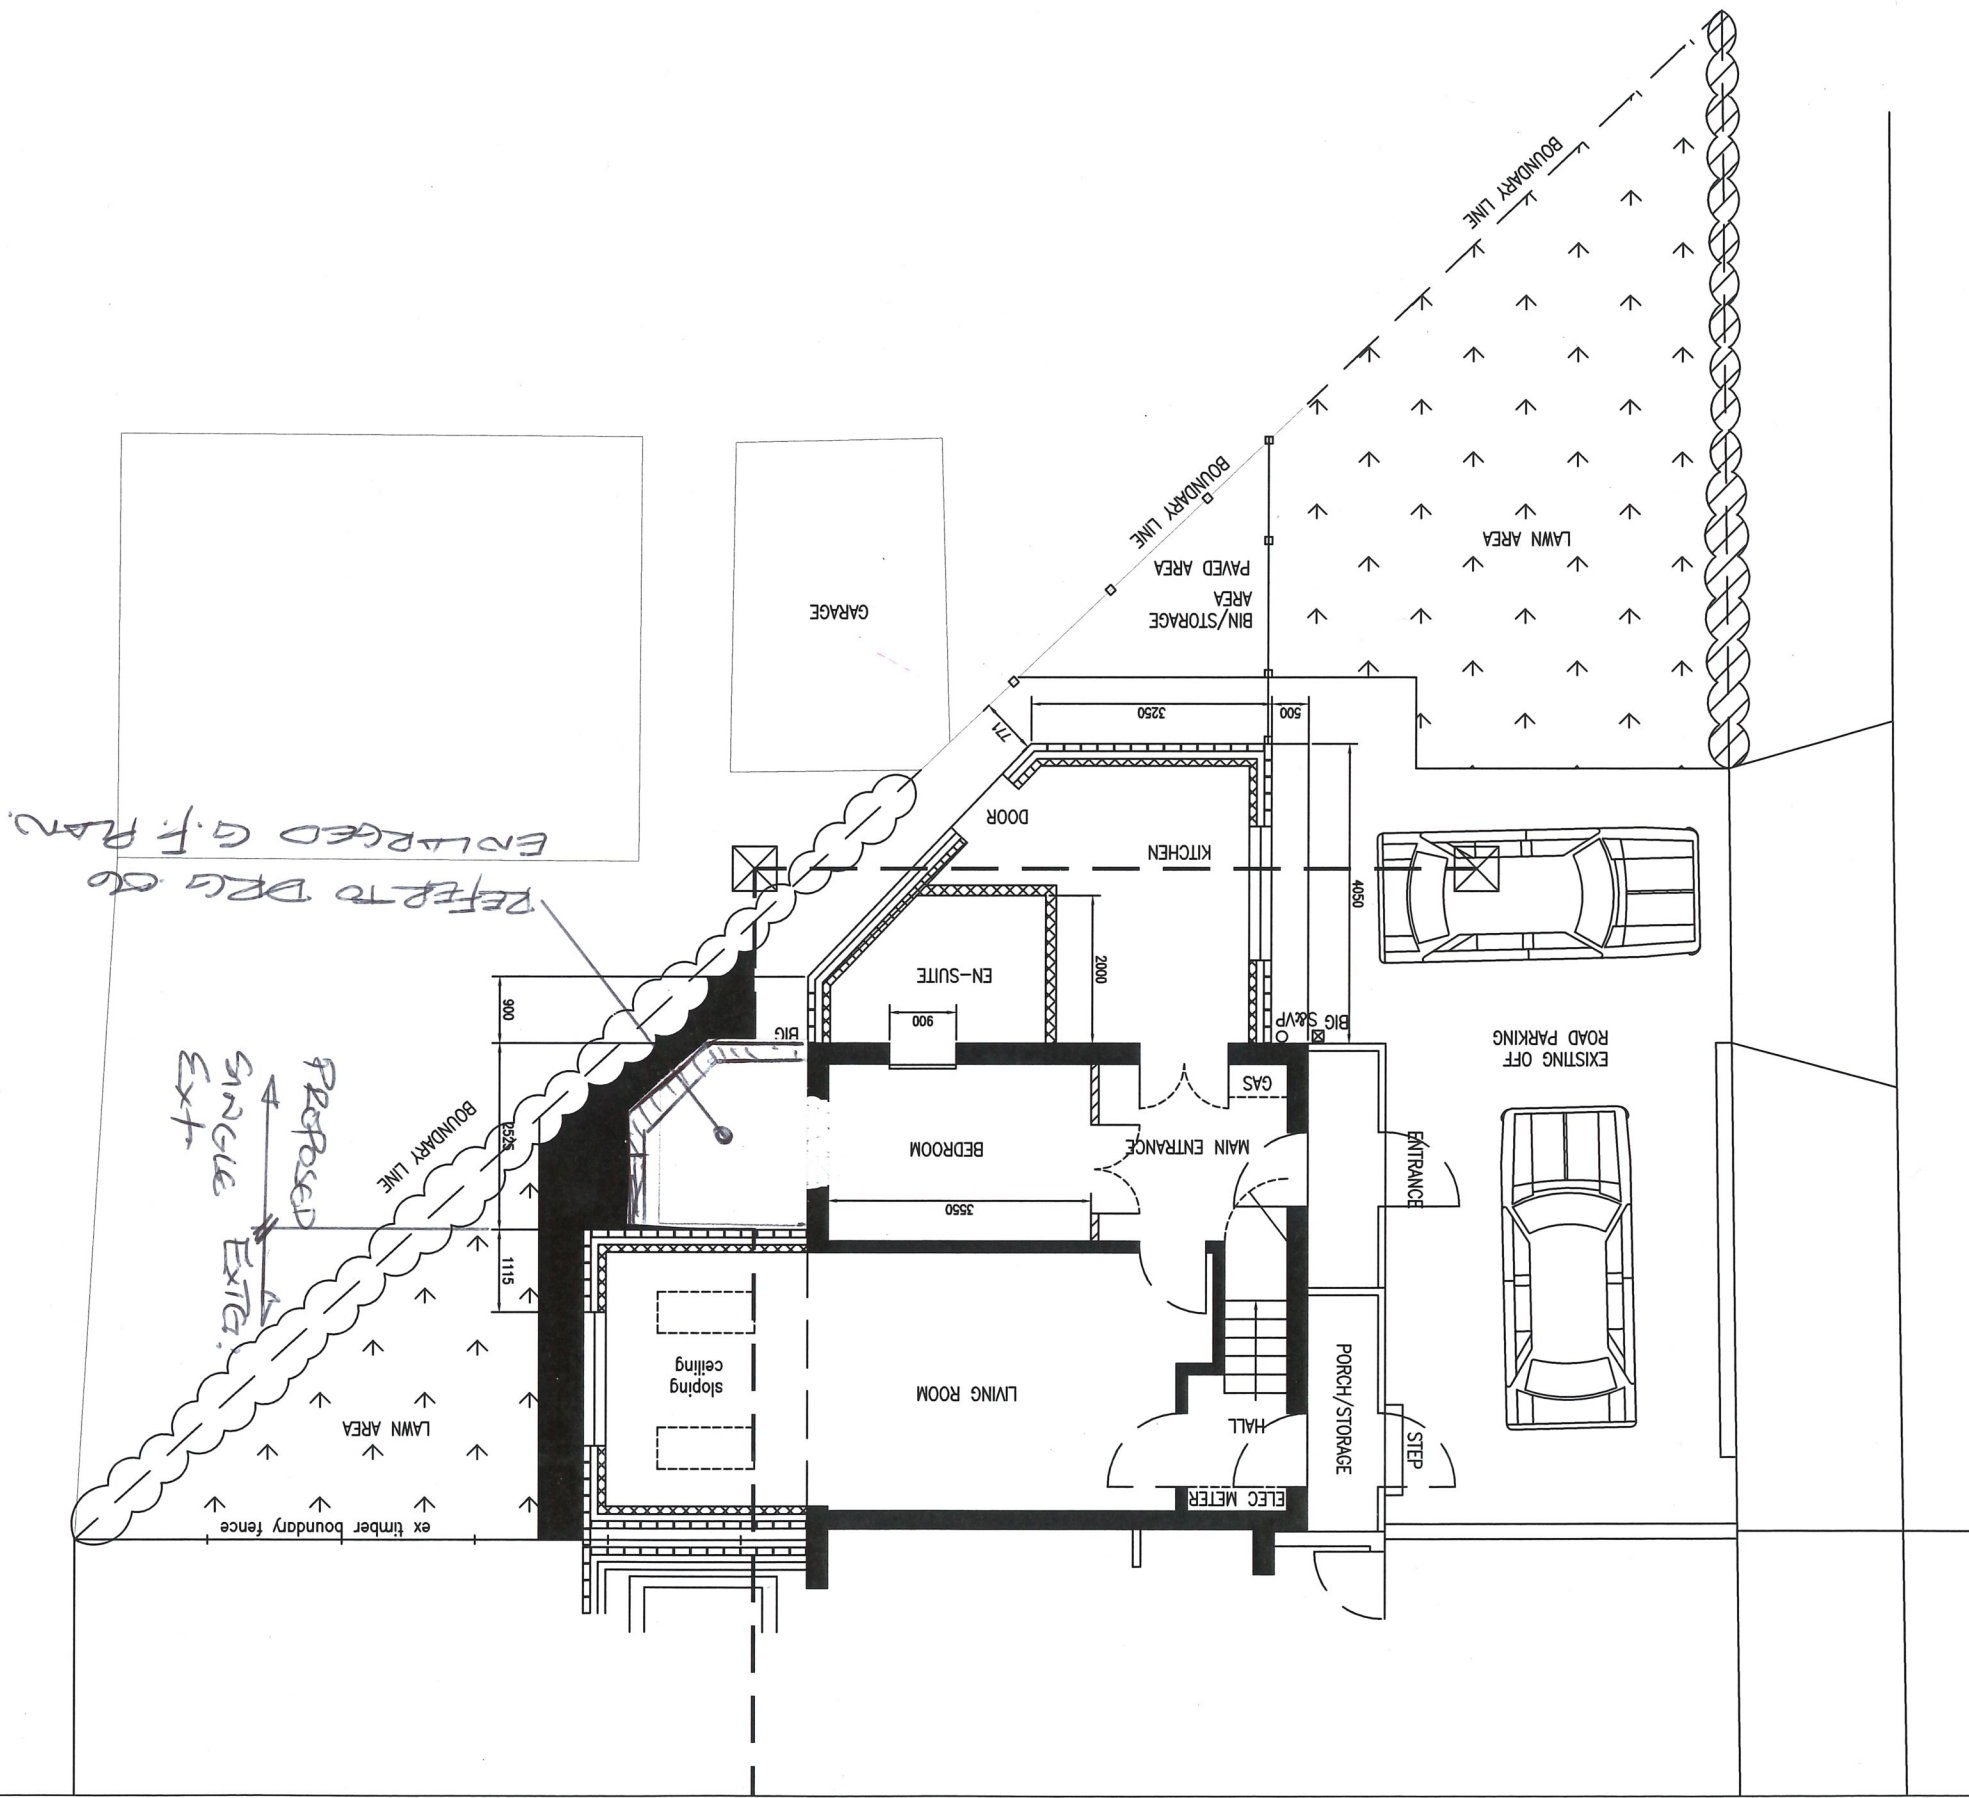

ISSUED FOR PLANNING APPROVAL

NOTES

1. ALL DIMENSIONS ARE IN MM.

2. CONTRACTOR TO CHECK AND VERIFY ALL DETAILS AND LEVELS.

3. TYPE OF BRICKWORK TO MATCH EXISTING, AND AGREED WITH THE PLANNING DEPT.

4. WINDOWS TO BE UPVC HITE DOUBLE GLAZED UNITS INSTALLED IN ACCORDANCE WITH THE MANUFACTURERS RECOMMENDATIONS.

REFERENCE DRAWINGS

01 - EXISTING PLANS

02 - EXISTING ELEVATIONS

03 - PROPOSED G.F. PLAN

04 - PROPOSED FF PLAN

05 - PROPOSED ELEVATIONS

06 - PROPOSED G.F. ENLARGED

REV	DRN	DATE	DESCRIPTION

ADDRESS		
7 ALFORD AVENUE WITHINGTON MANCHESTER		

PROJECT	
PROPOSED SIDE & REAR EXTENTION	

TITLE	
PROPOSED GROUND FLOOR PLAN	

Drawn.	B.B.	04/2018	CAD Ref	Scale	1:100
Checked.			Plot Scale	Drg Size	A3
Approved.			1:1		
Drawing No.		03			
Revision		—			