

Dimensioning

Figured dimensions only to be taken from these designs and drawings. Work to annotated dimensions only. All dimensions to be checked on site. Architectural designers to be informed immediately of any discrepancies before work proceeds. Drawings are to be read in conjunction with relevant specifications, structural engineers and service engineers' drawings.


KEY

1 BEDROOM FLATS: 22 UNITS

2 BEDROOM FLATS: 13 UNITS

TOTAL UNITS: 35 UNITS

PARKING: 31 CAR PARKING SPACES

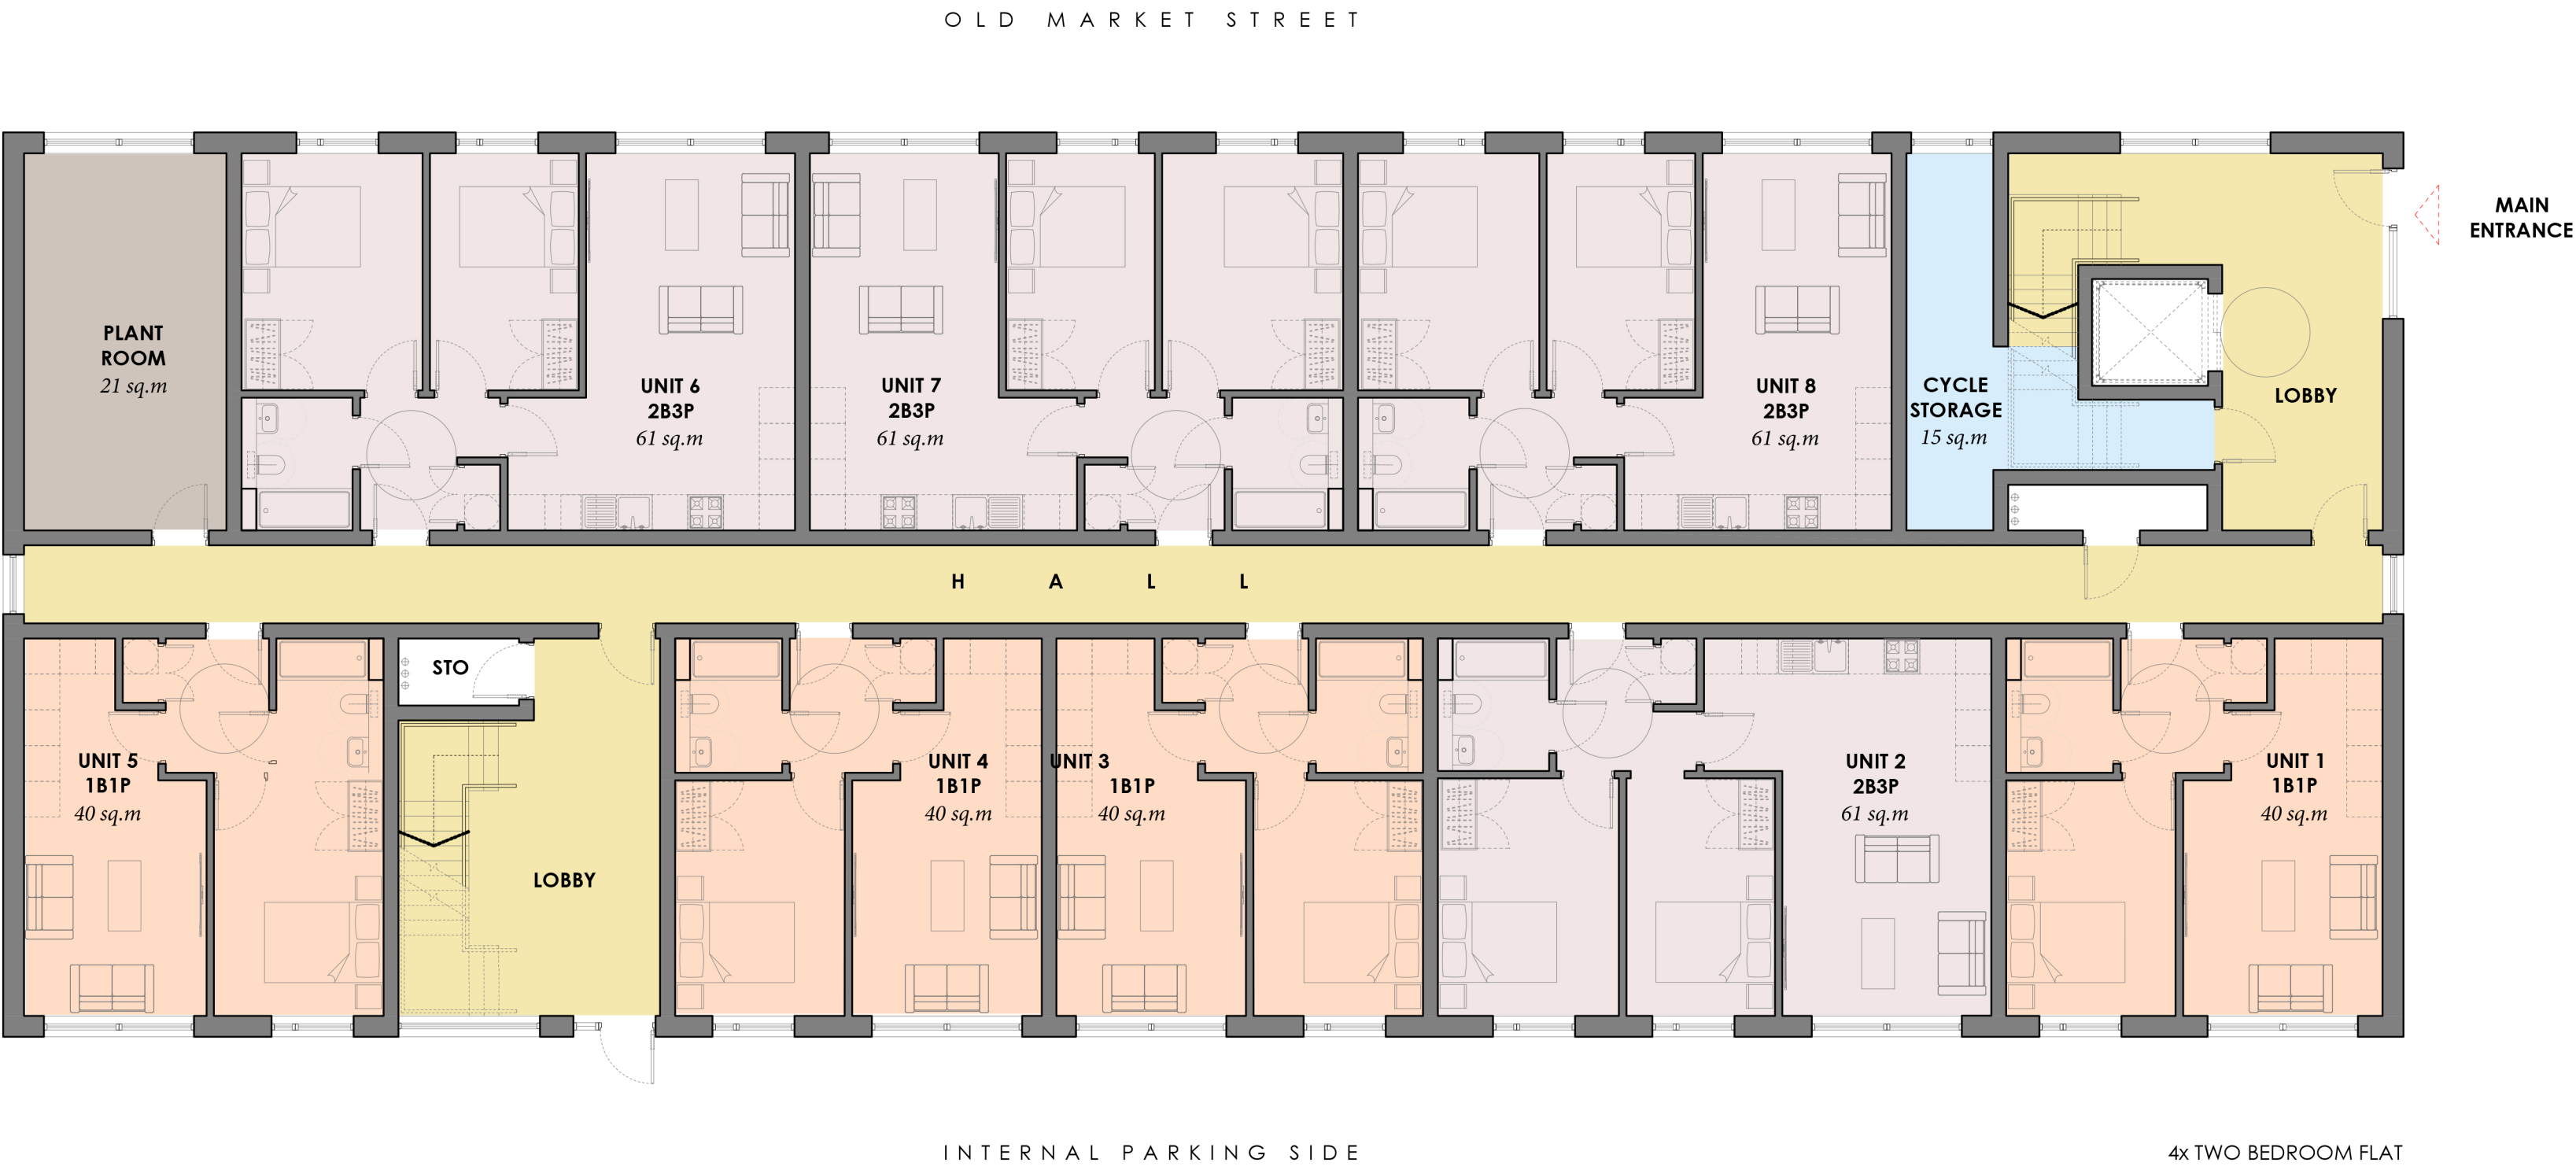

4x TWO BEDROOM FLAT
4x ONE BEDROOM FLAT

Rev	Date	Description
-	12/06/25	Issued to client for comments



S A L E M
ARCHITECTS

Architecture | Masterplanning | Graphics

CLIENT:
-

PROJECT:
Land @ Old Market Street
Crumpsall

TITLE:
Proposed Block Ground Floor Plan

REV:

SCALE:
1:100 @ A2

DATE:
June 2025

DRAWING NO.
Sheet 2

PROPOSED BLOCK GROUND FLOOR PLAN
1:100 @ A2

