


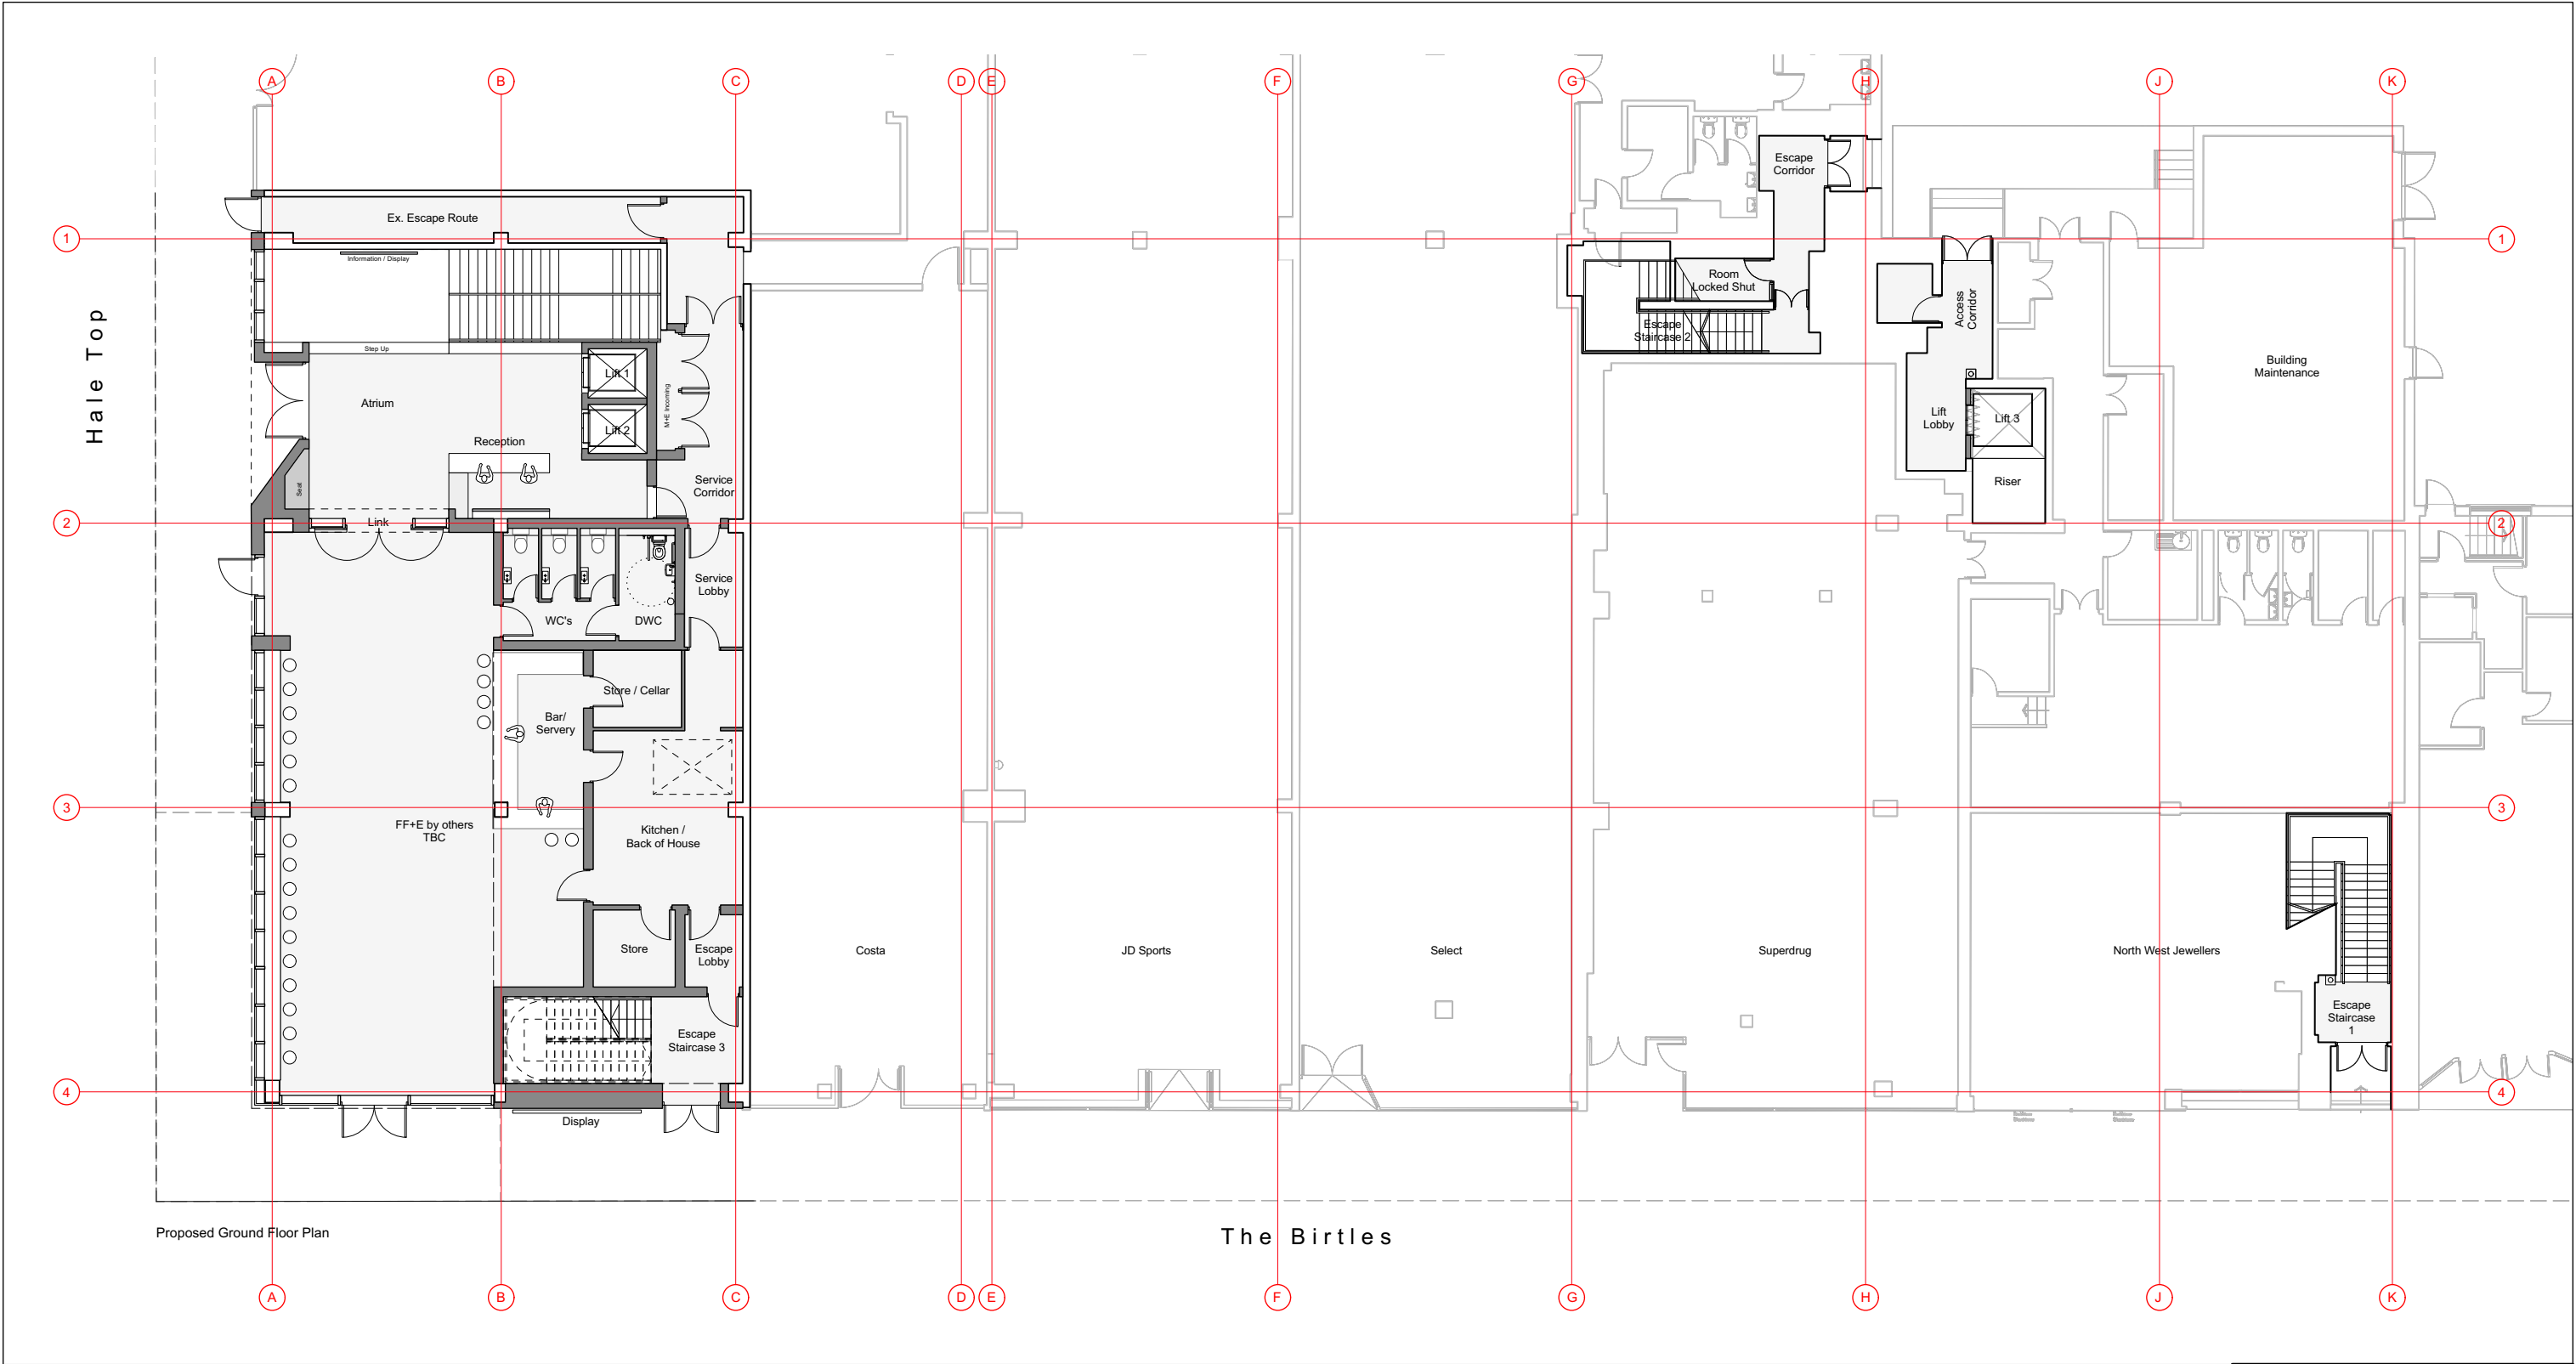

SCALE

0 1 2 5 10

→

GENERAL NOTES

- All dimensions are in millimetres unless otherwise stated
- This drawing is to be read with all other relevant documentation
- Do not scale from this drawing, all measurement data should be taken directly from the model
- No part of this drawing may be reproduced without prior written permission of the author of this document

KEY

Existing Walls
Proposed Walls
Structural Grid

ARCHITECTURAL EMPORIUM Ltd

www.architectural-emporium.co.uk / mail@architectural-emporium.co.uk

87 Kempton St, Liverpool, L3 9HE / +44 (0)151 363 0000

DRAWING STATUS **PLANNING**

PROPERTY TITLE

UPRN 010090241040 DFE NO. -

PROJECT TITLE

Wythenshawe Civic Centre

DRAWING TITLE

Proposed Ground Floor Plan

JOB NO. 601	FIRST ISSUE 21/11/2024	REV DATE 06/06/2025	REV P12
REV P12	REV NOTE Updated Planning Issue.		
SCALE 1:200 @ A3	AUTHOR AA	CHECKED BY AA	APPROVED BY LC

DRAWING NO. 45848 - AE - 01 - 00 - D - A - 3100 - S3 - P12