




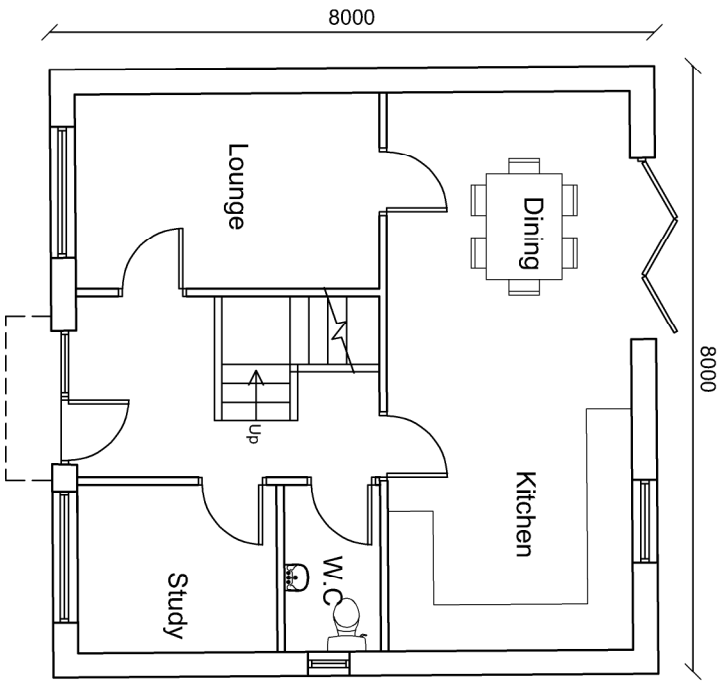


Ground Floor Plan

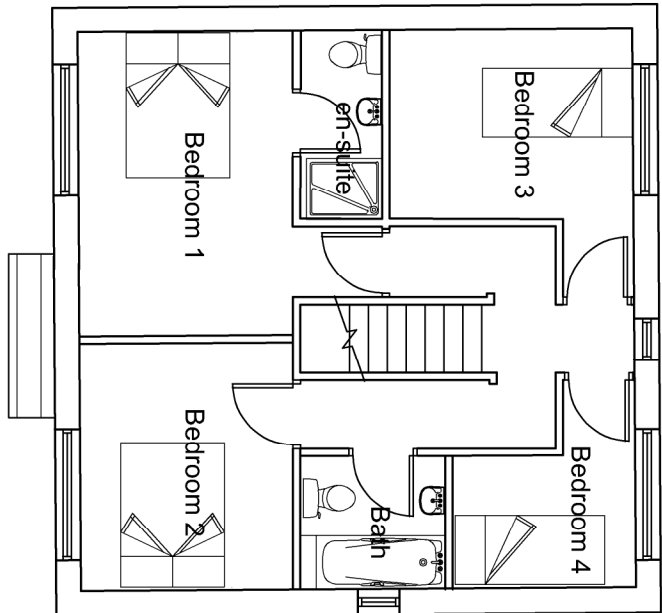


First Floor Plan

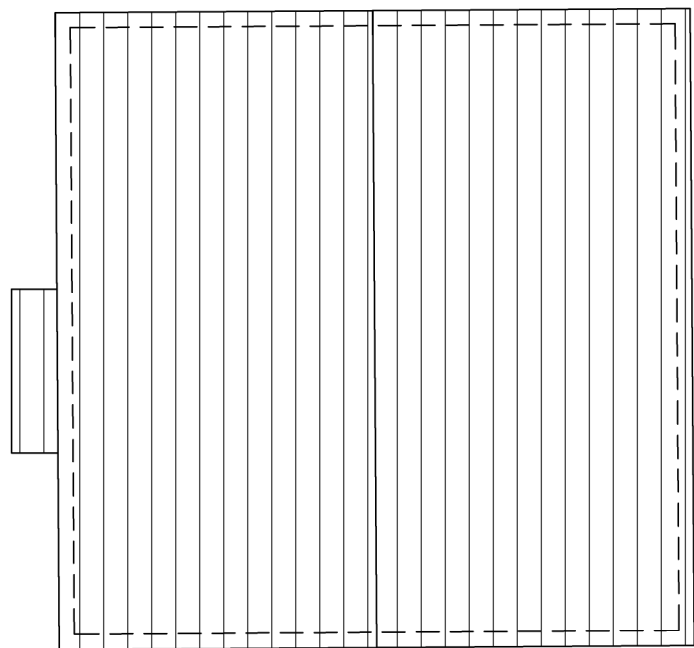


Roof Plan

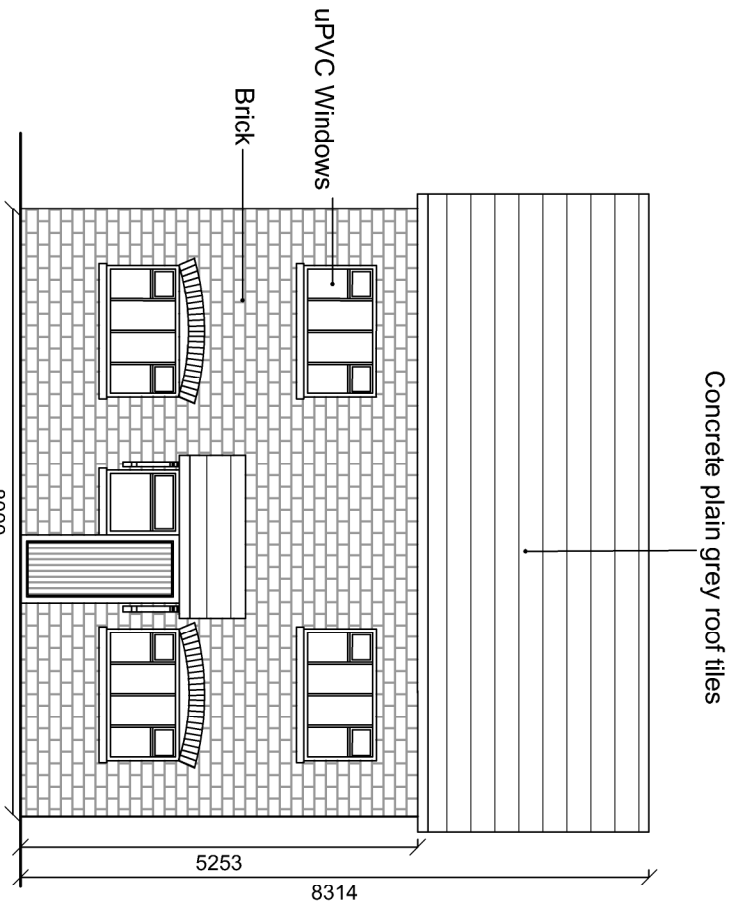


Front Elevation

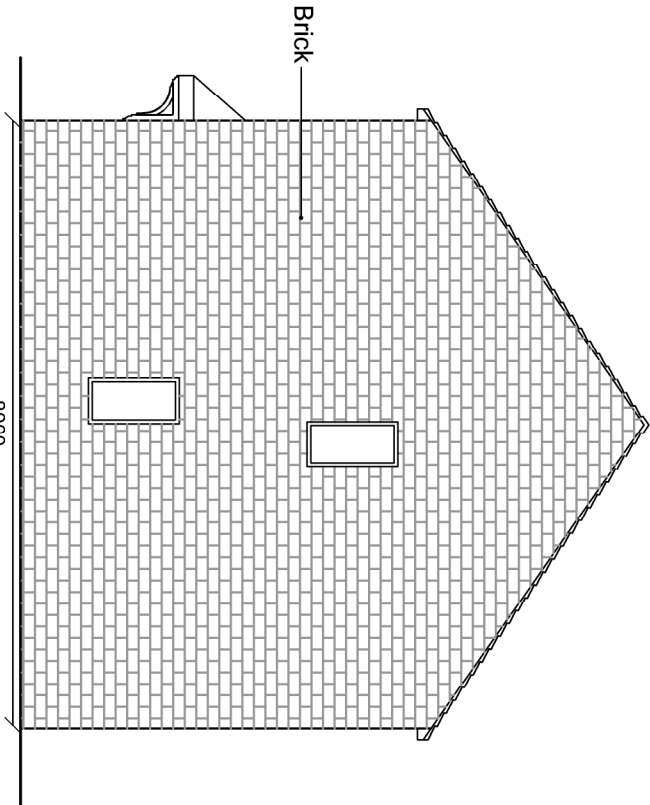

Side Elevation

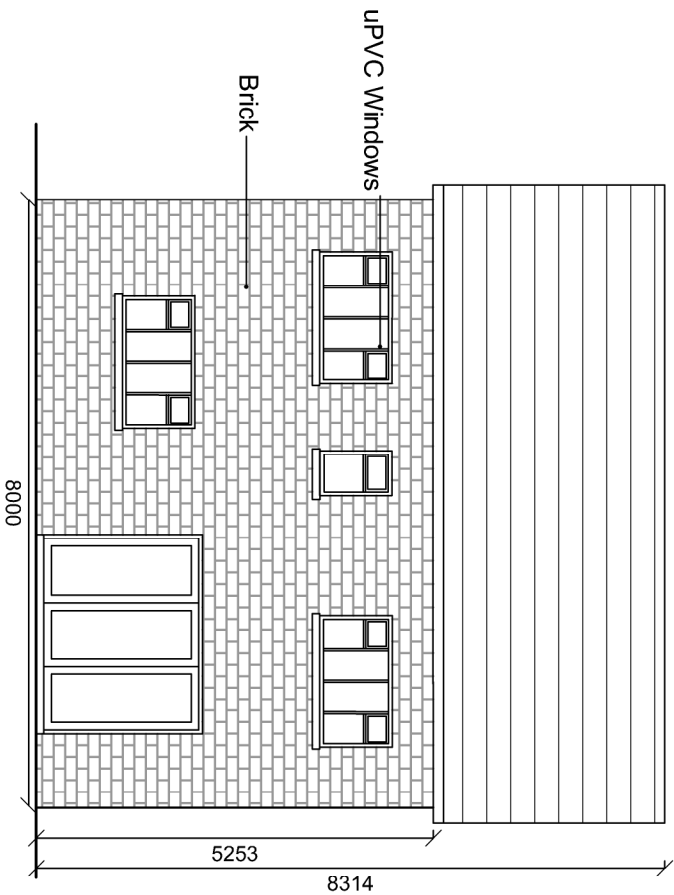

Rear Elevation

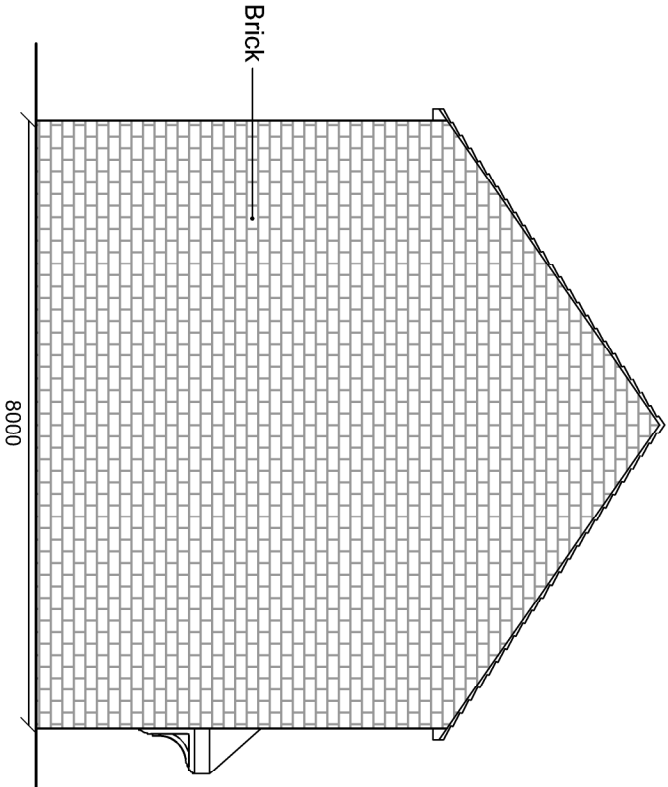

Side Elevation

Notes:

All work is to be carried out to the latest current British standards Codes of Practice and recognised working practices.

All work and materials should comply with Health and Safety legislation and to be approved by the Local Authority Planning / Building Control Officer.

All dimensions are in millimetres unless where explicitly shown otherwise.

The contractor should check and clarify all dimensions as work proceeds and notify the design team of any discrepancies.

Do not scale off the drawings, if in doubt ask.

Avalon Chartered Town Planning are not liable for work undertaken prior to Full Planning Consent and/or Building Regulations Approval



Avalon

Architectural Design & Planning

Town Planning - Architectural Design - Building Regulations

Office Suite 2J, Ribbles Court, 1, Most Wily, Shuttleworth Mead Business Park, Padiham, Burnley, BB12 7NG

Tel: 01282 834834

Email: info@avalontownplanning.co.uk

carrie@avalontownplanning.co.uk

PROPOSED PLANS AND ELEVATIONS					
OF HOUSE TYPE 1					
Site: Bristow Street Manchester M11 4LW					
Client: Mr. Muneeb					
Date: 26.06.25	Scale: 1:100 @ A2				
Project No.: MUN/03 DWG 05	Drawn: DS				
Amendments:					