




Materials.
Roof - High tenacity polyester technical fabric coated with a PVC base multilayer Lowick coating and Cleanguard surface varnish finish - Colour White
Walls - Composite metal wall panels - Colour Goosewing Grey
Door - Galvanised Roller Shutter

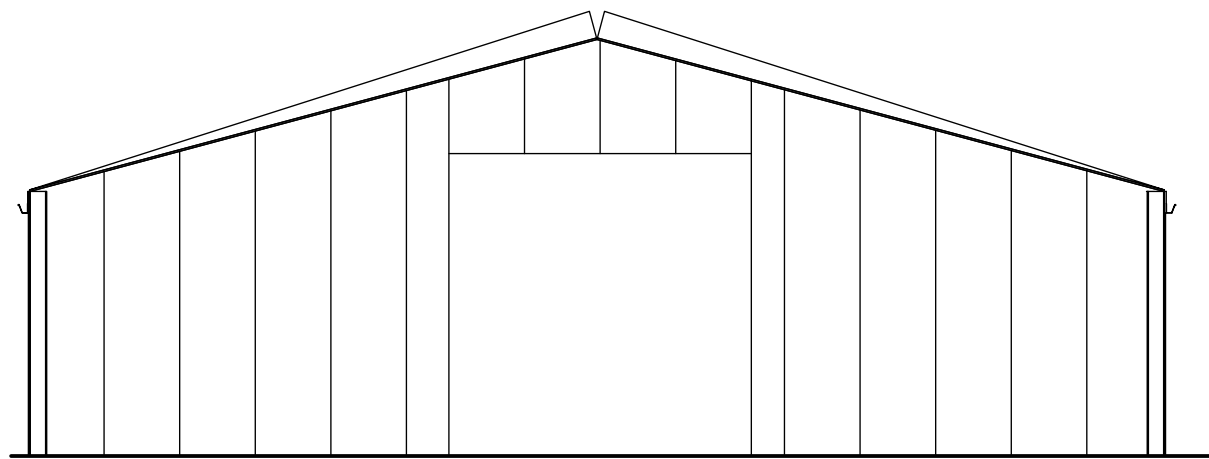


PROPOSED NORTH WEST ELEVATION 1:100

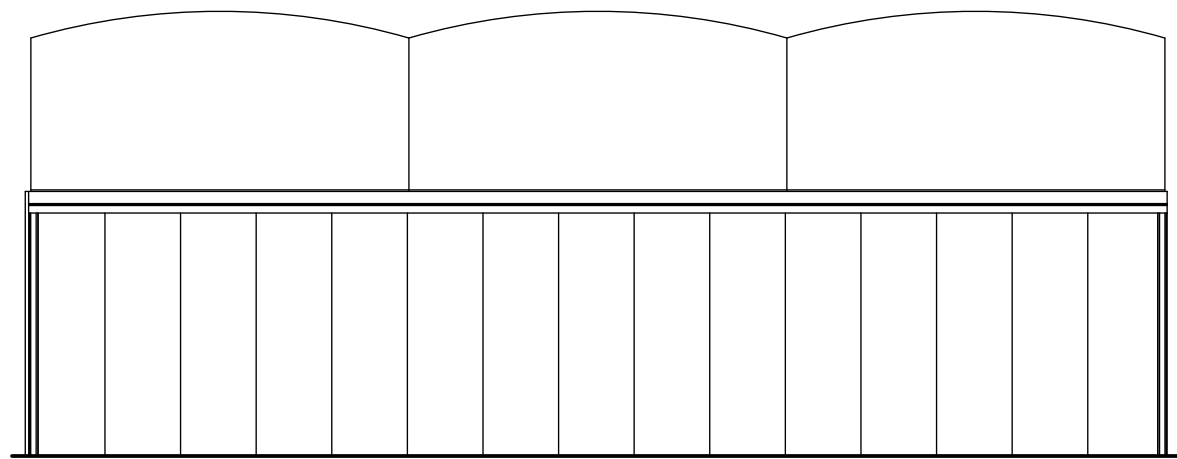


PROPOSED SE & SW ELEVATIONS 1:100

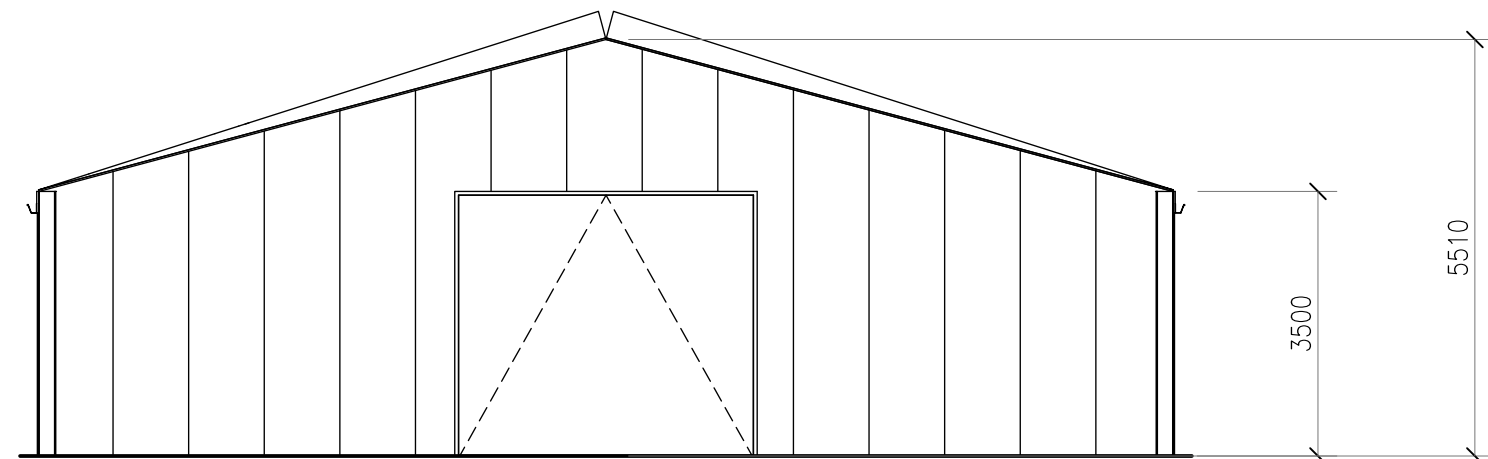


PROPOSED NORTH EAST ELEVATION 1:100

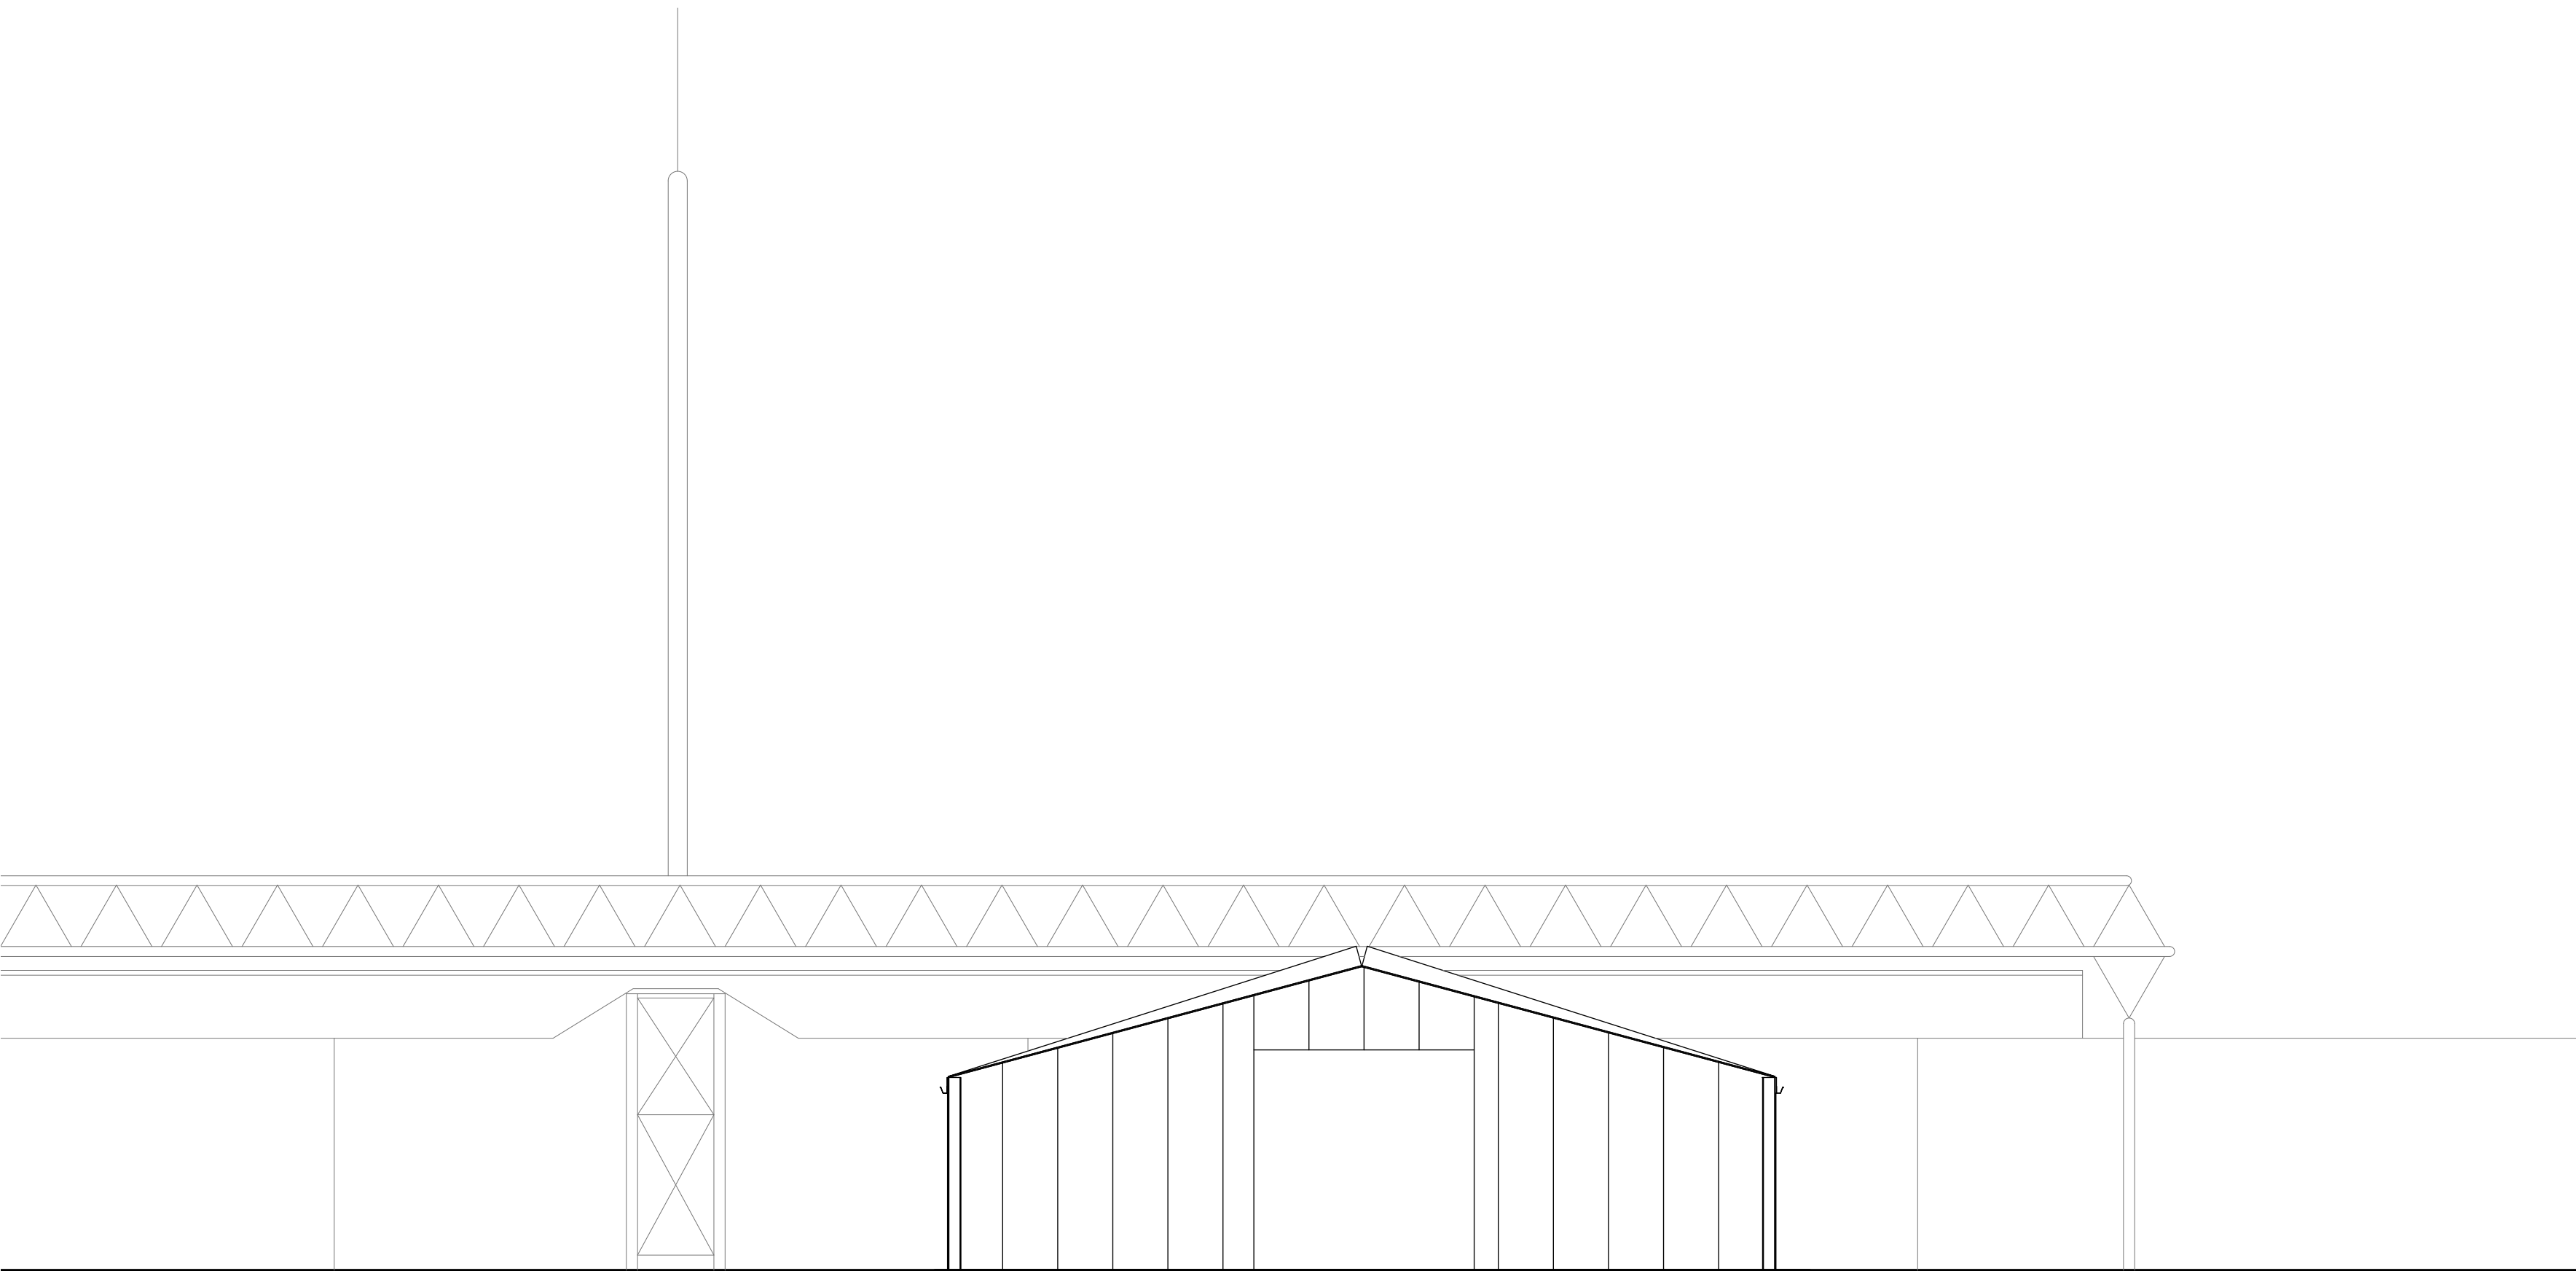

PROPOSED NORTH WEST ELEVATION 1:100
With existing canopy shown.

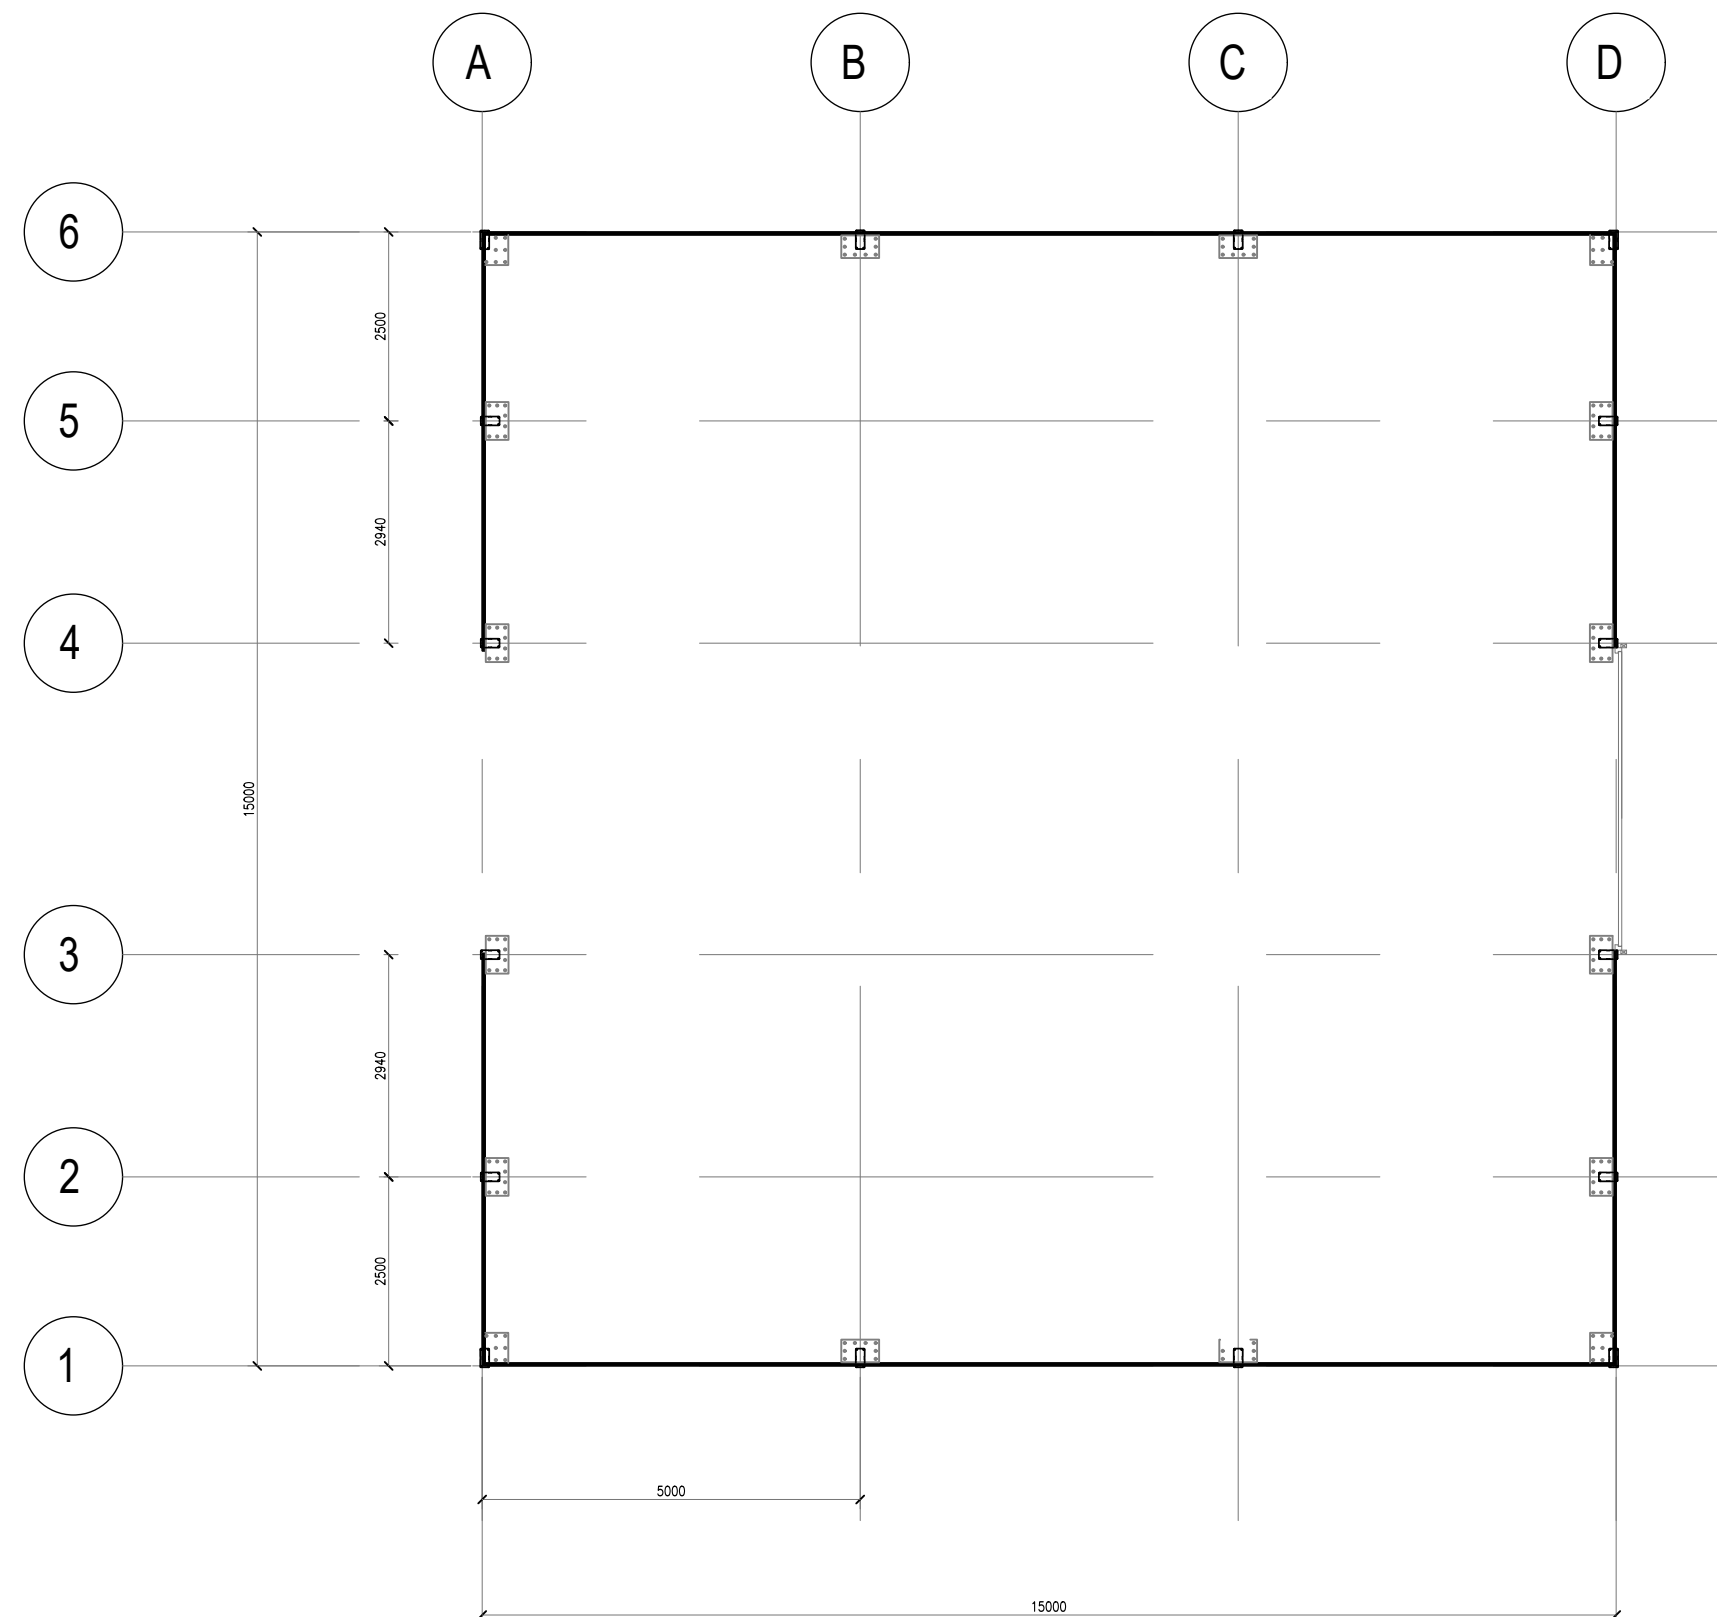

PROPOSED PLAN 1:100

 

GHP

Architects

Project:

Proposed Vehicle Preparation Building

Address:

BCA Auctions
Redgate Lane
Belle Vue
M12 4RX

Client:

BCA

Drawing:

Proposed Plan & Elevations

Date:

April 2025

Scale :

1:100 @ A1

Job :

25-512

Drawing No:

200

Rev :

A

GHP Architects

Empire House
Mulcture Hall Road
Hullfax, HX1 1SP
01422 207172
ghp@ghparchitects.com
www.ghparchitects.com

ACA

ASSOCIATION OF
CONSULTANT ARCHITECTS

Revisions: