


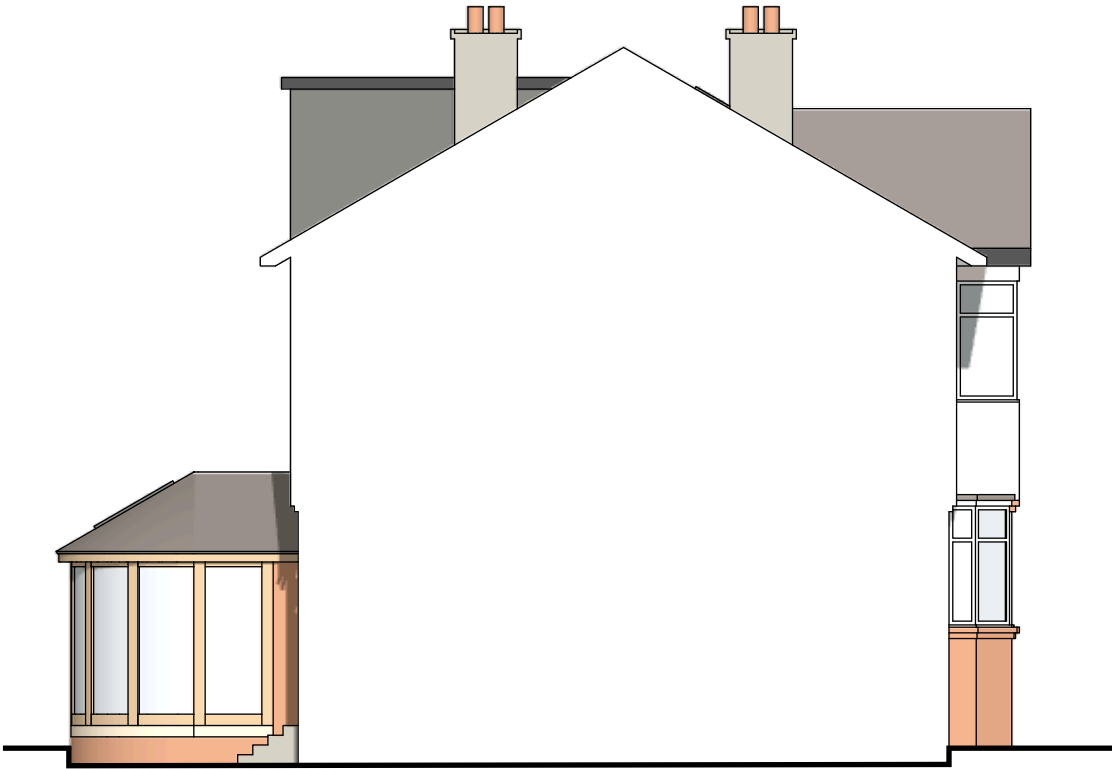

**PROPOSED WEST ELEVATION**  
*Scale 1:100*



**PROPOSED SOUTH ELEVATION**  
*Scale 1:100*



**PROPOSED NORTH ELEVATION**  
*Scale 1:100*



**PROPOSED EAST ELEVATION**  
*Scale 1:100*



**SCALE BAR - 1:100 @ A3**



**PARAGON OAK LIMITED**  
Wheatley Park,  
Mirfield  
WF14 8HE

- NOTES**
1. This drawing is copyright. It must not be copied or disclosed (in part or in whole) to third parties without our written consent.
  2. Do not scale or detail from this drawing. If in doubt please ask.
  3. Scales @ A3  
1:100

**CLIENT**  
Sara Tai

**PROJECT**  
53 St Werburgh's Road  
Whalley Range  
Manchester  
M21 0UN

**DESCRIPTION**  
Proposed Elevations & Floor plan

**DRAWN BY**  
LT

**ISSUE DATE**  
07.05.2025

**REVISIONS**  
.

**DRAWING No.**  
**ST05/25-01(0)**