


VISUAL SCALE 1:100 @ A3

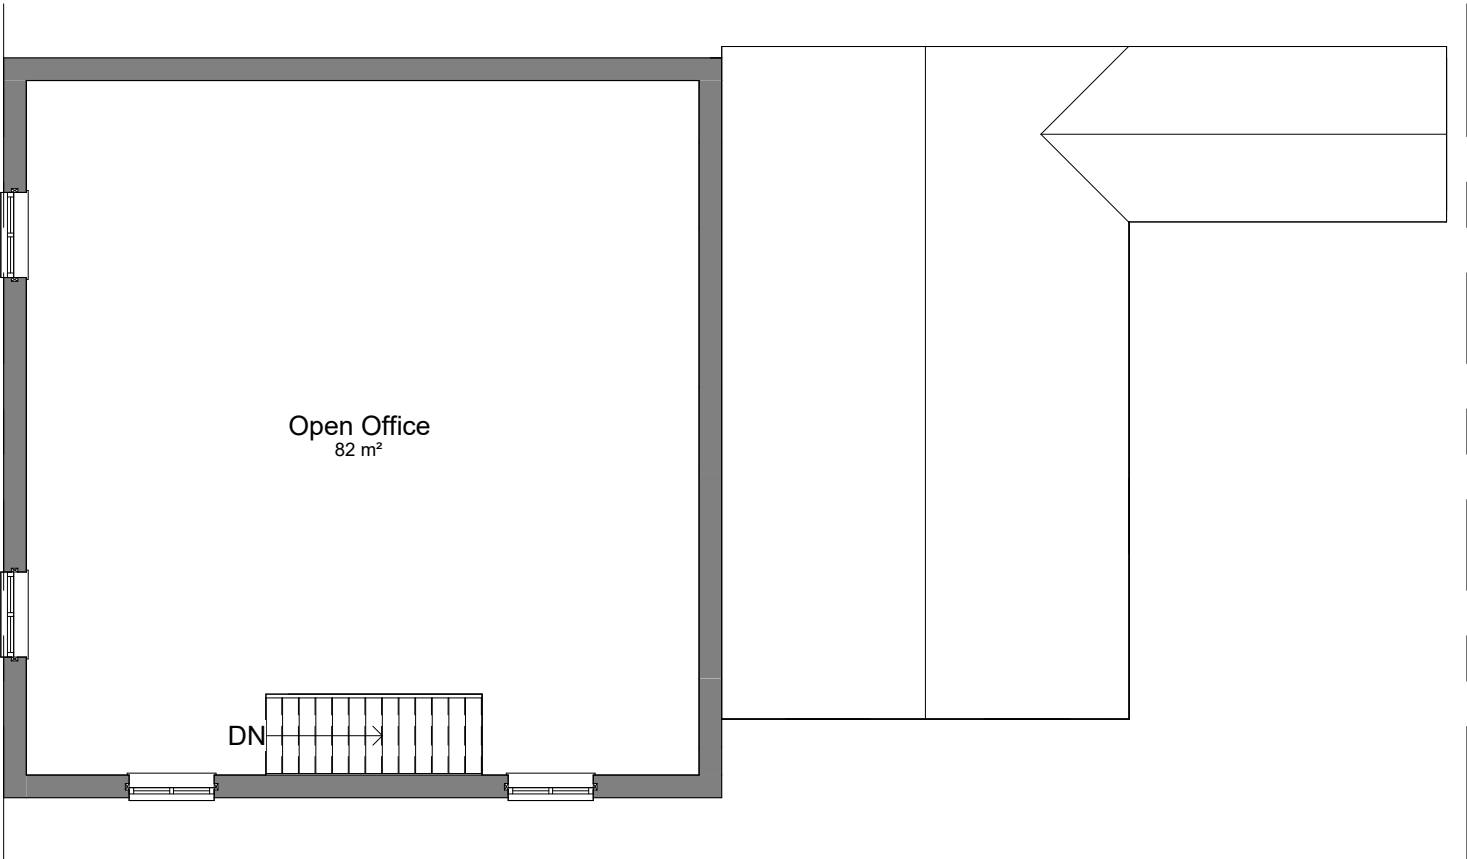

01-E-First Floor
1 : 100

COPYRIGHT © ALL RIGHTS RESERVED BY VIKAS ALYAS LTD. DO NOT SCALE FROM DRAWING. DRAWING INDICATES DESIGN INTENT ONLY. REPORT ANY DISCREPANCIES TO CLIENT / VA LTD. NOT TO BE USED FOR CONSTRUCTION UNLESS STATED SO. TO BE READ IN CONJUNCTION WITH OTHER DRAWINGS OR SPECIFICATION WHERE PROVIDED.



No.	Description	Date
P1	Issue to Planning	01.05.2025

PROJECT		ADDRESS		CLIENT		
Change of Use - Class E to F1		1 Worrall St, Manchester M40 2ED		Dorcas Olowoyo		
				Date 15.04.2025	Project number	Scale (@ A3) 1 : 100
Manchester City Council	PURPOSE OF ISSUE	SHEET Existing First Floor Plan		Drawn by NA	DRAWING NUMBER	REV
	PLANNING			Checked by VA	A102	P1