


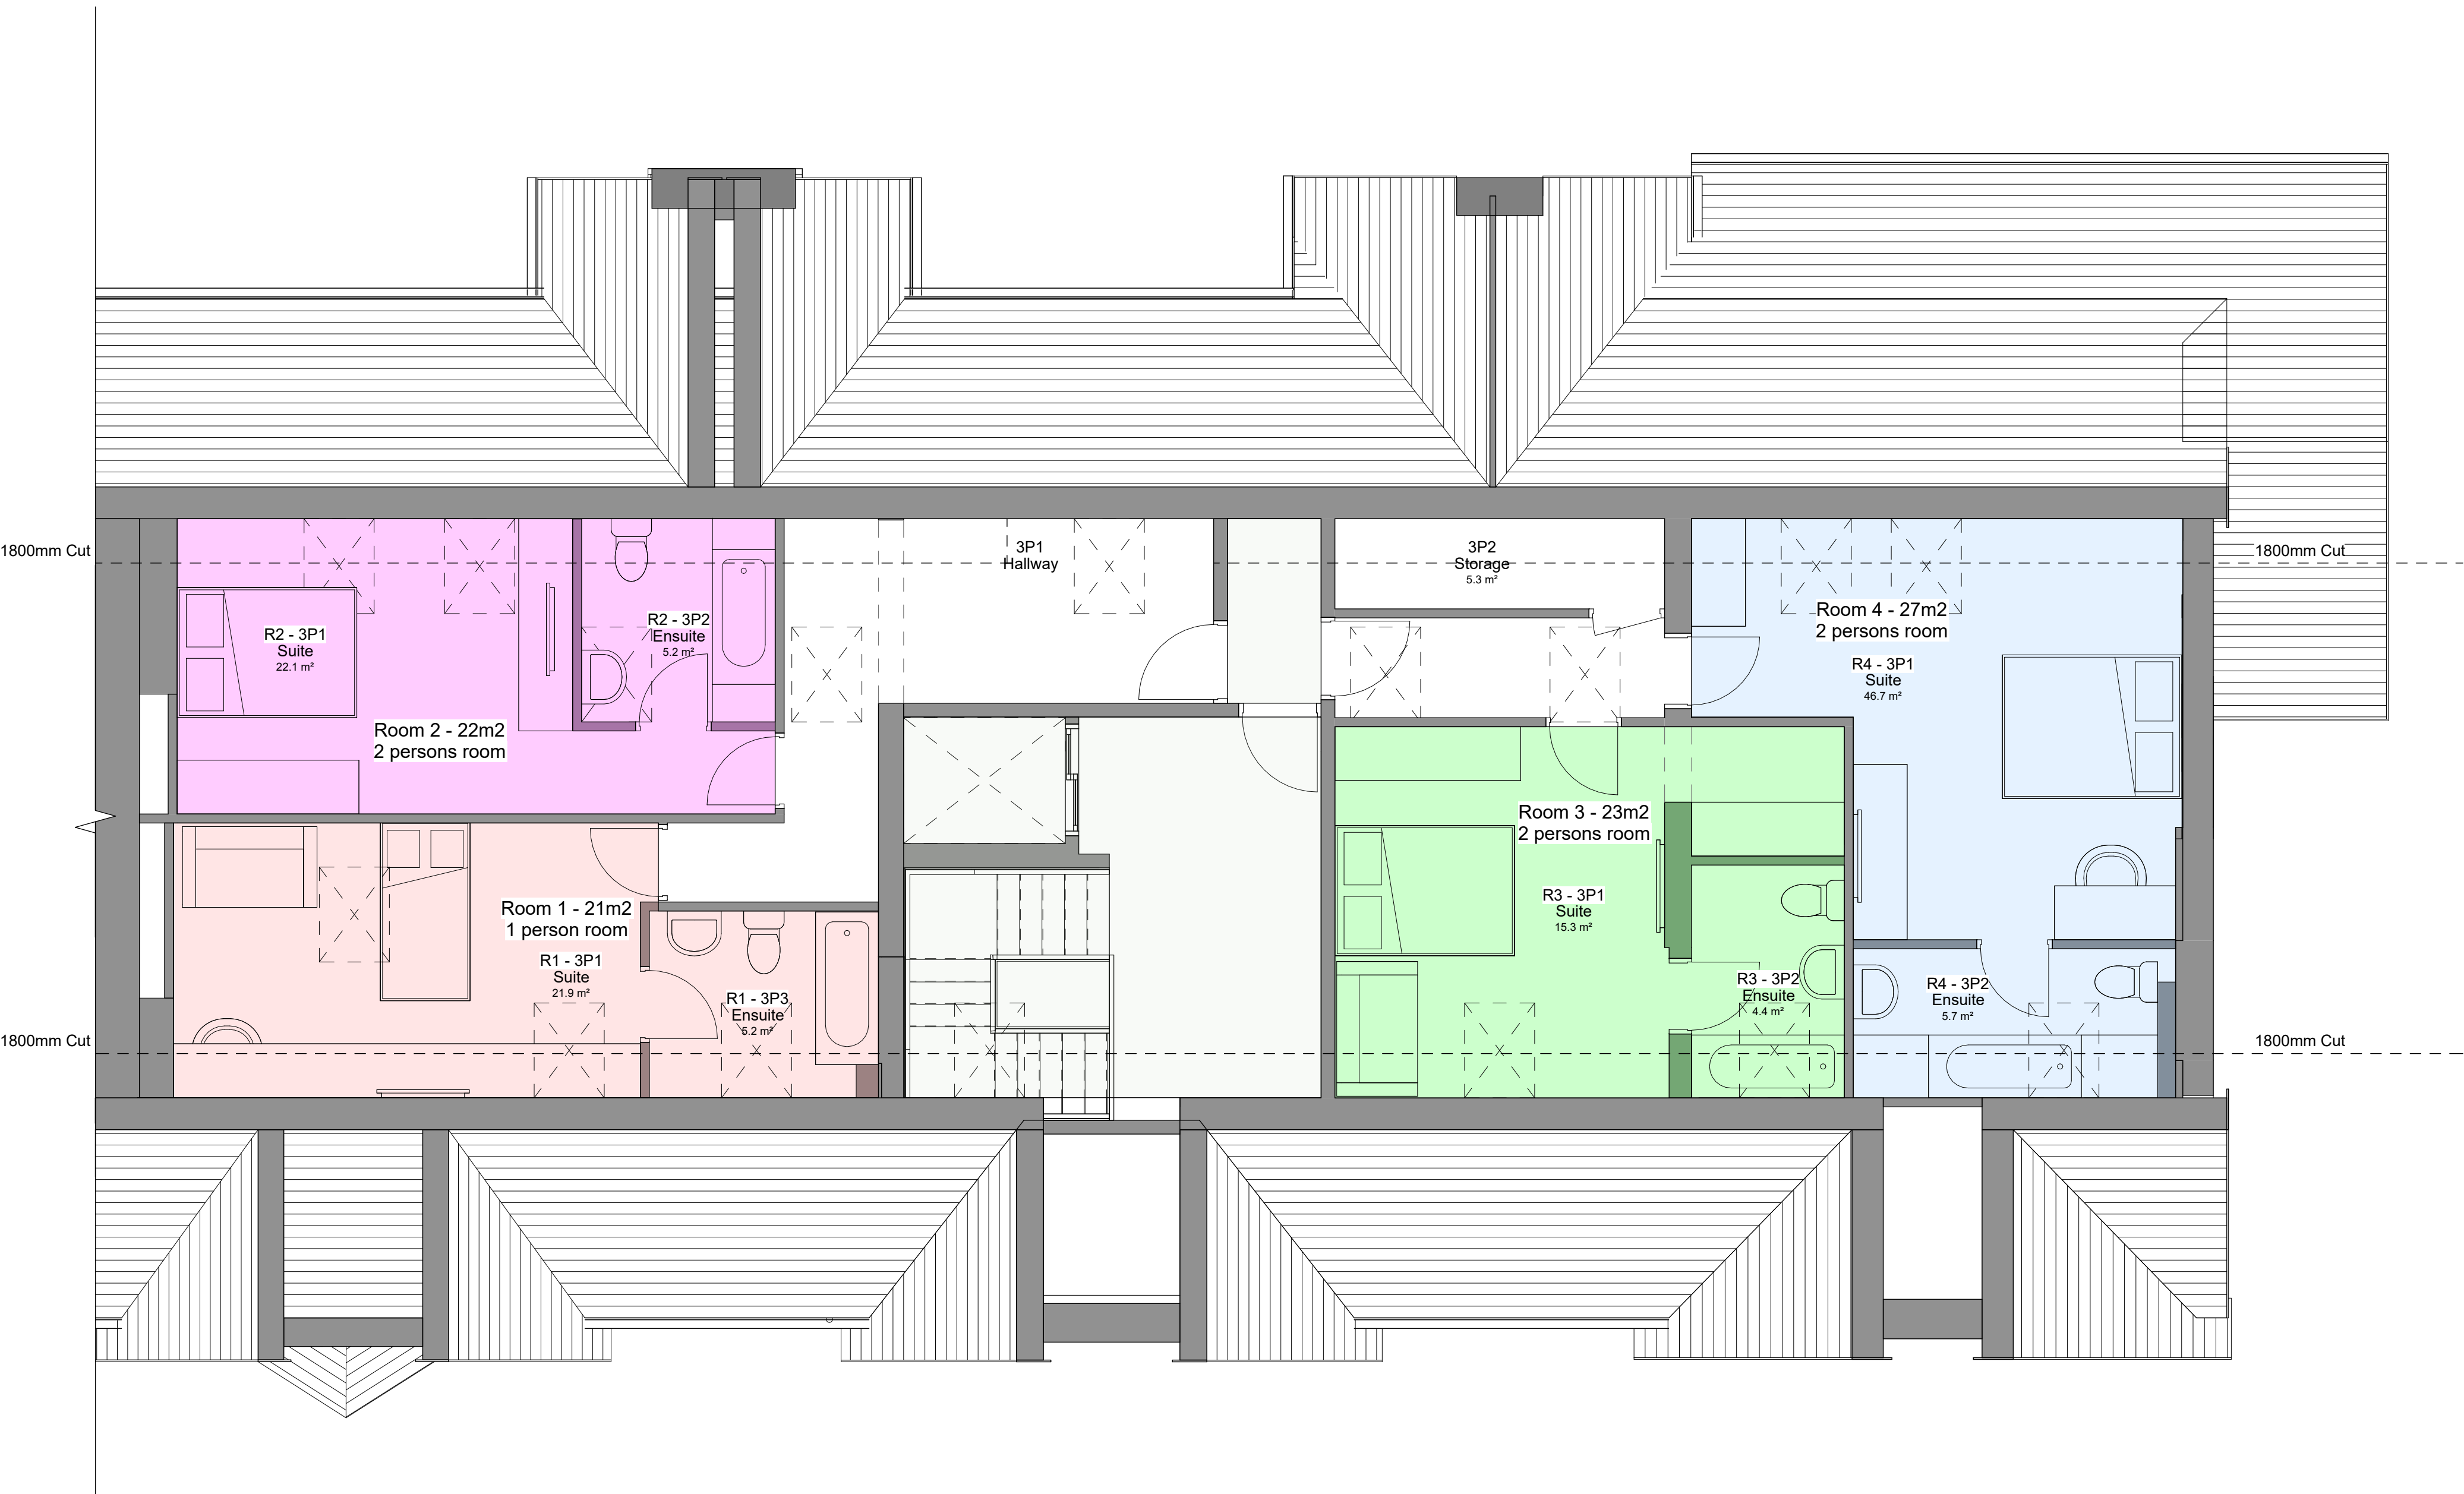

Area Schedule - Third Floor

Room	Area	Occupancy
1	21 m2	1
2	27 m2	2
3	23 m2	2
4	27 m2	2
Total Occupancy		7

1 Level 3 New - Proposed
1 : 50

1	Dormers Removed	01/05/2025	TP
No.	Description	Date	Initial

PROJECT			Fuldas Hotel		
TITLE			Proposed Third Floor Plan		
STATUS			DESIGN		
DRAWN BY		DATE	SCALE (@ A1)		
MA		16/01/2024	1 : 50		
PROJECT NUMBER		DRAWING NUMBER		REV	
GSS23157.5		003E		1	
GOLD SKETCH S T U D I O S www.goldsketch.co.ukinfo@goldsketch.co.uk0161 792 9595					
NOTES © COPYRIGHT - ALL RIGHTS RESERVED. THIS DRAWING AND ANY TEXT BE REPRODUCED WITHOUT PRIOR WRITTEN CONSENT. DRAWING TO BE USED FOR THE STATUS INDICATED ONLY. ALL DIMENSIONS AND SETTING OUT SHALL BE CHECKED AND CONFIRMED ON SITE. ANY DISCREPANCIES TO BE REPORTED TO THE LEGISLATION RELEVANT CODES OF PRACTICE AND BRITISH STANDARDS. ALL DIMENSIONS ON THIS DRAWING ARE IN MILLIMETRES UNLESS OTHERWISE STATED.					

