



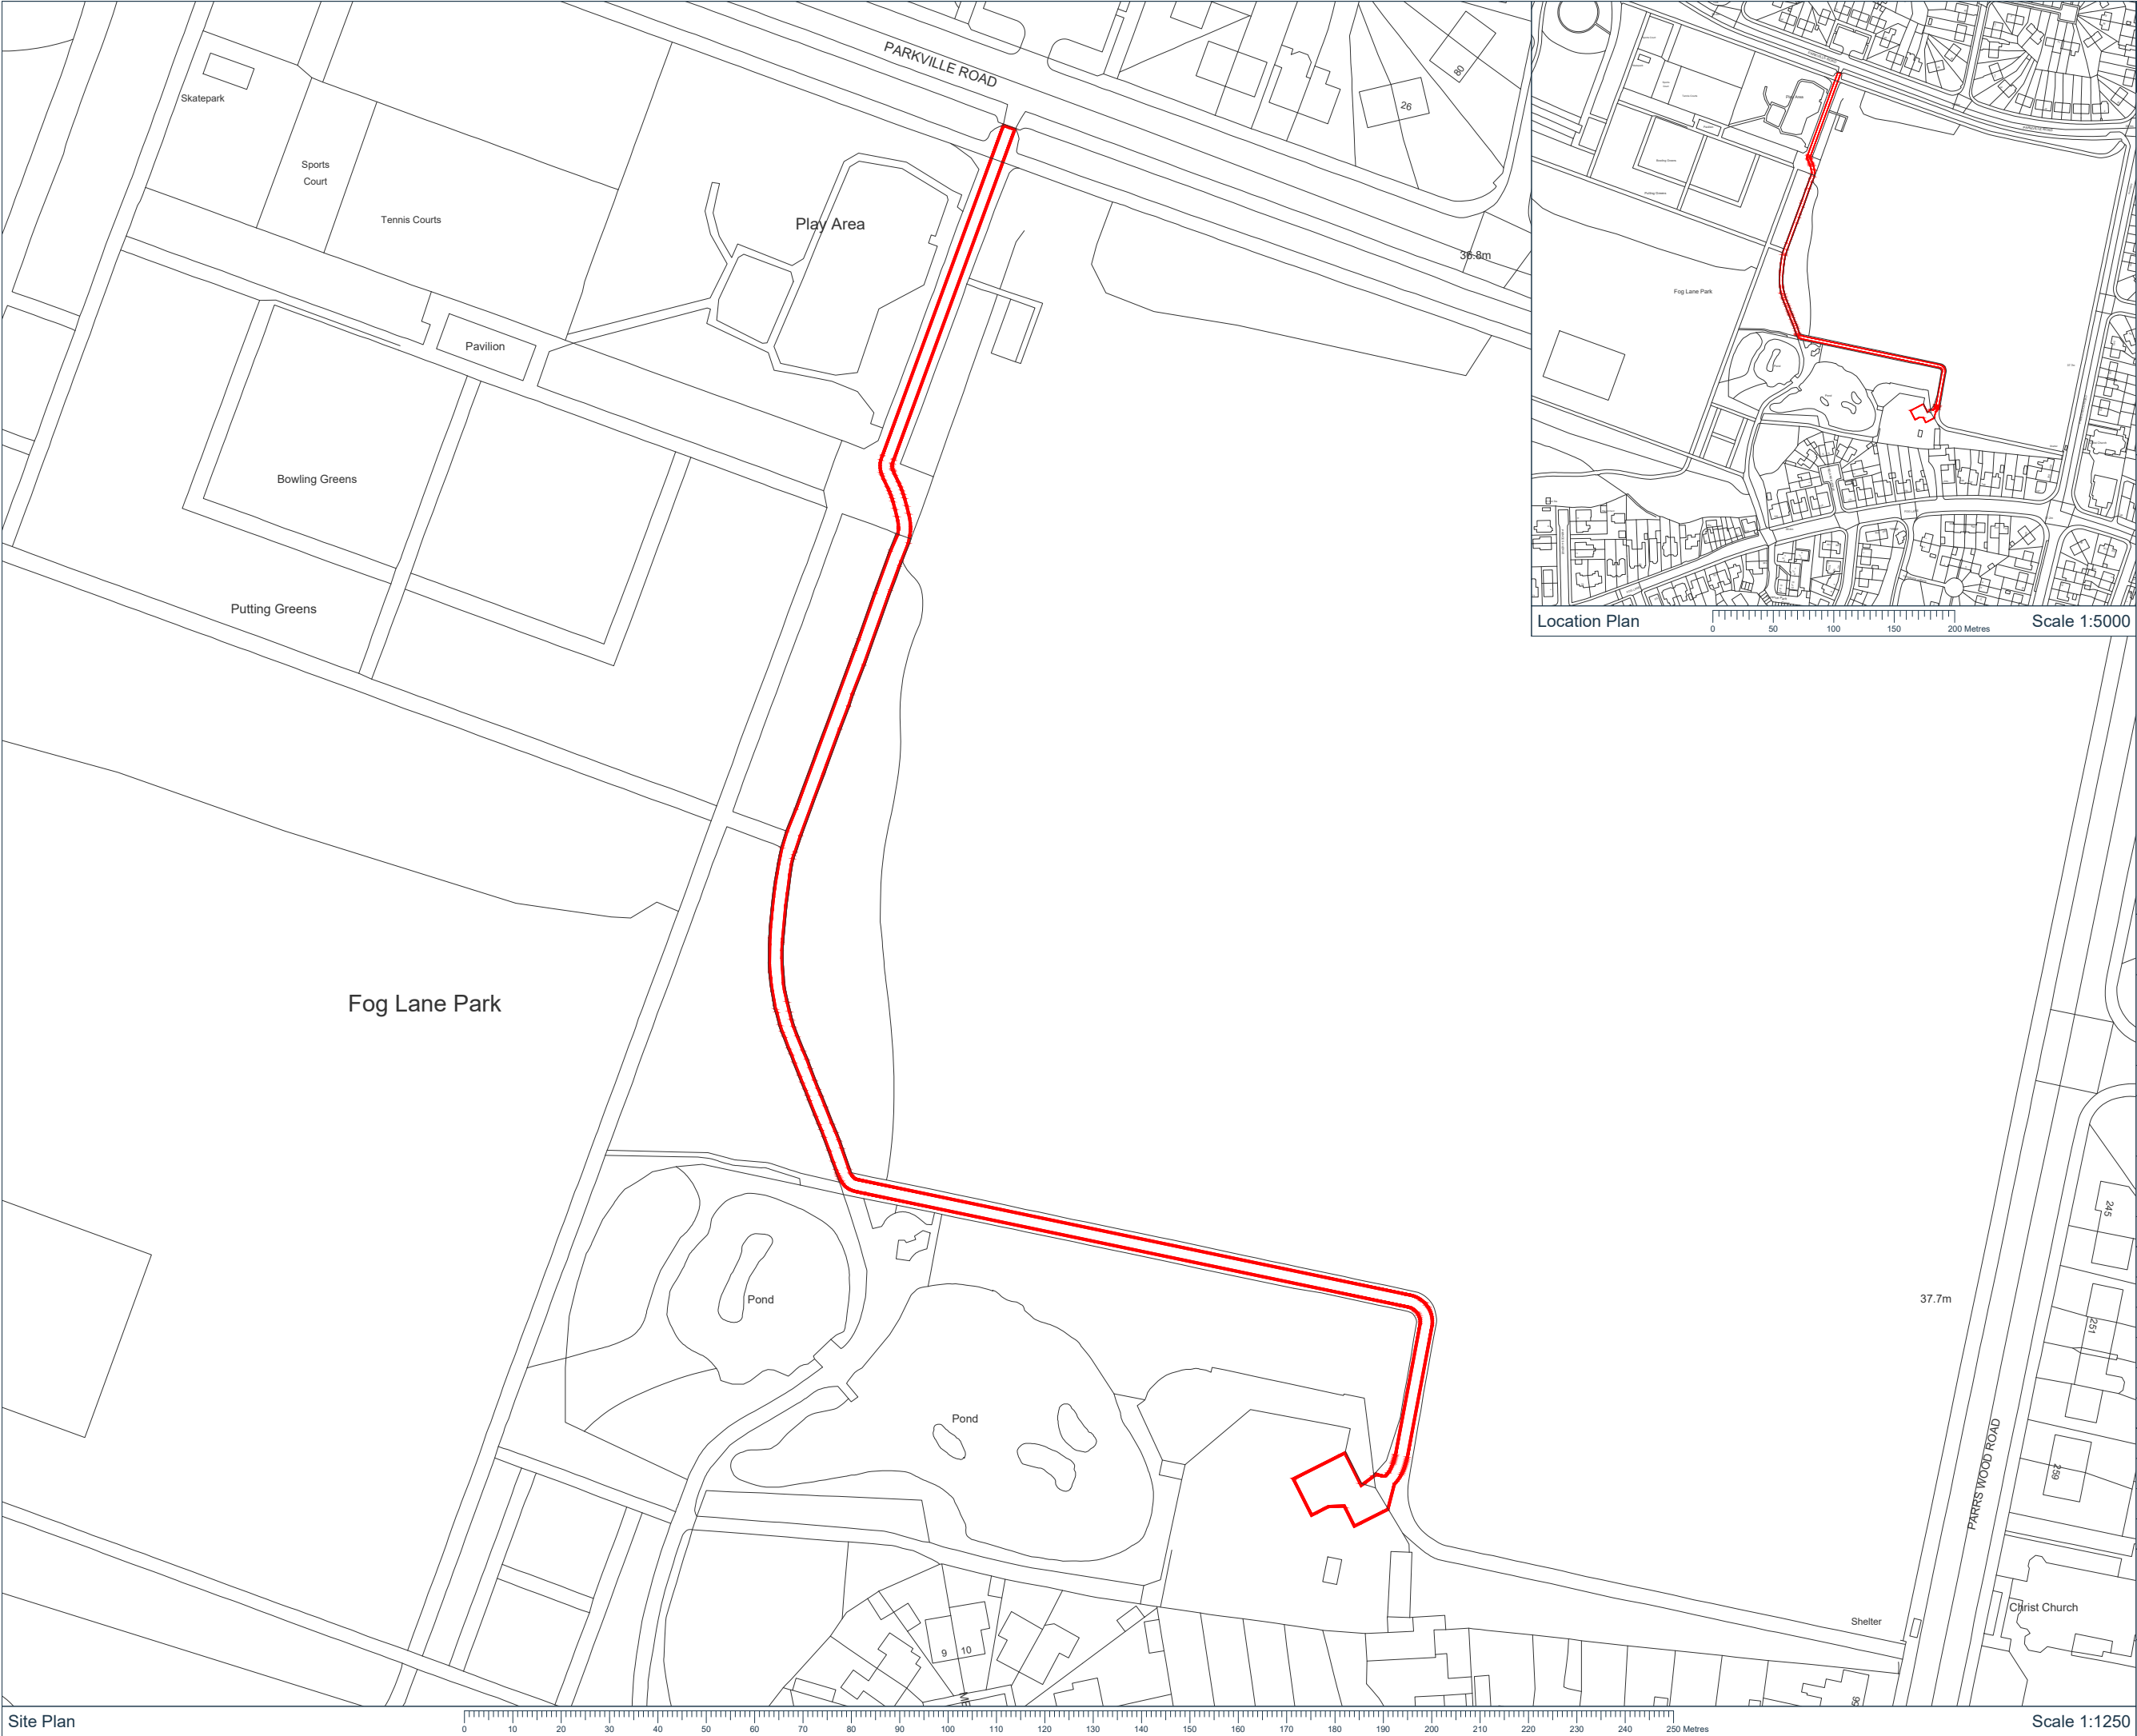

Site Plan



Scale 1:1250

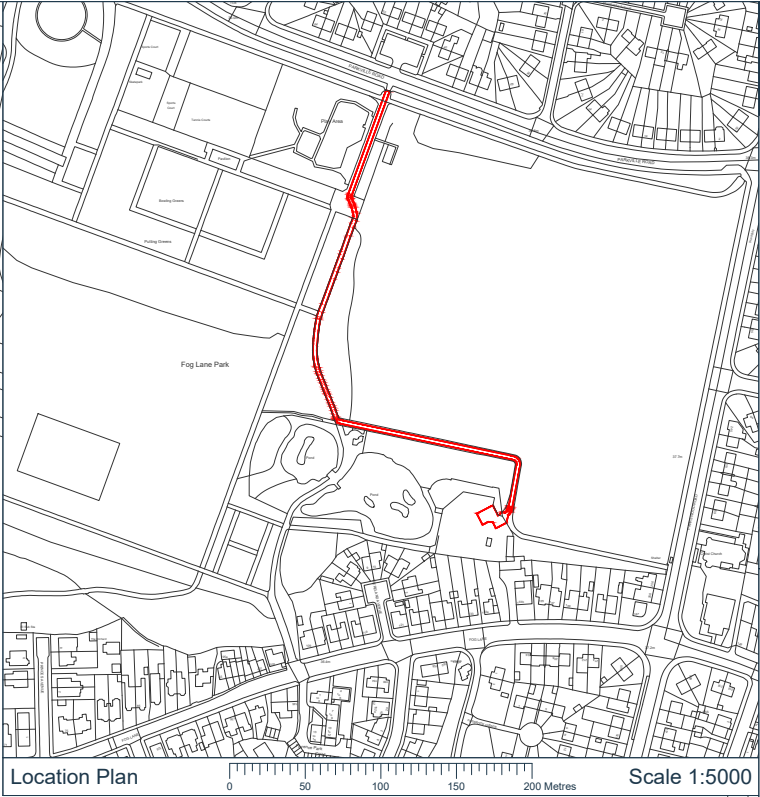

Location Plan



Scale 1:5000



Key:
 Planning Application Area

Notes:

Applicant:		
Cadent Gas Limited		
Location:		
Fog Lane Park, Fog Lane, Manchester, M62 6ED		
Coords: 385381, 391859		
Scheme Name:		
LS-9215 - EP - Fog Lane		
Drawing Name:		
Location Plan		
Drawing No: 24000824_PLN_LOC_1.1		
Rev	Date	Description
-	02.06.2025	First Issue
Drawn:		NR
Approved:		CH/EH
Sheet No:		1 of 1
Sheet Size:		A3



The information contained in this document is confidential and protected by copyright. The use, copying or disclosure to a third party, either wholly or in part, except with the written permission of, and in the manner prescribed by Cadent Gas Limited constitutes an infringement of copyright. Dalcour Maclaren does not warrant that this document is definitive nor free of error and does not accept liability for any loss caused or arising from reliance upon information provided herein. Although our best efforts have been made to ensure the accuracy of these plans, all measurements must be confirmed on site. BASED UPON THE ORDNANCE SURVEY MAP WITH THE SANCTION OF THE CONTROLLER OF HM STATIONERY OFFICE. CROWN COPYRIGHT RESERVED. OS LICENCE No. 100024886