

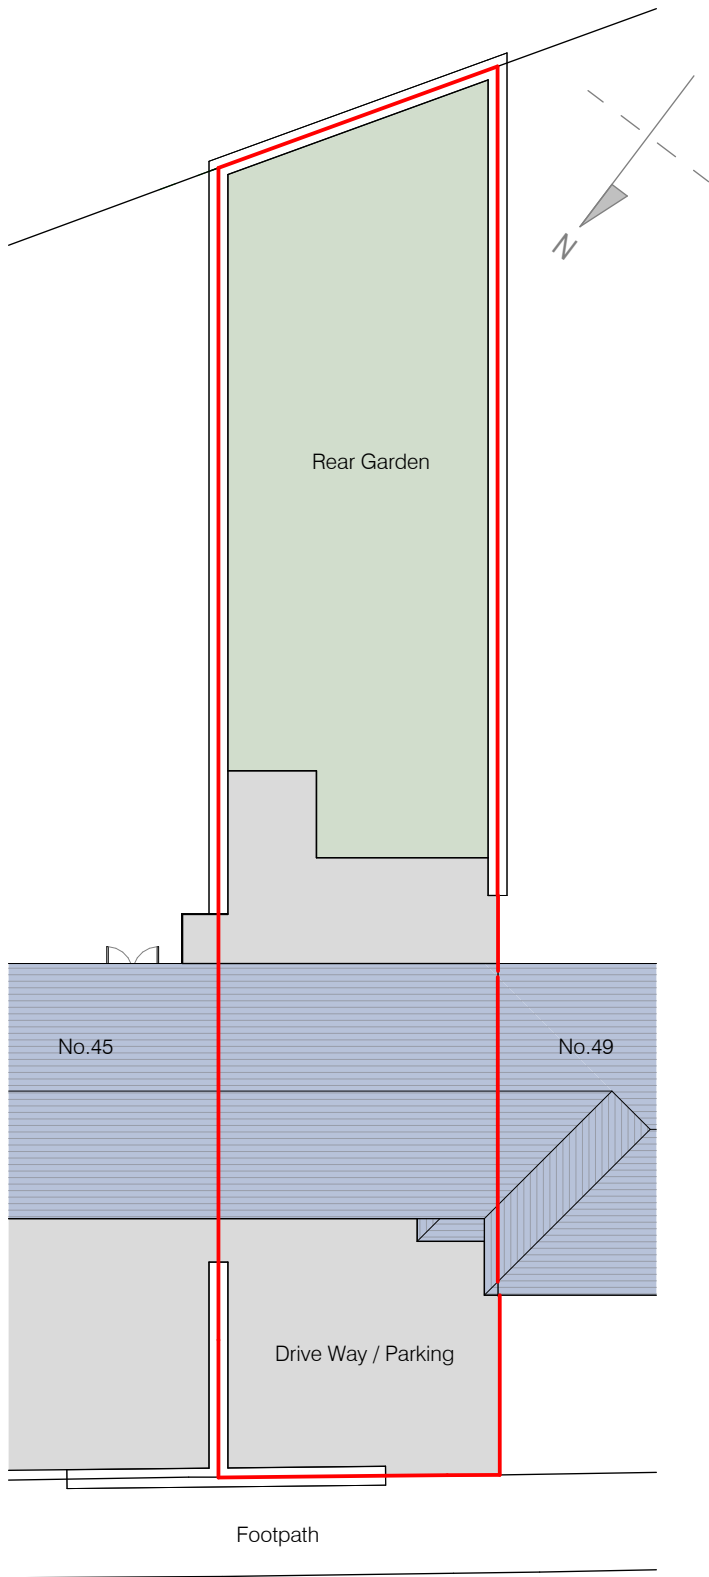


 

Hardcastle Avenue

Existing Site Plan

Scale: 1 : 200

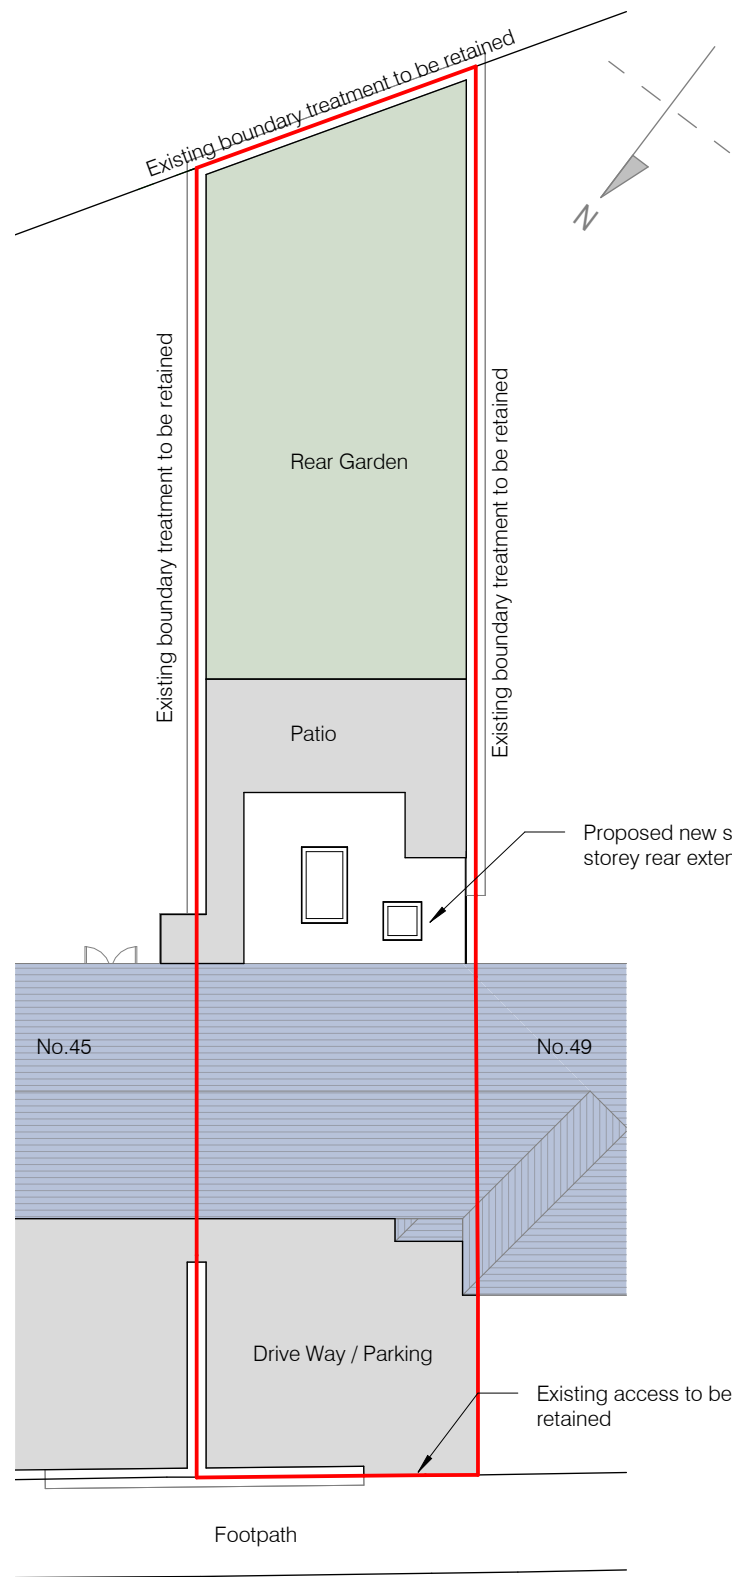

Hardcastle Avenue

Proposed Site Plan

Scale: 1 : 200

PROJECT INFORMATION:
Proposed Single Storey Rear
Extension
47 Hardcastle Avenue,
Manchester
M21 7LJ

PROJECT REF:
25005

DRAWING TITLE:
Existng & Proposed Site Plans

MODEL REF & VERSION:
CLIENT:
Mr & Mrs Scott

CLIENT REF:

STATUS CODE: S0
PURPOSE OF ISSUE: Work in Progress

REFERENCING SHEET:
10-001

SCALE @A3
1 : 200

A	Issued for Planning	03/06/2025	RW	RW
-	Initial Issue	20/05/2025	RW	RW
Rev.	Description	Date	By	App. By

ORIGINAL BY: RW	INITIAL ISSUE: 05/20/25	APPROVED BY: Approver
--------------------	----------------------------	--------------------------

DRAWING NUMBER:						
PROJECT ID	ORIGINATOR	ZONE	LEVEL	TYPE	ROLE	NUMBER
25005-	RWD-	ZZ	-	XX	-	DR - A - 10-001
PLOT DATE: 03/06/2025 17:35:01						REV. A
						03/06/2025 LAST ISSUE DATE

R WATSON DESIGN SERVICES LTD.
CHARTERED ARCHITECTURAL TECHNOLOGIST

e: info@rwdsltd.com m: 07841 592534
@: www.rwdsltd.com
28 Eaton Lane | Davenham | Northwich | Cheshire | CW9 8JL