




1 Existing Front Elevation
1 : 50

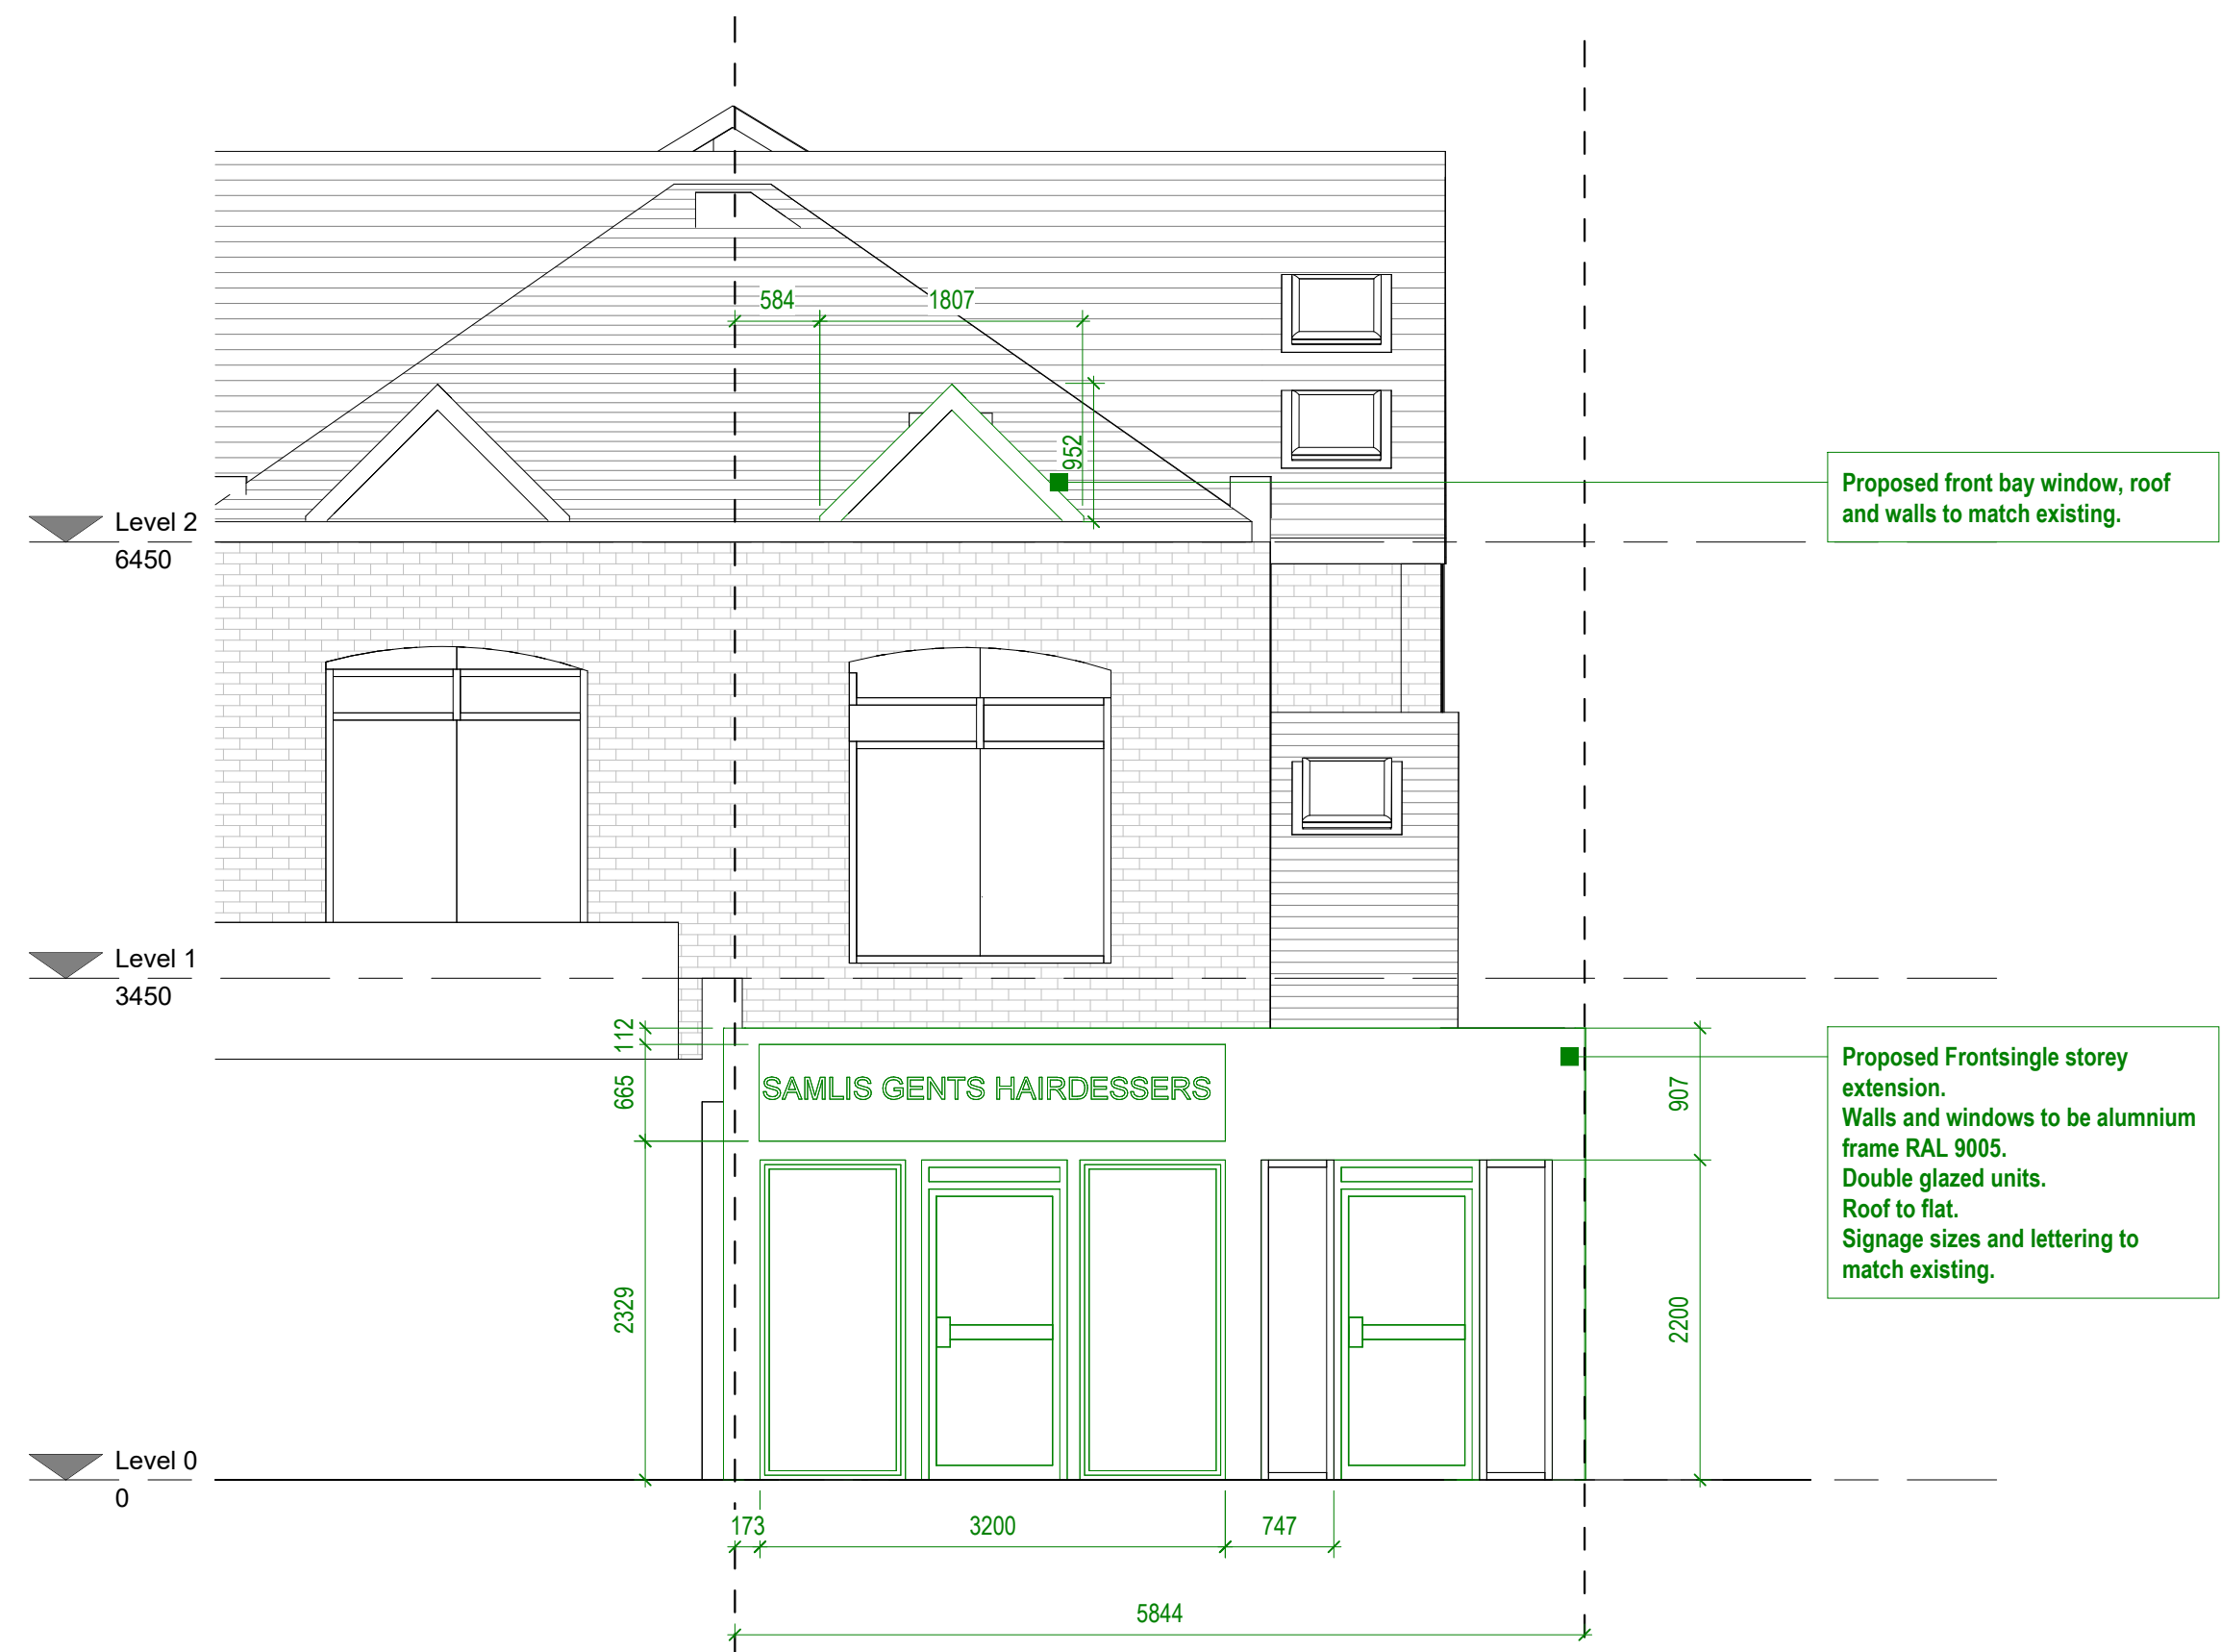

2 Proposed Front Elevation
1 : 50

Status
PLANNING PERMISSION

Client
Mr Asif Hussain

Project Title
95 Manchester Road Manchester M21 9GA.

Drawing Title
Existing and Proposed Front Elevations A1

Project No.
2019_001

Drawing No.
002-SI-XX-00-DR-I-P6

Drawing Date
1 : 50

Created By
Author

m83 Associates Ltd

187 Water Street, Manchester, M3 4JD
Telephone: 07470 671 234
Email: rakesh@m83associates.com