



0 1 2 3 4 5 metres

Notes
Do not scale off this drawing. If in doubt please ask.
Dimensions must be checked on site where possible.
©This drawing must not be reproduced in whole or part without written consent.


HMa drawing based on PDF drawings
as provided by others - all dimensions
to be checked on site

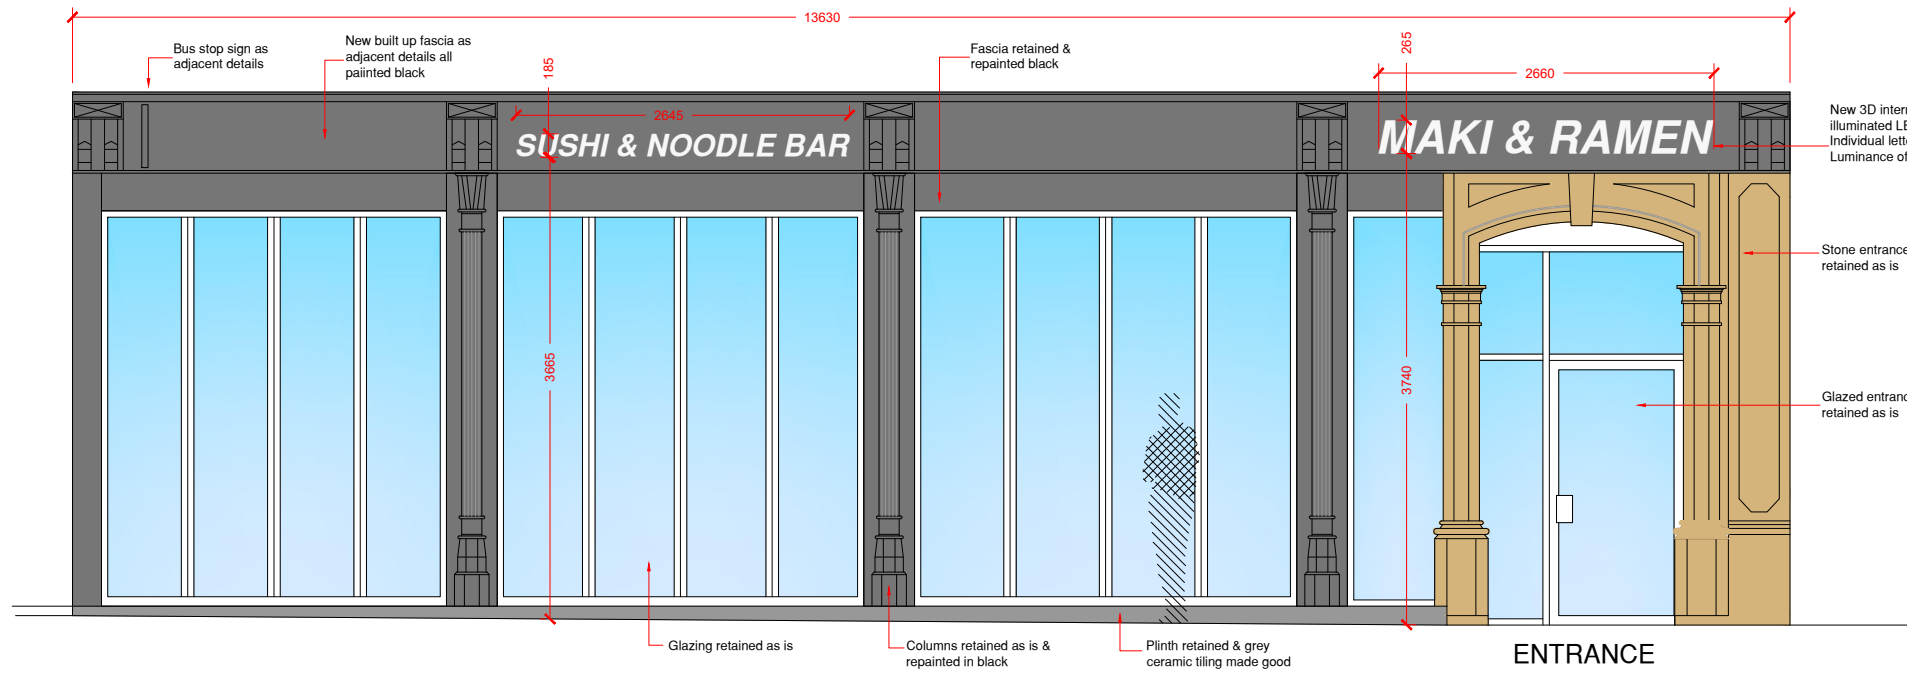

PROPOSED SHOPFRONT ELEVATION -
Scale 1:60 @ A1

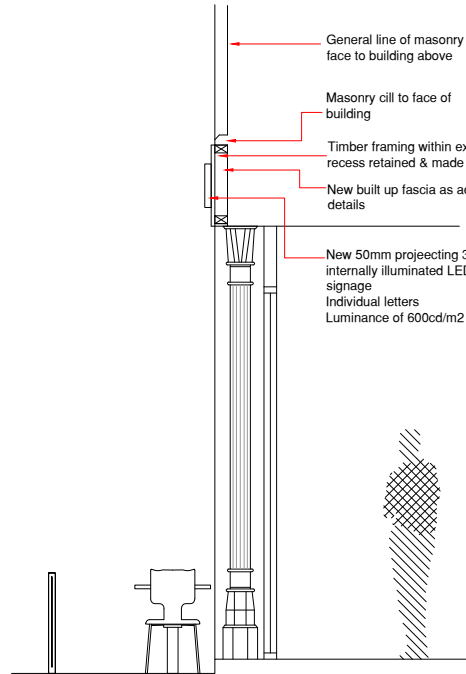

PROPOSED SHOPFRONT SECTION -
Scale 1:60 @ A1

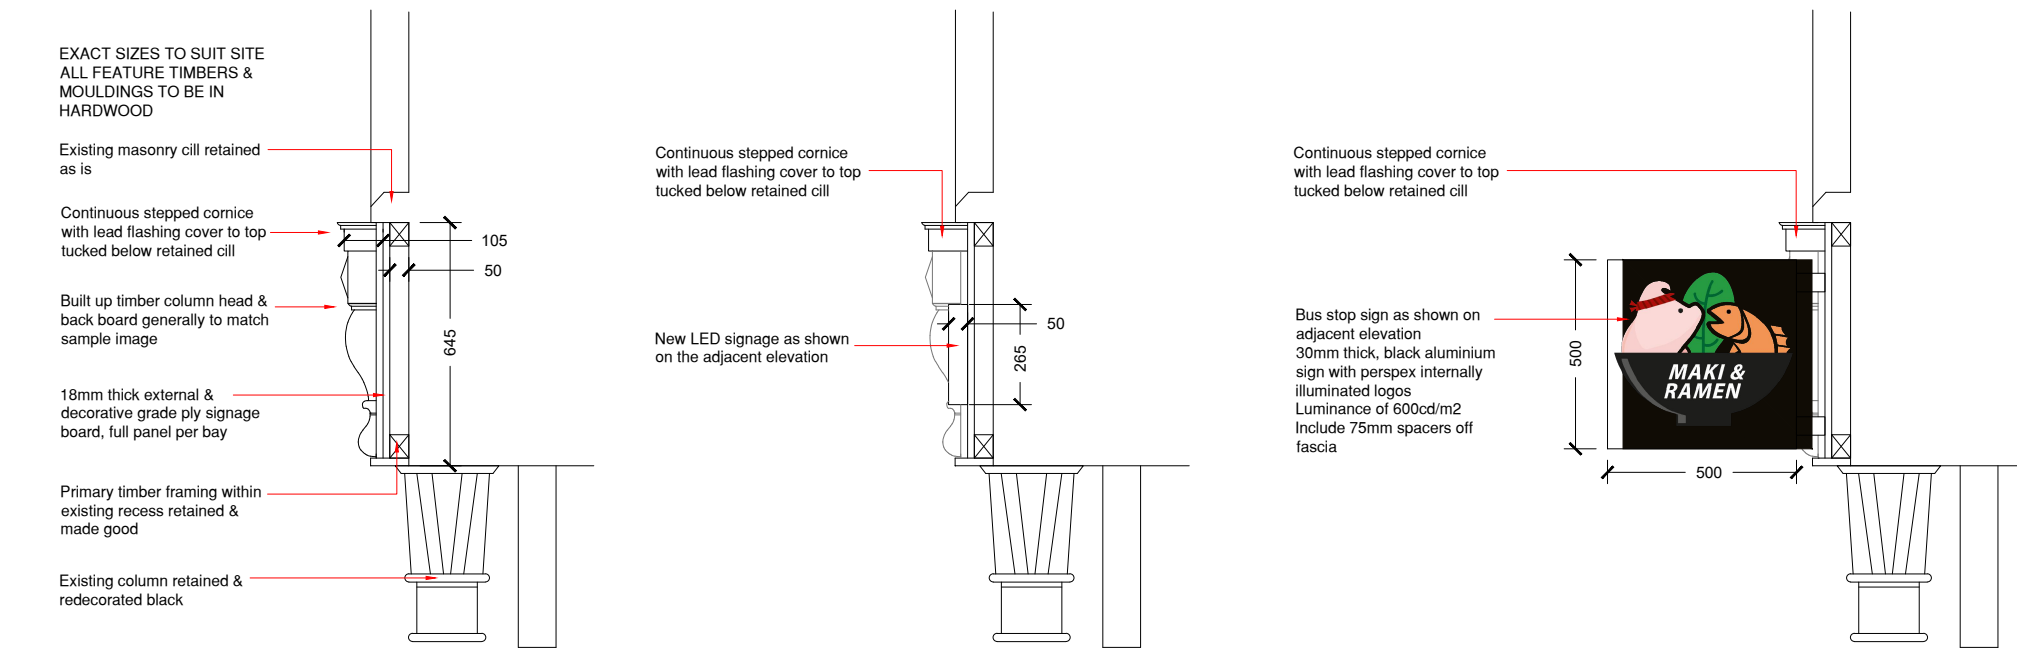


TYPICAL NEW FASCIA
Scale 1:20 @ A1

TYPICAL FASCIA & SIGNAGE
Scale 1:20 @ A1

BUS STOP SIGNAGE
Scale 1:20 @ A1



PROPOSED REFERENCE IMAGE
Scale NTS @ A1

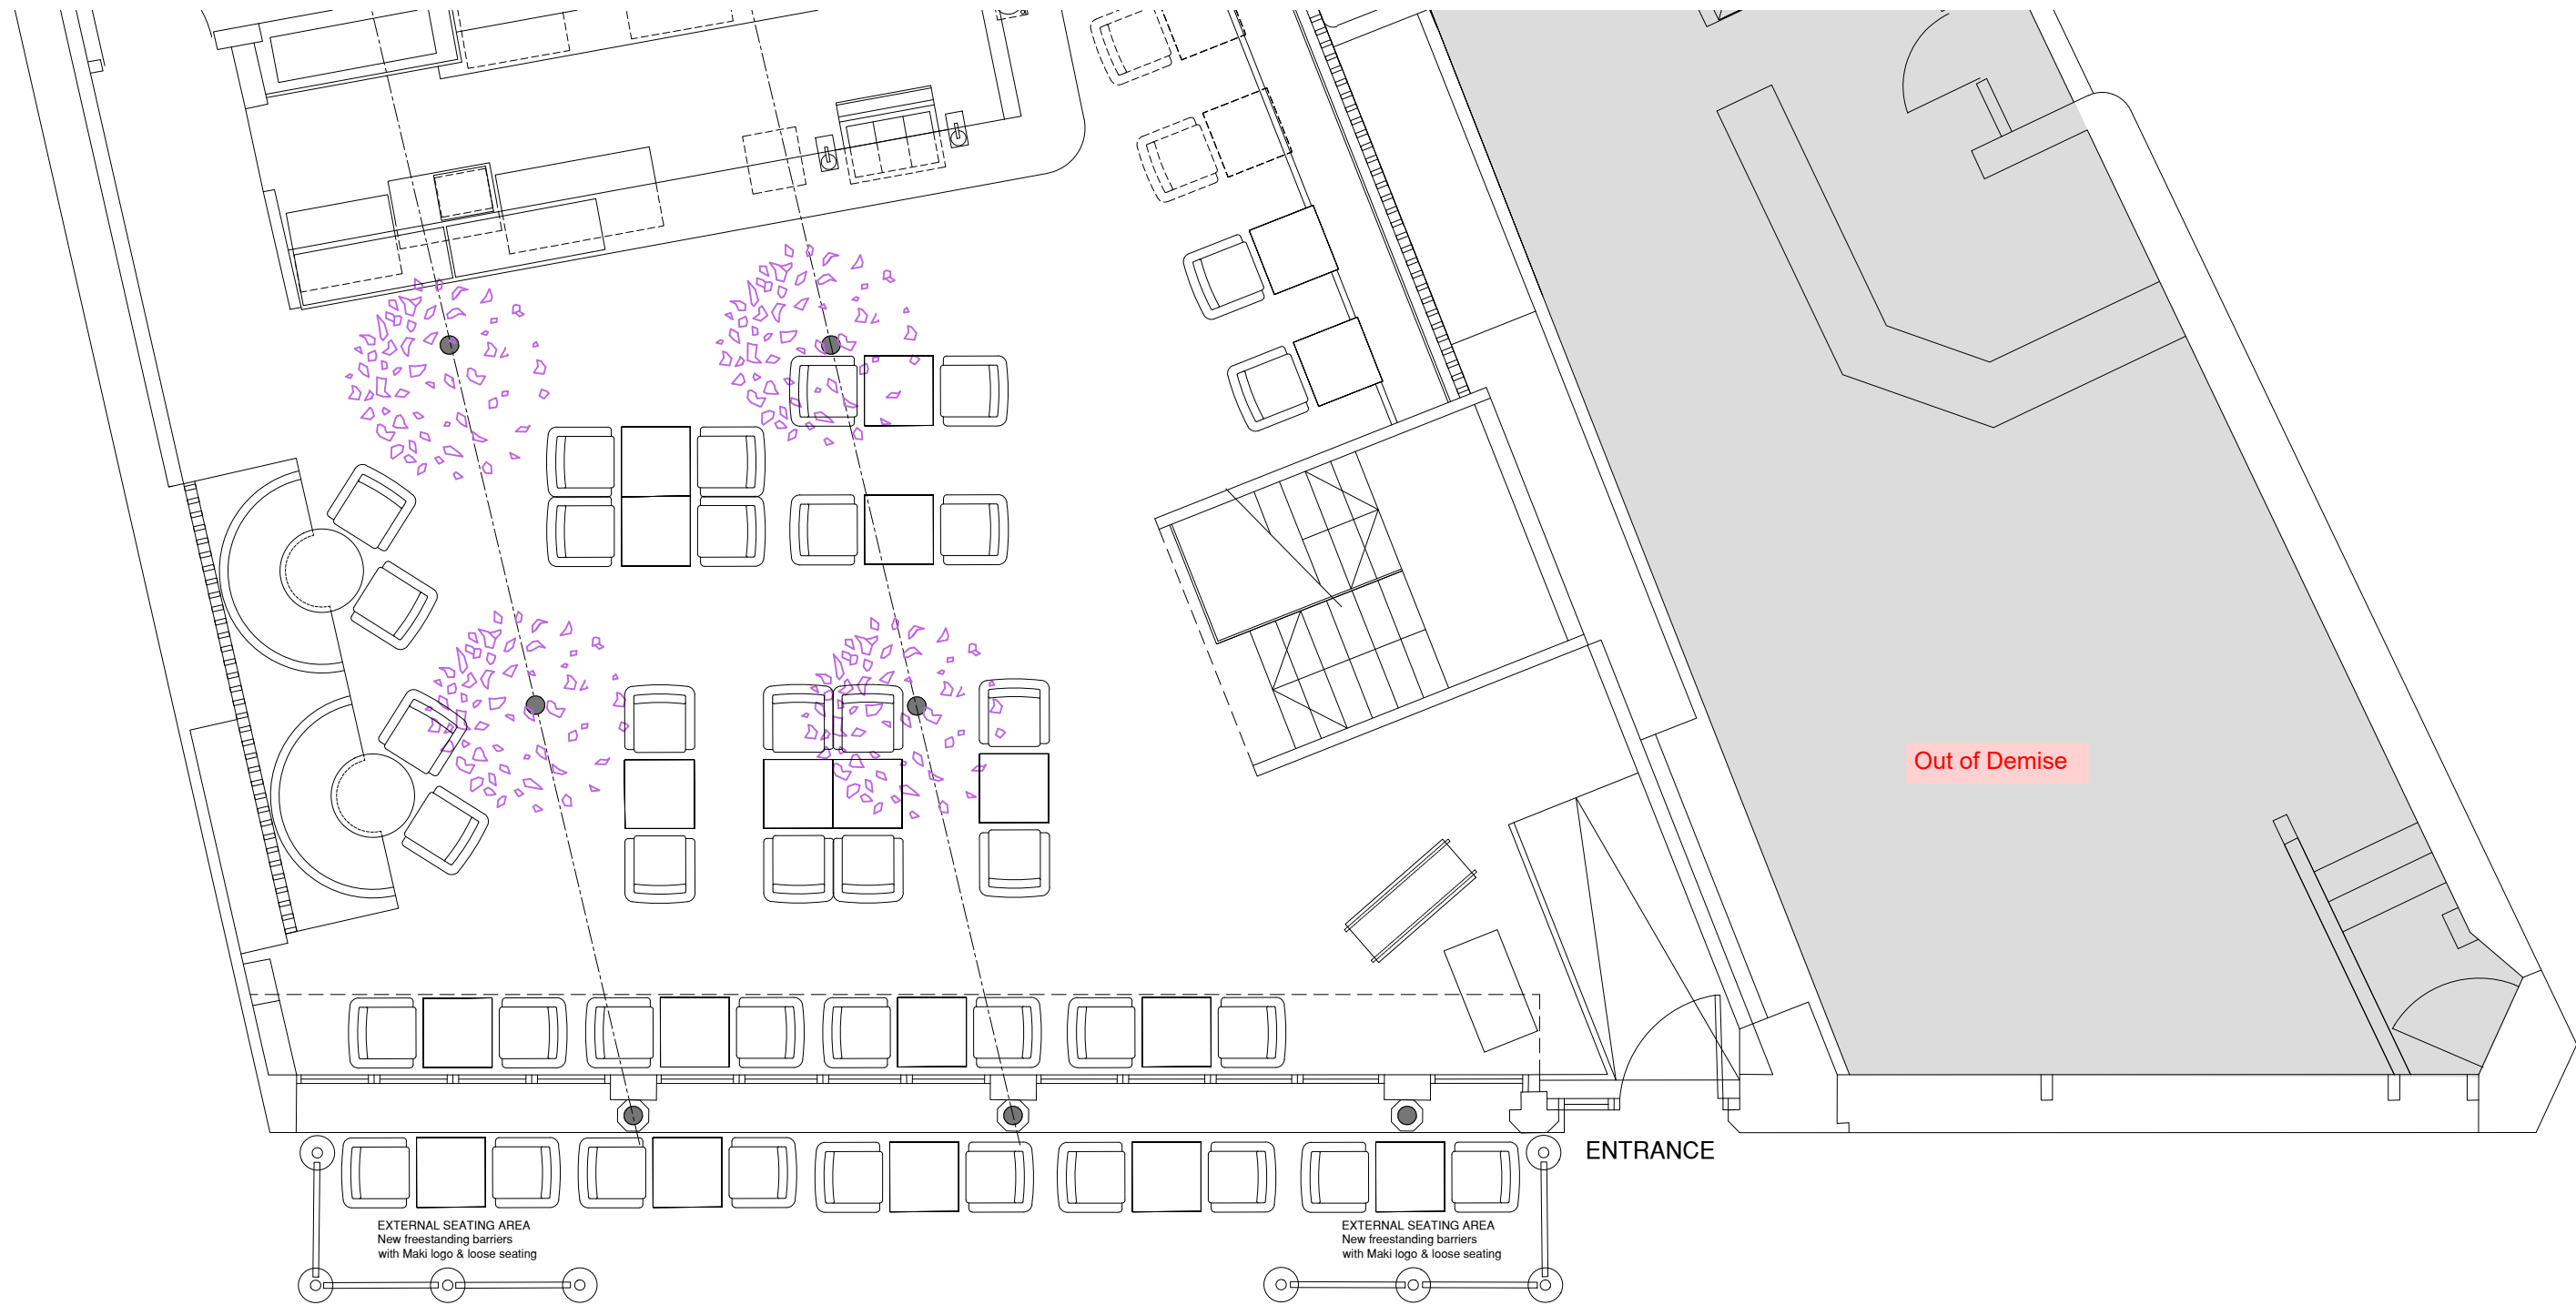

PROPOSED SHOPFRONT PLAN
Scale 1:60 @ A1

EXISTING REFERENCE IMAGES

H	All feature timbers in HW note added	29.5.25
G	Updates for Planning	1.5.25
F	Updates for Planning	27.4.25
E	Updates for Planning	4.4.25
D	Updates for Planning	31.3.25
C	Existing reference images added	27.3.25
B	In abeyance- await planning permission	8.3.25
A	Section & photo added	11.2.25

Revisions



Client MAKI & RAMEN

Project New Restaurant
78-88 High Street
Manchester, M4 1ES

Title Proposed Shopfront

Dwg. no 4595-(MancNQ)-P-2

Drawn Date 14-1-25

Scale 1:60 @ A1 Rev H

Dewlon House, Cannon Way, Dewsbury WF13 1XL

E mail: admin@hma.co.uk Web Site: www.hma.co.uk