


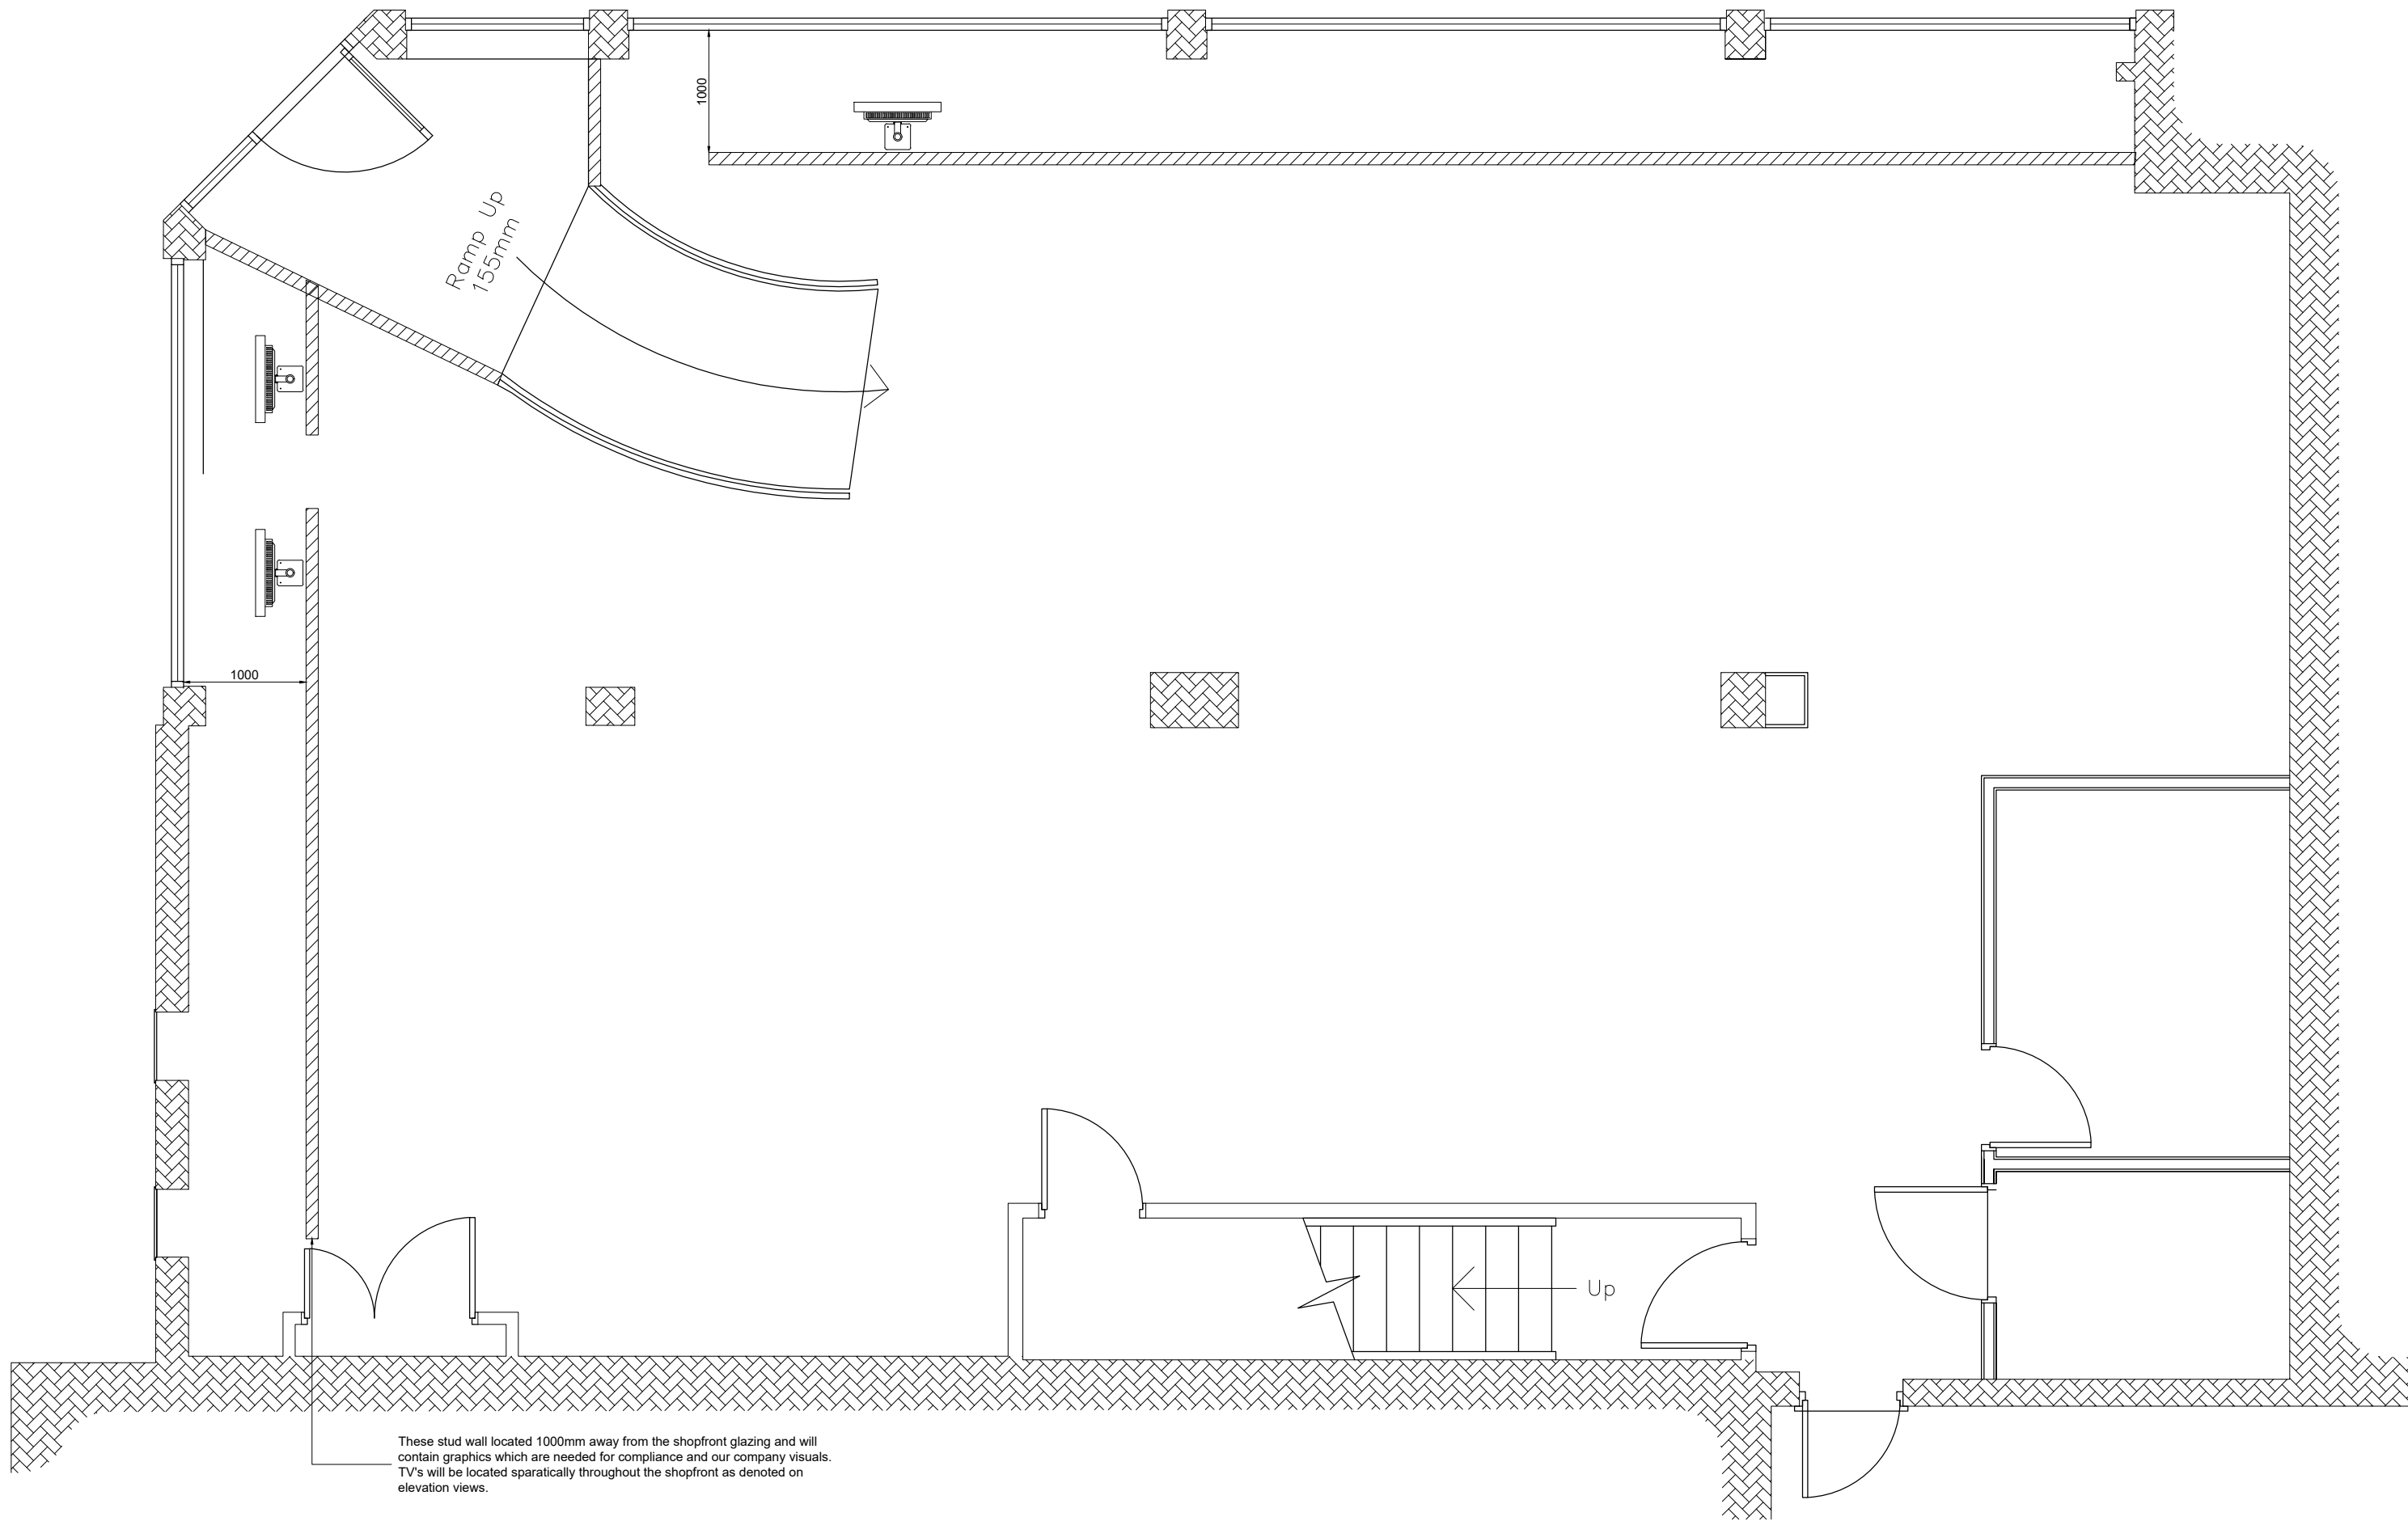

PROPOSED GROUND FLOOR LAYOUT

REVISIONS
REV 00:




Proposed Front Elevation 1:50



Proposed Side Elevation 1:50

PROPOSED DISPLAY MANESFESTATION ELEVATION PLAN

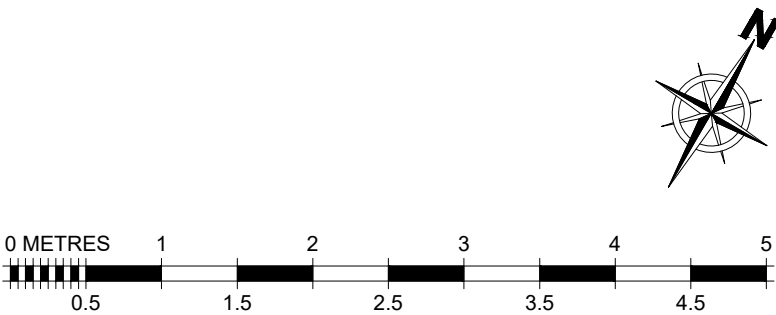

PLANNING

FIT OUT TYPE
PLANNING
PROJECT
MERKUR SLOTS
537 STOCKPORT ROAD
LONGSIGHT
MANCHESTER
M12 4NE
DESCRIPTION
PROPOSED WINDOW MANIFESTATIONS PLAN

DRAWN BY MG	SCALE 1:50	DATE 04/09/24
DRAWING No. 899-PL-108	REVISION 01	



COPYRIGHT IS RESERVED BY MERKUR CASINO UK AND IS ISSUED ON THE CONDITION THAT IT IS NOT COPIED OR DISCLOSED BY OR TO ANY UNAUTHORISED PERSONS WITHOUT PRIOR CONSENT FROM MERKUR CASINO UK.
THIS DRAWING SHOULD NOT BE SCALED. THE CONTRACTOR SHOULD CHECK ALL DIMENSIONS ON SITE. ANY ERROR OR OMISSION SHOULD BE REPORTED TO MERKUR CASINO UK.