



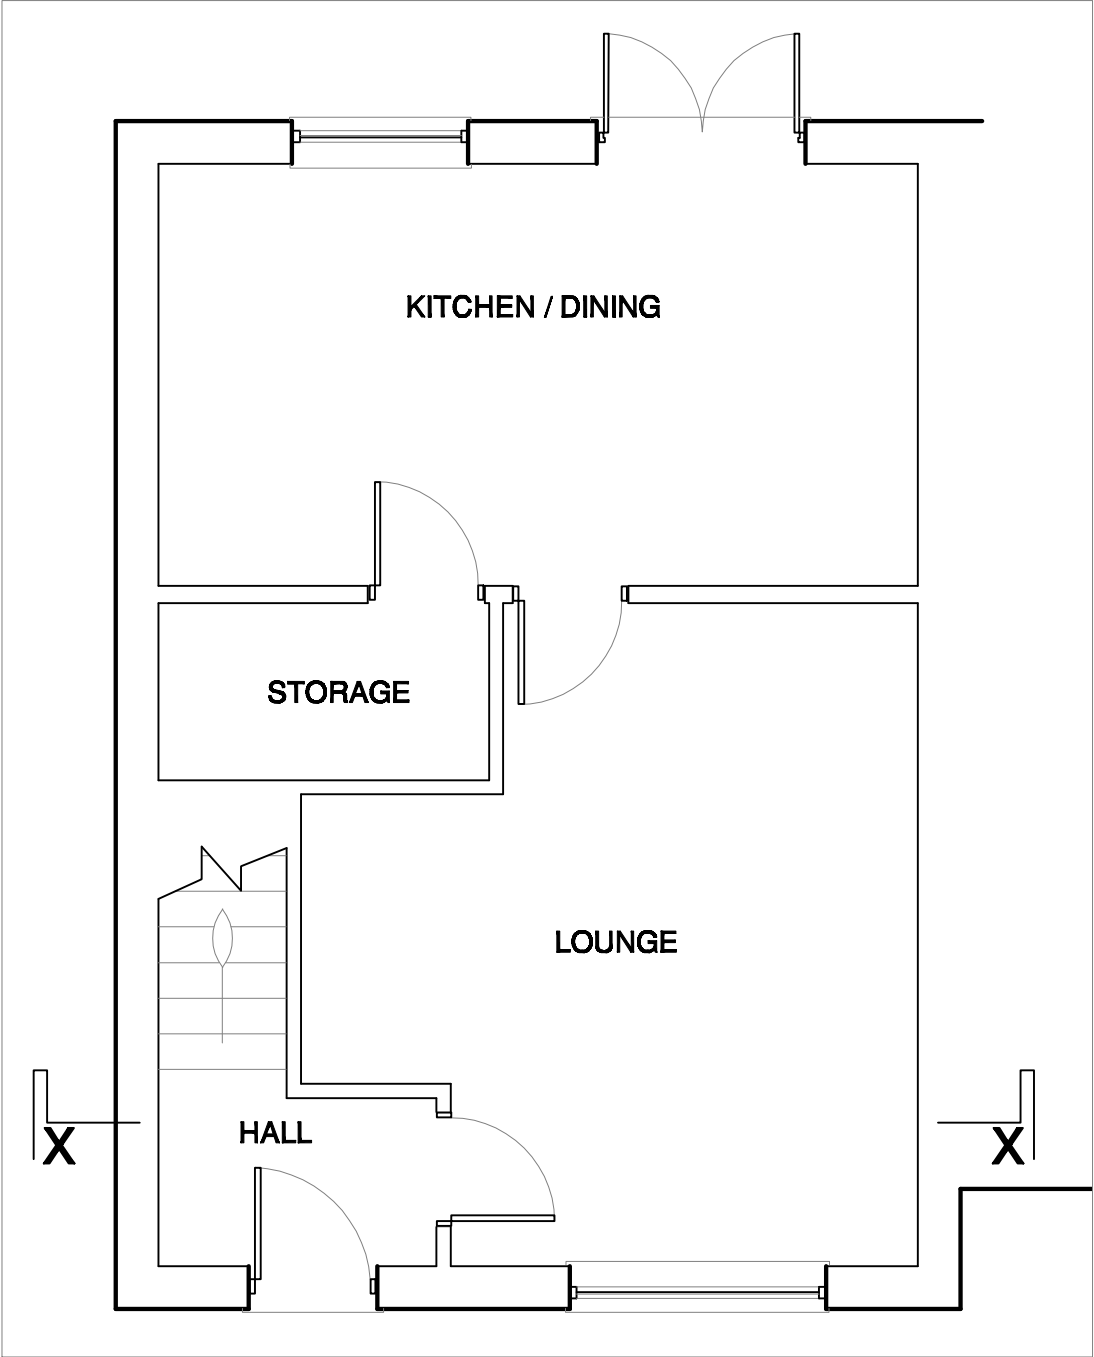

GROUND FLOOR

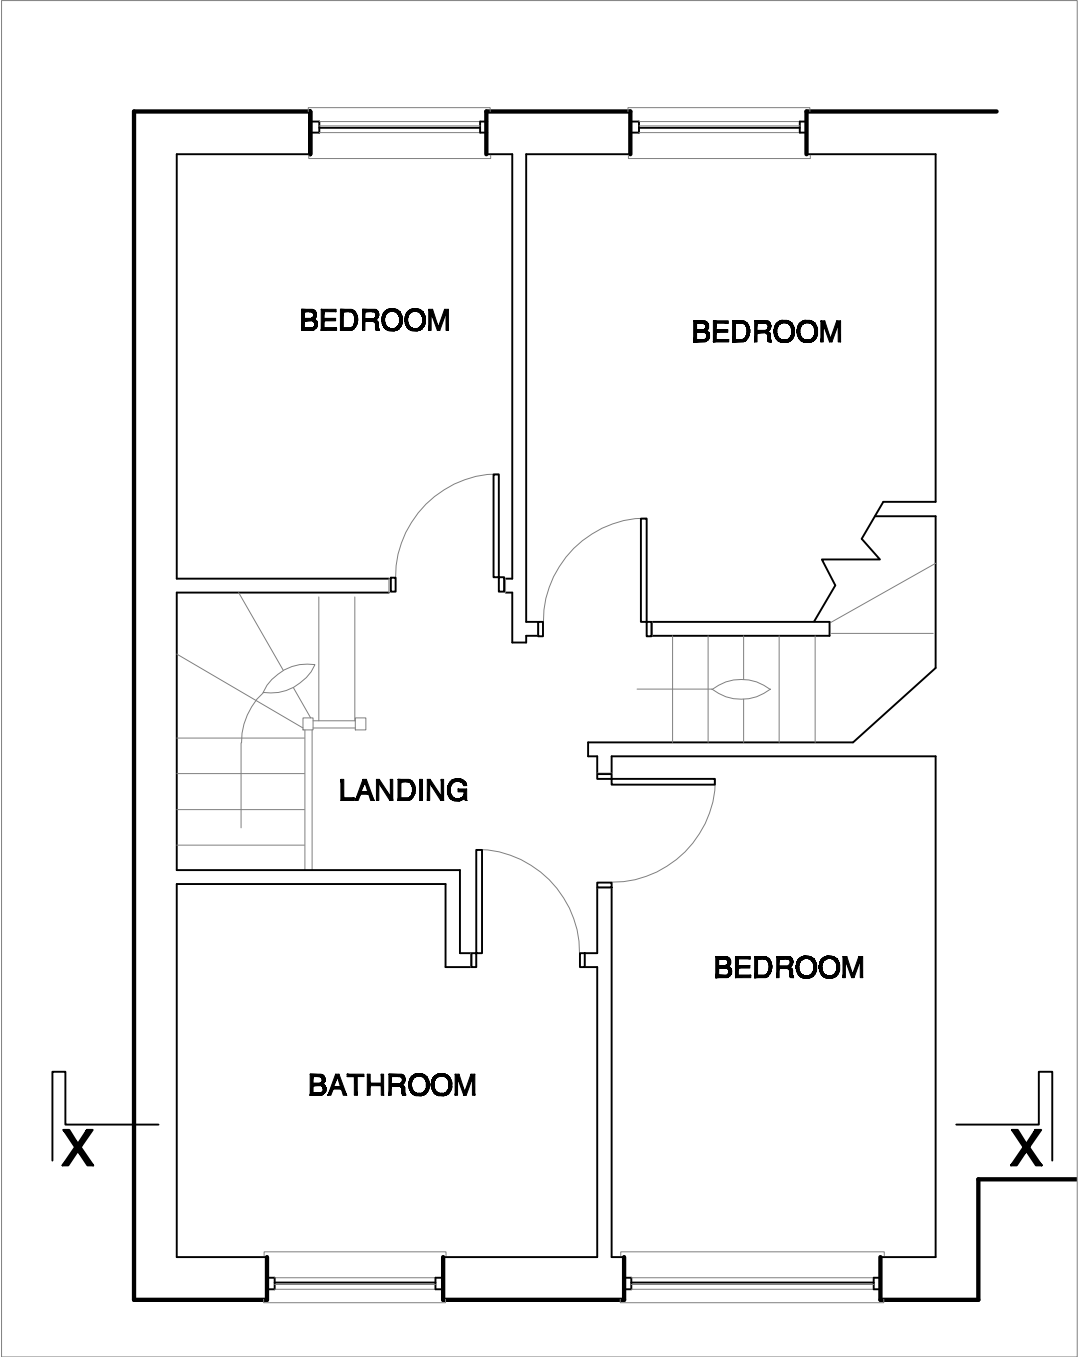

FIRST FLOOR

REV :	DATE :	REVISION NOTE :		
PROJECT NAME :			THE CESTRIA PARTNERSHIP, CHARTERED ARCHITECTS,	
15 HUGO ST, MOSTON				
DRAWING TITLE :			5 SPATH LANE, HANDFORTH, WILMSLOW, CHESHIRE, SK9 3QN.	
MAIN FLOOR PLANS				
DRAWING NUMBER :			T / F: 01625 529594 E: cestriarch@gmail.com	
YEAR	JOB	TASK		DWG
A25	05	P	01	
DRAWING ORIGIN :		CLIENT :		
YEAR	JOB	TASK	DWG	REV
DATE : 3rd April 2025		DRAWN BY : T.R.		
SCALE : 1:50 @ A3		CHECKED BY :		
COPYRIGHT©				
The copyright of this drawing belongs to The Cestria Partnership, Architects and cannot be reproduced in any way whatsoever without the Architects approval.				
PLEASE NOTE				
The contractor must verify all dimensions on site before commencing any work or preparing manufacturing drawings, any discrepancies are to be verified with the Architect.				
Do not scale off the drawing. Use figured dimensions only.				