


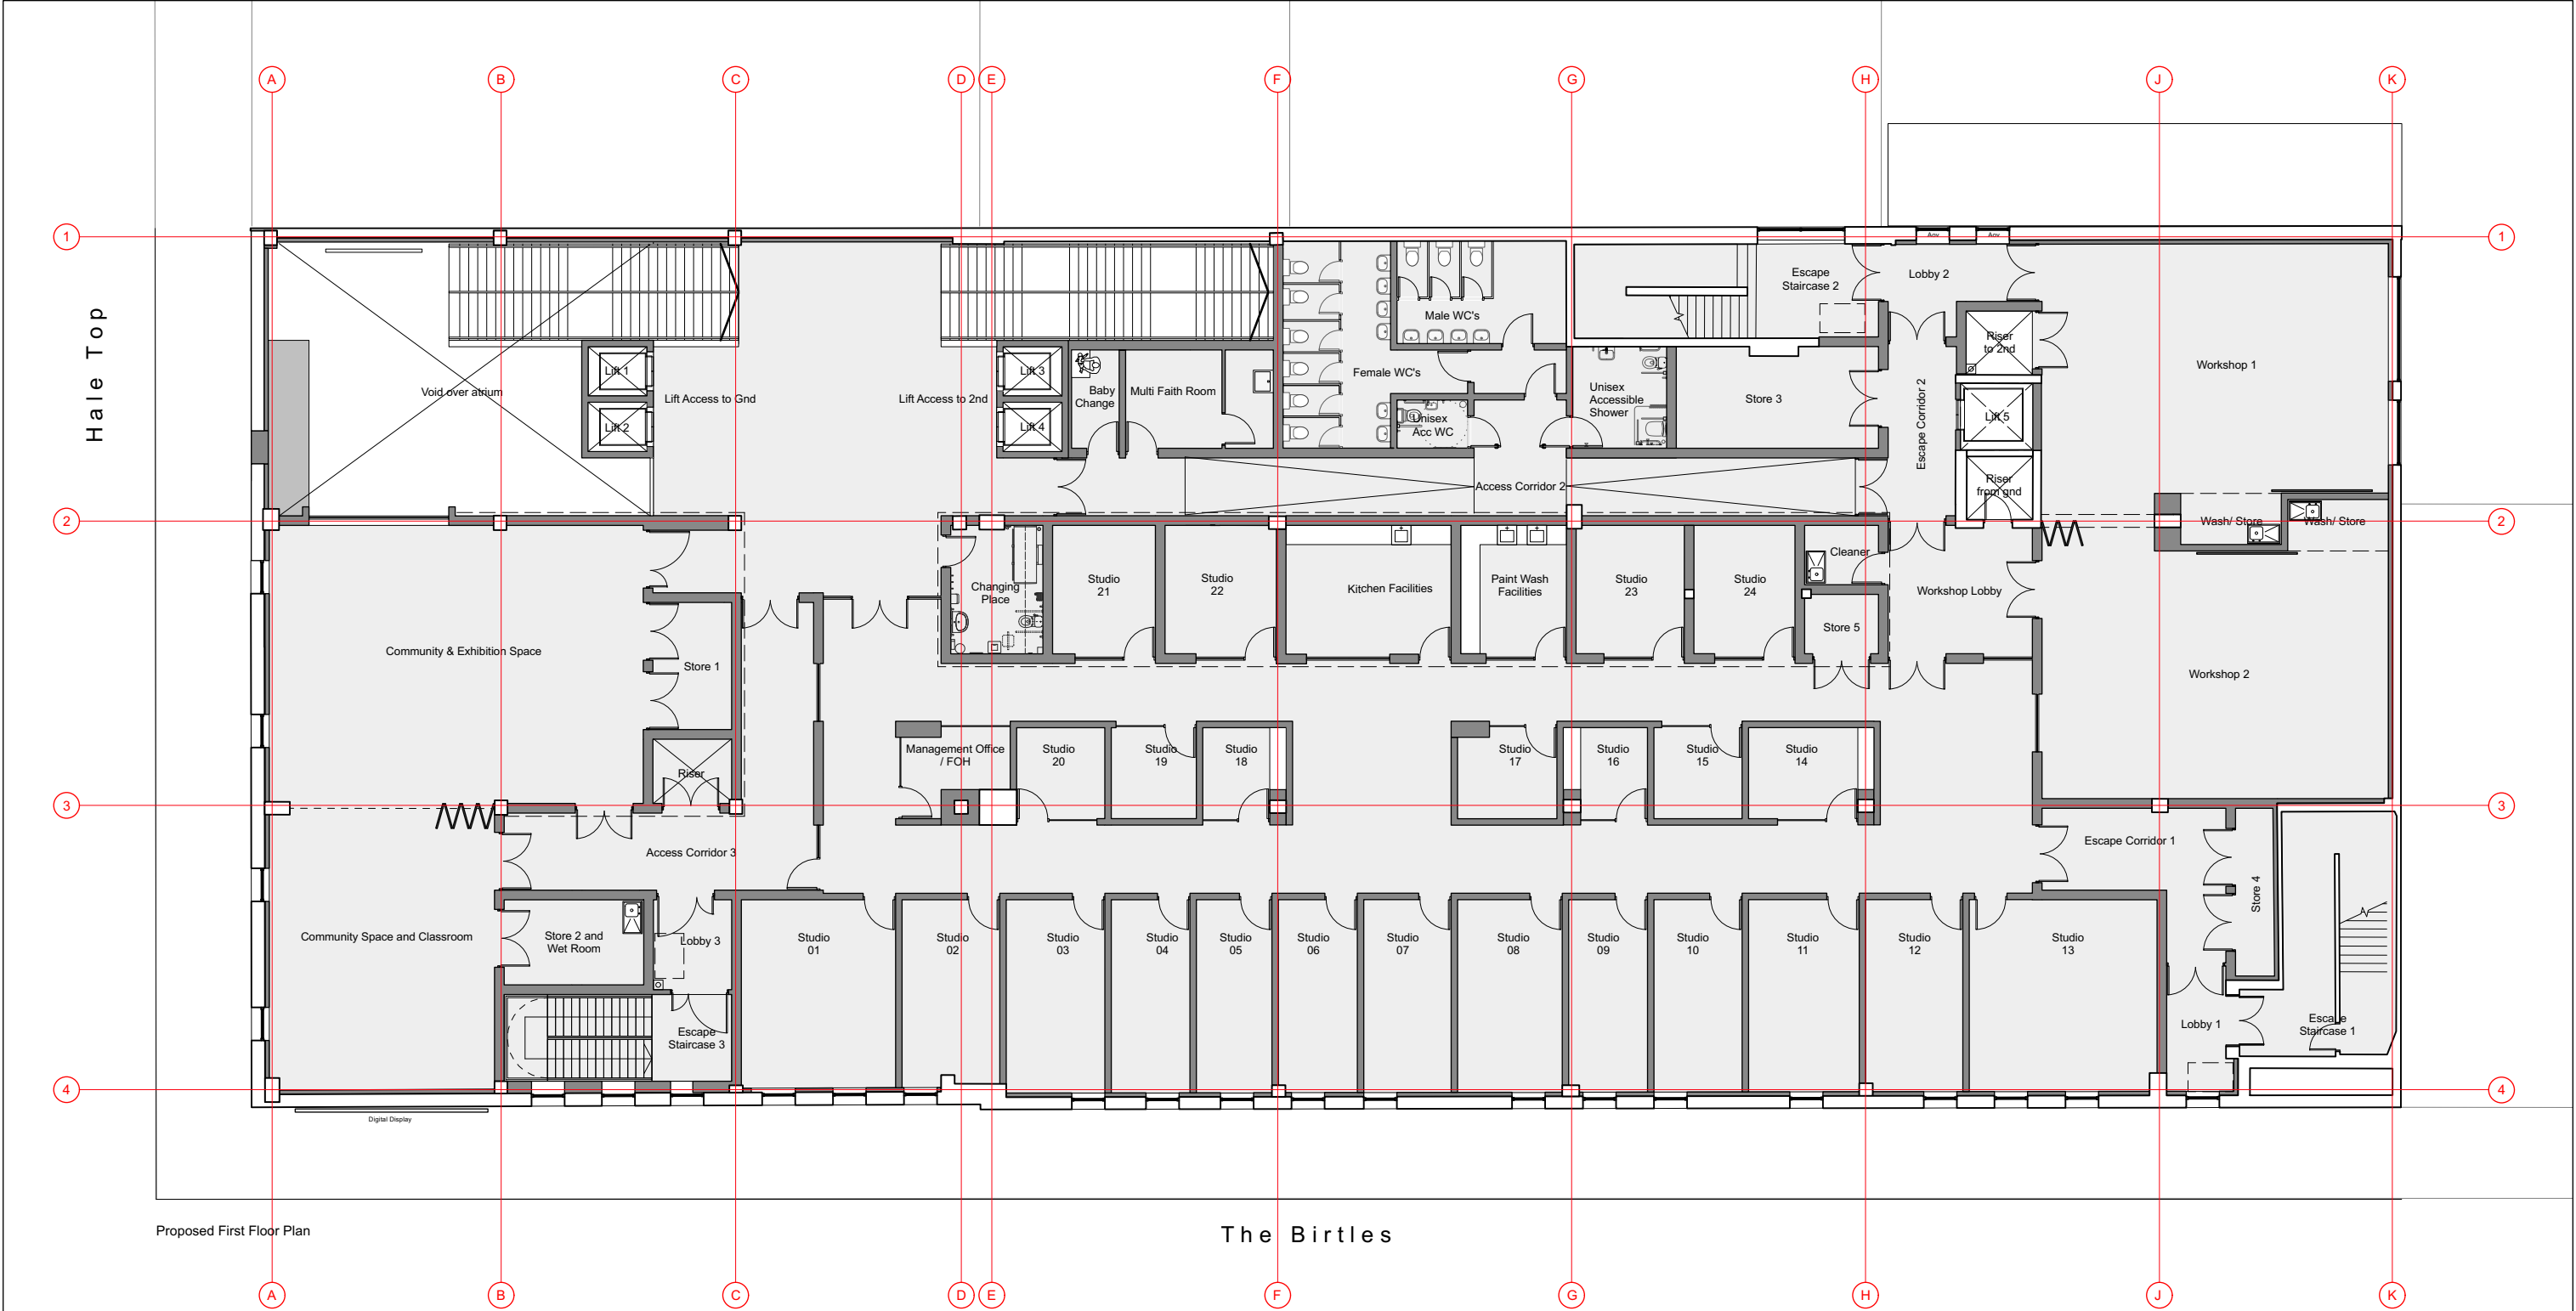

SCALE

0 1 2 5 10

GENERAL NOTES

- All dimensions are in millimetres unless otherwise stated
- This drawing is to be read with all other relevant documentation
- Do not scale from this drawing, all measurement data should be taken directly from the model
- No part of this drawing may be reproduced without prior written permission of the author of this document

KEY

- Existing Walls
- Proposed Walls
- Structural Grid

ARCHITECTURAL EMPORIUM Ltd

www.architectural-emporium.co.uk / mail@architectural-emporium.co.uk
87 Kempton St, Liverpool, L3 9HE / +44 (0)151 363 0000

DRAWING STATUS **PLANNING**

PROPERTY TITLE

UPRN 010090241040 DFE NO. -

PROJECT TITLE
Wythenshawe Civic Centre

DRAWING TITLE
Proposed First Floor Plan

JOB NO. 601	FIRST ISSUE 21/11/2024	REV DATE 06/06/2025	REV P12
----------------	---------------------------	------------------------	------------

REV P12	REV NOTE Updated Planning Issue.
------------	-------------------------------------

SCALE 1:200 @ A3	AUTHOR AA	CHECKED BY AA	APPROVED BY LC
---------------------	--------------	------------------	-------------------

DRAWING NO.
45848 - AE - 01 - 01 - D - A - 3101 - S3 - P12