




PROPOSED SOUTH ELEVATION

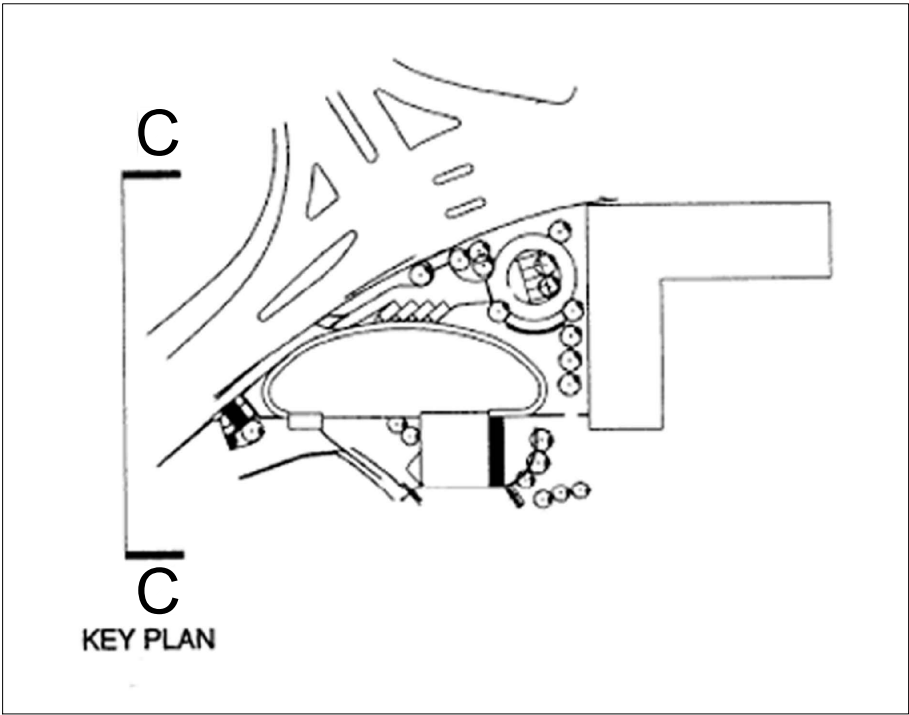

L7architects 16 Myrtle Street, Liverpool, L7 7DP 0151 708 5159 office@L7architects.co.uk www.L7architects.co.uk			
DRAWING STATUS PLANNING			
PROJECT NUMBER 25005	PROJECT THE PENINSULA		
AUTOCAD FILE REF 25005-L7-XX-XX-AC-A-1406			FILE REV
CLIENT PRESTIGE SIGNS			
TITLE PROPOSED SOUTH ELEVATION			
SCALE 1:250 @ A1	DRAWN BY ES	CHECKED BY AS	DATE 26.06.2025
DRAWING NUMBER 25005-L7-XX-XX-DR-A-1406			REV