


NOTES


- DO NOT SCALE FROM THIS DRAWING.
- THIS SECTION TO BE READ IN CONJUNCTION WITH THE SPECIFICATION, ARCHITECTS DIMENSIONED LAYOUTS AND ALL OTHER RELEVANT CONTRACT DRAWINGS.
- ELEVATION DRAWING FOR INDICATION ONLY, FINAL ROUTING TO BE VERIFIED ON SITE PRIOR TO WORKS COMMENCING.
- CONTRACTOR TO VERIFY PIPE SIZES ON SITE PRIOR TO WORKS COMMENCING

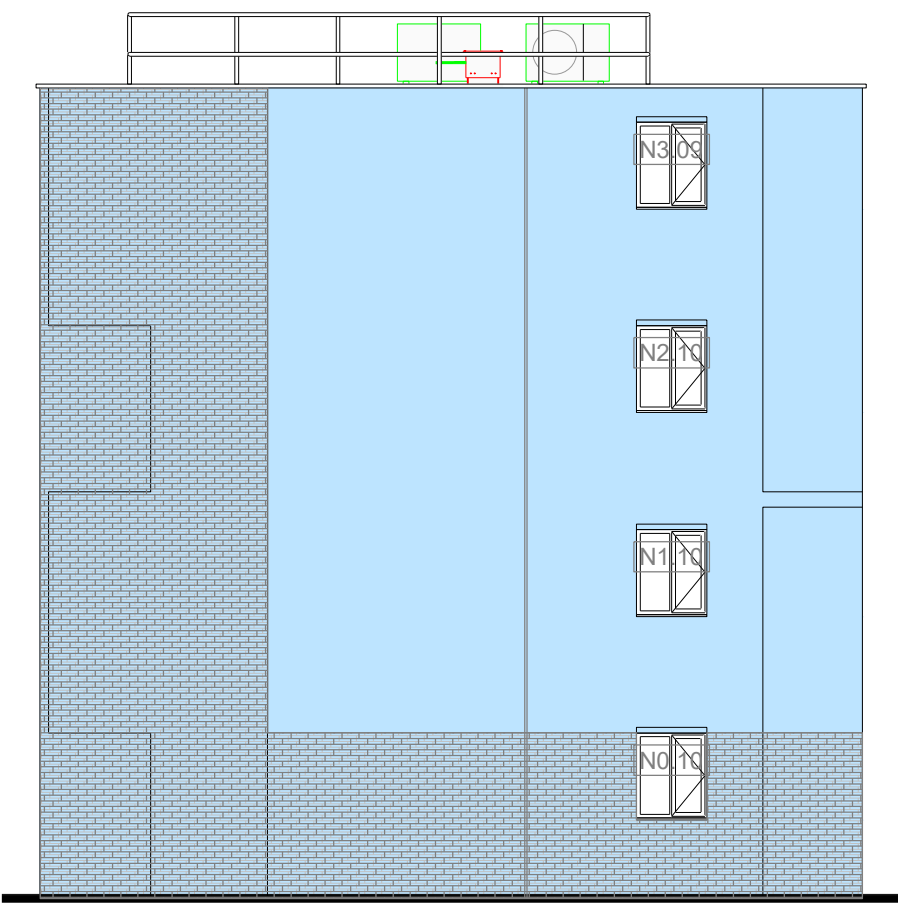


NORTH ELEVATION



EAST ELEVATION

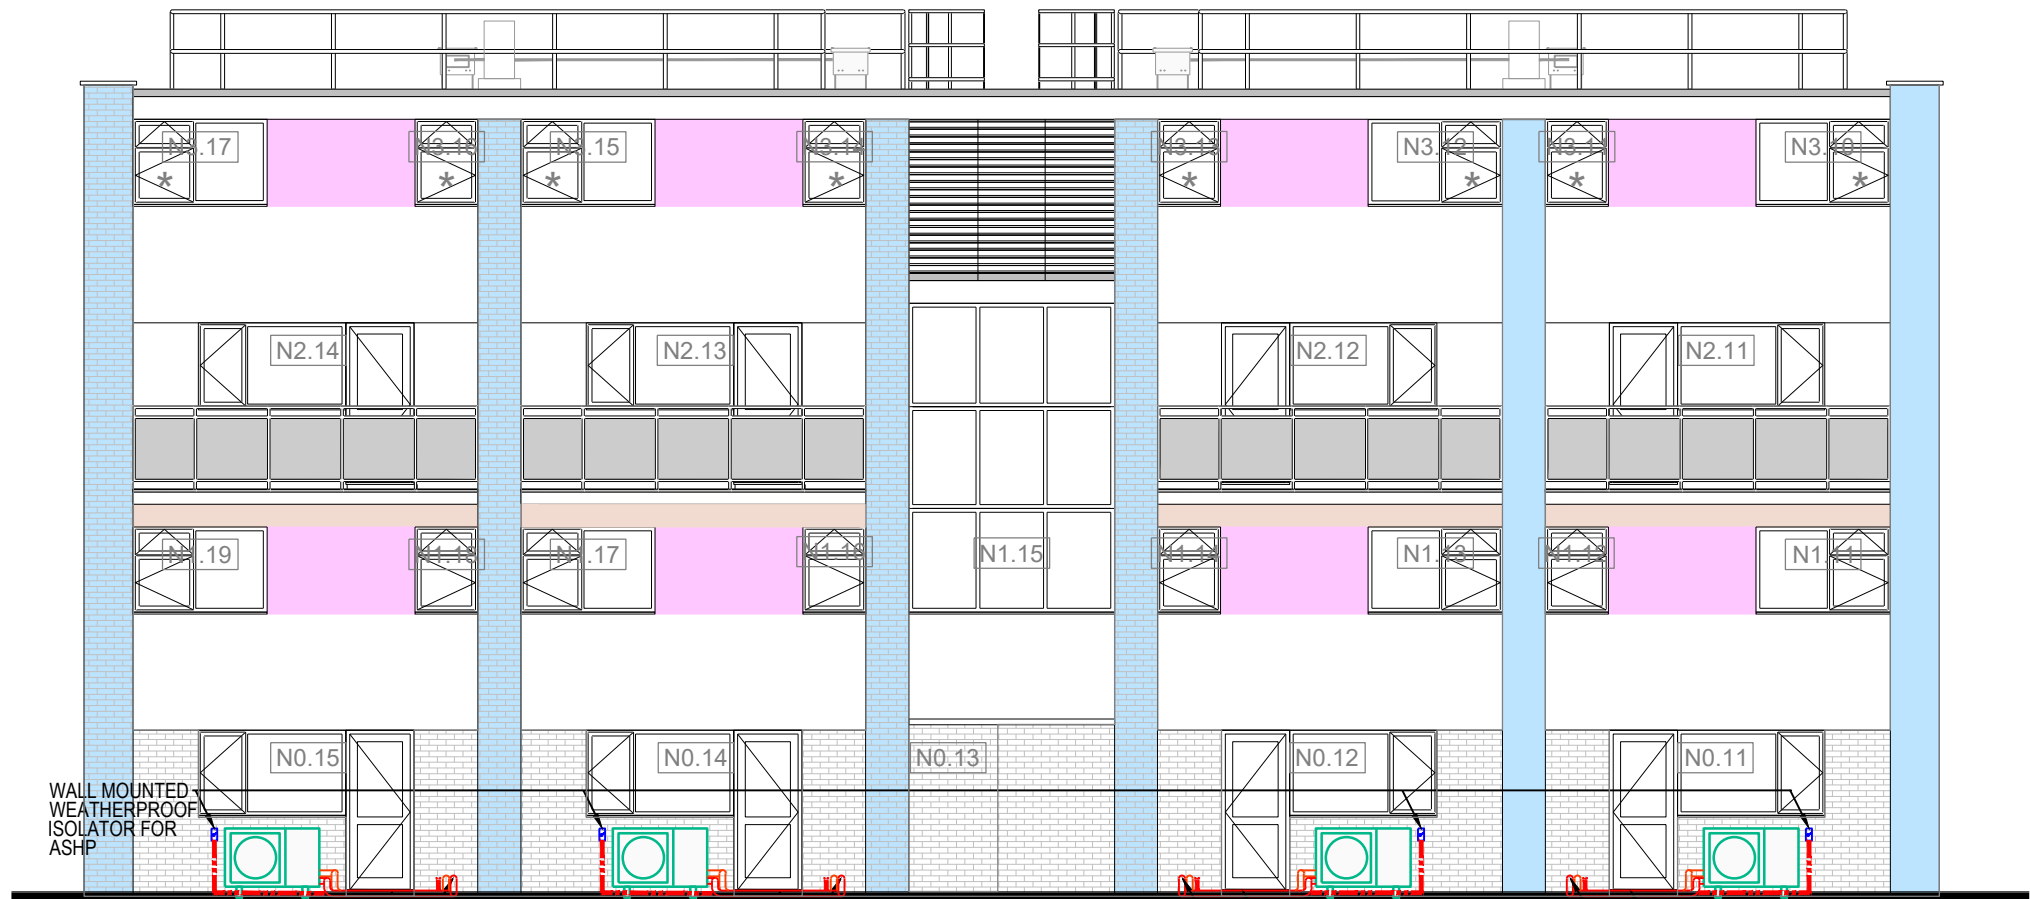

SOUTH ELEVATION

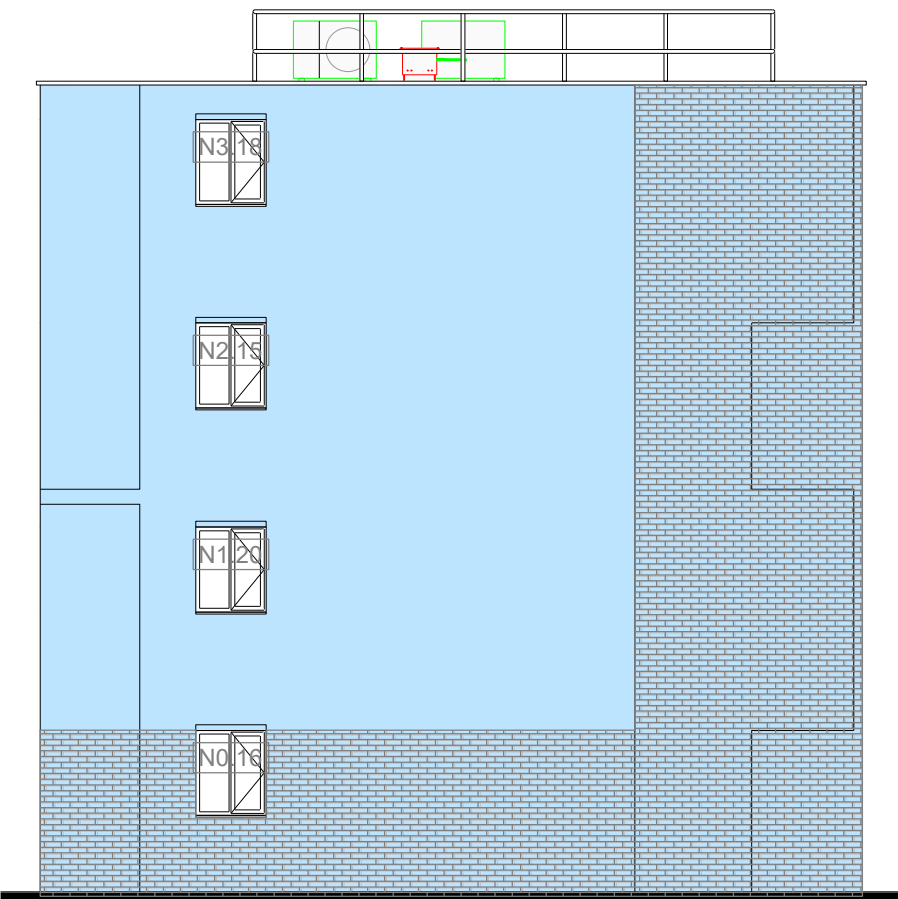

WEST ELEVATION

NORTH BLOCK

P05	UPDATED ACCORDING TO SITE COORDINATION	CL	IC	IC	06.25
P04	COMMISSION OF ENABLING WORKS FOR PV	TT	IC	IC	04.25
P03	GENERAL REVISION	TT	IC	IC	02.25
P02	UPDATED SYSTEM ACCORDING TO MCC IN STOCK PRODUCT	CL	IC	IC	02.25
P01	STAGE 3 ISSUE	TT	IC	IC	09.07.24
REV	DESCRIPTION	BY	CHK	APP	DATE

Project Status:

STAGE 4A



ENGINEERING POWERED BY THE PAST
BUILDING THE FUTURE

Suite 1A
196 Deansgate
Manchester, M3 3WF
T: 44 (0) 161 239 8318
www.harleyhaddow.com

Project: 312169

RIVERDALE MAISONETTES

Drawing Title:

PROPOSED MEP SERVICES
NORTH BLOCK ELEVATION

Scale @ A1

1:100

Date

JUL 24

Engineer

TT

Drawing No.

312169-HAH-NB-ZZ-D-ME-09010

Revision

P05